

3489077 OR: 3658 PG: 1599

RECORDED in OFFICIAL RECORDS of COLLIER COUNTY, FL
10/11/2004 at 11:56AM DWIGHT E. BROCK, CLERK

RBC FEE	2772.50
COPIES	326.00
MISC	1.50

Retn:

ROBERT F ROGERS
75 VINEYARDS BLVD
NAPLES FL 34119

DECLARATION OF CONDOMINIUM AND FORM CERTIFICATE OF AMENDMENT

**DECLARATION OF CONDOMINIUM AND
FORM OF CERTIFICATE OF AMENDMENT
AVELLINO ISLES, A CONDOMINIUM
(Exhibit 1 to Prospectus)**

AVELLINO ISLES, a Condominium

MADE this 7th day Oct., 2004, by Avellino Isles Developers, Inc., a Florida corporation, hereinafter called the "Developer," for itself and its successors, grantees and assigns.

WHEREIN the Developer makes the following declarations:

1. **THE LAND:** The Developer owns certain real property located in Collier County, Florida, which shall be referred to as Phases 1-8, 32-42 as more particularly described in Exhibit "A" attached hereto (the "Land").

2. **SUBMISSION STATEMENT:** The Developer hereby submits the Land and all improvements erected or to be erected thereon, all easements, rights and appurtenances belonging thereto, and all other property, real, personal or fixed, located on and intended for use in connection therewith, to the condominium form of ownership and use in the manner provided by the Florida Condominium Act as it exists on the date of the recording of this Declaration; excluding therefrom, however, any public utility installations, cable television lines and other similar equipment that are owned by the utility furnishing services to the Condominium. The covenants and restrictions contained in this Declaration shall run with the land and be binding upon and inure to the benefit of all present and future owners of condominium parcels. The acquisition of title to a unit, or any other interest in the condominium property, or the lease, occupancy, or use of any portion of the condominium property shall constitute an acceptance and ratification of all provisions of this Declaration as it may be amended from time to time, and shall signify agreement to be bound by its terms. The provisions of this Declaration shall be liberally construed to effectuate the purpose of creating a uniform plan of condominium ownership.

Avellino Isles, a condominium, consists of 80 condominium units in 16 buildings.

Buildings 1 through 8 will consist of 6 units, which is the minimum and maximum number, each with two units on the first floor, two units on the second and two units on the third floor. The first floor units will have three bedrooms, three bathrooms and a two car garage. The second and third floor units will have three bedrooms, three and a half bathrooms and a two car garage. The square footage of the first floor units is approximately 2,100 square feet. The square footage of the second floor units is approximately 2,840 square feet. The square footage of the third floor units is approximately 2,800 square feet.

Buildings 32 through 39 will consist of 4 units which is the minimum and maximum number. The first and second floor units will both have three bedrooms and three and a half bathrooms with a two car garage. The square footage of the first floor units is approximately 2,400 square feet. The square footage of the second floor units is approximately 3,200 square feet.

The above constitutes the first sixteen phases of the proposed 39 phase condominium having a maximum of 198 units.

3. **NAME:** The name by which this condominium shall be identified is Avellino Isles, a Condominium, (the "Condominium").

4. **DEFINITIONS:** The terms used in this Declaration and its exhibits shall have the meanings stated below and in Chapter 718, Florida Statutes, (the "Condominium Act"), unless the context otherwise requires.

4.1 **"Apartment"** has the same meaning as the term "unit" as defined in the Condominium Act.

4.2 **"Apartment Owner" or "Owner"** has the same meaning as the term "unit owner" as defined in the Condominium Act, except that for purposes of interpreting use and occupancy restrictions related to units,

in cases where a primary occupant has been designated for a unit because of its ownership, the word "owner" refers to the primary occupant and not the record owner.

4.3 "Assessment" means a share of the funds required for the payment of common expenses which from time to time are assessed against the units.

4.4 "Association" means Avellino Isles Condominium Association, Inc., a Florida corporation not for profit, the entity responsible for the operation of this Condominium.

4.5 "Association Property" means all property, real or personal, owned or leased by the Association for the use and benefit of the unit owners.

4.6 "Board of Directors" or "Board" means the representative body which is responsible for the administration of the Association's affairs, and is the same body referred to in the Condominium Act as the "Board of Administration."

4.7 "Commons Elements" means and includes the portions of the condominium property which are not included in the units.

4.8 "Condominium Documents" means and includes this Declaration and all recorded exhibits hereto, as amended from time to time.

4.9 "Family" or "Single Family" shall refer to any one of the following:

- (A) One natural person.
- (B) Two or more natural persons who commonly reside together as a single housekeeping unit, each of whom is related by blood, marriage or adoption to each of the others.
- (C) Two or more natural persons meeting the requirements of (B) above, except that there is among them one person who is not related to some or all of the others.

4.10 "Fixtures" means those items of tangible personal property which by being physically annexed or constructively affixed to the unit have become accessory to it and part and parcel of it, including but not limited to, interior partitions, walls, appliances which have been built in or permanently affixed, and plumbing fixtures in kitchens and bathrooms. Fixtures do not include floor, wall or ceiling coverings.

4.11 "Guest" means any person who is not the unit owner or a lessee or a member of the owner's or lessee's family, who is physically present in, or occupies the unit on a temporary basis at the invitation of the owner or other legally permitted occupant, without the payment of consideration.

4.12 "Institutional Mortgagee" means the mortgagee (or its assignee) of a mortgage against a condominium parcel, which mortgagee is a bank, savings and loan association, mortgage company, insurance company, real estate or mortgage investment trust, pension or profit sharing trust, the Federal Housing Administration, the Veterans Administration, or any agency of the United States of America. The term also refers to any holder of a mortgage against a condominium parcel which mortgage is guaranteed or insured by the Federal Housing Administration, the Veterans Administration, any agency of the United States of America, or by any other public or private corporation engaged in the business of guaranteeing or insuring residential mortgage loans, and their successors and assigns.

4.13 "Lease" means the grant by a unit owner of a temporary right of use of the owner's unit for valuable consideration.

4.14 "Limited Common Elements" means and includes those Common Elements which are reserved for the use of a certain unit or units to the exclusion of other units.

4.15 "Master Association" means and refers to Vineyards Community Association, Inc., a Florida corporation not for profit, which is responsible for the maintenance and operation of the common properties within The Vineyards, as described in the Master Documents. All unit owners in this Condominium shall be Class "A" members of the Master Association.

4.16 "Master Documents" shall mean and refer to the Amended and Restated Declaration of Master Covenants, Conditions and Restrictions for The Vineyards of Naples, as recorded in Official Records Book 1763, Page 1228, et seq. of the Public Records of Collier County, Florida, including all recorded exhibits thereto, as the same shall be supplemented and amended, from time to time.

4.17 "Occupy," when used in connection with a unit, means the act of staying overnight in a unit. "Occupant" is a person who occupies a unit.

4.18 "Primary Institutional Mortgagee" means that institutional mortgagee which, at the time a determination is made, holds first mortgages on more units in the Condominium than any other institutional mortgagee, such determination to be made by reference to the number of units encumbered, and not by the dollar amount of such mortgages.

4.19 "Primary Occupant" means the natural person approved for occupancy when title to a unit is held in the name of two or more persons who are not husband and wife, or by a trustee or a corporation or other entity which is not a natural person.

4.20 "Rules and Regulations" means those rules and regulations promulgated by the Board of Directors governing the use of the Common Elements and the operation of the Association.

4.21 "Voting Interest" means and refers to the arrangement established in the condominium documents by which the owners of each unit collectively are entitled to one vote in Association matters.

5. DESCRIPTION OF IMPROVEMENTS; SURVEY AND PLANS:

5.1 Survey and Plot Plans. Attached hereto as part of Exhibit "B," and incorporated herein by reference, are a survey of the Land, the Common Elements and plot plans, which graphically describe the improvements in which units are located which show all the units, including their identification numbers, locations, approximate dimensions, Common Elements and Limited Common Elements. Together with this Declaration, Exhibit B is in sufficient detail to identify each unit, Common Elements, Limited Common Elements, Commons Area, the proposed Commons Parcel and their relative locations and dimensions.

5.2 Unit Boundaries. Each unit shall include that part of the building that lies within the following boundaries:

(A) Upper and Lower Boundaries. The upper and lower boundaries of the unit shall be the following boundaries extended to their intersections with the perimeter boundaries:

(1) Upper Boundaries. The horizontal plane of the unfinished lower surface of the ceiling of the unit.

(2) Lower Boundaries. The horizontal plane of the unfinished upper surface of the concrete floor of the unit.

(B) Perimeter Boundaries. The perimeter boundaries of the unit shall be the vertical planes of the unfinished interior surfaces of the plasterboard walls bounding the unit as shown in Exhibit "B"

hereto, extended to their intersections with each other and with the upper and lower boundaries.

- (C) Interior Walls. No part of the non-structural interior partition walls within a unit shall be considered part of the boundary of a unit.
- (D) Apertures. Where there are openings in any boundary, including, without limitation, windows, doors and skylights, the boundaries of the unit shall extend to the interior unfinished surfaces of the coverings of such openings, and their frameworks thereof. Therefore, windows, doors, screens and all framing, casings and hardware therefor, are excluded from the unit. (They are, however, Limited Common Elements to be maintained at the expense of the unit owner as more fully set forth in Section 8 and Section 11.2 below.)

In cases not specifically covered in this Section 5.2, or in any case of conflict or ambiguity, the graphic depictions of the unit boundaries set forth in Exhibit "B" hereto shall control in determining the boundaries of a unit, except the provisions of 5.2(D) above shall control over Exhibit "B."

6. CONDOMINIUM PARCELS; APPURTENANCES AND USE:

6.1 Shares of Ownership. The owner of each unit shall also own an undivided share in the Common Elements and the common surplus. The shares of ownership shall be as follows:

- (A) If only the Initial Phases are built.

80 units

1/80 share

(B) If, in addition to the Initial Phases, any other Phases are built, the membership vote, ownership in the Association and the manner in which the apportionment of common expenses, common surplus and ownership of Common Elements in this Condominium will be determined by utilizing a fraction, the numerator of which is one (1), and the denominator of which is the number of units submitted to condominium ownership.

The actual number of buildings, if subsequent phases are added, will be determined by the actual number of units added in each phase. Additional phases will be added over the next seven years.

6.2 Appurtenances to Each Unit. The owner of each unit shall have certain rights and own a certain interest in the condominium property, including without limitation the following:

- (A) An undivided ownership share in the Land, other Common Elements and the common surplus, as specifically set forth in Section 6.1 above.
- (B) Membership and voting rights in the Association, which shall be acquired and exercised as provided in the Articles of Incorporation, Bylaws of the Association and Rules and Regulations, attached hereto as Exhibits "C," "D" and "E," respectively.
- (C) The exclusive right to use the Limited Common Elements reserved for the unit, and the non-exclusive right to use the Common Elements.
- (D) An exclusive easement for the use of the airspace occupied by the unit as it exists at any particular time and as the unit may lawfully be altered or reconstructed from time to time. An easement in airspace which is vacated shall be terminated automatically.
- (E) Class "A" Membership Rights in Vineyards Community Association, Inc. with all rights and obligations provided in the Master Documents.

- (F) The right to use the Common Elements, properties and recreation facilities, subject to all of the Rules and Regulations of the Association.
- (G) Other appurtenances as may be provided in this Declaration and its exhibits.

Each unit and its appurtenances constitute a "condominium parcel."

6.3 Use and Possession. A unit owner is entitled to exclusive use and possession of his or her unit. He or she is entitled to use the Common Elements in accordance with the purposes for which they are intended, but no use of the unit or of the Common Elements may unreasonably interfere with the rights of other unit owners or other persons having rights to use the condominium property. No unit may be subdivided, and no fractional portion may be sold, leased or otherwise transferred. The use of the units, Common Elements and Limited Common Elements shall be governed by the condominium documents and by the rules and regulations adopted by the Board of Directors, as provided in the Bylaws.

7. COMMON ELEMENTS; EASEMENTS:

7.1 Definition. The term "Common Elements" means all of the property submitted to condominium ownership that is not within the unit boundaries set forth in Section 5 above. The Common Elements include without limitation the following:

- (A) The Land.
- (B) All portions of the buildings and other improvements outside the units, including all Limited Common Elements.
- (C) Easements through each unit for conduits, ducts, plumbing, wiring and Common Elements.
- (D) An easement of support in every portion of the Condominium which contributes to the support of a building.
- (E) The fixtures and installations required for access and utility services to more than one unit or to the Common Elements.

7.2 Easements. Each of the following easements and easement rights is reserved through the condominium property and is a covenant running with the land of the Condominium, and notwithstanding any of the other provisions of this Declaration, may not be revoked and shall survive the exclusion of any land from the Condominium. None of these easements may be encumbered by any leasehold or lien other than those on the condominium parcels. Any lien encumbering these easements shall automatically be subordinate to the rights of unit owners with respect to such easements.

- (A) **Utility and other Easements.** The Association has the power, without the joinder of any unit owner, to grant, modify or move easements such as electric, gas, cable television, or other utility or service easements, or relocate any existing easements, in any portion of the Common Elements or association property, and to grant access easements or relocate any existing access easements in any portion of the Common Elements or association property, as the Association shall deem necessary or desirable for the proper operation and maintenance of the Condominium. Such easements, or the relocation of existing easements, may not prevent or unreasonably interfere with the use of the units. The Association may also transfer title to utility-related equipment, facilities or material, and to take any other action to satisfy the requirements of any utility company or governmental agency to which any such utility-related equipment, facilities or material are to be so transferred.

- (B) Encroachments. If any unit encroaches upon any of the Common Elements or upon any other unit for any reason other than the intentional act of the unit owner, or if any common element encroaches upon any unit, then an easement shall exist to the extent of that encroachment as long as the encroachment exists.
- (C) Ingress and Egress. A non-exclusive easement shall exist in favor of each unit owner and occupant, their respective guests, tenants, licensees and invitees for pedestrian traffic over, through, and across sidewalks, streets, paths, walks, and other portions of the Common Elements as from time to time may be intended and designated for such purpose and use, and for vehicular and pedestrian traffic over, through, and across such portions of the Common Elements as from time to time may be paved or intended for such purposes, and for purposes of ingress and egress to the public ways.
- (D) Construction; Maintenance. The Developer (including its designees and contractors) shall have the right to enter the condominium property and take any action reasonably necessary or convenient for the purpose of completing the construction thereof, provided such activity does not prevent or unreasonably interfere with the use or enjoyment by the unit owners of the condominium property.
- (E) Sales Activity. The Developer and its designees shall have the right to use, without charge, any units owned by it, and the Common Elements (including, but not limited to, all recreational facilities), to establish, modify, maintain and utilize, as it and they deem appropriate, model apartments and sales and other offices. Without limiting the generality of the foregoing, the Developer and its designees may show model apartments or the common elements to prospective purchasers or tenants, erect signs on the condominium property, and take all other action helpful for sales, leases and promotion of the Condominium. The foregoing does not exempt the Developer from its obligation to pay assessments as otherwise provided for herein.
- (F) The easements and rights described in (D) and (E) above shall terminate upon the sale of all units in the Avellino Isles Complex to purchasers other than a successor Developer.

7.3 Restraint Upon Separation and Partition. The undivided share of ownership in the Common Elements and common surplus appurtenant to a unit cannot be conveyed or encumbered separately from the unit and shall pass with the title to the unit, whether or not separately described. As long as the Condominium exists, the Common Elements cannot be partitioned. The shares in the funds and assets of the Association cannot be assigned, pledged or transferred except as an appurtenance to the units.

8. LIMITED COMMON ELEMENTS:

8.1 Description of Limited Common Elements. Certain Common Elements have been reserved for the use of a particular unit or units, to the exclusion of the other units. The Limited Common Elements and the units to which their exclusive use is appurtenant, are as described in this Declaration and its recorded exhibits. The following Common Elements are hereby designated as Limited Common Elements:

- (A) Air Conditioning and Heating Equipment. All equipment, fixtures and installations located outside of a unit, which furnish air conditioning or heating exclusively to that unit, shall be Limited Common Elements, and shall be maintained, repaired and replaced by, and solely at the expense of, the owner of the unit, except as otherwise provided in Section 11.4 below.
- (B) Lanais. Any lanai attached to and serving exclusively a unit shall be a Limited Common Element. The unit owner shall be responsible for day-to-day cleaning and care, but all painting and maintenance shall be the responsibility of the Association and shall be a common expense

except as stated in Article 11.3(A). No lanai may be carpeted, covered or enclosed in any way without the prior written approval of the Board of Directors. The maintenance, repair and replacement of such approved carpeting, covering or enclosure shall be the responsibility of the unit owner.

- (C) Others. Any part of the Common Elements that is connected to or exclusively serves a single unit, including garages, and is specifically required in Section 11 of this Declaration to be maintained, repaired or replaced by or at the expense of the unit owner, shall be deemed a Limited Common Element appurtenant to that unit, whether specifically described above or not. This paragraph includes windows, screens, doors, garage doors and all related hardware and framing.

- 8.2 Exclusive Use: Transfer of Use Rights. The exclusive use of a Limited Common Element is an appurtenance to the unit or units to which it is designated or assigned. If, after all of the units have been sold, the exclusive use of any assignable Limited Common Element was not, for any reason, assigned to the use of a specific unit or units by the Developer, the Association may do so. The right of exclusive use of each Limited Common Element passes with the unit to which it is assigned, whether or not separately described, and cannot be separated from it; except the use rights to a particular covered parking space or garage may be transferred or exchanged between units as follows:

- (A) The unit owners desiring to transfer or exchange such use rights shall submit a written request to the Board of Directors. If the Board approves, the owners involved shall then execute a Certificate of Transfer which shall include the recording data identifying this Declaration, and be executed by the Association and the Owners with the formalities required for the execution of a deed.
- (B) The transfer or exchange of use rights shall be complete and effective when the Certificate is recorded in the Public Records of Collier County, Florida. The costs of preparing and recording the Certificate shall be borne by the unit owners desiring the exchange or transfer.

9. ASSOCIATION: The operation of the Condominium is by Avellino Isles Condominium Association, Inc., a Florida corporation not for profit, which shall perform its function pursuant to the following:

9.1 Articles of Incorporation. A copy of the Articles of Incorporation of the Association is attached as Exhibit "C."

9.2 Bylaws. The Bylaws of the Association attached as Exhibit "D" may be amended from time to time.

9.3 Delegation of Management. The Association may contract for the management and maintenance of the condominium property and authorize a licensed management agent to assist the Association in carrying out its powers and duties by performing such functions as the submission of proposals, collection of assessments, keeping of records, enforcement of rules and maintenance, repair and replacement of the Common Elements with funds made available by the Association for such purposes. The Association and its officers, however, shall retain at all times the powers and duties provided in the Condominium Act.

9.4 Membership; Director Eligibility. The membership of the Association shall be comprised of owners of the units, as further provided in the Bylaws. Except for Directors appointed by the Developer, each Director must be a member of the Association or the spouse of a member.

9.5 Acts of the Association. Unless the approval or affirmative vote of the unit owners is specifically made necessary by some provision of the Condominium Act or these condominium documents, all approvals or actions permitted or required to be given or taken by the Association may be given or taken by its Board of Directors, without a vote of the unit owners. The Officers and Directors of the Association have a fiduciary relationship to the unit owners. A unit owner does not have the authority to act for the Association by reason of being a unit owner.

9.6 Powers and Duties. The powers and duties of the Association include those set forth in the Condominium Act and the condominium documents. The Association may contract, sue or be sued with respect to the exercise or nonexercise of its powers and duties. For these purposes, the powers of the Association include, but are not limited to, the maintenance, management and operation of the condominium property and association property. The Association may impose fees for the use of Common Elements or association property. The Association has the power to enter into agreements to acquire leaseholds, memberships and other ownership, possessory or use interests in lands or facilities, whether or not the lands or facilities are contiguous to the lands of the Condominium, for the use and enjoyment of the unit owners.

9.7 Official Records. The Association shall maintain its Official Records as required by law. The records shall be open to inspection by members or their authorized representatives at all reasonable times. The right to inspect the records includes a right to make or obtain photocopies at the reasonable expense of the member seeking copies.

9.8 Purchase of Units. The Association has the power to purchase units in the Condominium and to hold, lease, mortgage or convey them, such power to be exercised by the Board of Directors.

9.9 Acquisition of Property. The Association has the power to acquire property, both real and personal. The power to acquire personal property shall be exercised by the Board of Directors. Except as otherwise provided in 9.8 above, the power to acquire ownership interests in real property shall be exercised by the Board of Directors, but only after approval by at least a majority of the voting interests.

9.10 Disposition of Property. Any property owned by the Association, whether real, personal or mixed, may be mortgaged, sold, or otherwise encumbered or disposed of by the affirmative vote of a majority of the entire Board of Directors, without need for authorization by the unit owners.

9.11 Roster. The Association shall maintain a current roster of names and mailing addresses of unit owners, based upon information supplied by the unit owners. A copy of the roster shall be made available to any member upon request.

9.12 Limitation on Liability. Notwithstanding its duty to maintain and repair condominium or association property, the Association shall not be liable to unit owners for injury or damage, other than the cost of maintenance and repair, caused by any latent condition of the property to be maintained and repaired by the Association, or caused by the elements, unit owners or other persons.

9.13 Intentionally Omitted.

9.14 Mandatory Non-binding Arbitration of Disputes. Prior to the institution of court litigation, the parties shall petition The Division of Florida Land Sales, Condominiums, and Mobile Homes of the Department of Business and Professional Regulation pursuant to its promulgated rules and The Condominium Act, for any dispute involving:

(A) The authority of the Board under any law or Association documents to:

(1) Require any owner to take or not take any action involving that owner's unit; or

- (2) Alter or add to a common area or element.
- (B) The failure of the Association, when required by law or Association documents to:
 - (1) Properly conduct elections;
 - (2) Give adequate notice of meetings or other actions;
 - (3) Properly conduct meetings; or
 - (4) Allow inspection of books and records.

10. ASSESSMENTS AND LIENS: The Association has the power to levy and collect assessments against each unit and unit owner in order to provide the necessary funds for proper operation and management of the Condominium and the Association. This power includes both "regular" assessments for each unit's share of the common expenses as set forth in the annual budget including condominium association assessments, Master Association assessments, and "special" assessments for unusual, nonrecurring or unbudgeted common expenses. The Association may also levy special charges against any individual unit for any amounts, other than for common expenses, which are properly chargeable against such unit under this Declaration or the Bylaws. Assessments shall be levied and payment enforced as provided in Section 6 of the Bylaws, and as follows:

10.1 Common Expenses. Common expenses include all expenses of the operation, maintenance, repair, replacement or insurance of the Common Elements and association property, the expenses of operating the Association, any assessments levied by the Master Association on this Association and any other expenses properly incurred by the Association for the Condominium, including any amounts budgeted for the purpose of funding reserve accounts. The cost of water and sewer and irrigation water service to the units shall be a common expense. If the Board of Directors contracts for pest control within units or basic cable television programming services in bulk for the entire Condominium, the cost of such services shall be a common expense. Bulk contracts may, however, be entered by the Master Association for such services.

10.2 Share of Common Expenses. The owner of each unit shall be liable for a share of the common expenses equal to his or her share of ownership of the Common Elements and the common surplus, as set forth in Section 6.1 above.

10.3 Ownership. Assessments and other funds collected by or on behalf of the Association become the property of the Association; no unit owner has the right to claim, assign or transfer any interest therein except as an appurtenance to his or her unit. No owner can withdraw or receive distribution of his or her share of the common surplus, except as otherwise provided herein or by law.

10.4 Who is Liable for Assessments. The owner of each unit, regardless of how title was acquired, is liable for all assessments or installments thereon coming due while he or she is the owner. Multiple owners are jointly and severally liable. Except as provided in Section 20.3 below, whenever title to a condominium parcel is transferred for any reason, the transferee is jointly and severally liable with the transferor for all unpaid assessments against the transferor, regardless of when incurred, without prejudice to any right the transferee may have to recover from the transferor any amounts paid by the transferee.

10.5 No Waiver or Excuse from Payment. The liability for assessments may not be avoided or abated by waiver of the use or enjoyment of any Common Elements, by abandonment of the unit on which the assessments are made, or by interruption in the availability of the unit or the Common Elements for any reason whatsoever. No unit owner may be excused from payment of his or her share of the common expenses unless

all unit owners are likewise proportionately excused from payment, except as otherwise provided in Section 20.3 below as to certain mortgages, and as to the Developer in Section 10.13.

10.6 Application of Payments; Failure to Pay Interest. Assessments and installments thereon paid on or before ten (10) days after the date due shall not bear interest, but all sums not so paid shall bear interest at the highest rate allowed by law, calculated from the date due until paid. The Association may also impose a late payment fee (in addition to interest) to the extent permitted by law. Assessments and installments thereon shall become due, and the unit owner shall become liable for said assessments or installments, on the date established in the Bylaws or otherwise set by the Board of Directors for payment. All payments on account shall be applied to interest, late payment fees, court costs and attorney's fees, and delinquent assessments, in such manner as is provided by law. The Association may refuse to accept a partial payment which bears a restrictive endorsement and such will be the equivalent of no payment. No payment by check is deemed received until the check has cleared.

10.7 Acceleration. If any special assessment or installment of a regular assessment as to a unit becomes more than thirty (30) days past due, and a Claim of Lien is recorded, the Association shall have the right to accelerate the due date of the entire unpaid balance of the unit's assessments for that fiscal year. No such lien shall be effective longer than 1 year after the claim of lien was recorded unless, within that time, an action to enforce the lien is commenced. The due date for all accelerated amounts shall be the date the Claim of Lien was recorded in the public records. The Association's Claim of Lien shall secure payment of the entire accelerated obligation, together with interest on the entire balance, attorneys' fees and costs as provided by law, and said Claim of Lien shall not be satisfied or released until all sums secured by it have been paid. The right to accelerate shall be exercised by sending to the delinquent owner a notice of the exercise, which notice shall be sent by certified or registered mail to the owner's last known address, and shall be deemed given upon mailing of the notice, postpaid. The notice may be given as part of the notice of intent to foreclose, as required by Section 718.116 of the Condominium Act, or may be sent separately.

10.8 Liens. The Association has a lien on each condominium parcel securing payment of past due assessments, including interest, attorney's fees and costs incurred by the Association incident to the collection of the assessment or enforcement of the lien, whether before, during or after a lien foreclosure suit. The lien is perfected upon recording a Claim of Lien in the Public Records of Collier County, Florida, stating the description of the condominium parcel, the name of the record owner, the name and address of the association, the assessments past due and the due dates. No such lien shall be effective longer than 1 year after the claim of lien was recorded unless, within that time, an action to enforce the lien is commenced. The Claim of Lien secures all unpaid assessments coming due prior to a final judgment of foreclosure. Upon full payment, the person making the payment is entitled to a satisfaction of the lien.

10.9 Priority of Lien. The Association's lien for unpaid assessments shall be subordinate and inferior to any recorded institutional mortgage or mortgage of the Developer unless the Association's Claim of Lien was recorded prior to the mortgage. The Association's lien shall be superior to, and take priority over, any other mortgage or lien regardless of when the mortgage was recorded. Any lease of a unit shall be subordinate and inferior to the Association's lien, regardless of when the lease was executed. Any lien of the Master Association shall take priority over a claim of lien of this Association. Nothing in this subsection shall be construed to bestow upon any lien, mortgage, or certified judgment of record on April 1, 1992, including the lien for unpaid assessments created herein, a priority which, by law, the lien, mortgage, or judgment did not have before that date.

10.10 Foreclosure of Lien. The Association may bring an action in its name to foreclose its lien for unpaid assessments in the manner provided in the Condominium Act, and may also bring an action to recover a money judgment for the unpaid assessments without waiving any lien rights.

10.11 Transfer of Ownership of Foreclosed Unit. If a foreclosure action is brought against the owner of a unit and the interest of the owner in the unit is sold, the owner's membership shall be canceled and membership shall be issued to the purchaser at the foreclosure sale.

10.12 Certificate As To Assessments. Within fifteen (15) days after receiving written request by a unit owner or mortgagee, the Association shall provide a certificate (sometimes referred to as an "estoppel letter") stating whether all assessments and other monies owed to the Association by the unit owner with respect to the condominium parcel have been paid. Any person other than the owner who relies upon such certificate shall be protected thereby.

10.13 Liability of Developer for Common Expenses. The Developer guarantees that for a period of three (3) years from the recording of this Declaration in the Public Records, assessments against unit owners for common expenses, including Master Association assessments, will not exceed \$367.29 per month in the first year, \$400.00 per month in the second year and \$450.00 per month in the third year. Thereafter, the developer may extend this guarantee period for an additional one-year period with the same cap on assessments as exists in year three. During this period, the Developer and all units owned by the Developer shall not be subject to assessment for common expenses as provided herein. Instead, the Developer will fund the difference, if any, between assessments at the guaranteed level and the actual common expenses incurred during the guarantee period. If, at any time during this period, funds collected from assessments are not sufficient to provide timely payments of all common expenses, the Developer will fund the deficits at the time such payments are due. After the end of the guarantee period the Developer shall provide the accounting required by the Florida Administrative Code, and fund any outstanding deficits.

10.14 Special Assessments. So long as the Developer holds any unit for sale in the ordinary course of business, the Developer shall be exempt from assessments of the Developer as a unit owner for capital improvements unless the Developer gives its approval in writing. The Developer shall further be exempt from any action by the Association that would be detrimental to the sale of units by the Developer unless the Developer approves the action in writing. During the time period that the developer has guaranteed the assessment amounts, the association may not special assess the unit owners except, if a developers-controlled association has maintained all insurance coverage required by s. 718.111(11)(a), common expenses incurred during a guarantee period, as a result of a natural disaster or an act of God occurring during the same guarantee period, which are not covered by the proceeds from such insurance, may be assessed against all unit owners owning units on the date of such natural disaster or act of God, and their successors and assigns, including the developer with respect to units owned by the developer. Any such assessment shall be in accordance with s. 718.115(2) or (4), as applicable.

10.15 Waiver of Reserve Requirement. Prior to turnover, the Developer may vote to waive reserves for the first 2 fiscal years of operation of the association, beginning with the fiscal year in which the initial declaration is recorded, with the vote taken each fiscal year and shall be effective for only one annual budget. The Developer does hereby vote to waive all reserve requirements to the full extent permitted under Florida Statute 718 for the first year. In addition, any and all other requirements which create statutory obligations on the Developer that may be waived by the Developer or the Board of Directors, are hereby deemed waived.

11. MAINTENANCE; LIMITATIONS UPON ALTERATIONS AND IMPROVEMENTS: Responsibility for the protection, maintenance, repair and replacement of the condominium property, and restrictions on its alteration and improvement shall be as follows:

11.1 Association Maintenance. The Association is responsible for the protection, maintenance, repair and replacement of all Common Elements and association property (other than the Limited Common Elements that are required elsewhere herein to be maintained by the unit owner). The cost is a common expense. The Association's responsibilities include, without limitation:

- (A) Electrical wiring up to the circuit breaker panel in each unit.

- (B) Rough plumbing up to the supply valve.
- (C) All installations located within one unit but serving another unit, or located outside the unit, for the furnishing of utilities to more than one unit or the Common Elements.
- (D) All exterior building walls.
- (E) Roofs.
- (F) Infrastructure not dedicated to Collier County.
- (G) Elevators and stairways and walkways.
- (H) Pool.
- (I) Clubhouse.
- (J) Entry to the project, including walls, signage, gate, gatehouse and landscaping.

The Association's responsibility does not include interior wall switches or receptacles, plumbing fixtures, or other electrical, plumbing or mechanical installations located within the unit. All incidental damage caused to a unit or Limited Common Elements by work performed or ordered to be performed by the Association shall be promptly repaired by and at the expense of the Association, which shall restore the property as nearly as practical to its condition before the damage, and the cost shall be a common expense, except the Association shall not be responsible for the damage to any alteration or addition made by a unit owner without prior Association approval as required elsewhere herein, nor should the Association be responsible for restoration costs of the need for work was caused by the negligence of the Unit Owner.

11.2 Unit Owner Maintenance. Each unit owner is responsible, at his or her own expense, for all maintenance, repairs, and replacements of his or her own unit and certain Limited Common Elements, in accordance with the building plans, specifications and architectural criteria utilized by the Developer/Declarant, (including without limitation colors and materials) except for those changes or alterations otherwise approved by the Association and the Declarant as provided herein and in the Master Declaration. The owner's responsibilities include, without limitation:

- (A) Maintenance, repair and replacement of screens, windows and window glass.
- (B) Maintenance, repair and replacement of the entrance door, other exterior doors and garage door to the unit.
- (C) All other doors within or affording access to the unit.
- (D) The electrical, mechanical and plumbing fixtures and outlets (including connections).
- (E) The circuit breaker panel.
- (F) Appliances and water heaters.
- (G) All air conditioning and heating equipment, ducts and installations serving the unit exclusively.
- (H) Carpeting and other floor covering.

- (I) Door and window hardware and locks.
 - (J) Shower pans.
 - (K) The main water supply shut-off valve for this Unit.
 - (L) Other facilities or fixtures which are located or contained entirely within the unit, or which serve only the unit.
 - (M) All interior, partition walls which do not form part of the boundary of the unit.
- 11.3 Other Unit Owner Responsibilities. The unit owner shall also have the following responsibilities:
- (A) Lanais. Where a Limited Common Element consists of a lanai, the unit owner who has the right to the exclusive use of said lanai shall be responsible for the maintenance, care and preservation of the paint and surface of the interior parapet walls, including floor and ceiling, within said area, if any; and any fixed and/or sliding glass doors in portions of the entrance way of said area, if any; and the wiring, electrical outlet(s) and fixture(s) thereon, if any, and the replacement of light bulbs.
 - (B) Interior Decorating. Each unit owner is responsible for all decorating within his or her own unit, including painting, wallpapering, paneling, floor covering, draperies, window shades, curtains, lamps and other light fixtures, and other furnishings and interior decorating.
 - (C) Flooring. All units above the ground floor shall always have the floors covered with wall-to-wall carpeting installed over high quality padding, except carpeting is not required in kitchens, bathrooms or laundry rooms. An owner who desires to install in place of carpeting any hard-surface floor covering (e.g. marble, slate, ceramic tile, parquet) shall also install a sound absorbent underlayment of such kind and quality as to substantially reduce the transmission of noise to adjoining units, and must obtain written approval of the Board of Directors prior to making any such installation. If prior approval is not obtained, the Board may, in addition to exercising all the other remedies provided in this Declaration, require the unit owner to cover all such hard-surface flooring with carpeting, or require the removal of such hard-surface flooring at the expense of the offending unit owner.
 - (D) Window Coverings. The covering and appearance of windows and doors, whether by draperies, shades, reflective film or other items, whether installed within or outside of the unit, visible from the exterior of the unit, shall be subject to the rules and regulations of the Association, and shall be white or off-white in color.
 - (E) Modifications and Alterations. If a unit owner makes any modifications, installations or additions to his or her unit or the Common Elements, the unit owner and his or her successors in title shall be financially responsible for the maintenance, repair and replacement of the modifications, installations or additions.
 - (F) Use of Licensed and Insured Contractors. Whenever a unit owner contracts for maintenance, repair, replacement, alteration, addition or improvement of any portion of the unit or Common Elements, whether with or without Association approval, such owner shall be deemed to have warranted to the Association and its members that his or her contractor(s) are properly licensed and fully insured, and that the owner will be financially responsible for any resulting damage to persons or property not paid by the contractor's insurance.

11.4 Appliance Maintenance Contracts. If there shall become available to the Association a program of contract maintenance for kitchen appliances or water heaters within units and/or air-conditioning compressors and/or air handlers serving individual units, which the Association determines is to the benefit of the owners to consider, then upon agreement by a majority of the voting interests present, in person or by proxy and voting, at a meeting called for the purpose, or upon agreement by a majority of the total voting interest in writing, the Association may enter into such contractual undertakings. The expenses of such contractual undertakings to the Association shall be common expenses. All maintenance, repairs and replacements not covered by the contracts shall be the responsibility of the unit owner.

11.5 Alteration to Units, Limited Common Elements or Common Elements by Unit Owners. No owner shall make or permit the making of any material alterations or substantial additions to his or her unit, its appurtenant Limited Common Elements, or the Common Elements, or in any manner change the exterior appearance of any portion of the Condominium, unless the record owner of the unit and all record owners of liens on it join in the execution of an amendment to the Declaration and unless a majority of the total voting interests approve such amendment to the Declaration (unless required by any governmental entity). Any glass, screen, curtain, blind, shutter, awning, or other similar structure which may be installed where visible from outside the unit is subject to regulation by the Board of Directors. No owner may alter the landscaping in any way without prior Board approval. If any unit owner requests approval of an alteration or modification involving the removal of any interior partition wall, the Association may permit such removal if the removal would not materially affect or interfere with the utility services constituting Common Elements, if any, located therein. No owner shall cause any of the Limited Common Elements appurtenant to his or her unit to be enclosed or cause any changes to be made outside of the unit, including painting or other decoration, or the installation of any electrical wiring, television antennas, appliances or air conditioning units which may protrude through the walls of the condominium or in any manner change the exterior appearance of any portion of the condominium, without the prior written consent of the Board of Directors.

11.6 Alterations and Additions to Common Elements and Association Property. The protection, maintenance, repair, insurance and replacement of the Common Elements and association property is the responsibility of the Association and the cost is a common expense. Beyond this function, the Association shall make no material alteration of, nor substantial additions to, the Common Elements, which result in a material expense or a material change in the Common Elements without the prior approval of at least a majority of the voting interests unless required by a governmental agency.

11.7 Enforcement of Maintenance. If after reasonable notice the owner of a unit fails to maintain the unit or its appurtenant Limited Common Elements as required above, the Association shall have the right to institute legal proceedings to enforce compliance, or when necessary, to prevent damage to the Common Elements or to another unit or units, may take any and all other lawful actions to remedy such violation, including but not limited to, entering the unit during reasonable hours, with or without notice to or consent of the tenant or unit owner, to repair, replace, or maintain any item which may cause such damage to the Common Elements or to another unit or units. Any expenses incurred by the Association in performing work within the unit as authorized by this Declaration shall be charged to the unit owner, together with reasonable attorney's fees and other expenses of collection, if any.

11.8 Negligence; Damage Caused by Condition in Unit. Each owner shall be liable for the expenses of any maintenance, repair or replacement of Common Elements or personal property made necessary by his or her act or negligence, or by that of any member of his or her family or his or her guests, employees, agents, or tenants. Each unit owner has a duty to maintain his or her unit and personal property therein in such a manner as to prevent foreseeable and reasonably preventable damage to the Common Elements or the property of other owners and residents. If any condition, defect or malfunction existing within a unit, resulting from the owner's failure to perform this duty, shall cause damage to the Common Elements or property within other units, the owner of the offending unit shall be liable to the person or entity responsible for repairing the damaged property for all costs of repair or replacement not paid by insurance. If one or more of the units involved is not occupied at the time the damage is discovered, the Association may enter the unit without prior notice to the

owner and take reasonable action to mitigate damage or prevent its spread to the Common Elements or to other units.

11.9 Association's Access to Units. The Association has an irrevocable right of access to the units during reasonable hours for the purposes of maintaining, repairing and replacing the Common Elements or portions of a unit to be maintained by the Association under this Declaration, and as necessary to prevent damage to the Common Elements or to one or more units. The exercise of the Association's rights of access to the unit shall be accomplished with due respect for the rights of occupants to privacy and freedom from unreasonable annoyance, as well as with appropriate precautions to protect the personal property within the unit. The Association may retain a pass-key to all units. If a unit owner alters any lock or installs a new lock, the unit owner shall provide the Association with a key.

11.10 Surface Water Management Facilities. The Association shall be responsible for the maintenance of the surface water management system in Avellino Isles. No structure of any kind shall be constructed or erected, nor shall any unit owner or the Association in any way change, alter, impede, revise or otherwise interfere with the flow and the volume of water, in any portion of any water management area including, but not limited, swales, drainage ways, pipes or areas intended for the accumulation of run-off waters, without the specific written permission of Vineyards Community Association, Inc. No unit owner or the Association shall unreasonably deny or prevent ingress and egress to water management areas for maintenance, repair or landscaping purposes by Vineyards Community Association, Inc. or any appropriate governmental agency that may reasonably require any right of ingress and egress, and easements therefore are hereby specifically reserved and created. No common areas or Common Elements shall be increased in size by filling in any lake, pond or other water retention or drainage area which it abuts. Unit owners and the Association shall not fill, dike, rip-rap, block, divert or change the established water retention and drainage areas that have been or may be created without the prior written consent of Vineyards Community Association, Inc. No unit owner may draw water for irrigation or other purposes from any lake, pond or other water management area, nor shall boating or swimming be permitted in such areas. All surface water management systems within Avellino Isles excluding those areas (if any) normally maintained by Collier County, will be the ultimate responsibility of Vintage Condominium Association, Inc. Nothing in this section shall be construed to allow construction of any new water management facility or alteration of water management systems without first obtaining the necessary permits from all governmental regulatory agencies having jurisdiction.

11.11 Conservation Areas and Easements. The conservation areas and easements located within the Vineyards PUD and/or DRI may not be used by unit owners or the Association in such a way as to alter their natural state, other than to provide the utilities and drainage as shown on the plat and approved construction plans for the Vineyards.

12. USE RESTRICTIONS: The use of the condominium property shall be in accordance with the following provisions:

12.1 Units. Each unit shall be occupied by only one family at any time. Each unit shall be used as a residence and for no other purpose. No business or commercial activity shall be conducted in or from any unit. This restriction shall not be construed to prohibit any owner from maintaining a personal or professional library, from keeping his or her personal, business or professional records in his or her unit, or from handling his or her personal, business or professional telephone calls or written correspondence in and from his or her unit. Such uses are expressly declared customarily incident to residential use.

12.2 Occupancy in Absence of Owner. If the owner and his or her family who permanently reside with him are absent, and the unit has not been leased, the owner may permit his or her unit to be occupied by his or her guests only in accordance with the following:

- (A) Any one person who is the parent or child of the unit owner or of the unit owner's spouse, if any, may occupy the unit in the absence of the owner for a period not to exceed sixty (60)

days. That person's spouse and children, if any, may accompany him. The total number of occasions for occupancy by all guests combined under this paragraph shall be limited to four (4) in any one calendar year.

- (B) House guests not included within 12.2(A) are permitted for occupancy in the unit owner's absence provided the total number of guests is limited to 2 per bedroom. Such guests may stay up to 30 days and the total number of occasions for this type of guest occupancy in any unit shall be limited to three (3) in each calendar year.
- (C) The Board of Directors may require all guests to be registered in advance.

12.3 Exceptions. Upon prior written application by the unit owner, the Board of Directors may make such limited exceptions to the foregoing restrictions as may be deemed appropriate in the discretion of the Board, for the sole purpose of avoiding undue hardship or inequity. The making of one exception shall not be construed as a precedent for later exceptions.

12.4 Occupancy When Owner is Present. There is no restriction on the number of guests, whether related or unrelated to the owner, who may occupy the unit in the presence of the unit owner.

12.5 Minors. All occupants under eighteen (18) years of age shall be closely supervised at all times by an adult to insure that they do not become a source of unreasonable annoyance to other residents.

12.6 Pets. The owner of each Unit may keep two small pets (cats or dogs only) which do not exceed 25 pounds each or one pet not to exceed 50 pounds. The pet(s) must be carried under the Owner's arm or be leashed at all times while on the Condominium property outside of the Unit. The ability to keep such a pet is a privilege, not a right, and the Board of Directors are empowered to order and enforce the removal of any pet which does not comply with this Paragraph or which becomes a source of annoyance to other residences of the Condominium. No pets of any kind are permitted in leased Units. No reptiles, rodents, amphibians, poultry or livestock may be kept in the Condominium. The Association may restrict the walking of pets in certain areas. Owners who walk their pets must clean up after their pets. Pets may not be left unattended or leashed on lanais, entries, Common Elements or in garages.

12.7 Nuisances. No owner shall use his or her unit, or permit it to be used, in any manner which constitutes or causes an unreasonable amount of annoyance or nuisance to the occupant of another unit, or which would not be consistent with the maintenance of the highest standards for a first class residential condominium, nor permit the premises to be used in a disorderly or unlawful way. The use of each unit shall be consistent with existing laws and the condominium documents, and occupants shall at all times conduct themselves in a peaceful and orderly manner.

12.8 Signs. No unit owner other than the Developer may post or display "For Sale," "For Rent," "Open House" or other similar signs anywhere on the condominium property until the Developer has sold its last unit. Thereafter, "Open House" signage may be displayed in accordance with the rules and regulations of the Master Association.

12.9 Commercial Vehicles. No truck of any kind, commercial truck, van, or other commercial vehicle, except service vehicles temporarily present on business, and no boat, boat trailer or other trailer of any kind, camper, mobile home, disabled vehicle, motor home or recreational vehicle shall be parked or stored on the condominium property.

12.10 Use of Lanais, Elevators, Walkways and Entries. Lanais, elevators, walkways and entries shall not be obstructed, littered, defaced or misused in any manner. Lanais, elevators, entries and walkways shall be used only for the purposes intended, and they shall not be used for hanging or drying clothing, for cleaning of rugs or other household items, or for storage of bicycles or other personal property.

13. LEASING OF UNITS: Timeshares are not permitted. All leases of units must be in writing. A unit owner may lease only his or her entire unit, and then only in accordance with this Section, after receiving the approval of the Association. The lessee must be a natural person.

13.1 Procedures.

- (A) **Notice by the Unit Owner.** An owner intending to lease his or her unit shall give to the Board of Directors or its designee written notice of such intention at least twenty (20) days prior to the first day of occupancy under the lease together with the name and address of the proposed lessee, a fully executed copy of the proposed lease, and such other information as the Board may reasonably require. The Board may require a personal interview with any lessee and his or her spouse, if any, as a precondition to approval.
- (B) **Board Action.** After the required notice and all information or interviews requested have been provided, the Board shall have twenty (20) days in which to approve or disapprove the proposed lease. If the Board neither approves nor disapproves within that time, its failure to act shall be deemed the equivalent of approval, and on demand the Board shall issue a written letter of approval to the lessee.
- (C) **Disapproval.** A proposed lease shall be disapproved only if a majority of the whole Board so votes, and in such case the lease shall not be made. Appropriate grounds for disapproval shall include, but not be limited to, the following:
 - (1) The unit owner is delinquent in the payment of assessments at the time the application is considered;
 - (2) The unit owner has a history of leasing his or her unit to troublesome lessees and/or refusing to control or accept responsibility for the occupancy of his or her unit;
 - (3) The real estate company or rental agent handling the leasing transaction on behalf of the unit owner has a history of screening lessee applicants inadequately or recommending undesirable lessees;
 - (4) The application on its face indicates that the person seeking approval intends to conduct himself in a manner inconsistent with the covenants and restrictions applicable to the Condominium;
 - (5) The prospective lessee has been convicted of a felony involving violence to persons or property, a felony involving sale or possession of a controlled substance, or a felony demonstrating dishonesty or moral turpitude;
 - (6) The prospective lessee has a history of conduct which evidences disregard for the rights and property of others;
 - (7) The prospective lessee evidences a strong probability of financial irresponsibility;
 - (8) The lessee, during previous occupancy, has evidenced an attitude of disregard for the Association rules;
 - (9) The prospective lessee gives false or incomplete information to the Board as part of the application procedure, or the required transfer fees and/or security deposit are not paid; or

- (10) The owner fails to give proper notice of his or her intention to lease his or her unit to the Board of Directors.
- (D) Failure to Give Notice or Obtain Approval. If proper notice is not given, the Board, at its election, may approve or disapprove the lease. Any lease entered into without approval may, at the option of the Board, be treated as a nullity, and the Board shall have the power to evict the lessee with five (5) days notice, without securing consent to such eviction from the unit owner.
- (E) Applications; Assessments. Applications for authority to lease shall be made to the Board of Directors on such forms and include such terms as the Board may provide from time to time. The legal responsibility for paying condominium assessments may not be delegated to the lessee.
- (F) Committee Approval. To facilitate approval of leases proposed during times when many of the members are not in residence, the Board of Directors may by resolution delegate its approval powers to an ad hoc committee, which shall consist of at least three (3) members.
- 13.2 Exception for Mortgagees. The provisions of Section 13.1 shall not apply to leases entered into by institutional mortgagees who acquire title through the mortgage whether by foreclosure or by a deed in lieu of foreclosure.
- 13.3 Term of Lease and Frequency of Leasing. No unit may be leased more often than three (3) times in any calendar year, with the minimum lease term being thirty (30) days. The first day of occupancy under the lease shall determine in which year the lease occurs. No lease may be for a period of more than one (1) year, and no option for the lessee to extend or renew the lease for any additional period shall be permitted without Board approval. The Board may, in its discretion, approve the same lease from year to year. No subleasing or assignment of lease rights by the lessee is allowed without Board approval.
- 13.4 Occupancy During Lease Term. No one but the lessee, his or her guests, his or her family members within the first degree of relationship by blood, adoption or marriage, and their spouses and guests may occupy the unit. The total number of overnight occupants of a leased unit is limited to two (2) persons per bedroom.
- 13.5 Occupancy in Absence of Lessee. If a lessee absents himself from the unit for any period of time during the lease term, his or her family within the first degree of relationship already in residence may continue to occupy the unit and may have house guests subject to all the restrictions in Sections 12 and 13.4 above. If the lessee and all of the family members mentioned in the foregoing sentence are absent, no other person may occupy the unit.
- 13.6 Use of Common Elements. To prevent overtaxing the facilities, a unit owner whose unit is leased may not use the recreation or parking facilities of the condominium during the lease term.
- 13.7 Regulation by Association. All of the provisions of the condominium documents and the rules and regulations of the Association shall be applicable and enforceable against any person occupying a unit as a lessee or guest to the same extent as against the owner. A covenant on the part of each occupant to abide by the rules and regulations of the Association and the provisions of the condominium documents, designating the Association as the owner's agent with the authority to terminate any lease agreement and evict the tenants in the event of breach of such covenant, shall be deemed to be included in every lease agreement, whether oral or written, and whether specifically expressed in such agreement or not.
- 13.8 Fees and Deposits to the Lease of Units. Whenever herein the Board's approval is required to allow the lease of a unit, the Associate may charge the owner a preset fee for processing the application, such fee not to exceed the maximum amount allowed by law. No fee may be charged for approval of a renewal or

extension of a lease with the same lessee. The Association may required any security deposits that are authorized by the Condominium Act as amended from time to time.

14. TRANSFER OF OWNERSHIP OF UNITS: In order to maintain a community of congenial, financially responsible residents with the objectives of protecting the value of the units, inhibiting transiency, and facilitating the development of a stable, quiet community and peace of mind for all residents, the transfer of ownership of a unit shall be subject to the following provisions:

14.1 Forms of Ownership:

- (A) A unit may be owned by one natural person who has qualified and been approved as elsewhere provided herein.
- (B) Co-Ownership. Co-ownership of units is permitted. If the co-owners are other than husband and wife, the Board shall condition its approval upon the designation of one approved natural person as "primary occupant". The use of the unit by other persons shall be as if the primary occupant were the only actual owner. Any change in the primary occupant shall be treated as a transfer of ownership by sale or gift subject to the provisions of this Section 14. No more than one such change will be approved in any twelve (12) month period.
- (C) Ownership by Corporations, Partnerships or Trusts. A unit may be owned in trust, or by a corporation, partnership or other entity which is not a natural person, if approved in the manner provided elsewhere herein. The intent of this provision is to allow flexibility in estate, financial or tax planning, and not to create circumstances in which the unit may be used as short-term transient accommodations for several individuals or families. The approval of a trustee, or corporation, partnership or other entity as a unit owner shall be conditioned upon designation by the owner of one natural person to be the "primary occupant". The use of the unit by other persons shall be as if the primary occupant were the only actual owner. Any change in the primary occupant shall be treated as a transfer of ownership by sale or gift subject to the provisions of this Section 14. No more than one such change will be approved in any twelve (12) month period.
- (D) Life Estate. A unit may be subject to a life estate, either by operation of law or by a voluntary conveyance approved under 14.2 below. In that event, the life tenant shall be the only Association member from such unit, and occupancy of the unit shall be as if the life tenant was the only owner. Upon termination of the life estate, the holders of the remainder interest shall have no occupancy rights unless separately approved by the Association. The life tenant shall be liable for all assessments and charges against the unit. Any consent or approval required of association members may be given by the life tenant alone, and the consent or approval of the holders of the remainder interest shall not be required. If there is more than one life tenant, they shall be treated as co-owners for purposes of determining voting and occupancy rights.

14.2 Transfers.

- (A) Sale or Gift. No unit owner may dispose of a unit or any interest in a unit by sale or gift (including agreement for deed) without prior written approval of the Board of Directors.
- (B) Devise or Inheritance. If any unit owner acquires his or her title by devise or inheritance, his or her right to occupy or use the unit shall be subject to the approval of the Board of Directors under Section 14.3(A)(2) below. The approval shall not be denied to any devisee or heir who was the prior owner's lawful spouse at the time of death, or was related to the owner by blood or adoption within the first degree.

- (C) Other Transfers. If any person acquires title in any manner not considered in the foregoing subsections, that person shall have no right to occupy or use the unit before being approved by the Board of Directors under the procedures outlined in Section 14.3 below.
- (D) Ad Hoc Committee. To facilitate transfers proposed during times when many of the members of the Board of Directors are not in residence, the Board of Directors may by resolution delegate its approval powers to an ad hoc committee, which shall consist of at least three (3) members. The Chairman of the committee shall be deemed a Vice-President, and as such shall be empowered to execute Certificates of Approval on behalf of the Association.

14.3 Procedures.

(A) Notice to Association.

- (1) Sale or Gift. An owner intending to make a sale or gift of his or her unit or any interest therein shall give to the Board of Directors or its designee written notice of such intention at least twenty (20) days before the intended closing date, together with the name and address of the proposed purchaser or donee, a copy of the executed sales contract, if any, and such other information as the Board may reasonably require. The Board may require a personal interview with any purchaser or donee and his or her spouse, if any, as a pre-condition to approval.
- (2) Devise, Inheritance or Other Transfers. The transferee must notify the Board of Directors of his or her ownership and submit a certified copy of the instrument evidencing his or her ownership and such other information as the Board may reasonably require. The transferee shall have no occupancy or use rights until and unless approved by the Board, but may sell or lease the unit following the procedures in this Section or Section 13.
- (3) Demand. With the notice required in Subsection (A)(1) above, the owner or transferee seeking approval may make a written demand that if the transfer is disapproved without good cause, the Association shall furnish an approved alternate purchaser who shall purchase the unit at the same price and upon substantially the same terms as in the disapproved sales contract, or if no contract is involved, for the fair market value of the unit determined as provided below.
- (4) Failure to Give Notice. If no notice is received, the Board of Directors, at its election, may approve or disapprove at the time it learns of the transfer. If any owner fails to obtain the Association's approval prior to selling an interest in a unit, such failure shall create a rebuttable presumption that the seller and the purchaser intend to violate the covenants of this Declaration, and shall constitute good cause for Association disapproval.

- (B) Board Action. Within ten (10) days after receipt of the required notice and all information or interviews requested, or not later than sixty (60) days after the notice required by paragraph (A) above is received, whichever occurs first, the Board shall approve or disapprove the transfer. If a transfer is approved, the approval shall be stated in a Certificate of Approval executed by the President or Vice-President of the Association in recordable form and delivered to the transferee. If the Board neither approves nor disapproves within the time limits as set forth above, such failure to act shall be deemed the equivalent of approval and on demand the Board shall issue a Certificate of Approval to the transferee.

(C) **Disapproval.** Approval of the Association shall be withheld for good cause only if a majority of the whole Board so votes, after receiving a written opinion of counsel that good cause exists. Only the following may be deemed to constitute good cause for disapproval:

- (1) The person seeking approval has been convicted of a felony involving violence to persons or property, a felony involving possession or sale of a controlled substance, or a felony demonstrating dishonesty or moral turpitude;
- (2) The person seeking approval has a record of financial irresponsibility, including without limitation prior bankruptcies, foreclosures or bad debts;
- (3) The application for approval on its face indicates that the person seeking approval intends to conduct himself in a manner inconsistent with the covenants and restrictions applicable to the Condominium;
- (4) The person seeking approval has a history of disruptive behavior or disregard for the rights or property of others;
- (5) The person seeking approval has failed to provide the information, fees or interviews required to process the application in a timely manner, or provided false information during the application process.
- (6) The transaction, if a sale, was concluded by the parties without having sought and obtained the prior approval required herein.

14.4 **Exception.** The provisions of Sections 14.1, 14.2 and 14.3 are not applicable to the acquisition of title by an institutional mortgagee who acquires title through the mortgage, whether by foreclosure or deed in lieu of foreclosure, nor shall the Association's approval be required for the subsequent resale or lease of a unit by such mortgagee of the unit so acquired, but shall apply to the acquisition of title by any other person.

14.5 **Unapproved Transfers.** Any sale or transfer which is not approved, or which is disapproved pursuant to the terms of this Declaration shall be void unless subsequently approved in writing by the Board.

14.6 **Fees and Deposits Related to the Sale of Units.** Whenever herein the Board's approval is required to allow the sale, lease or other transfer of an interest in a unit, the Association may charge the owner a preset fee for processing the application, such fee not to exceed the maximum amount allowed by law (currently \$50.00 per applicant). The Association may also require any deposits that are authorized by the Condominium Act as amended from time to time. No fee may be charged for approval of the renewal or extension of a lease with the same tenant.

15. **INSURANCE:** In order to adequately protect the Association and its members, insurance shall be carried and kept in force at all times in accordance with the following provisions:

15.1 **The Unit Owner.** Each unit owner is responsible for insuring his or her own unit, and the personal property therein, including all electrical fixtures, appliances, air conditioner or heating equipment, water heaters, built in cabinets, floor, wall and ceiling coverings, and all alterations, additions and improvements made to the unit or the Common Elements by the owner or his or her predecessors in title. Each unit owner is expected to carry homeowner's insurance, with endorsements for leakage, seepage and wind-driven rain, additions and alterations, and loss assessment protection, or recognize that he or she bears financial responsibility for any damage to his or her property otherwise covered by such insurance.

15.2 **Association Insurance; Duty and Authority to Obtain.** The Board of Directors shall obtain and keep in force the insurance coverage which it is required to carry by law and under the condominium

documents, and may obtain and keep in force any or all additional insurance coverage as it deems necessary. The name of the insured shall be the Association and the unit owners without naming them, and their mortgagees, as their interests shall appear. To the extent permitted by law, the Association may self-insure.

15.3 Required Coverage. The Association shall maintain adequate insurance covering all of the buildings and the Common Elements as well as all association property, in amounts determined annually by the Board of Directors, such insurance to afford the following protection:

- (A) Property. Loss or damage by fire, extended coverage, including windstorm, vandalism and malicious mischief, and other hazards covered by the standard "All Risk" property contract.
- (B) Flood. In amounts deemed adequate by the Board of Directors, as available through the National Flood Insurance Program.
- (C) Liability. Premises and operations liability for bodily injury and property damage in such limits of protection and with such coverage as are determined by the Board of Directors, with cross liability endorsement to cover liabilities of the unit owners as a group to a unit owner.
- (D) Automobile. Automobile liability for bodily injury and property damage for all owned and non-owned motor vehicles, in such limits of protection and with such coverage as may be determined by the Board of Directors.
- (E) Compensation. The Association shall maintain Workers' Compensation insurance on at least a minimum premium basis.
- (F) Statutory Fidelity Bond. Fidelity bonding of all persons who control or disburse funds of the Association in an amount to cover the maximum funds that will be in the custody of the Association or its management agent at any one time. The Association to bear the cost of said bond.

15.4 Optional Coverage. The Association may purchase and carry other such insurance coverage as the Board of Directors may determine to be in the best interest of the Association and unit owners. Some of the more common options include:

- (A) Additional flood insurance.
- (B) Boiler and Machinery coverage (includes breakdown on air conditioning units).
- (C) Broad Form Comprehensive General Liability Endorsement.
- (D) Directors and Officers Liability.
- (E) Medical Payments.
- (F) Leakage, seepage and wind-driven rain.

15.5 Description of Coverage. A detailed summary of the coverage included in the master policies, and copies of the master policies, shall be available for inspection by unit owners or their authorized representatives upon request.

15.6 Waiver of Subrogation. If available and where applicable, the Board of Directors shall endeavor to obtain insurance policies which provide that the insurer waives its right to subrogation as to any claim against

the Association unit owners, or their respective servants, agents or guests, except for any claim based upon gross negligence evidencing reckless, willful or wanton disregard for life or property.

15.7 Insurance Proceeds. All insurance policies purchased solely by the Association shall be for the benefit of the Association, the unit owners and their mortgagees as their interests may appear, and all proceeds shall be payable to the Association. The duty of the Association shall be to receive such proceeds as are paid and hold and disburse the same in trust for the purposes stated herein and for the benefit of the unit owners and their respective mortgagees in the following shares:

- (A) **Common Elements.** Proceeds on account of damage to Common Elements shall be held in as many undivided shares as there are units, the shares of each unit owner being the same as his or her share in the Common Elements.
- (B) **Units.** Proceeds on account of damage within the units shall be held in undivided shares based on the prorated amount of damage within each damaged unit as a percentage of the total damage within all units.
- (C) **Mortgagee.** If a mortgagee endorsement has been issued as to a unit, the shares of the mortgagee and the unit owner shall be as their interests appear. In no event shall any mortgagee have the right to demand application of insurance proceeds to any mortgage or mortgages which it may hold against unit or units, except to the extent that insurance proceeds exceed the actual cost of repair or restoration of the damaged building or buildings. No mortgagee shall have any right to participate in determining whether improvements will be restored after casualty.

The foregoing notwithstanding, insurance proceeds on account of NFIP flood insurance policies (if any) covering specific units purchased by the Association or various unit owners shall be used only for the purpose of repairing or replacing the unit to which the respective policy applies and that unit's appurtenant share of the Common Elements, and no other unit owner or unit may benefit from said proceeds. If the Condominium is not to be restored or rebuilt, the proceeds shall accrue to the benefit of the respective unit owner and his or her mortgagees, if any.

15.8 Distribution of Proceeds. Proceeds of insurance policies received by the Association shall be distributed to or for the benefit of the unit owners in the following manner:

- (A) **Cost of Reconstruction or Repair.** If the damage for which the proceeds are paid is to be reconstructed or repaired by the Association, the remaining proceeds shall be paid to defray the costs thereof. Any proceeds remaining after defraying costs shall be distributed to the beneficial owners, remittances to unit owners and their mortgagees being paid jointly to them.
- (B) **Failure to Reconstruct or Repair.** If it is determined in the manner elsewhere provided herein that the damages for which the proceeds are paid shall not be reconstructed or repaired, the remaining proceeds shall be distributed to the beneficial owners, remittances to unit owners and their mortgagees being payable jointly to them.

15.9 Association as Agent. The Association is hereby irrevocably appointed as agent for each unit owner to adjust all claims arising under insurance policies purchased by the Association for damage or loss to the condominium property.

16. RECONSTRUCTION OR REPAIR AFTER CASUALTY: If any part of the condominium property is damaged by casualty, whether and how it shall be reconstructed or repaired shall be determined as follows:

16.1 Damage to Units. Where loss or damage occurs within one or more units, any Association insurance proceeds on account of the loss or damage, less the deductible, shall be distributed to the owner(s) of the damaged unit(s) in shares as provided in Section 15.7 above. The owner(s) of the damaged unit(s) shall be responsible for reconstruction and repair.

16.2 Damage to Common Elements - Less than "Very Substantial". Where loss or damage occurs to the Common Elements, but the loss is less than "very substantial", as hereinafter defined, it shall be mandatory for the Association to repair, restore and rebuild the damage caused by the loss, and the following procedures shall apply:

- (A) The Board of Directors shall promptly obtain reliable and detailed estimates of the cost of repair and restoration, and shall negotiate and contract for repair and reconstruction.
- (B) If the proceeds of insurance and available reserves are insufficient to pay for the cost of repair and reconstruction of the Common Elements, the Association shall promptly, upon determination of the deficiency, levy a special assessment against all unit owners in proportion to their shares in the Common Elements for the deficiency. Such special assessments need not be approved by the unit owners. The special assessments shall be added to the funds available for repair and restoration of the property.

16.3 "Very Substantial" Damage. As used in this Declaration, the term "very substantial" damage shall mean loss or damage whereby three-fourths (3/4ths) or more of the total units are rendered uninhabitable. Should such "very substantial" damage occur then:

- (A) The Board of Directors shall promptly obtain reliable and detailed estimates of the cost of repair and restoration.
- (B) A membership meeting shall be called by the Board of Directors to be held not later than sixty (60) days after the casualty, to determine the opinion of the membership with reference to rebuilding or termination of the Condominium, subject to the following:
 - (1) If the insurance proceeds and reserves available for restoration and repair are sufficient to cover the cost thereof so that no special assessment will be required, then the Condominium shall be restored or repaired unless two-thirds (2/3rds) of the total voting interests shall vote for termination, or unless the then applicable zoning or other regulatory laws will not allow reconstruction of the same number and general types of units, in either of which cases the Condominium shall be terminated.
 - (2) If the insurance proceeds and reserves available for restoration and repair are not sufficient to cover the cost thereof so that a special assessment will be required, then unless two-thirds (2/3rds) of the total voting interests vote in favor of such special assessment and against termination of the Condominium, it shall be terminated and the property removed from the provisions of the Condominium Act. If two-thirds (2/3rds) of the total voting interests approve the special assessment, the Association, through its Board of Directors, shall levy such assessment and shall proceed to negotiate and contract for necessary repairs and restoration. The special assessment shall be added to the funds available for repair and restoration of the property.
- (C) If any dispute shall arise as to whether "very substantial" damage has occurred, a determination by the Board of Directors shall be binding upon all unit owners.

16.4 Application of Insurance Proceeds. It shall be presumed that the first monies disbursed for repair and restoration are from the insurance proceeds; if there is a balance in the funds held by the Association

after the payment of all costs of repair and restoration, such balance shall be distributed to the unit owners, except as otherwise provided in Section 15.7(C) above.

16.5 Equitable Relief. In the event of damage to the Common Elements which renders any unit uninhabitable, and the damage is not repaired, reconstructed, or rebuilt within a reasonable period of time, the owner of the uninhabitable unit may petition a court for equitable relief, which may include a termination of the Condominium and a partition. For the purposes of this provision, it shall be presumed that repair, reconstruction or rebuilding has occurred within a reasonable period of time if substantial work is commenced within four (4) months following the damage or destruction and is completed within nine (9) months thereafter.

16.6 Plans and Specifications. Any reconstruction or repairs must be substantially in accordance with the plans and specifications for the original buildings, or according to different plans and specifications approved by the Board of Directors, by the owners of three-fourths (3/4ths) of the units, and by the Primary Institutional Mortgagee, if any.

17. CONDEMNATION:

17.1 Deposit of Awards with Association. The taking of all or any part of the condominium property by condemnation or eminent domain shall be deemed to be a casualty to the portion taken and the awards for that taking shall be deemed to be proceeds from insurance on account of the casualty. Even though the awards may be payable to unit owners, the unit owners shall deposit the awards with the Association; and if any fail to do so, a special charge shall be made against a defaulting unit owner in the amount of his or her award, or the amount of that award shall be set off against any sums payable to that owner.

17.2 Determination Whether to Continue Condominium. Whether the Condominium will be continued after condemnation will be determined in the same manner provided for determining whether damaged property will be reconstructed and repaired after a casualty.

17.3 Disbursement of Funds. If the Condominium is terminated after condemnation, the proceeds of all awards and special assessments will be deemed to be condominium property and shall be owned and distributed in the manner provided for insurance proceeds when the Condominium is terminated after a casualty. If the Condominium is not terminated after condemnation, the size of the Condominium will be reduced, the owners of condemned units, if any, will be made whole, and any property damaged by the taking will be made usable in the manner provided below. Proceeds of awards and special assessments shall be used for these purposes and shall be disbursed in the manner provided for disbursements of funds after a casualty.

17.4 Association as Agent. The Association is hereby irrevocably appointed as each unit owner's attorney-in-fact for purposes of negotiating or litigating with the condemning authority for the purpose of realizing just compensation.

17.5 Units Reduced but Habitable. If the condemnation reduces the size of a unit and the remaining portion of the unit can be made habitable, the awards for the taking of a portion of that unit shall be used for the following purposes in the order stated, and the following changes shall be effected in the Condominium:

- (A) Restoration of Unit. The unit shall be made habitable. If the cost of the restoration exceeds the amount of the award, the additional funds required shall be paid by the owner of the unit.
- (B) Distribution of Surplus. The balance of the award, if any, shall be distributed to the owner of the unit and to each mortgagee of the unit, the remittance being made payable jointly to the owner and mortgagees.
- (C) Adjustment of Shares of Common Elements. If the floor area of a unit is reduced by the taking, the number representing the share in the Common Elements appurtenant to the unit shall be

reduced in the proportion by which the floor area of the unit is reduced by the taking, and then the shares of all unit owners in the Common Elements shall be restated as percentages of the total of the numbers representing their original shares as reduced by the taking.

17.6 Unit Made Not Habitable. If the condemnation is of an entire unit or reduces the size of a unit so that it cannot be made habitable, the award for the taking of the unit shall be used for the following purposes in the order stated, and the following changes shall be effected in the Condominium:

- (A) Payment of Award. The fair market value of the unit immediately prior to the taking shall be paid to the owner of the unit and to each mortgagee of the unit, the remittance being made payable jointly to the owner and mortgagee(s).
- (B) Distribution of Surplus. If possible and practical, the remaining portion of the unit shall become a part of the Common Elements and shall be placed in condition for use by some or all unit owners in a manner approved by the Board of Directors.
- (C) Adjustment of Shares in Common Elements. The shares in the Common Elements appurtenant to the units that continue as part of the Condominium shall be adjusted to distribute the ownership of the Common Elements among the reduced number of unit owners. This shall be done by restating the shares of continuing unit owners in the Common Elements as percentages of the total of the numbers representing the shares of these as they existed prior to the adjustment.
- (D) Assessments. If the amount of the award for the taking is not sufficient to pay the fair market value of the condemned unit to the unit owner and to condition the remaining portion of the unit for use as a part of the Common Elements, the additional funds required for those purposes shall be raised by special assessment against all unit owners who will continue as owners of units after the changes in the Condominium affected by the taking. The assessments shall be made in proportion to the shares of those owners in the Common Elements after the changes affected by the taking.
- (E) Arbitration. If the fair market value of a unit prior to the taking cannot be determined by agreement between the unit owner and the Association within thirty (30) days after notice by either party, the value shall be determined by appraisal in accordance with the following. The unit owner, the first mortgagee, if any, and the Association shall each appoint one certified real property appraiser, who shall appraise the unit and determine the fair market value by computing the arithmetic average of their appraisals of the unit. A judgment of specific performance upon the fair market value calculated in this way may be entered in any court of competent jurisdiction. Each party shall bear the cost of his or her own appraiser.

17.7 Taking of Common Elements. Awards for the taking of Common Elements shall be used to make the remaining portion of the Common Elements usable in a manner approved by the Board of Directors. The balance of such awards, if any, shall be distributed to the unit owners in the shares in which they own the Common Elements after adjustment of these shares on account of the condemnation, if any. If a unit is mortgaged, the remittance shall be paid jointly to the owner and mortgagee(s) of the unit.

17.8 Amendment of Declaration. Any changes in units and in the Common Elements, in the ownership of the Common Elements, and in the sharing of common expenses that are necessitated by condemnation shall be accomplished by amending this Declaration. Such amendment need be approved only by a majority of all Directors. The consent of unit owners or lien holders is not required for any such amendment.

18. TERMINATION: The Condominium may be terminated in the following manner:

18.1 Agreement. The Condominium may be terminated at any time by written agreement of the owners of at least eighty percent (80%) of the units, and the Primary Institutional Mortgagee.

18.2 Very Substantial Damage. If the Condominium, as a result of casualty, suffers "very substantial damage" to the extent defined in Section 16.3, and it is not decided as therein provided that it will be reconstructed or repaired, the condominium form of ownership of the property in this Condominium will thereby terminate without agreement.

18.3 General Provisions. Upon termination, the former unit owners shall become the owners, as tenants in common, of all condominium and association property and the assets of the Association. The shares of such tenants in common shall be the same as were their shares of the Common Elements. The mortgagee or lienor of a unit owner, shall have a mortgage or lien solely and exclusively upon the undivided share of such tenant in common in and to the lands and other properties and rights which he or she may receive by reason of such termination. The termination of the Condominium shall be evidenced by a certificate of the Association, executed with the formalities of a deed, and certifying as to the facts effecting the termination. Termination shall become effective when that certificate is recorded in the Public Records of Collier County, Florida.

18.4 New Condominium. The termination of the Condominium does not bar creation of another Condominium affecting all or any portion of the same property.

18.5 Partition; Sale; Distribution. Following termination, the former condominium property and association property may be partitioned and sold upon the application of any unit owner. If following a termination, at least sixty-six and two-thirds percent (66 2/3%) of the voting interests agree to accept an offer for the sale of the property, all owners shall be bound to execute deeds and other documents reasonably required to effect the sale. In that event, any action for partition of the property shall be held in abeyance pending the sale, and upon the consummation of the sale shall be discontinued by all parties thereto. Distribution may be made either in money or in property or securities and either in installments or as a whole, if this can be done fairly and ratably and in conformity with this Declaration and shall be made as soon as reasonably consistent with the beneficial liquidation of the assets.

18.6 Last Board. The termination of the Condominium does not, by itself, terminate the Association. The members of the last Board of Directors or other person, persons or receiver duly appointed by an appropriate court pursuant to the provisions of 718.117 (4) shall continue to have the powers granted in this Declaration for the purpose of winding up the affairs of the Association and any other powers contained in 718.117, Florida Statutes. A vacancy in the Board of Directors during a "winding up proceeding" resulting from the resignation or expiration of term of any Director, may be filled by a majority vote of the unit owners.

18.7 Provisions Survive Termination. The provisions of this Section 18 are covenants running with the land, and shall survive the termination of the Condominium until all matters covered by those provisions have been completed.

19. OBLIGATIONS OF OWNERS:

19.1 Duty to Comply; Right to Sue. Each unit owner, his or her tenants and guests, and the Association shall be governed by and shall comply with the provisions of the Condominium Act, the Association and Master Association condominium documents. Actions for damages or for injunctive relief, or both, for failure to comply may be brought by the Association or by a unit owner against all parties referenced in Fla.Stat. 718.303(1)(a) through (e).

19.2 Waiver of Rights. The failure of the Association or any member to enforce a right, provision, covenant or condition which may be granted by the condominium documents shall not constitute a waiver of the right of the Association or member to enforce such right, provision, covenant or condition in the future. A

provision of the Condominium Act may not be waived by a unit owner if the waiver would adversely affect the rights of the owner or defeat the purpose of the provision, except that unit owners or Directors may waive notice of specific meetings as provided in the Bylaws. Any written instrument or instruction given by a purchaser or unit owner to an escrow agent may be relied upon by the escrow agent, whether or not such instruction and the payment of funds thereunder might otherwise constitute a waiver of any provision of the Condominium Act or the condominium documents.

19.3 Attorney's Fees. In any legal proceeding arising out of an alleged failure of a guest, tenant, unit owner or the Association to comply with the requirements of the Condominium Act, or the condominium documents, as they may be amended from time to time, the prevailing party shall be entitled to recover the costs of the proceeding and such attorneys fees as may be awarded by the court. Recovery of attorneys fees in litigation involving Association rules and regulations shall be governed by Section 8 of the Bylaws.

19.4 No Election of Remedies. All rights, remedies and privileges granted to the Association or unit owners under the law and the condominium documents shall be cumulative, and the exercise of any one or more shall not be deemed to constitute an election of remedies, nor shall it preclude the party from exercising any other rights, remedies, or privileges that may be available.

20. RIGHTS OF MORTGAGEES:

20.1 Approvals. Written consent of the institutional mortgagee of a unit shall be required for any amendment to the Declaration which would decrease the units share of ownership of the Common Elements, except as otherwise provided in Sections 17.5(C), 17.6(C) and 17.8.

20.2 Notice of Casualty or Condemnation. In the event of condemnation, eminent domain proceedings, or very substantial damage to, or destruction of, any unit or any part of the Common Elements, the record holder of any first mortgage on an affected unit shall be entitled to notice.

20.3 Mortgage Foreclosure. Unless otherwise provided by the Condominium Act as it may be amended, if the mortgagee of a first mortgage or an institutional mortgage of record acquires title to a condominium parcel as a result of foreclosure of the mortgage, or as the result of a deed given in lieu of foreclosure, such acquirer of title shall be liable for the share of common expenses or assessments attributable to the condominium parcel, or chargeable to the former owner of the parcel, which came due prior to the mortgagee's acquisition of title. However, the Mortgagee's liability is limited to the unit's unpaid common expenses and regular periodic assessments which accrued or came due during the 6 months immediately preceding the acquisition of title, and in no event does the mortgagee's liability exceed 1% of the original mortgage debt. The person acquiring title shall pay the amount owed to the Association within 30 days after the transfer of title. Failure to pay the full amount when due shall entitle the Association to record a claim of lien against the parcel and proceed in the same manner as provided for the collection of unpaid assessments. Any unpaid share of common expenses for which such acquirer is exempt from liability becomes a common expense collectible from all unit owners, including such acquirer and his or her successors and assigns. No owner or acquirer of title to a condominium parcel by foreclosure, or by a deed in lieu of foreclosure, may be excused from the payment of any assessments coming due during the period of such ownership.

20.4 Redemption. If proceedings are instituted to foreclose any mortgage or lien on any unit, the Association, on behalf of one or more unit owners and with the permission of the mortgagee, may redeem the mortgage or lien for the amount due thereon and be thereby subrogated to all of the mortgagee's or lienor's rights of action, or the Association may purchase the unit at the foreclosure sale. Any mortgagee shall have an unrestricted, absolute right to accept title to the unit in settlement and satisfaction of the mortgage or to foreclose its mortgage in accordance with its terms, and to bid upon the unit at the foreclosure sale.

20.5 Right to Inspect Books. The Association shall make available to institutional mortgagees requesting same current copies of the condominium documents and the books, records and financial statements of the Association. "Available" shall mean ready for inspection, upon written request, during normal

business hours, or under other reasonable circumstances. Photocopies shall be provided at the expense of the person requesting them.

20.6 Financial Statement. Any institutional mortgagee is entitled, upon written request, to a copy of the financial statement of the Association for the immediately preceding fiscal year.

20.7 Lender's Notices. Upon written request to the Association, any institutional mortgagee shall be entitled to timely written notice of:

- (A) A sixty (60) day or longer delinquency in the payment of assessments or charges owed by the owner of any unit on which it holds a mortgage.
- (B) A lapse, cancellation, or material modification of any insurance policy or fidelity bond maintained by the Association.
- (C) Any proposed action that requires the consent of a specified percentage of mortgage holders.

21. DEVELOPER'S RIGHTS AND DUTIES: Notwithstanding the other provisions of this Declaration, as long as the Developer or any assignee of the Developer's rights holds any units in the Avellino Isles Complex for sale in the ordinary course of business, the following shall apply:

21.1 Developer's Use. Until the Developer has completed all of the contemplated improvements and has sold all of the units in the Condominium, neither the unit owners nor the Association, nor either party's use of the condominium property shall interfere with the completion of the contemplated improvements or the sale of units. The Developer may make any use of the unsold units and the Common Elements and association property as may reasonably be expected to facilitate completion of contemplated improvements and sales of units, including, but not limited to, maintaining a sales office and/or model units, displaying signs, leasing units, and showing units to prospective purchasers provided the Developer is not exempt from the requirements for approval of leases.

21.2 Assignment. All or any of the rights, privileges, powers and immunities granted or reserved to the Developer in the condominium documents may be assigned by the Developer to any successor developer, without the consent of any other unit owner or any holder of a mortgage secured by any unit. In the event of the foreclosure of any mortgage owed by the Developer, or deed in lieu of such foreclosure, the person first acquiring title to such interest by reason of such foreclosure, or deed in lieu of foreclosure, shall succeed to all rights, powers, privileges and immunities of the Developer.

21.3 Amendment of Plans and Alteration of Boundaries and Apartment Dimensions. The Developer reserves the right to change the unit or building types in the future as permitted or required by law.

21.4 Amendments by Board of Directors. Except as prohibited by law, the Board of Directors shall have the right by majority vote up to the time of turnover of control of the Association, to amend this Declaration and its exhibits in any manner and for any purpose the Board of Directors deem desirable. Said amendments may be made and executed solely by the Board of Directors and recorded in the Public Records of Collier County, Florida, without any requirement of securing the consent of any unit owner or the owner or holder of any lien encumbering a condominium parcel. Provided, however, that such amendments shall not increase the maximum number of units nor alter the boundaries of the Common Elements beyond the extent permitted in Section 21.3, nor shall such amendments adversely affect the lien or priority of any institutional mortgage recorded prior to the amendment. Furthermore, such amendments shall not change the configuration or size of any unit in any material fashion, materially alter or modify the appurtenances to the unit, or change the proportion or percentage by which the owner of the parcel shares the common expenses and owns the common surplus unless the record owner of the unit and all record owners of liens on it join in the execution of the amendment and unless the amendment is approved by a majority of the total voting interests (unless required by any governmental entity). After turnover of control, amendments to this Declaration shall be made pursuant to the procedures contained in Section 22 below.

21.5 Sales of Units. The Developer shall have the right to sell or transfer ownership of any unit owned by it to any person or entity, on such terms and conditions as the Developer deems in its own best interest.

21.6 Turnover. The Developer may turn over control of the Association to unit owners other than the Developer prior to the statutory dates by causing all of its appointed Directors to resign, whereupon it shall be the affirmative obligation of unit owners other than the Developer to elect Directors and assume control of the Association. Provided that at least sixty (60) days notice of the Developer's decision to cause its appointees to resign is given to unit owners, neither the Developer, nor such appointees, shall be liable in any manner in connection with such resignations, even if unit owners other than the Developer refuse or fail to assume control of the Association. If the Developer holds units for sale in the ordinary course of business, none of the following actions may be taken without approval in writing by the Developer: assessment of the Developer as a unit owner for capital improvements; or, any action by the Association that would be detrimental to the sales of units by the Developer. However, an increase in assessments for common expenses without discrimination against the Developer shall not be deemed to be detrimental to the sales of units.

22. AMENDMENT OF DECLARATION: Except as otherwise provided above as to amendments made by the Board of Directors, all amendments to this Declaration shall be proposed and adopted in the following manner:

22.1 Proposal. Amendments to this Declaration may be proposed by the Board of Directors, or by written petition to the Board signed by the owners of at least ten percent (10%) of the units.

22.2 Procedure. Upon any amendment or amendments to this Declaration being proposed as provided above, the proposed amendment or amendments shall be submitted to a vote of the members not later than the next annual meeting, unless insufficient time to give proper notice remains before that meeting.

22.3 Vote Required. Except as otherwise provided by law, or by specific provision of the condominium documents, this Declaration may be amended by concurrence of at least fifty-one percent (51%) of those voting interests who are present and voting, in person or by proxy, at any annual or special meeting called for the purpose. Alternatively, amendments may be adopted without a meeting following the procedure set forth in Section 3.13 of the Bylaws.

22.4 Certificate; Recording. A copy of each adopted amendment shall be attached to a certificate that the amendment was duly adopted as an amendment to the Declaration, which certificate shall be in the form required by law and shall be executed by the President or Vice President of the Association with the formalities of a deed. The amendment shall be effective when the certificate and copy of the amendment are recorded in the Public Records of Collier County, Florida.

22.5 Provision. No amendment may change the configuration or size of any unit in any material fashion, materially alter or modify the appurtenances to the unit, or change the proportion or percentage by which the owner of a parcel shares the common expenses and owns the common surplus (except as provided in Section 6.1 herein), unless the record owner of the unit, and all record owners of liens on it join in the execution of the amendment and unless a majority of the total voting interests consent to the amendment in writing (unless required by any governmental entity). No other consents or approvals shall be required. This proviso does not apply to changes caused by condemnation or a taking by eminent domain as provided in Section 17.

22.6 Enlargement of Common Elements. The Common Elements designated by this Declaration may be enlarged to add real property acquired by the Association through amendment of this Declaration. The amendment must be approved by at least two-thirds (2/3rds) of the voting interests, but no other person need join in or consent to the amendment. The amendment divests the Association of title and vests title in the unit owners without naming them and without further conveyance, in the same proportion as the undivided shares in the Common Elements that are appurtenant to the units.

22.7 Correction of Errors and Amendments. If there is an omission or error in this Declaration of Condominium or in other documents required by Florida law to establish the Condominium, the Association may correct the error or omission by following the procedures set forth in the Condominium Act. Until control of the Association is turned over to unit owners other than the Developer the Association may amend this Declaration and its exhibits in any manner convenient or necessary to the development process including for the purpose of adding to or withdrawing property from this Declaration. Said amendments may be made and executed solely by the Association and recorded in the Public Records of Collier County, Florida, and without any requirement of securing the consent of any unit owner, or the owner and holder of any lien encumbering a condominium parcel, provided such amendments shall not increase the number of units nor alter the boundaries of the Common Elements beyond the extent permitted in Section 21.3, nor shall such amendments adversely affect the lien or priority of any institutional mortgage recorded prior to the amendment.

22.8 Amendment of Provision Relating to Developer. As long as the Developer holds any unit in the Condominium for sale in the ordinary course of business, no amendment shall be effective to change any provision relating specifically to the Developer without the Developer's prior written consent.

23. MISCELLANEOUS:

24.1 Severability. The invalidity or unenforceability in whole or in part of any covenant or restriction or any section, subsection, sentence, clause, phrase or word or other provision of this Declaration, or any recorded exhibit to this Declaration, shall not affect the remaining portions thereof.

24.2 Applicable Statutes. The validity, application and construction of this Declaration and its recorded exhibits shall be governed by the Laws of Florida, particularly the Condominium Act, as it exists on the date hereof.

24.3 Conflicts. If there is a conflict between any provision of this Declaration and the Condominium Act, the Condominium Act shall control. If there is a conflict between this Declaration and the Association's Articles of Incorporation or Bylaws, the Declaration shall control.

24.4 Interpretation. The Board of Directors is responsible for interpreting the provisions of this Declaration and its exhibits. Such interpretation shall be binding upon all parties unless wholly unreasonable. A written opinion rendered by legal counsel that an interpretation adopted by the Board is not unreasonable shall conclusively establish the validity of such interpretation.

24.5 Exhibits. There is hereby incorporated within this Declaration any materials contained in the exhibits hereto which, under the Condominium Act, are required to be part of the Declaration.


24.6 Singular, Plural and Gender. Whenever the context so requires, the use of the plural shall include the singular and the plural, and the use of any gender shall be deemed to include all genders.

24.7 Headings. The headings used in the condominium documents are for reference purposes only, and do not constitute substantive matter to be considered in construing the terms and provisions of these documents.

IN WITNESS WHEREOF, the Developer has executed this Declaration the day and year first above written.

Signed in the presence of:

Witness

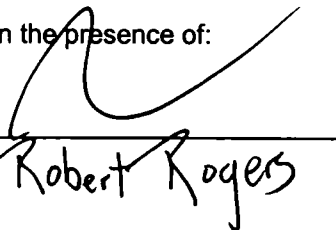
Robert Rogers

AVELLINO ISLES DEVELOPERS, INC.,
a Florida corporation

Printed Name of Witness

Linda H. Powell
 Witness LINDA H. POWELL

By:

Michel Saadeh, President


Michel Saadeh
 Michel Saadeh, President

Printed Name of Witness

STATE OF FLORIDA
 COUNTY OF COLLIER

I HEREBY CERTIFY that on this day, before me, an officer duly authorized in the State and County aforesaid to take acknowledgments, personally appeared MICHEL SAADEH, *(one of the following should be checked; if none are checked, he is personally known to me)* ___ who is personally known to me, or has produced ___ as identification, and who did take an oath, and who is known to be the President of AVELLINO ISLES DEVELOPERS, INC., a Florida corporation, the corporation named in the foregoing instrument and that he acknowledged executing the same, in the presence of two subscribing witnesses, freely and voluntarily under authority duly vested in him by said corporation and that the seal affixed thereto is the true corporate seal of said corporation.

WITNESS my hand and official seal in the State and County last aforesaid this 7th day of Oct. 2004.

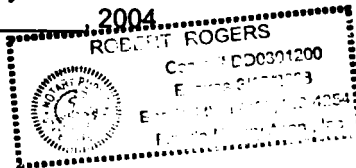

[Signature]
 NOTARY PUBLIC

V:\VDC\Legal\ROBERT\DEVELOP\AVELLINO ISLES\PRODEC.DOC

EXHIBIT A
LEGAL DESCRIPTIONS



EXHIBIT "A"
AVELLINO ISLES, A CONDOMINIUM
PHASE 1
LEGAL DESCRIPTION

A PARCEL OF LAND LYING IN THAT PART OF TRACT "AA" AND "L-18" OF THE VINEYARDS UNIT 3A, AS RECORDED IN PLAT BOOK 17, PAGES 7 THROUGH 18 OF THE PUBLIC RECORDS OF COLLIER COUNTY, FLORIDA, BEING DESCRIBED AS FOLLOWS:

COMMENCING AT THE SOUTHERLY MOST CORNER OF VENEZIA GRANDE ESTATES AS RECORDED IN PLAT BOOK 40, PAGES 4 AND 5 OF SAID PUBLIC RECORDS, SAID POINT ALSO BEING ON THE NORTHERLY LINE OF TRACT "GC" OF SAID THE VINEYARDS UNIT 3A SUBDIVISION, RUN N 67°27'00" W ALONG THE SOUTHERLY LINE OF SAID VENEZIA GRANDE ESTATES SUBDIVISION AND THE NORTHERLY LINE OF SAID TRACT "GC" FOR A DISTANCE OF 237.12 FEET;
THENCE S 54°49'37" W 293.06 FEET TO THE INTERSECTION WITH THE BOUNDARY COMMON LINE TO SAID TRACT "AA" AND SAID TRACT "L-18";
THENCE LEAVING SAID LINE N 87°09'39" W 30.00 FEET TO POINT ON A CIRCULAR CURVE;
THENCE 185.80 FEET ALONG THE ARC OF A CURVE CONCAVE TO THE SOUTHWEST HAVING A RADIUS OF 115.00 FEET, A CENTRAL ANGLE OF 92°34'16", A CHORD DISTANCE OF 166.24 FEET, BEARING N 43°26'47" W TO A POINT OF TANGENCY;
THENCE N 89°43'56" W 31.75 FEET TO A POINT OF CURVATURE;
THENCE 68.26 FEET ALONG THE ARC OF A CURVE CONCAVE TO THE SOUTHEAST HAVING A RADIUS OF 90.00 FEET, A CENTRAL ANGLE OF 43°27'20", A CHORD DISTANCE OF 66.64 FEET, BEARING S 68°32'24" W TO A POINT TANGENCY;
THENCE S 46°48'44" W 206.23 FEET TO A POINT OF CURVATURE;
THENCE 105.87 FEET ALONG THE ARC OF A CURVE CONCAVE TO THE SOUTHEAST HAVING A RADIUS OF 990.00 FEET, A CENTRAL ANGLE OF 6°07'37", A CHORD DISTANCE OF 105.82 FEET, BEARING S 43°44'55" W TO A POINT OF TANGENCY;
THENCE S 40°41'07" W 140.73 FEET TO A POINT OF CURVATURE;
THENCE 266.82 FEET ALONG THE ARC OF A CURVE CONCAVE TO THE NORTHWEST HAVING A RADIUS OF 310.00 FEET, A CENTRAL ANGLE OF 49°18'52", A CHORD DISTANCE OF 258.66 FEET, BEARING S 65°20'33" W TO A POINT OF TANGENCY;
THENCE S 89°59'59" W 108.02 FEET TO A POINT OF CURVATURE;
THENCE 336.41 FEET ALONG THE ARC OF A CURVE CONCAVE TO THE NORTHEAST HAVING A RADIUS OF 168.81 FEET, A CENTRAL ANGLE OF 114°10'53", A CHORD DISTANCE OF 283.44 FEET, BEARING N 32°54'35" W TO A POINT OF TANGENCY;
THENCE N 24°10'52" E 95.82 FEET TO A POINT OF CURVATURE;
THENCE 235.16 FEET ALONG THE ARC OF A CURVE CONCAVE TO THE NORTHWEST HAVING A RADIUS OF 390.00 FEET, A CENTRAL ANGLE OF 34°32'55", A CHORD DISTANCE OF 231.62 FEET, BEARING N 06°54'25" E TO A POINT OF REVERSE CURVATURE;
THENCE 564.68 FEET ALONG THE ARC OF A CURVE CONCAVE TO THE SOUTHEAST HAVING A RADIUS OF 560.00 FEET, A CENTRAL ANGLE OF 57°46'29", A CHORD DISTANCE OF 541.06 FEET, BEARING N 18°31'12" E TO A POINT OF TANGENCY;
THENCE N 47°24'26" E 90.00 FEET TO A POINT OF CURVATURE;
THENCE 255.88 FEET ALONG THE ARC OF A CURVE CONCAVE TO THE NORTHWEST HAVING A RADIUS OF 360.00 FEET, A CENTRAL ANGLE OF 40°43'31", A CHORD DISTANCE OF 250.53 FEET BEARING N 69°38'15" E TO THE POINT OF BEGINNING;


OR: 3658 PG: 1634

THENCE CONTINUE 77.96 FEET ALONG THE ARC OF SAID CURVE HAVING A RADIUS OF 360.00 FEET, A CENTRAL ANGLE OF $12^{\circ}24'26''$, A CHORD DISTANCE OF 77.80 FEET, BEARING $N43^{\circ}04'16''E$ TO A POINT OF TANGENCY;
THENCE $N36^{\circ}52'04''E$ 35.59 FEET TO AN INTERSECTION WITH THE SOUTHWESTERLY PROLONGATION OF THE SOUTHERLY LINE OF REGENCY RESERVE, A CONDOMINIUM RECORDED IN OFFICIAL RECORDS BOOK 2739, COMMENCING AT PAGE 3046 OF SAID PUBLIC RECORDS;
THENCE ALONG SAID LINE $N77^{\circ}43'46''E$ 53.02 FEET;
THENCE LEAVING SAID LINE $S34^{\circ}28'37''E$ A DISTANCE OF 173.62 FEET;
THENCE $S55^{\circ}31'23''W$ A DISTANCE OF 154.25 FEET;
THENCE $N36^{\circ}02'41''W$ A DISTANCE OF 165.56 FEET TO THE POINT OF BEGINNING.

THE ABOVE DESCRIBES AN AREA OF APPROXIMATELY 28,079 SQUARE FEET OR 0.64 ACRES OF LAND.

SUBJECT TO EASEMENTS, RESTRICTIONS AND RESERVATIONS OF RECORD.

COASTAL ENGINEERING CONSULTANTS, INC.

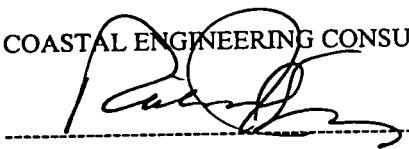

RICHARD J. EWING, V.P.
PROFESSIONAL SURVEYOR AND MAPPER
FLORIDA CERTIFICATE NO. 5295
NOT VALID WITHOUT THE SIGNATURE AND
THE ORIGINAL RAISED SEAL OF A FLORIDA
LICENSED SURVEYOR AND MAPPER
CEC FILE NO. 03175-BUILDING1
DATE OF SIGNATURE: 8.5.04

OR: 3658 PG: 1635



EXHIBIT "A"
AVELLINO ISLES, A CONDOMINIUM
PHASE 2
LEGAL DESCRIPTION

A PARCEL OF LAND LYING IN THAT PART OF TRACT "AA" AND "L-18" OF THE VINEYARDS UNIT 3A, AS RECORDED IN PLAT BOOK 17, PAGES 7 THROUGH 18 OF THE PUBLIC RECORDS OF COLLIER COUNTY, FLORIDA, BEING DESCRIBED AS FOLLOWS:

COMMENCING AT THE SOUTHERLY MOST CORNER OF VENEZIA GRANDE ESTATES AS RECORDED IN PLAT BOOK 40, PAGES 4 AND 5 OF SAID PUBLIC RECORDS, SAID POINT ALSO BEING ON THE NORTHERLY LINE OF TRACT "GC" OF SAID THE VINEYARDS UNIT 3A SUBDIVISION, RUN N 67°27'00" W ALONG THE SOUTHERLY LINE OF SAID VENEZIA GRANDE ESTATES SUBDIVISION AND THE NORTHERLY LINE OF SAID TRACT "GC" FOR A DISTANCE OF 237.12 FEET;
THENCE S 54°49'37" W 293.06 FEET TO THE INTERSECTION WITH THE BOUNDARY COMMON LINE TO SAID TRACT "AA" AND SAID TRACT "L-18";
THENCE LEAVING SAID LINE N 87°09'39" W 30.00 FEET TO POINT ON A CIRCULAR CURVE;
THENCE 185.80 FEET ALONG THE ARC OF A CURVE CONCAVE TO THE SOUTHWEST HAVING A RADIUS OF 115.00 FEET, A CENTRAL ANGLE OF 92°34'16", A CHORD DISTANCE OF 166.24 FEET, BEARING N 43°26'47" W TO A POINT OF TANGENCY;
THENCE N 89°43'56" W 31.75 FEET TO A POINT OF CURVATURE;
THENCE 68.26 FEET ALONG THE ARC OF A CURVE CONCAVE TO THE SOUTHEAST HAVING A RADIUS OF 90.00 FEET, A CENTRAL ANGLE OF 43°27'20", A CHORD DISTANCE OF 66.64 FEET, BEARING S 68°32'24" W TO A POINT TANGENCY;
THENCE S 46°48'44" W 206.23 FEET TO A POINT OF CURVATURE;
THENCE 105.87 FEET ALONG THE ARC OF A CURVE CONCAVE TO THE SOUTHEAST HAVING A RADIUS OF 990.00 FEET, A CENTRAL ANGLE OF 6°07'37", A CHORD DISTANCE OF 105.82 FEET, BEARING S 43°44'55" W TO A POINT OF TANGENCY;
THENCE S 40°41'07" W 140.73 FEET TO A POINT OF CURVATURE;
THENCE 266.82 FEET ALONG THE ARC OF A CURVE CONCAVE TO THE NORTHWEST HAVING A RADIUS OF 310.00 FEET, A CENTRAL ANGLE OF 49°18'52", A CHORD DISTANCE OF 258.66 FEET, BEARING S 65°20'33" W TO A POINT OF TANGENCY;
THENCE S 89°59'59" W 108.02 FEET TO A POINT OF CURVATURE;
THENCE 336.41 FEET ALONG THE ARC OF A CURVE CONCAVE TO THE NORTHEAST HAVING A RADIUS OF 168.81 FEET, A CENTRAL ANGLE OF 114°10'53", A CHORD DISTANCE OF 283.44 FEET, BEARING N 32°54'35" W TO A POINT OF TANGENCY;
THENCE N 24°10'52" E 95.82 FEET TO A POINT OF CURVATURE;
THENCE 235.16 FEET ALONG THE ARC OF A CURVE CONCAVE TO THE NORTHWEST HAVING A RADIUS OF 390.00 FEET, A CENTRAL ANGLE OF 34°32'55", A CHORD DISTANCE OF 231.62 FEET, BEARING N 06°54'25" E TO A POINT OF REVERSE CURVATURE;
THENCE 564.68 FEET ALONG THE ARC OF A CURVE CONCAVE TO THE SOUTHEAST, HAVING A RADIUS OF 560.00 FEET, A CENTRAL ANGLE OF 57°46'29", A CHORD DISTANCE OF 541.06 FEET, BEARING N 18°31'12" E TO A POINT OF TANGENCY;
THENCE N 47°24'26" E 90.00 FEET TO A POINT OF CURVATURE;
THENCE 134.51 FEET ALONG THE ARC OF A CURVE CONCAVE TO THE NORTHWEST, HAVING A RADIUS OF 360.00 FEET, A CENTRAL ANGLE OF 21°24'28", A CHORD DISTANCE OF 134.53 FEET, BEARING N 78°55'38" E TO THE POINT OF BEGINNING;


OR: 3658 PG: 1636

THENCE CONTINUE 121.38 FEET ALONG THE ARC OF SAID CURVE, HAVING A RADIUS OF 360.00 FEET, A CENTRAL ANGLE OF $19^{\circ}19'03''$, A CHORD DISTANCE OF 121.38 FEET BEARING $N58^{\circ}56'01''E$;
THENCE $S36^{\circ}02'41''E$ A DISTANCE OF 165.56 FEET;
THENCE $S55^{\circ}31'23''W$ A DISTANCE OF 97.25 FEET TO A POINT OF CURVATURE;
THENCE 61.11 FEET ALONG THE ARC OF A CURVE CONCAVE TO THE NORTHWEST, HAVING A RADIUS OF 318.00 FEET, A CENTRAL ANGLE OF $11^{\circ}00'37''$, A CHORD DISTANCE OF 97.25 FEET BEARING $S66^{\circ}32'00''W$;
THENCE $N23^{\circ}19'53''W$ A DISTANCE OF 170.04 FEET TO THE POINT OF BEGINNING.

THE ABOVE DESCRIBES AN AREA OF APPROXIMATELY 23,169 SQUARE FEET OR 0.53 ACRES OF LAND.

SUBJECT TO EASEMENTS, RESTRICTIONS AND RESERVATIONS OF RECORD.

COASTAL ENGINEERING CONSULTANTS, INC.

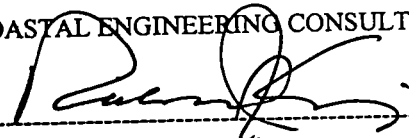

RICHARD J. EWING, V.P.
PROFESSIONAL SURVEYOR AND MAPPER
FLORIDA CERTIFICATE NO. 5295
NOT VALID WITHOUT THE SIGNATURE AND
THE ORIGINAL RAISED SEAL OF A FLORIDA
LICENSED SURVEYOR AND MAPPER
CEC FILE NO. 03175-BUILDING2
DATE OF SIGNATURE: 8-5-04

OR: 3658 PG: 1637



EXHIBIT "A"
AVELLINO ISLES, A CONDOMINIUM
PHASE 3
LEGAL DESCRIPTION

A PARCEL OF LAND LYING IN THAT PART OF TRACT "AA" AND "L-18" OF THE VINEYARDS UNIT 3A, AS RECORDED IN PLAT BOOK 17, PAGES 7 THROUGH 18 OF THE PUBLIC RECORDS OF COLLIER COUNTY, FLORIDA, BEING DESCRIBED AS FOLLOWS:

COMMENCING AT THE SOUTHERLY MOST CORNER OF VENEZIA GRANDE ESTATES AS RECORDED IN PLAT BOOK 40, PAGES 4 AND 5 OF SAID PUBLIC RECORDS, SAID POINT ALSO BEING ON THE NORTHERLY LINE OF TRACT "GC" OF SAID THE VINEYARDS UNIT 3A SUBDIVISION, RUN N 67°27'00" W ALONG THE SOUTHERLY LINE OF SAID VENEZIA GRANDE ESTATES SUBDIVISION AND THE NORTHERLY LINE OF SAID TRACT "GC" FOR A DISTANCE OF 237.12 FEET;
THENCE S 54°49'37" W 293.06 FEET TO THE INTERSECTION WITH THE BOUNDARY COMMON LINE TO SAID TRACT "AA" AND SAID TRACT "L-18";
THENCE LEAVING SAID LINE N 87°09'39" W 30.00 FEET TO POINT ON A CIRCULAR CURVE;
THENCE 185.80 FEET ALONG THE ARC OF A CURVE CONCAVE TO THE SOUTHWEST HAVING A RADIUS OF 115.00 FEET, A CENTRAL ANGLE OF 92°34'16", A CHORD DISTANCE OF 166.24 FEET, BEARING N 43°26'47" W TO A POINT OF TANGENCY;
THENCE N 89°43'56" W 31.75 FEET TO A POINT OF CURVATURE;
THENCE 68.26 FEET ALONG THE ARC OF A CURVE CONCAVE TO THE SOUTHEAST HAVING A RADIUS OF 90.00 FEET, A CENTRAL ANGLE OF 43°27'20", A CHORD DISTANCE OF 66.64 FEET, BEARING S 68°32'24" W TO A POINT OF TANGENCY;
THENCE S 46°48'44" W 206.23 FEET TO A POINT OF CURVATURE;
THENCE 105.87 FEET ALONG THE ARC OF A CURVE CONCAVE TO THE SOUTHEAST HAVING A RADIUS OF 990.00 FEET, A CENTRAL ANGLE OF 6°07'37", A CHORD DISTANCE OF 105.82 FEET, BEARING S 43°44'55" W TO A POINT OF TANGENCY;
THENCE S 40°41'07" W 140.73 FEET TO A POINT OF CURVATURE;
THENCE 266.82 FEET ALONG THE ARC OF A CURVE CONCAVE TO THE NORTHWEST HAVING A RADIUS OF 310.00 FEET, A CENTRAL ANGLE OF 49°18'52", A CHORD DISTANCE OF 258.66 FEET, BEARING S 65°20'33" W TO A POINT OF TANGENCY;
THENCE S 89°59'59" W 108.02 FEET TO A POINT OF CURVATURE;
THENCE 336.41 FEET ALONG THE ARC OF A CURVE CONCAVE TO THE NORTHEAST HAVING A RADIUS OF 168.81 FEET, A CENTRAL ANGLE OF 114°10'53", A CHORD DISTANCE OF 283.44 FEET, BEARING N 32°54'35" W TO A POINT OF TANGENCY;
THENCE N 24°10'52" E 95.82 FEET TO A POINT OF CURVATURE;
THENCE 235.16 FEET ALONG THE ARC OF A CURVE CONCAVE TO THE NORTHWEST HAVING A RADIUS OF 390.00 FEET, A CENTRAL ANGLE OF 34°32'55", A CHORD DISTANCE OF 231.62 FEET, BEARING N 06°54'25" E TO A POINT OF REVERSE CURVATURE;
THENCE 564.68 FEET ALONG THE ARC OF A CURVE CONCAVE TO THE SOUTHEAST HAVING A RADIUS OF 560.00 FEET, A CENTRAL ANGLE OF 57°46'29", A CHORD DISTANCE OF 541.06 FEET, BEARING N 18°31'12" E TO A POINT OF TANGENCY;
THENCE N 47°24'26" E 90.00 FEET TO A POINT OF CURVATURE;
THENCE 5.89 FEET ALONG THE ARC OF A CURVE CONCAVE TO THE NORTH, HAVING A RADIUS OF 360.00 FEET, A CENTRAL ANGLE OF 00°56'15", A CHORD DISTANCE OF 5.89 FEET, BEARING N 89°31'53" E TO THE POINT OF BEGINNING;


OR: 3658 PG: 1638

THENCE CONTINUE 128.62 FEET ALONG THE ARC OF SAID CURVE HAVING A RADIUS OF 360.00 FEET, A CENTRAL ANGLE OF $20^{\circ}28'13''$, A CHORD DISTANCE OF 127.93 FEET, BEARING $N78^{\circ}49'39''E$;
THENCE $S23^{\circ}19'53''E$ A DISTANCE OF 170.04 FEET TO A POINT OF CURVATURE;
THENCE 117.01 FEET ALONG THE ARC OF A CURVE CONCAVE TO THE NORTHWEST, HAVING A RADIUS OF 318.00 FEET A CENTRAL ANGLE OF $21^{\circ}04'55''$, A CHORD DISTANCE OF 116.35 FEET BEARING $S77^{\circ}04'28''W$ TO A POINT OF TANGENCY;
THENCE $S87^{\circ}36'56''W$ A DISTANCE OF 40.60 FEET;
THENCE $N13^{\circ}44'22''W$ A DISTANCE OF 163.75 FEET TO THE POINT OF BEGINNING.

THE ABOVE DESCRIBES AN AREA OF APPROXIMATELY 23,777 SQUARE FEET OR 0.55 ACRES OF LAND.

SUBJECT TO EASEMENTS, RESTRICTIONS AND RESERVATIONS OF RECORD.

COASTAL ENGINEERING CONSULTANTS, INC.

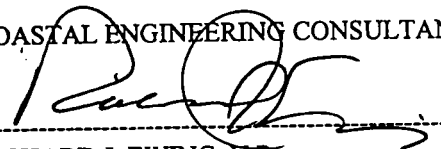

RICHARD J. EWING, V.P.
PROFESSIONAL SURVEYOR AND MAPPER
FLORIDA CERTIFICATE NO. 5295
NOT VALID WITHOUT THE SIGNATURE AND
THE ORIGINAL RAISED SEAL OF A FLORIDA
LICENSED SURVEYOR AND MAPPER
CEC FILE NO. 03175-BUILDING3
DATE OF SIGNATURE: 8-5-04

OR: 3658 PG: 1639

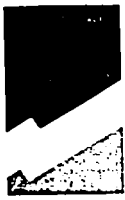


EXHIBIT "A"
AVELLINO ISLES, A CONDOMINIUM
PHASE 4
LEGAL DESCRIPTION

A PARCEL OF LAND LYING IN THAT PART OF TRACT "AA" AND TRACT "L-18" OF THE VINEYARDS UNIT 3A AS RECORDED IN PLAT BOOK 17, PAGES 7 THROUGH 18 OF THE PUBLIC RECORDS, COLLIER COUNTY, FLORIDA, BEING DESCRIBED AS FOLLOWS:

COMMENCING AT THE SOUTHERLY MOST CORNER OF VENEZIA GRANDE ESTATES AS RECORDED IN PLAT BOOK 40, PAGES 4 AND 5 OF SAID PUBLIC RECORDS, SAID POINT ALSO BEING ON THE NORTHERLY LINE OF TRACT "GC" OF SAID THE VINEYARDS UNIT 3A SUBDIVISION, RUN N 67°27'00" W ALONG THE SOUTHERLY LINE OF SAID VENEZIA GRANDE ESTATES SUBDIVISION AND THE NORTHERLY LINE OF SAID TRACT "GC" FOR A DISTANCE OF 237.12 FEET;
THENCE S 54°49'37" W 293.06 FEET TO THE INTERSECTION WITH THE BOUNDARY COMMON LINE TO SAID TRACT "AA" AND SAID TRACT "L-18";
THENCE LEAVING SAID LINE N 87°09'39" W 30.00 FEET TO POINT ON A CIRCULAR CURVE;
THENCE 185.80 FEET ALONG THE ARC OF A CURVE CONCAVE TO THE SOUTHWEST HAVING A RADIUS OF 115.00 FEET, A CENTRAL ANGLE OF 92°34'16", A CHORD DISTANCE OF 166.24 FEET, BEARING N 43°26'47" W TO A POINT OF TANGENCY;
THENCE N 89°43'56" W 31.75 FEET TO A POINT OF CURVATURE;
THENCE 68.26 FEET ALONG THE ARC OF A CURVE CONCAVE TO THE SOUTHEAST HAVING A RADIUS OF 90.00 FEET, A CENTRAL ANGLE OF 43°27'20", A CHORD DISTANCE OF 66.64 FEET, BEARING S 68°32'24" W TO A POINT TANGENCY;
THENCE S 46°48'44" W 206.23 FEET TO A POINT OF CURVATURE;
THENCE 105.87 FEET ALONG THE ARC OF A CURVE CONCAVE TO THE SOUTHEAST HAVING A RADIUS OF 990.00 FEET, A CENTRAL ANGLE OF 6°07'37", A CHORD DISTANCE OF 105.82 FEET, BEARING S 43°44'55" W TO A POINT OF TANGENCY;
THENCE S 40°41'07" W 140.73 FEET TO A POINT OF CURVATURE;
THENCE 266.82 FEET ALONG THE ARC OF A CURVE CONCAVE TO THE NORTHWEST HAVING A RADIUS OF 310.00 FEET, A CENTRAL ANGLE OF 49°18'52", A CHORD DISTANCE OF 258.66 FEET, BEARING S 65°20'33" W TO A POINT OF TANGENCY;
THENCE S 89°59'59" W 108.02 FEET TO A POINT OF CURVATURE;
THENCE 336.41 FEET ALONG THE ARC OF A CURVE CONCAVE TO THE NORTHEAST HAVING A RADIUS OF 168.81 FEET, A CENTRAL ANGLE OF 114°10'53", A CHORD DISTANCE OF 283.44 FEET, BEARING N 32°54'35" W TO A POINT OF TANGENCY;
THENCE N 24°10'52" E 95.82 FEET TO A POINT OF CURVATURE;
THENCE 235.16 FEET ALONG THE ARC OF A CURVE CONCAVE TO THE NORTHWEST HAVING A RADIUS OF 390.00 FEET, A CENTRAL ANGLE OF 34°32'55", A CHORD DISTANCE OF 231.62 FEET, BEARING N 06°54'25" E TO A POINT OF REVERSE CURVATURE;
THENCE 564.68 FEET ALONG THE ARC OF A CURVE CONCAVE TO THE SOUTHEAST HAVING A RADIUS OF 560.00 FEET, A CENTRAL ANGLE OF 57°46'29", A CHORD DISTANCE OF 541.06 FEET, BEARING N 18°31'12" E TO A POINT OF TANGENCY;
THENCE N 47°24'26" E 90.00 FEET TO A POINT OF CURVATURE;
THENCE 193.09 FEET ALONG THE ARC OF A CURVE CONCAVE TO THE SOUTH HAVING A RADIUS OF 425.82 FEET A CENTRAL ANGLE OF 25°58'52", A CHORD DISTANCE OF 191.44 FEET BEARING N60°23'52"E TO THE POINT OF BEGINNING;


OR: 3658 PG: 1640

THENCE CONTINUE 123.46 FEET ALONG THE ARC OF SAID CURVE HAVING A RADIUS OF 425.82 FEET, A CENTRAL ANGLE OF $16^{\circ}36'42''$, A CHORD DISTANCE OF 123.03 FEET; BEARING $N81^{\circ}41'39''E$ TO A POINT OF TANGENCY;
THENCE $N90^{\circ}00'00''E$ A DISTANCE OF 27.71 FEET TO A POINT OF CURVATURE;
THENCE 5.89 FEET ALONG THE ARC OF A CURVE CONCAVE TO THE NORTH HAVING A RADIUS OF 360.00 FEET, A CENTRAL ANGLE OF $00^{\circ}56'15''$, A CHORD DISTANCE OF 5.89 FEET BEARING $N89^{\circ}31'53''E$;
THENCE $S13^{\circ}44'22''E$ A DISTANCE OF 163.75 FEET;
THENCE $S87^{\circ}36'56''W$ A DISTANCE OF 19.37 FEET TO A POINT OF CURVATURE;
THENCE 115.80 FEET ALONG THE ARC OF A CURVE CONCAVE TO THE SOUTH, HAVING A RADIUS OF 437.00 FEET A CENTRAL ANGLE OF $15^{\circ}10'57''$, A CHORD DISTANCE OF 115.46 FEET BEARING $S80^{\circ}01'28''W$;
THENCE $N20^{\circ}40'38''W$ A DISTANCE OF 173.21 FEET TO THE POINT OF BEGINNING.

THE ABOVE DESCRIBES AN AREA OF APPROXIMATELY 24,338 SQUARE FEET OR 0.56 ACRES OF LAND.

SUBJECT TO EASEMENTS, RESTRICTIONS AND RESERVATIONS OF RECORD.

COASTAL ENGINEERING CONSULTANTS, INC.

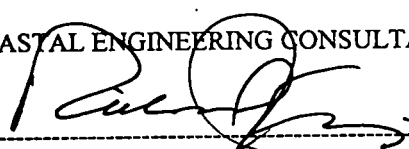

RICHARD J. EWING, V.P.
PROFESSIONAL SURVEYOR AND MAPPER
FLORIDA CERTIFICATE NO. 5295
NOT VALID WITHOUT THE SIGNATURE AND
THE ORIGINAL RAISED SEAL OF A FLORIDA
LICENSED SURVEYOR AND MAPPER
CEC FILE NO. 03175-BUILDING4
DATE OF SIGNATURE: 8-5-09

OR: 3658 PG: 1641



EXHIBIT "A"
AVELLINO ISLES, A CONDOMINIUM
PHASE 5
LEGAL DESCRIPTION

A PARCEL OF LAND LYING IN THAT PART OF TRACT "AA" AND TRACT "L-18" OF THE VINEYARDS UNIT 3A AS RECORDED IN PLAT BOOK 17, PAGES 7 THROUGH 18 OF THE PUBLIC RECORDS, COLLIER COUNTY, FLORIDA, BEING DESCRIBED AS FOLLOWS:

COMMENCING AT THE SOUTHERLY MOST CORNER OF VENEZIA GRANDE ESTATES AS RECORDED IN PLAT BOOK 40, PAGES 4 AND 5 OF SAID PUBLIC RECORDS, SAID POINT ALSO BEING ON THE NORTHERLY LINE OF TRACT "GC" OF SAID THE VINEYARDS UNIT 3A SUBDIVISION, RUN N 67°27'00" W ALONG THE SOUTHERLY LINE OF SAID VENEZIA GRANDE ESTATES SUBDIVISION AND THE NORTHERLY LINE OF SAID TRACT "GC" FOR A DISTANCE OF 237.12 FEET;
THENCE CONTINUE N 67°27'00" W 124.65 FEET;
THENCE S 54°49'37" W 293.06 FEET TO THE INTERSECTION WITH THE BOUNDARY COMMON LINE TO SAID TRACT "AA" AND SAID TRACT "L-18";
THENCE LEAVING SAID LINE N 87°09'39" W 30.00 FEET TO POINT ON A CIRCULAR CURVE;
THENCE 185.80 FEET ALONG THE ARC OF A CURVE CONCAVE TO THE SOUTHWEST HAVING A RADIUS OF 115.00 FEET, A CENTRAL ANGLE OF 92°34'16", A CHORD DISTANCE OF 166.24 FEET, BEARING N 43°26'47" W TO A POINT OF TANGENCY;
THENCE N 89°43'56" W 31.75 FEET TO A POINT OF CURVATURE;
THENCE 68.26 FEET ALONG THE ARC OF A CURVE CONCAVE TO THE SOUTHEAST HAVING A RADIUS OF 90.00 FEET, A CENTRAL ANGLE OF 43°27'20", A CHORD DISTANCE OF 66.64 FEET, BEARING S 68°32'24" W TO A POINT TANGENCY;
THENCE S 46°48'44" W 206.23 FEET TO A POINT OF CURVATURE;
THENCE 105.87 FEET ALONG THE ARC OF A CURVE CONCAVE TO THE SOUTHEAST HAVING A RADIUS OF 990.00 FEET, A CENTRAL ANGLE OF 6°07'37", A CHORD DISTANCE OF 105.82 FEET, BEARING S 43°44'55" W TO A POINT OF TANGENCY;
THENCE S 40°41'07" W 140.73 FEET TO A POINT OF CURVATURE;
THENCE 266.82 FEET ALONG THE ARC OF A CURVE CONCAVE TO THE NORTHWEST HAVING A RADIUS OF 310.00 FEET, A CENTRAL ANGLE OF 49°18'52", A CHORD DISTANCE OF 258.66 FEET, BEARING S 65°20'33" W TO A POINT OF TANGENCY;
THENCE S 89°59'59" W 108.02 FEET TO A POINT OF CURVATURE;
THENCE 336.41 FEET ALONG THE ARC OF A CURVE CONCAVE TO THE NORTHEAST HAVING A RADIUS OF 168.81 FEET, A CENTRAL ANGLE OF 114°10'53", A CHORD DISTANCE OF 283.44 FEET, BEARING N 32°54'35" W TO A POINT OF TANGENCY;
THENCE N 24°10'52" E 95.82 FEET TO A POINT OF CURVATURE;
THENCE 235.16 FEET ALONG THE ARC OF A CURVE CONCAVE TO THE NORTHWEST HAVING A RADIUS OF 390.00 FEET, A CENTRAL ANGLE OF 34°32'55", A CHORD DISTANCE OF 231.62 FEET, BEARING N 06°54'25" E TO A POINT OF REVERSE CURVATURE;
THENCE 564.68 FEET ALONG THE ARC OF A CURVE CONCAVE TO THE SOUTHEAST HAVING A RADIUS OF 560.00 FEET, A CENTRAL ANGLE OF 57°46'29", A CHORD DISTANCE OF 541.06 FEET, BEARING N 18°31'12" E TO A POINT OF TANGENCY;
THENCE N 47°24'26" E 90.00 FEET TO A POINT OF CURVATURE;
THENCE 22.03 FEET ALONG THE ARC OF A CURVE CONCAVE TO THE SOUTHEAST HAVING A RADIUS OF 425.82 FEET, A CENTRAL ANGLE OF 02°57'52", A CHORD DISTANCE

OR: 3658. PG: 1642


Avellino Isles, A Condominiu
Phase 5
Page 2 of 2

OF 22.03 FEET, BEARING N48°53'22"E TO THE POINT OF BEGINNING;
THENCE CONTINUE 171.06 FEET ALONG THE ARC OF SAID CURVE HAVING A RADIUS OF
425.82 FEET, A CENTRAL ANGLE OF 23°01'00", A CHORD DISTANCE OF 169.91 FEET,
BEARING N61°52'48"E;
THENCE S20°40'38"E A DISTANCE OF 173.21 FEET;
THENCE 126.88 FEET ALONG THE ARC OF A CURVE CONCAVE TO THE SOUTHEAST
HAVING A RADIUS OF 437.00 FEET, A CENTRAL ANGLE OF 16°38'09", A CHORD DISTANCE
OF 126.44 FEET BEARING S64°06'54"W ;
THENCE N35°20'23"W A DISTANCE OF 168.15 FEET TO THE POINT OF BEGINNING.

THE ABOVE DESCRIBES AN AREA OF APPROXIMATELY 25,661 SQUARE FEET OR 0.59
ACRES OF LAND.

SUBJECT TO EASEMENTS, RESTRICTIONS AND RESERVATIONS OF RECORD.

COASTAL ENGINEERING CONSULTANTS, INC.

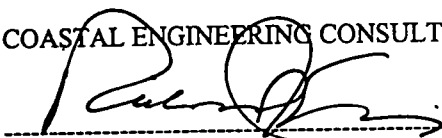

RICHARD J. EWING, V.P.
PROFESSIONAL SURVEYOR AND MAPPER
FLORIDA CERTIFICATE NO. 5295
NOT VALID WITHOUT THE SIGNATURE AND
THE ORIGINAL RAISED SEAL OF A FLORIDA
LICENSED SURVEYOR AND MAPPER
CEC FILE NO. 03175-BUILDING5
DATE OF SIGNATURE: 8-5-04

OR: 3658 PG: 1643



EXHIBIT "A"
AVELLINO ISLES, A CONDOMINIUM
PHASE 6
LEGAL DESCRIPTION

A PARCEL OF LAND LYING IN THAT PART OF TRACT "AA" AND TRACT "L-18" OF THE VINEYARDS UNIT 3A AS RECORDED IN PLAT BOOK 17, PAGES 7 THROUGH 18 OF THE PUBLIC RECORDS, COLLIER COUNTY, FLORIDA, BEING DESCRIBED AS FOLLOWS:

COMMENCING AT THE SOUTHERLY MOST CORNER OF VENEZIA GRANDE ESTATES AS RECORDED IN PLAT BOOK 40, PAGES 4 AND 5 OF SAID PUBLIC RECORDS, SAID POINT ALSO BEING ON THE NORTHERLY LINE OF TRACT "GC" OF SAID THE VINEYARDS UNIT 3A SUBDIVISION, RUN N 67°27'00" W ALONG THE SOUTHERLY LINE OF SAID VENEZIA GRANDE ESTATES SUBDIVISION AND THE NORTHERLY LINE OF SAID TRACT "GC" FOR A DISTANCE OF 237.12 FEET;
THENCE S 54°49'37" W 293.06 FEET TO THE INTERSECTION WITH THE BOUNDARY COMMON LINE TO SAID TRACT "AA" AND SAID TRACT "L-18";
THENCE LEAVING SAID LINE N 87°09'39" W 30.00 FEET TO POINT ON A CIRCULAR CURVE;
THENCE 185.80 FEET ALONG THE ARC OF A CURVE CONCAVE TO THE SOUTHWEST HAVING A RADIUS OF 115.00 FEET, A CENTRAL ANGLE OF 92°34'16", A CHORD DISTANCE OF 166.24 FEET, BEARING N 43°26'47" W TO A POINT OF TANGENCY;
THENCE N 89°43'56" W 31.75 FEET TO A POINT OF CURVATURE;
THENCE 68.26 FEET ALONG THE ARC OF A CURVE CONCAVE TO THE SOUTHEAST HAVING A RADIUS OF 90.00 FEET, A CENTRAL ANGLE OF 43°27'20", A CHORD DISTANCE OF 66.64 FEET, BEARING S 68°32'24" W TO A POINT TANGENCY;
THENCE S 46°48'44" W 206.23 FEET TO A POINT OF CURVATURE;
THENCE 105.87 FEET ALONG THE ARC OF A CURVE CONCAVE TO THE SOUTHEAST HAVING A RADIUS OF 990.00 FEET, A CENTRAL ANGLE OF 6°07'37", A CHORD DISTANCE OF 105.82 FEET, BEARING S 43°44'55" W TO A POINT OF TANGENCY;
THENCE S 40°41'07" W 140.73 FEET TO A POINT OF CURVATURE;
THENCE 266.82 FEET ALONG THE ARC OF A CURVE CONCAVE TO THE NORTHWEST HAVING A RADIUS OF 310.00 FEET, A CENTRAL ANGLE OF 49°18'52", A CHORD DISTANCE OF 258.66 FEET, BEARING S 65°20'33" W TO A POINT OF TANGENCY;
THENCE S 89°59'59" W 108.02 FEET TO A POINT OF CURVATURE;
THENCE 336.41 FEET ALONG THE ARC OF A CURVE CONCAVE TO THE NORTHEAST HAVING A RADIUS OF 168.81 FEET, A CENTRAL ANGLE OF 114°10'53", A CHORD DISTANCE OF 283.44 FEET, BEARING N 32°54'35" W TO A POINT OF TANGENCY;
THENCE N 24°10'52" E 95.82 FEET TO A POINT OF CURVATURE;
THENCE 235.16 FEET ALONG THE ARC OF A CURVE CONCAVE TO THE NORTHWEST HAVING A RADIUS OF 390.00 FEET A CENTRAL ANGLE OF 34°32'55", A CHORD DISTANCE OF 231.62 FEET BEARING N06°54'24"E TO A POINT OF REVERSE CURVATURE;
THENCE 504.30 FEET ALONG THE ARC OF A CURVE CONCAVE TO THE SOUTHEAST , HAVING A RADIUS OF 560.00 FEET, A CENTRAL ANGLE OF 51°35'50", A CHORD DISTANCE OF 487.43 FEET BEARING N15°25'52"E TO THE POINT OF BEGINNING;
THENCE CONTINUE 60.38 FEET ALONG THE ARC OF SAID CURVE HAVING A RADIUS OF 560.00 FEET, A CENTRAL ANGLE OF 06°10'39", A CHORD DISTANCE OF 60.35 FEET, BEARING N44°19'06"E TO A POINT OF TANGENCY;
THENCE N47°24'26"E A DISTANCE OF 90.00 FEET TO A POINT OF CURVATURE;


OR: 3658 PG: 1644

THENCE 22.03 FEET ALONG THE ARC OF A CURVE CONCAVE TO THE SOUTHEAST
HAVING A RADIUS OF 425.82 FEET, A CENTRAL ANGLE OF 02°57'52", A CHORD DISTANCE
OF 22.03 FEET BEARING N48°53'22"E ;
THENCE S35°20'23"E A DISTANCE OF 168.15 FEET;
THENCE 129.83 FEET ALONG THE ARC OF A CURVE CANCAVE TO THE SOUTHEAST
HAVING A RADIUS OF 437.00 FEET, A CENTRAL ANGLE OF 17°01'22", A CHORD DISTANCE
OF 129.36 FEET BEARING S47°17'10"W ;
THENCE N50°06'43"W A DISTANCE OF 165.82 FEET TO THE POINT OF BEGINNING.

THE ABOVE DESCRIBES AN AREA OF APPROXIMATELY 24,820 SQUARE FEET OR 0.57
ACRES OF LAND.

SUBJECT TO EASEMENTS, RESTRICTIONS AND RESERVATIONS OF RECORD.

COASTAL ENGINEERING CONSULTANTS, INC.

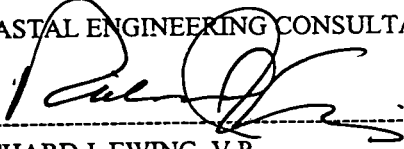

RICHARD J. EWING, V.P.
PROFESSIONAL SURVEYOR AND MAPPER
FLORIDA CERTIFICATE NO. 5295
NOT VALID WITHOUT THE SIGNATURE AND
THE ORIGINAL RAISED SEAL OF A FLORIDA
LICENSED SURVEYOR AND MAPPER
CEC FILE NO. 03175-BUILDING6
DATE OF SIGNATURE: 8-5-04

OR: 3658 PG: 1645



EXHIBIT "A"
AVELLINO ISLES, A CONDOMINIUM
PHASE 7
LEGAL DESCRIPTION

A PARCEL OF LAND LYING IN THAT PART OF TRACT "AA" AND TRACT "L-18" OF THE VINEYARDS UNIT 3A AS RECORDED IN PLAT BOOK 17, PAGES 7 THROUGH 18 OF THE PUBLIC RECORDS, COLLIER COUNTY, FLORIDA, BEING DESCRIBED AS FOLLOWS:

COMMENCING AT THE SOUTHERLY MOST CORNER OF VENEZIA GRANDE ESTATES AS RECORDED IN PLAT BOOK 40, PAGES 4 AND 5 OF SAID PUBLIC RECORDS, SAID POINT ALSO BEING ON THE NORTHERLY LINE OF TRACT "GC" OF SAID THE VINEYARDS UNIT 3A SUBDIVISION, RUN N 67°27'00" W ALONG THE SOUTHERLY LINE OF SAID VENEZIA GRANDE ESTATES SUBDIVISION AND THE NORTHERLY LINE OF SAID TRACT "GC" FOR A DISTANCE OF 237.12 FEET;
THENCE S 54°49'37" W 293.06 FEET TO THE INTERSECTION WITH THE BOUNDARY COMMON LINE TO SAID TRACT "AA" AND SAID TRACT "L-18";
THENCE LEAVING SAID LINE N 87°09'39" W 30.00 FEET TO POINT ON A CIRCULAR CURVE;
THENCE 185.80 FEET ALONG THE ARC OF A CURVE CONCAVE TO THE SOUTHWEST HAVING A RADIUS OF 115.00 FEET, A CENTRAL ANGLE OF 92°34'16", A CHORD DISTANCE OF 166.24 FEET, BEARING N 43°26'47" W TO A POINT OF TANGENCY;
THENCE N 89°43'56" W 31.75 FEET TO A POINT OF CURVATURE;
THENCE 68.26 FEET ALONG THE ARC OF A CURVE CONCAVE TO THE SOUTHEAST HAVING A RADIUS OF 90.00 FEET, A CENTRAL ANGLE OF 43°27'20", A CHORD DISTANCE OF 66.64 FEET, BEARING S 68°32'24" W TO A POINT TANGENCY;
THENCE S 46°48'44" W 206.23 FEET TO A POINT OF CURVATURE;
THENCE 105.87 FEET ALONG THE ARC OF A CURVE CONCAVE TO THE SOUTHEAST HAVING A RADIUS OF 990.00 FEET, A CENTRAL ANGLE OF 6°07'37", A CHORD DISTANCE OF 105.82 FEET, BEARING S 43°44'55" W TO A POINT OF TANGENCY;
THENCE S 40°41'07" W 140.73 FEET TO A POINT OF CURVATURE;
THENCE 266.82 FEET ALONG THE ARC OF A CURVE CONCAVE TO THE NORTHWEST HAVING A RADIUS OF 310.00 FEET, A CENTRAL ANGLE OF 49°18'52", A CHORD DISTANCE OF 258.66 FEET, BEARING S 65°20'33" W TO A POINT OF TANGENCY;
THENCE S 89°59'59" W 108.02 FEET TO A POINT OF CURVATURE;
THENCE 336.41 FEET ALONG THE ARC OF A CURVE CONCAVE TO THE NORTHEAST HAVING A RADIUS OF 168.81 FEET, A CENTRAL ANGLE OF 114°10'53", A CHORD DISTANCE OF 283.44 FEET, BEARING N 32°54'35" W TO A POINT OF TANGENCY;
THENCE N 24°10'52" E 95.82 FEET TO A POINT OF CURVATURE;
THENCE 235.16 FEET ALONG THE ARC OF A CURVE CONCAVE TO THE NORTHWEST HAVING A RADIUS OF 390.00 FEET, A CENTRAL ANGLE OF 34°32'55", A CHORD DISTANCE OF 231.62 FEET BEARING N06°54'24"E TO A POINT OF REVERSE CURVATURE;
THENCE 323.52 FEET ALONG THE ARC OF A CURVE CONCAVE TO THE SOUTHEAST HAVING A RADIUS OF 560.00 FEET, A CENTRAL ANGLE OF 33°06'04", A CHORD DISTANCE OF 319.04 FEET BEARING N06°10'59"E TO THE POINT OF BEGINNING;
THENCE CONTINUE 180.78 FEET ALONG THE ARC OF SAID CURVE HAVING A RADIUS OF 560.00 FEET, A CENTRAL ANGLE OF 18°29'45", A CHORD DISTANCE OF 179.99 FEET; BEARING N31°58'54"E;
THENCE S50°06'43"E A DISTANCE OF 165.82 FEET;


OR: 3658 PG: 1646

THENCE 132.39 FEET ALONG THE ARC OF CURVE CONCAVE TO THE SOUTHEAST HAVING
A RADIUS OF 437.00 FEET, A CENTRAL ANGLE OF 17°21'29", A CHORD DISTANCE OF 131.89
FEET, BEARING S30°05'44"W ;
THENCE N66°34'35"W A DISTANCE OF 170.48 FEET TO THE POINT OF BEGINNING.

THE ABOVE DESCRIBES AN AREA OF APPROXIMATELY 26,381 SQUARE FEET OR 0.61
ACRES OF LAND.

SUBJECT TO EASEMENTS, RESTRICTIONS AND RESERVATIONS OF RECORD.

COASTAL ENGINEERING CONSULTANTS, INC.

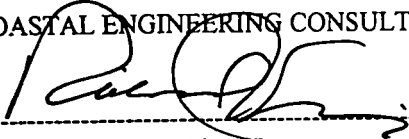

RICHARD J. EWING, V.P.
PROFESSIONAL SURVEYOR AND MAPPER
FLORIDA CERTIFICATE NO. 5295
NOT VALID WITHOUT THE SIGNATURE AND
THE ORIGINAL RAISED SEAL OF A FLORIDA
LICENSED SURVEYOR AND MAPPER
CEC FILE NO. 03175-BUILDING7
DATE OF SIGNATURE: 8-5-04

OR: 3658 PG: 1647



EXHIBIT "A"
AVELLINO ISLES, A CONDOMINIUM
PHASE 8
LEGAL DESCRIPTION

A PARCEL OF LAND LYING IN THAT PART OF TRACT "AA" AND TRACT "L-18" OF THE VINEYARDS UNIT 3A AS RECORDED IN PLAT BOOK 17, PAGES 7 THROUGH 18 OF THE PUBLIC RECORDS, COLLIER COUNTY, FLORIDA, BEING DESCRIBED AS FOLLOWS:

COMMENCING AT THE SOUTHERLY MOST CORNER OF VENEZIA GRANDE ESTATES AS RECORDED IN PLAT BOOK 40, PAGES 4 AND 5 OF SAID PUBLIC RECORDS, SAID POINT ALSO BEING ON THE NORTHERLY LINE OF TRACT "GC" OF SAID THE VINEYARDS UNIT 3A SUBDIVISION, RUN N 67°27'00" W ALONG THE SOUTHERLY LINE OF SAID VENEZIA GRANDE ESTATES SUBDIVISION AND THE NORTHERLY LINE OF SAID TRACT "GC" FOR A DISTANCE OF 237.12 FEET

THENCE S 54°49'37" W 293.06 FEET TO THE INTERSECTION WITH THE BOUNDARY COMMON LINE TO SAID TRACT "AA" AND SAID TRACT "L-18";
THENCE LEAVING SAID LINE N 87°09'39" W 30.00 FEET TO POINT ON A CIRCULAR CURVE;
THENCE 185.80 FEET ALONG THE ARC OF A CURVE CONCAVE TO THE SOUTHWEST HAVING A RADIUS OF 115.00 FEET, A CENTRAL ANGLE OF 92°34'16", A CHORD DISTANCE OF 166.24 FEET, BEARING N 43°26'47" W TO A POINT OF TANGENCY;
THENCE N 89°43'56" W 31.75 FEET TO A POINT OF CURVATURE;
THENCE 68.26 FEET ALONG THE ARC OF A CURVE CONCAVE TO THE SOUTHEAST HAVING A RADIUS OF 90.00 FEET, A CENTRAL ANGLE OF 43°27'20", A CHORD DISTANCE OF 66.64 FEET, BEARING S 68°32'24" W TO A POINT TANGENCY;
THENCE S 46°48'44" W 206.23 FEET TO A POINT OF CURVATURE;
THENCE 105.87 FEET ALONG THE ARC OF A CURVE CONCAVE TO THE SOUTHEAST HAVING A RADIUS OF 990.00 FEET, A CENTRAL ANGLE OF 6°07'37", A CHORD DISTANCE OF 105.82 FEET, BEARING S 43°44'55" W TO A POINT OF TANGENCY;
THENCE S 40°41'07" W 140.73 FEET TO A POINT OF CURVATURE;
THENCE 266.82 FEET ALONG THE ARC OF A CURVE CONCAVE TO THE NORTHWEST HAVING A RADIUS OF 310.00 FEET, A CENTRAL ANGLE OF 49°18'52", A CHORD DISTANCE OF 258.66 FEET, BEARING S 65°20'33" W TO A POINT OF TANGENCY;
THENCE S 89°59'59" W 108.02 FEET TO A POINT OF CURVATURE;
THENCE 336.41 FEET ALONG THE ARC OF A CURVE CONCAVE TO THE NORTHEAST HAVING A RADIUS OF 168.81 FEET, A CENTRAL ANGLE OF 114°10'53", A CHORD DISTANCE OF 283.44 FEET, BEARING N 32°54'35" W TO A POINT OF TANGENCY;
THENCE N 24°10'52" E 95.82 FEET TO A POINT OF CURVATURE;
THENCE 235.16 FEET ALONG THE ARC OF A CURVE CONCAVE TO THE NORTHWEST HAVING A RADIUS OF 390.00 FEET A CENTRAL ANGLE OF 34°32'55", A CHORD DISTANCE OF 231.62 FEET BEARING N06°54'24"E TO A POINT OF REVERSE CURVATURE;
THENCE 136.77 FEET ALONG THE ARC OF A CURVE CONCAVE TO THE SOUTHEAST HAVING A RADIUS OF 560.00 FEET, A CENTRAL ANGLE OF 13°59'36", A CHORD DISTANCE OF 136.43 FEET, BEARING N03°22'15"W TO THE POINT OF BEGINNING;
THENCE CONTINUE 186.76 FEET ALONG THE ARC OF SAID CURVE HAVING A RADIUS OF 560.00 FEET, A CENTRAL ANGLE OF 19°06'28", A CHORD DISTANCE OF 185.89 FEET, BEARING N13°10'47"E;


OR: 3658 PG: 1648

THENCE S66°34'35"E A DISTANCE OF 170.48 FEET;
THENCE 135.02 FEET ALONG THE ARC OF A CURVE CONCAVE TO THE SOUTHEAST
HAVING A RADIUS OF 437.00 FEET, A CENTRAL ANGLE OF 17°42'08", A CHORD DISTANCE
OF 134.48 FEET, BEARING S12°33'55"W ;
THENCE N83°55'44"W A DISTANCE OF 170.52 FEET TO THE POINT OF BEGINNING.

THE ABOVE DESCRIBES AN AREA OF APPROXIMATELY 27,482 SQUARE FEET OR 0.63
ACRES OF LAND.

SUBJECT TO EASEMENTS, RESTRICTIONS AND RESERVATIONS OF RECORD.

COASTAL ENGINEERING CONSULTANTS, INC.

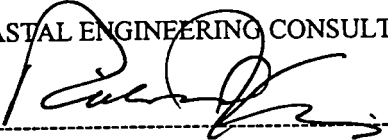

RICHARD J. EWING, V.P.
PROFESSIONAL SURVEYOR AND MAPPER
FLORIDA CERTIFICATE NO. 5295
NOT VALID WITHOUT THE SIGNATURE AND
THE ORIGINAL RAISED SEAL OF A FLORIDA
LICENSED SURVEYOR AND MAPPER
CEC FILE NO. 03175-BUILDING8
DATE OF SIGNATURE: 8-5-04

OR: 3658 PG: 1649



EXHIBIT "A"
AVELLINO ISLES, A CONDOMINIUM
PHASE 9
LEGAL DESCRIPTION

A PARCEL OF LAND LYING IN THAT PART OF TRACT "AA" AND TRACT "L-18" OF THE VINEYARDS UNIT 3A AS RECORDED IN PLAT BOOK 17, PAGES 7 THROUGH 18 OF THE PUBLIC RECORDS, COLLIER COUNTY, FLORIDA, BEING DESCRIBED AS FOLLOWS:

COMMENCING AT THE SOUTHERLY MOST CORNER OF VENEZIA GRANDE ESTATES AS RECORDED IN PLAT BOOK 40, PAGES 4 AND 5 OF SAID PUBLIC RECORDS, SAID POINT ALSO BEING ON THE NORTHERLY LINE OF TRACT "GC" OF SAID THE VINEYARDS UNIT 3A SUBDIVISION, RUN N 67°27'00" W ALONG THE SOUTHERLY LINE OF SAID VENEZIA GRANDE ESTATES SUBDIVISION AND THE NORTHERLY LINE OF SAID TRACT "GC" FOR A DISTANCE OF 237.12 FEET;
THENCE S 54°49'37" W 293.06 FEET TO THE INTERSECTION WITH THE BOUNDARY COMMON LINE TO SAID TRACT "AA" AND SAID TRACT "L-18";
THENCE LEAVING SAID LINE N 87°09'39" W 30.00 FEET TO POINT ON A CIRCULAR CURVE;
THENCE 185.80 FEET ALONG THE ARC OF A CURVE CONCAVE TO THE SOUTHWEST HAVING A RADIUS OF 115.00 FEET, A CENTRAL ANGLE OF 92°34'16", A CHORD DISTANCE OF 166.24 FEET, BEARING N 43°26'47" W TO A POINT OF TANGENCY;
THENCE N 89°43'56" W 31.75 FEET TO A POINT OF CURVATURE;
THENCE 68.26 FEET ALONG THE ARC OF A CURVE CONCAVE TO THE SOUTHEAST HAVING A RADIUS OF 90.00 FEET, A CENTRAL ANGLE OF 43°27'20", A CHORD DISTANCE OF 66.64 FEET, BEARING S 68°32'24" W TO A POINT TANGENCY;
THENCE S 46°48'44" W 206.23 FEET TO A POINT OF CURVATURE;
THENCE 105.87 FEET ALONG THE ARC OF A CURVE CONCAVE TO THE SOUTHEAST HAVING A RADIUS OF 990.00 FEET, A CENTRAL ANGLE OF 6°07'37", A CHORD DISTANCE OF 105.82 FEET, BEARING S 43°44'55" W TO A POINT OF TANGENCY;
THENCE S 40°41'07" W 140.73 FEET TO A POINT OF CURVATURE;
THENCE 266.82 FEET ALONG THE ARC OF A CURVE CONCAVE TO THE NORTHWEST HAVING A RADIUS OF 310.00 FEET, A CENTRAL ANGLE OF 49°18'52", A CHORD DISTANCE OF 258.66 FEET, BEARING S 65°20'33" W TO A POINT OF TANGENCY;
THENCE S 89°59'59" W 108.02 FEET TO A POINT OF CURVATURE;
THENCE 336.41 FEET ALONG THE ARC OF A CURVE CONCAVE TO THE NORTHEAST HAVING A RADIUS OF 168.81 FEET, A CENTRAL ANGLE OF 114°10'53", A CHORD DISTANCE OF 283.44 FEET, BEARING N 32°54'35" W TO A POINT OF TANGENCY;
THENCE N 24°10'52" E 95.82 FEET TO A POINT OF CURVATURE;
THENCE 207.64 FEET ALONG THE ARC OF A CURVE CONCAVE TO THE WEST HAVING A RADIUS OF 390.00 FEET, A CENTRAL ANGLE OF 30°30'16", A CHORD DISTANCE OF 205.19 FEET, BEARING N08°55'44"E TO THE POINT OF BEGINNING;
THENCE CONTINUE 27.53 FEET ALONG THE ARC OF SAID CURVE HAVING A RADIUS OF 390.00 FEET, A CENTRAL ANGLE OF 04°02'39", A CHORD DISTANCE OF 27.52 FEET, BEARING N08°20'43"W TO A POINT OF REVERSE CURVATURE;
THENCE 136.77 FEET ALONG THE ARC OF A CURVE CONCAVE TO THE EAST HAVING A RADIUS OF 560.00 FEET, A CENTRAL ANGLE OF 13°59'36", A CHORD DISTANCE OF 136.43 FEET, BEARING N03°22'15"W;
THENCE S83°55'44"E A DISTANCE OF 170.52 FEET;


OR: 3658 PG: 1650

THENCE 73.65 FEET ALONG THE ARC OF A CURVE HAVING A RADIUS OF 437.00 FEET, A
CENTRAL ANGLE OF 09°39'22", A CHORD DISTANCE OF 73.56 FEET BEARING S01°06'49"E
TO A POINT OF TANGENCY;
THENCE S05°56'30"E A DISTANCE OF 68.00 FEET;
THENCE S88°32'49"W A DISTANCE OF 166.07 FEET TO THE POINT OF BEGINNING.

THE ABOVE DESCRIBES AN AREA OF APPROXIMATELY 25,736 SQUARE FEET OR 0.59
ACRES OF LAND.

SUBJECT TO EASEMENTS, RESTRICTIONS AND RESERVATIONS OF RECORD.

COASTAL ENGINEERING CONSULTANTS, INC.

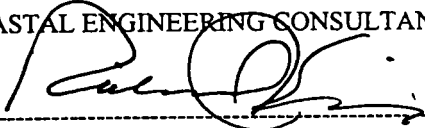

RICHARD J. EWING, V.P.
PROFESSIONAL SURVEYOR AND MAPPER
FLORIDA CERTIFICATE NO. 5295
NOT VALID WITHOUT THE SIGNATURE AND
THE ORIGINAL RAISED SEAL OF A FLORIDA
LICENSED SURVEYOR AND MAPPER
CEC FILE NO. 03175-BUILDING9
DATE OF SIGNATURE: 8-5-09

OR: 3658 PG: 1651



EXHIBIT "A"
AVELLINO ISLES, A CONDOMINIUM
PHASE 10
LEGAL DESCRIPTION

A PARCEL OF LAND LYING IN THAT PART OF TRACT "AA" AND TRACT "L-18" OF THE VINEYARDS UNIT 3A AS RECORDED IN PLAT BOOK 17, PAGES 7 THROUGH 18 OF THE PUBLIC RECORDS, COLLIER COUNTY, FLORIDA, BEING DESCRIBED AS FOLLOWS:

COMMENCING AT THE SOUTHERLY MOST CORNER OF VENEZIA GRANDE ESTATES AS RECORDED IN PLAT BOOK 40, PAGES 4 AND 5 OF SAID PUBLIC RECORDS, SAID POINT ALSO BEING ON THE NORTHERLY LINE OF TRACT "GC" OF SAID THE VINEYARDS UNIT 3A SUBDIVISION, RUN N 67°27'00" W ALONG THE SOUTHERLY LINE OF SAID VENEZIA GRANDE ESTATES SUBDIVISION AND THE NORTHERLY LINE OF SAID TRACT "GC" FOR A DISTANCE OF 237.12 FEET;
THENCE S 54°49'37" W 293.06 FEET TO THE INTERSECTION WITH THE BOUNDARY COMMON LINE TO SAID TRACT "AA" AND SAID TRACT "L-18";
THENCE LEAVING SAID LINE N 87°09'39" W 30.00 FEET TO POINT ON A CIRCULAR CURVE;
THENCE 185.80 FEET ALONG THE ARC OF A CURVE CONCAVE TO THE SOUTHWEST HAVING A RADIUS OF 115.00 FEET, A CENTRAL ANGLE OF 92°34'16", A CHORD DISTANCE OF 166.24 FEET, BEARING N 43°26'47" W TO A POINT OF TANGENCY;
THENCE N 89°43'56" W 31.75 FEET TO A POINT OF CURVATURE;
THENCE 68.26 FEET ALONG THE ARC OF A CURVE CONCAVE TO THE SOUTHEAST HAVING A RADIUS OF 90.00 FEET, A CENTRAL ANGLE OF 43°27'20", A CHORD DISTANCE OF 66.64 FEET, BEARING S 68°32'24" W TO A POINT TANGENCY;
THENCE S 46°48'44" W 206.23 FEET TO A POINT OF CURVATURE;
THENCE 105.87 FEET ALONG THE ARC OF A CURVE CONCAVE TO THE SOUTHEAST HAVING A RADIUS OF 990.00 FEET, A CENTRAL ANGLE OF 6°07'37", A CHORD DISTANCE OF 105.82 FEET, BEARING S 43°44'55" W TO A POINT OF TANGENCY;
THENCE S 40°41'07" W 140.73 FEET TO A POINT OF CURVATURE;
THENCE 266.82 FEET ALONG THE ARC OF A CURVE CONCAVE TO THE NORTHWEST HAVING A RADIUS OF 310.00 FEET, A CENTRAL ANGLE OF 49°18'52", A CHORD DISTANCE OF 258.66 FEET, BEARING S 65°20'33" W TO A POINT OF TANGENCY;
THENCE S 89°59'59" W 108.02 FEET TO A POINT OF CURVATURE;
THENCE 336.41 FEET ALONG THE ARC OF A CURVE CONCAVE TO THE NORTHEAST HAVING A RADIUS OF 168.81 FEET, A CENTRAL ANGLE OF 114°10'53", A CHORD DISTANCE OF 283.44 FEET, BEARING N 32°54'35" W TO A POINT OF TANGENCY;
THENCE N 24°10'52" E 95.82 FEET TO A POINT OF CURVATURE;
THENCE 77.00 FEET ALONG THE ARC OF A CURVE CONCAVE TO THE NORTHWEST HAVING A RADIUS OF 390.00 FEET, A CENTRAL ANGLE OF 11°18'46", A CHORD DISTANCE OF 76.88 FEET, BEARING N18°31'29"E TO THE POINT OF BEGINNING;
THENCE CONTINUE 130.63 FEET ALONG THE ARC OF SAID CURVE HAVING A RADIUS OF 390.00 FEET, A CENTRAL ANGLE OF 19°11'29", A CHORD DISTANCE OF 130.02 FEET, BEARING N03°16'21"E;
THENCE N88°32'49"E A DISTANCE OF 166.07 FEET;
THENCE S05°56'30"E A DISTANCE OF 154.88 FEET TO A POINT OF CURVATURE;
THENCE 3.63 FEET ALONG THE ARC OF A CURVE CONCAVE TO THE WEST HAVING A RADIUS OF 50.00 FEET, A CENTRAL ANGLE OF 04°09'54", A CHORD DISTANCE OF 3.63 FEET


OR: 3658 PG: 1652

BEARING S03°51'33"E;
THENCE N82°53'37"W A DISTANCE OF 191.18 FEET TO THE POINT OF BEGINNING.

THE ABOVE DESCRIBES AN AREA OF APPROXIMATELY 25,060 SQUARE FEET OR 0.58
ACRES OF LAND.

SUBJECT TO EASEMENTS, RESTRICTIONS AND RESERVATIONS OF RECORD.

COASTAL ENGINEERING CONSULTANTS, INC.

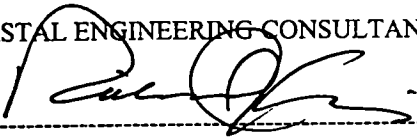

RICHARD J. EWING, V.P.
PROFESSIONAL SURVEYOR AND MAPPER
FLORIDA CERTIFICATE NO. 5295
NOT VALID WITHOUT THE SIGNATURE AND
THE ORIGINAL RAISED SEAL OF A FLORIDA
LICENSED SURVEYOR AND MAPPER
CEC FILE NO. 03175-BUILDING10
DATE OF SIGNATURE: 8-5-04

OR: 3658 PG: 1653



EXHIBIT "A"
AVELLINO ISLES, A CONDOMINIUM
PHASE 11
LEGAL DESCRIPTION

A PARCEL OF LAND LYING IN THAT PART OF TRACT "AA" AND TRACT "L-18" OF THE VINEYARDS UNIT 3A AS RECORDED IN PLAT BOOK 17, PAGES 7 THROUGH 18 OF THE PUBLIC RECORDS, COLLIER COUNTY, FLORIDA, BEING DESCRIBED AS FOLLOWS:

COMMENCING AT THE SOUTHERLY MOST CORNER OF VENEZIA GRANDE ESTATES AS RECORDED IN PLAT BOOK 40, PAGES 4 AND 5 OF SAID PUBLIC RECORDS, SAID POINT ALSO BEING ON THE NORTHERLY LINE OF TRACT "GC" OF SAID THE VINEYARDS UNIT 3A SUBDIVISION, RUN N 67°27'00" W ALONG THE SOUTHERLY LINE OF SAID VENEZIA GRANDE ESTATES SUBDIVISION AND THE NORTHERLY LINE OF SAID TRACT "GC" FOR A DISTANCE OF 237.12 FEET;
THENCE S 54°49'37" W 293.06 FEET TO THE INTERSECTION WITH THE BOUNDARY COMMON LINE TO SAID TRACT "AA" AND SAID TRACT "L-18";
THENCE LEAVING SAID LINE N 87°09'39" W 30.00 FEET TO POINT ON A CIRCULAR CURVE;
THENCE 185.80 FEET ALONG THE ARC OF A CURVE CONCAVE TO THE SOUTHWEST HAVING A RADIUS OF 115.00 FEET, A CENTRAL ANGLE OF 92°34'16", A CHORD DISTANCE OF 166.24 FEET, BEARING N 43°26'47" W TO A POINT OF TANGENCY;
THENCE N 89°43'56" W 31.75 FEET TO A POINT OF CURVATURE;
THENCE 68.26 FEET ALONG THE ARC OF A CURVE CONCAVE TO THE SOUTHEAST HAVING A RADIUS OF 90.00 FEET, A CENTRAL ANGLE OF 43°27'20", A CHORD DISTANCE OF 66.64 FEET, BEARING S 68°32'24" W TO A POINT TANGENCY;
THENCE S 46°48'44" W 206.23 FEET TO A POINT OF CURVATURE;
THENCE 105.87 FEET ALONG THE ARC OF A CURVE CONCAVE TO THE SOUTHEAST HAVING A RADIUS OF 990.00 FEET, A CENTRAL ANGLE OF 6°07'37", A CHORD DISTANCE OF 105.82 FEET, BEARING S 43°44'55" W TO A POINT OF TANGENCY;
THENCE S 40°41'07" W 140.73 FEET TO A POINT OF CURVATURE;
THENCE 266.82 FEET ALONG THE ARC OF A CURVE CONCAVE TO THE NORTHWEST HAVING A RADIUS OF 310.00 FEET, A CENTRAL ANGLE OF 49°18'52", A CHORD DISTANCE OF 258.66 FEET, BEARING S 65°20'33" W TO A POINT OF TANGENCY;
THENCE S 89°59'59" W 108.02 FEET TO A POINT OF CURVATURE;
THENCE 318.11 FEET ALONG THE ARC OF A CURVE CONCAVE TO THE NORTHEAST HAVING A RADIUS OF 168.81 FEET, A CENTRAL ANGLE OF 107°58'15", A CHORD DISTANCE OF 273.09 FEET, BEARING N 36°00'54" W TO THE POINT OF BEGINNING;
THENCE CONTINUE 18.30 FEET ALONG THE ARC OF SAID CURVE HAVING A RADIUS OF 168.81 FEET, A CENTRAL ANGLE OF 06°12'38", A CHORD DISTANCE OF 18.29 FEET, BEARING N21°04'33"E TO A POINT OF TANGENCY;
THENCE N24°10'52"E A DISTANCE OF 95.82 FEET TO A POINT OF CURVATURE;
THENCE 77.00 FEET ALONG THE ARC OF A CURVE CONCAVE TO THE NORTHWEST HAVING A RADIUS OF 390.00 FEET, A CENTRAL ANGLE OF 11°18'46", A CHORD DISTANCE OF 76.88 FEET BEARING N18°31'29"E;
THENCE S82°53'37"E A DISTANCE OF 191.18 FEET;
THENCE 48.96 FEET ALONG THE ARC OF CURVE CONCAVE TO THE NORTHWEST HAVING A RADIUS OF 50.00 FEET A CENTRAL ANGLE OF 56°05'57", A CHORD DISTANCE OF 47.02 FEET BEARING S26°16'22"W TO A POINT OF REVERSE CURVATURE;


OR: 3658 PG: 1654

THENCE 111.58 FEET ALONG THE ARC OF A CURVE CONCAVE TO THE SOUTHEAST
HAVING A RADIUS OF 75.00 FEET, A CENTRAL ANGLE OF $85^{\circ}14'26''$, A CHORD DISTANCE
OF 101.57 FEET BEARING $S11^{\circ}42'08''W$;
THENCE $S55^{\circ}50'23''W$ A DISTANCE OF 20.65 FEET;
THENCE $S89^{\circ}51'27''W$ A DISTANCE OF 201.46 FEET TO THE POINT OF BEGINNING.

THE ABOVE DESCRIBES AN AREA OF APPROXIMATELY 31,808 SQUARE FEET OR 0.73
ACRES OF LAND.

SUBJECT TO EASEMENTS, RESTRICTIONS AND RESERVATIONS OF RECORD.

COASTAL ENGINEERING CONSULTANTS, INC.

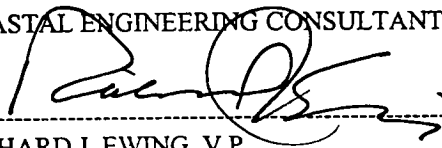

RICHARD J. EWING, V.P.
PROFESSIONAL SURVEYOR AND MAPPER
FLORIDA CERTIFICATE NO. 5295
NOT VALID WITHOUT THE SIGNATURE AND
THE ORIGINAL RAISED SEAL OF A FLORIDA
LICENSED SURVEYOR AND MAPPER
CEC FILE NO. 03175-BUILDING11
DATE OF SIGNATURE: 8-5-04

OR: 3658 PG: 1655



EXHIBIT "A"
AVELLINO ISLES, A CONDOMINIUM
PHASE 12
LEGAL DESCRIPTION


A PARCEL OF LAND LYING IN THAT PART OF TRACT "AA" AND TRACT "L-18" OF THE VINEYARDS UNIT 3A AS RECORDED IN PLAT BOOK 17, PAGES 7 THROUGH 18 OF THE PUBLIC RECORDS, COLLIER COUNTY, FLORIDA, BEING DESCRIBED AS FOLLOWS:

COMMENCING AT THE SOUTHERLY MOST CORNER OF VENEZIA GRANDE ESTATES AS RECORDED IN PLAT BOOK 40, PAGES 4 AND 5 OF SAID PUBLIC RECORDS, SAID POINT ALSO BEING ON THE NORTHERLY LINE OF TRACT "GC" OF SAID THE VINEYARDS UNIT 3A SUBDIVISION, RUN N 67°27'00" W ALONG THE SOUTHERLY LINE OF SAID VENEZIA GRANDE ESTATES SUBDIVISION AND THE NORTHERLY LINE OF SAID TRACT "GC" FOR A DISTANCE OF 237.12 FEET;
THENCE S 54°49'37" W 293.06 FEET TO THE INTERSECTION WITH THE BOUNDARY COMMON LINE TO SAID TRACT "AA" AND SAID TRACT "L-18";
THENCE LEAVING SAID LINE N 87°09'39" W 30.00 FEET TO POINT ON A CIRCULAR CURVE;
THENCE 185.80 FEET ALONG THE ARC OF A CURVE CONCAVE TO THE SOUTHWEST HAVING A RADIUS OF 115.00 FEET, A CENTRAL ANGLE OF 92°34'16", A CHORD DISTANCE OF 166.24 FEET, BEARING N 43°26'47" W TO A POINT OF TANGENCY;
THENCE N 89°43'56" W 31.75 FEET TO A POINT OF CURVATURE;
THENCE 68.26 FEET ALONG THE ARC OF A CURVE CONCAVE TO THE SOUTHEAST HAVING A RADIUS OF 90.00 FEET, A CENTRAL ANGLE OF 43°27'20", A CHORD DISTANCE OF 66.64 FEET, BEARING S 68°32'24" W TO A POINT TANGENCY;
THENCE S 46°48'44" W 206.23 FEET TO A POINT OF CURVATURE;
THENCE 105.87 FEET ALONG THE ARC OF A CURVE CONCAVE TO THE SOUTHEAST HAVING A RADIUS OF 990.00 FEET, A CENTRAL ANGLE OF 6°07'37", A CHORD DISTANCE OF 105.82 FEET, BEARING S 43°44'55" W TO A POINT OF TANGENCY;
THENCE S 40°41'07" W 140.73 FEET TO A POINT OF CURVATURE;
THENCE 266.82 FEET ALONG THE ARC OF A CURVE CONCAVE TO THE NORTHWEST HAVING A RADIUS OF 310.00 FEET, A CENTRAL ANGLE OF 49°18'52", A CHORD DISTANCE OF 258.66 FEET, BEARING S 65°20'33" W TO A POINT OF TANGENCY;
THENCE S89°59'59"W A DISTANCE OF 74.74 FEET TO THE POINT OF BEGINNING;
THENCE CONTINUE S89°59'59"W A DISTANCE OF 33.28 FEET TO A POINT OF CURVATURE;
THENCE 318.11 FEET ALONG THE ARC OF A CURVE CONCAVE TO THE NORTHEAST HAVING A RADIUS OF 168.81 FEET, A CENTRAL ANGLE OF 107°58'15", A CHORD DISTANCE OF 273.09 FEET BEARING N36°00'54"W;
THENCE N89°51'27"E A DISTANCE OF 190.12 FEET;
THENCE S00°58'02"E A DISTANCE OF 221.40 FEET TO THE POINT OF BEGINNING.

THE ABOVE DESCRIBES AN AREA OF APPROXIMATELY 38,017 SQUARE FEET OR 0.87 ACRES OF LAND.

SUBJECT TO EASEMENTS, RESTRICTIONS AND RESERVATIONS OF RECORD.

COASTAL ENGINEERING CONSULTANTS, INC.

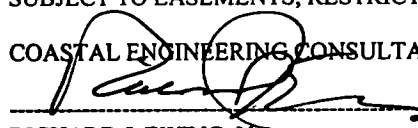
RICHARD J. EWING, V.P.
PROFESSIONAL SURVEYOR AND MAPPER
FLORIDA CERTIFICATE NO. 5295
NOT VALID WITHOUT THE SIGNATURE AND
THE ORIGINAL RAISED SEAL OF A FLORIDA
LICENSED SURVEYOR AND MAPPER
CEC FILE NO. 03175-BUILDING12
DATE OF SIGNATURE: 8-5-04

OR: 3658 PG: 1656



EXHIBIT "A"
AVELLINO ISLES, A CONDOMINIUM
PHASE 13
LEGAL DESCRIPTION


A PARCEL OF LAND LYING IN THAT PART OF TRACT "AA" AND TRACT "L-18" OF THE VINEYARDS UNIT 3A AS RECORDED IN PLAT BOOK 17, PAGES 7 THROUGH 18 OF THE PUBLIC RECORDS, COLLIER COUNTY, FLORIDA, BEING DESCRIBED AS FOLLOWS:

COMMENCING AT THE SOUTHERLY MOST CORNER OF VENEZIA GRANDE ESTATES AS RECORDED IN PLAT BOOK 40, PAGES 4 AND 5 OF SAID PUBLIC RECORDS, SAID POINT ALSO BEING ON THE NORTHERLY LINE OF TRACT "GC" OF SAID THE VINEYARDS UNIT 3A SUBDIVISION, RUN N 67°27'00" W ALONG THE SOUTHERLY LINE OF SAID VENEZIA GRANDE ESTATES SUBDIVISION AND THE NORTHERLY LINE OF SAID TRACT "GC" FOR A DISTANCE OF 237.12 FEET;
THENCE S 54°49'37" W 293.06 FEET TO THE INTERSECTION WITH THE BOUNDARY COMMON LINE TO SAID TRACT "AA" AND SAID TRACT "L-18";
THENCE LEAVING SAID LINE N 87°09'39" W 30.00 FEET TO POINT ON A CIRCULAR CURVE;
THENCE 185.80 FEET ALONG THE ARC OF A CURVE CONCAVE TO THE SOUTHWEST HAVING A RADIUS OF 115.00 FEET, A CENTRAL ANGLE OF 92°34'16", A CHORD DISTANCE OF 166.24 FEET, BEARING N 43°26'47" W TO A POINT OF TANGENCY;
THENCE N 89°43'56" W 31.75 FEET TO A POINT OF CURVATURE;
THENCE 68.26 FEET ALONG THE ARC OF A CURVE CONCAVE TO THE SOUTHEAST HAVING A RADIUS OF 90.00 FEET, A CENTRAL ANGLE OF 43°27'20", A CHORD DISTANCE OF 66.64 FEET, BEARING S 68°32'24" W TO A POINT OF TANGENCY;
THENCE S 46°48'44" W 206.23 FEET TO A POINT OF CURVATURE;
THENCE 105.87 FEET ALONG THE ARC OF A CURVE CONCAVE TO THE SOUTHEAST HAVING A RADIUS OF 990.00 FEET, A CENTRAL ANGLE OF 6°07'37", A CHORD DISTANCE OF 105.82 FEET, BEARING S 43°44'55" W TO A POINT OF TANGENCY;
THENCE S 40°41'07" W 140.73 FEET TO A POINT OF CURVATURE;
THENCE 162.45 FEET ALONG THE ARC OF A CURVE CONCAVE TO THE NORTHWEST HAVING A RADIUS OF 310.00 FEET A CENTRAL ANGLE OF 30°01'28", A CHORD DISTANCE OF 160.60 FEET BEARING S55°41'51" W TO THE POINT OF BEGINNING;
THENCE CONTINUE 104.37 FEET ALONG THE ARC OF SAID CURVE HAVING A RADIUS OF 310.00 FEET, A CENTRAL ANGLE OF 19°17'24", A CHORD DISTANCE OF 103.88 FEET, BEARING S80°21'17" W TO A POINT OF TANGENCY;
THENCE S89°59'59" W A DISTANCE OF 74.74 FEET;
THENCE N00°58'02" W A DISTANCE OF 221.40 FEET;
THENCE N89°51'27" E A DISTANCE OF 11.34 FEET;
THENCE N55°50'23" E A DISTANCE OF 20.65 FEET;
THENCE 115.14 FEET ALONG THE ARC OF A CURVE CONCAVE TO THE NORTHEAST HAVING A RADIUS OF 75.00 FEET, A CENTRAL ANGLE OF 87°57'38", A CHORD DISTANCE OF 104.16 FEET, BEARING S74°53'54" E;
THENCE S15°23'41" E A DISTANCE OF 195.46 FEET TO THE POINT OF BEGINNING.

THE ABOVE DESCRIBES AN AREA OF APPROXIMATELY 31,743 SQUARE FEET OR 0.73 ACRES OF LAND.

SUBJECT TO EASEMENTS, RESTRICTIONS AND RESERVATIONS OF RECORD.

COASTAL ENGINEERING CONSULTANTS, INC.

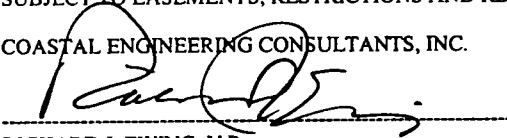
RICHARD J. EWING, V.P.
PROFESSIONAL SURVEYOR AND MAPPER
FLORIDA CERTIFICATE NO. 5295
NOT VALID WITHOUT THE SIGNATURE AND
THE ORIGINAL RAISED SEAL OF A FLORIDA
LICENSED SURVEYOR AND MAPPER
CEC FILE NO. 03175-BUILDING13
DATE OF SIGNATURE: 8-5-04

OR: 3658-PC: 1657



EXHIBIT "A"
AVELLINO ISLES, A CONDOMINIUM
PHASE 14
LEGAL DESCRIPTION


A PARCEL OF LAND LYING IN THAT PART OF TRACT "AA" AND TRACT "L-18" OF THE VINEYARDS UNIT 3A AS RECORDED IN PLAT BOOK 17, PAGES 7 THROUGH 18 OF THE PUBLIC RECORDS, COLLIER COUNTY, FLORIDA, BEING DESCRIBED AS FOLLOWS:

COMMENCING AT THE SOUTHERLY MOST CORNER OF VENEZIA GRANDE ESTATES AS RECORDED IN PLAT BOOK 40, PAGES 4 AND 5 OF SAID PUBLIC RECORDS, SAID POINT ALSO BEING ON THE NORTHERLY LINE OF TRACT "GC" OF SAID THE VINEYARDS UNIT 3A SUBDIVISION, RUN N 67°27'00" W ALONG THE SOUTHERLY LINE OF SAID VENEZIA GRANDE ESTATES SUBDIVISION AND THE NORTHERLY LINE OF SAID TRACT "GC" FOR A DISTANCE OF 237.12 FEET;
THENCE S 54°49'37" W 293.06 FEET TO THE INTERSECTION WITH THE BOUNDARY COMMON LINE TO SAID TRACT "AA" AND SAID TRACT "L-18";
THENCE LEAVING SAID LINE N 87°09'39" W 30.00 FEET TO POINT ON A CIRCULAR CURVE;
THENCE 185.80 FEET ALONG THE ARC OF A CURVE CONCAVE TO THE SOUTHWEST HAVING A RADIUS OF 115.00 FEET, A CENTRAL ANGLE OF 92°34'16", A CHORD DISTANCE OF 166.24 FEET, BEARING N 43°26'47" W TO A POINT OF TANGENCY;
THENCE N 89°43'56" W 31.75 FEET TO A POINT OF CURVATURE;
THENCE 68.26 FEET ALONG THE ARC OF A CURVE CONCAVE TO THE SOUTHEAST HAVING A RADIUS OF 90.00 FEET, A CENTRAL ANGLE OF 43°27'20", A CHORD DISTANCE OF 66.64 FEET, BEARING S 68°32'24" W TO A POINT TANGENCY;
THENCE S 46°48'44" W 206.23 FEET TO A POINT OF CURVATURE;
THENCE 105.87 FEET ALONG THE ARC OF A CURVE CONCAVE TO THE SOUTHEAST HAVING A RADIUS OF 990.00 FEET, A CENTRAL ANGLE OF 6°07'37", A CHORD DISTANCE OF 105.82 FEET, BEARING S 43°44'55" W TO A POINT OF TANGENCY;
THENCE S40°41'07" W A DISTANCE OF 123.46 FEET TO THE POINT OF BEGINNING;
THENCE CONTINUE S40°41'07" W A DISTANCE OF 17.27 FEET TO A POINT OF CURVATURE;
THENCE 162.45 FEET ALONG THE ARC OF A CURVE CONCAVE TO THE NORTHWEST HAVING A RADIUS OF 310.00 FEET, A CENTRAL ANGLE OF 30°01'28", A CHORD DISTANCE OF 160.60 FEET, BEARING S55°41'51" W;
THENCE N15°23'41" W A DISTANCE OF 195.46 FEET;
THENCE 21.60 FEET ALONG THE ARC OF A CURVE CONCAVE TO THE NORTHWEST HAVING A RADIUS OF 75.00 FEET, A CENTRAL ANGLE OF 16°30'13", A CHORD DISTANCE OF 21.53 FEET BEARING N52°52'10"E TO A POINT OF TANGENCY;
THENCE N44°37'03"E A DISTANCE OF 115.31 FEET;
THENCE S28°29'35"E A DISTANCE OF 204.71 FEET TO THE POINT OF BEGINNING.

THE ABOVE DESCRIBES AN AREA OF APPROXIMATELY 31,028 SQUARE FEET OR 0.71 ACRES OF LAND.

SUBJECT TO EASEMENTS, RESTRICTIONS AND RESERVATIONS OF RECORD.

COASTAL ENGINEERING CONSULTANTS, INC.

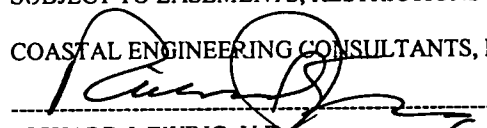
RICHARD J. EWING, V.P.
PROFESSIONAL SURVEYOR AND MAPPER
FLORIDA CERTIFICATE NO. 5295
NOT VALID WITHOUT THE SIGNATURE AND
THE ORIGINAL RAISED SEAL OF A FLORIDA
LICENSED SURVEYOR AND MAPPER
CEC FILE NO. 03175-BUILDING14
DATE OF SIGNATURE: 8-5-04

OR: 3658 PG: 1658



EXHIBIT "A"
AVELLINO ISLES, A CONDOMINIUM
PHASE 15
LEGAL DESCRIPTION


A PARCEL OF LAND LYING IN THAT PART OF TRACT "AA" AND TRACT "L-18" OF THE VINEYARDS UNIT 3A AS RECORDED IN PLAT BOOK 17, PAGES 7 THROUGH 18 OF THE PUBLIC RECORDS, COLLIER COUNTY, FLORIDA, BEING DESCRIBED AS FOLLOWS:

COMMENCING AT THE SOUTHERLY MOST CORNER OF VENEZIA GRANDE ESTATES AS RECORDED IN PLAT BOOK 40, PAGES 4 AND 5 OF SAID PUBLIC RECORDS, SAID POINT ALSO BEING ON THE NORTHERLY LINE OF TRACT "GC" OF SAID THE VINEYARDS UNIT 3A SUBDIVISION, RUN N 67°27'00" W ALONG THE SOUTHERLY LINE OF SAID VENEZIA GRANDE ESTATES SUBDIVISION AND THE NORTHERLY LINE OF SAID TRACT "GC" FOR A DISTANCE OF 237.12 FEET;
THENCE S 54°49'37" W 293.06 FEET TO THE INTERSECTION WITH THE BOUNDARY COMMON LINE TO SAID TRACT "AA" AND SAID TRACT "L-18";
THENCE LEAVING SAID LINE N 87°09'39" W 30.00 FEET TO POINT ON A CIRCULAR CURVE;
THENCE 185.80 FEET ALONG THE ARC OF A CURVE CONCAVE TO THE SOUTHWEST HAVING A RADIUS OF 115.00 FEET, A CENTRAL ANGLE OF 92°34'16", A CHORD DISTANCE OF 166.24 FEET, BEARING N 43°26'47" W TO A POINT OF TANGENCY;
THENCE N 89°43'56" W 31.75 FEET TO A POINT OF CURVATURE;
THENCE 68.26 FEET ALONG THE ARC OF A CURVE CONCAVE TO THE SOUTHEAST HAVING A RADIUS OF 90.00 FEET, A CENTRAL ANGLE OF 43°27'20", A CHORD DISTANCE OF 66.64 FEET, BEARING S 68°32'24" W TO A POINT TANGENCY;
THENCE S 46°48'44" W 206.23 FEET TO A POINT OF CURVATURE;
THENCE 76.71 FEET ALONG THE ARC OF A CURVE CONCAVE TO THE SOUTHEAST HAVING A RADIUS OF 990.00 FEET, A CENTRAL ANGLE OF 04°26'23", A CHORD DISTANCE OF 76.69 FEET BEARING S44°35'32"W TO THE POINT OF BEGINNING;
THENCE CONTINUE 29.15 FEET ALONG THE ARC OF SAID CURVE HAVING A RADIUS OF 990.00 FEET, A CENTRAL ANGLE OF 01°41'14", A CHORD DISTANCE OF 29.15 FEET; BEARING S41°31'44"W TO A POINT OF TANGENCY;
THENCE S40°41'07"W A DISTANCE OF 123.46 FEET;
THENCE N28°29'35"W A DISTANCE OF 204.71 FEET;
THENCE N44°37'03"E A DISTANCE OF 147.18 FEET TO A POINT OF CURVATURE;
THENCE 2.66 FEET ALONG THE ARC OF A CURVE CONCAVE TO THE SOUTHEAST HAVING A RADIUS OF 988.00 FEET, A CENTRAL ANGLE OF 00°09'15", A CHORD DISTANCE OF 2.66 FEET, BEARING N44°41'40"E;
THENCE S28°19'17"E A DISTANCE OF 194.40 FEET TO THE POINT OF BEGINNING.

THE ABOVE DESCRIBES AN AREA OF APPROXIMATELY 28,510 SQUARE FEET OR 0.65 ACRES OF LAND.

SUBJECT TO EASEMENTS, RESTRICTIONS AND RESERVATIONS OF RECORD.

COASTAL ENGINEERING CONSULTANTS, INC.

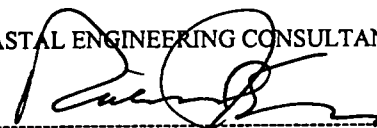
RICHARD J. EWING, V.P.
PROFESSIONAL SURVEYOR AND MAPPER
FLORIDA CERTIFICATE NO. 5295
NOT VALID WITHOUT THE SIGNATURE AND
THE ORIGINAL RAISED SEAL OF A FLORIDA
LICENSED SURVEYOR AND MAPPER
CEC FILE NO. 03175-BUILDING15
DATE OF SIGNATURE: 8-5-04

OR: 3658 PG: 1659



EXHIBIT "A"
AVELLINO ISLES, A CONDOMINIUM
PHASE 16
LEGAL DESCRIPTION


A PARCEL OF LAND LYING IN THAT PART OF TRACT "AA" AND TRACT "L-18" OF THE VINEYARDS UNIT 3A AS RECORDED IN PLAT BOOK 17, PAGES 7 THROUGH 18 OF THE PUBLIC RECORDS, COLLIER COUNTY, FLORIDA, BEING DESCRIBED AS FOLLOWS:

COMMENCING AT THE SOUTHERLY MOST CORNER OF VENEZIA GRANDE ESTATES AS RECORDED IN PLAT BOOK 40, PAGES 4 AND 5 OF SAID PUBLIC RECORDS, SAID POINT ALSO BEING ON THE NORTHERLY LINE OF TRACT "GC" OF SAID THE VINEYARDS UNIT 3A SUBDIVISION, RUN N 67°27'00" W ALONG THE SOUTHERLY LINE OF SAID VENEZIA GRANDE ESTATES SUBDIVISION AND THE NORTHERLY LINE OF SAID TRACT "GC" FOR A DISTANCE OF 237.12 FEET;
THENCE S 54°49'37" W 293.06 FEET TO THE INTERSECTION WITH THE BOUNDARY COMMON LINE TO SAID TRACT "AA" AND SAID TRACT "L-18";
THENCE LEAVING SAID LINE N 87°09'39" W 30.00 FEET TO POINT ON A CIRCULAR CURVE;
THENCE 185.80 FEET ALONG THE ARC OF A CURVE CONCAVE TO THE SOUTHWEST HAVING A RADIUS OF 115.00 FEET, A CENTRAL ANGLE OF 92°34'16", A CHORD DISTANCE OF 166.24 FEET, BEARING N 43°26'47" W TO A POINT OF TANGENCY;
THENCE N 89°43'56" W 31.75 FEET TO A POINT OF CURVATURE;
THENCE 68.26 FEET ALONG THE ARC OF A CURVE CONCAVE TO THE SOUTHEAST HAVING A RADIUS OF 90.00 FEET, A CENTRAL ANGLE OF 43°27'20", A CHORD DISTANCE OF 66.64 FEET, BEARING S 68°32'24" W TO A POINT TANGENCY;
THENCE S46°48'44"W A DISTANCE OF 138.43 FEET TO THE POINT OF BEGINNING;
THENCE CONTINUE S46°48'44"W A DISTANCE OF 67.80 FEET TO A POINT OF CURVATURE;
THENCE 76.71 FEET ALONG THE ARC OF A CURVE CONCAVE TO THE SOUTHEAST HAVING A RADIUS OF 990.00 FEET, A CENTRAL ANGLE OF 04°26'23", A CHORD DISTANCE OF 76.69 FEET BEARING S44°35'32"W ;
THENCE N28°19'17"W A DISTANCE OF 194.40 FEET;
THENCE 68.59 FEET ALONG THE ARC OF A CURVE CONCAVE TO THE SOUTHEAST HAVING A RADIUS OF 988.00 FEET, A CENTRAL ANGLE OF 03°58'40", A CHORD DISTANCE OF 68.58 FEET BEARING N46°45'39"E TO A POINT OF TANGENCY ;
THENCE N48°44'58"E A DISTANCE OF 87.56 FEET;
THENCE S24°30'38"E A DISTANCE OF 192.14 FEET TO THE POINT OF BEGINNING.

THE ABOVE DESCRIBES AN AREA OF APPROXIMATELY 27,782 SQUARE FEET OR 0.64 ACRES OF LAND.

SUBJECT TO EASEMENTS, RESTRICTIONS AND RESERVATIONS OF RECORD.

COASTAL ENGINEERING CONSULTANTS, INC.

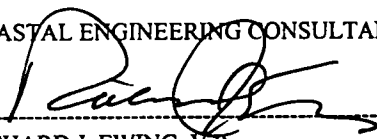
RICHARD J. EWING, V.P.
PROFESSIONAL SURVEYOR AND MAPPER
FLORIDA CERTIFICATE NO. 5295
NOT VALID WITHOUT THE SIGNATURE AND
THE ORIGINAL RAISED SEAL OF A FLORIDA
LICENSED SURVEYOR AND MAPPER
CEC FILE NO. 03175-BUILDING16
DATE OF SIGNATURE: 8-5-04

OR: 3658 PG: 1660



EXHIBIT "A"
AVELLINO ISLES, A CONDOMINIUM
PHASE 17
LEGAL DESCRIPTION


A PARCEL OF LAND LYING IN THAT PART OF TRACT "AA" AND TRACT "L-18" OF THE VINEYARDS UNIT 3A AS RECORDED IN PLAT BOOK 17, PAGES 7 THROUGH 18 OF THE PUBLIC RECORDS, COLLIER COUNTY, FLORIDA, BEING DESCRIBED AS FOLLOWS:

COMMENCING AT THE SOUTHERLY MOST CORNER OF VENEZIA GRANDE ESTATES AS RECORDED IN PLAT BOOK 40, PAGES 4 AND 5 OF SAID PUBLIC RECORDS, SAID POINT ALSO BEING ON THE NORTHERLY LINE OF TRACT "GC" OF SAID THE VINEYARDS UNIT 3A SUBDIVISION, RUN N 67°27'00" W ALONG THE SOUTHERLY LINE OF SAID VENEZIA GRANDE ESTATES SUBDIVISION AND THE NORTHERLY LINE OF SAID TRACT "GC" FOR A DISTANCE OF 237.12 FEET;
THENCE S 54°49'37" W 293.06 FEET TO THE INTERSECTION WITH THE BOUNDARY COMMON LINE TO SAID TRACT "AA" AND SAID TRACT "L-18";
THENCE LEAVING SAID LINE N 87°09'39" W 30.00 FEET TO POINT ON A CIRCULAR CURVE;
THENCE 185.80 FEET ALONG THE ARC OF A CURVE CONCAVE TO THE SOUTHWEST HAVING A RADIUS OF 115.00 FEET, A CENTRAL ANGLE OF 92°34'16", A CHORD DISTANCE OF 166.24 FEET, BEARING N 43°26'47" W TO A POINT OF TANGENCY;
THENCE N 89°43'56" W 31.75 FEET TO A POINT OF CURVATURE;
THENCE 68.26 FEET ALONG THE ARC OF A CURVE CONCAVE TO THE SOUTHEAST HAVING A RADIUS OF 90.00 FEET, A CENTRAL ANGLE OF 43°27'20", A CHORD DISTANCE OF 66.64 FEET, BEARING S 68°32'24" W TO A POINT TANGENCY AND THE POINT OF BEGINNING;
THENCE S 46°48'44" W A DISTANCE OF 138.43 FEET;
THENCE N 24°30'38" W A DISTANCE OF 192.14 FEET;
THENCE N 48°44'58" E A DISTANCE OF 6.12 FEET;
THENCE 163.02 FEET ALONG THE ARC OF A CURVE CONCAVE TO THE SOUTHEAST HAVING A RADIUS OF 400.00 FEET, A CENTRAL ANGLE OF 23°21'01", A CHORD DISTANCE OF 161.89 FEET BEARING N 60°25'29" E;
THENCE S 12°11'50" E A DISTANCE OF 167.65 FEET TO THE POINT OF BEGINNING.

THE ABOVE DESCRIBES AN AREA OF APPROXIMATELY 27,015 SQUARE FEET OR 0.62 ACRES OF LAND.

SUBJECT TO EASEMENTS, RESTRICTIONS AND RESERVATIONS OF RECORD.

COASTAL ENGINEERING CONSULTANTS, INC.

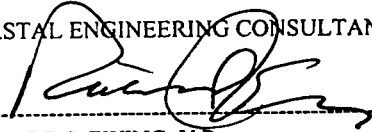
RICHARD J. EWING, V.P.
PROFESSIONAL SURVEYOR AND MAPPER
FLORIDA CERTIFICATE NO. 5295
NOT VALID WITHOUT THE SIGNATURE AND
THE ORIGINAL RAISED SEAL OF A FLORIDA
LICENSED SURVEYOR AND MAPPER
CEC FILE NO. 03175-BUILDING17
DATE OF SIGNATURE: 8-5-04

OR: 3658 PG: 1661



EXHIBIT "A"
AVELLINO ISLES, A CONDOMINIUM
PHASE 18
LEGAL DESCRIPTION

A PARCEL OF LAND LYING IN THAT PART OF TRACT "AA" AND TRACT "L-18" OF THE VINEYARDS UNIT 3A AS RECORDED IN PLAT BOOK 17, PAGES 7 THROUGH 18 OF THE PUBLIC RECORDS, COLLIER COUNTY, FLORIDA, BEING DESCRIBED AS FOLLOWS:

COMMENCING AT THE SOUTHERLY MOST CORNER OF VENEZIA GRANDE ESTATES AS RECORDED IN PLAT BOOK 40, PAGES 4 AND 5 OF SAID PUBLIC RECORDS, SAID POINT ALSO BEING ON THE NORTHERLY LINE OF TRACT "GC" OF SAID THE VINEYARDS UNIT 3A SUBDIVISION, RUN N 67°27'00" W ALONG THE SOUTHERLY LINE OF SAID VENEZIA GRANDE ESTATES SUBDIVISION AND THE NORTHERLY LINE OF SAID TRACT "GC" FOR A DISTANCE OF 237.12 FEET;
THENCE S 54°49'37" W 293.06 FEET TO THE INTERSECTION WITH THE BOUNDARY COMMON LINE TO SAID TRACT "AA" AND SAID TRACT "L-18";
THENCE LEAVING SAID LINE N 87°09'39" W 30.00 FEET TO POINT ON A CIRCULAR CURVE;
THENCE 185.80 FEET ALONG THE ARC OF A CURVE CONCAVE TO THE SOUTHWEST HAVING A RADIUS OF 115.00 FEET A CENTRAL ANGLE OF 73°58'25", A CHORD DISTANCE OF 138.38 FEET BEARING N34°08'52"W TO THE POINT OF BEGINNING;
THENCE CONTINUE 37.33 FEET ALONG THE ARC OF SAID CURVE HAVING A RADIUS OF 115.00 FEET, A CENTRAL ANGLE OF 18°35'52", AND A CHORD DISTANCE OF 37.16 FEET, BEARING N89°43'56"W TO A POINT OF TANGENCY;
THENCE N89°43'56"W A DISTANCE OF 31.75 FEET TO A POINT OF CURVATURE;
THENCE 68.02 FEET ALONG THE ARC OF A CURVE CONCAVE TO THE SOUTHEAST HAVING A RADIUS OF 90.00 FEET, A CENTRAL ANGLE OF 43°18'09", A CHORD DISTANCE OF 66.41 FEET BEARING S68°37'00"W;
THENCE N12°11'50"W A DISTANCE OF 167.65 FEET;
THENCE 129.19 FEET ALONG THE ARC OF A CURVE CONCAVE TO THE SOUTH HAVING A RADIUS OF 400.00 FEET, A CENTRAL ANGLE OF 18°30'19", A CHORD DISTANCE OF 128.63 FEET BEARING N81°21'08"E TO A POINT OF TANGENCY;
THENCE S89°23'42"E A DISTANCE OF 30.13 FEET;
THENCE S02°53'57"E A DISTANCE OF 165.21 FEET TO THE POINT OF BEGINNING.

THE ABOVE DESCRIBES AN AREA OF APPROXIMATELY 23,362 SQUARE FEET OR 0.54 ACRES OF LAND.

SUBJECT TO EASEMENTS, RESTRICTIONS AND RESERVATIONS OF RECORD.

COASTAL ENGINEERING CONSULTANTS, INC.


RICHARD J. EWING, V.P.
PROFESSIONAL SURVEYOR AND MAPPER
FLORIDA CERTIFICATE NO. 5295
NOT VALID WITHOUT THE SIGNATURE AND
THE ORIGINAL RAISED SEAL OF A FLORIDA
LICENSED SURVEYOR AND MAPPER
CEC FILE NO. 03175-BUILDING18
DATE OF SIGNATURE: 8-5-04

OR: 3658 PG: 1662



EXHIBIT "A"
AVELLINO ISLES, A CONDOMINIUM
PHASE 19
LEGAL DESCRIPTION


A PARCEL OF LAND LYING IN THAT PART OF TRACT "AA" AND TRACT "L-18" OF THE VINEYARDS UNIT 3A AS RECORDED IN PLAT BOOK 17, PAGES 7 THROUGH 18 OF THE PUBLIC RECORDS, COLLIER COUNTY, FLORIDA, BEING DESCRIBED AS FOLLOWS:

COMMENCING AT THE SOUTHERLY MOST CORNER OF VENEZIA GRANDE ESTATES AS RECORDED IN PLAT BOOK 40, PAGES 4 AND 5 OF SAID PUBLIC RECORDS, SAID POINT ALSO BEING ON THE NORTHERLY LINE OF TRACT "GC" OF SAID THE VINEYARDS UNIT 3A SUBDIVISION, RUN N 67°27'00" W ALONG THE SOUTHERLY LINE OF SAID VENEZIA GRANDE ESTATES SUBDIVISION AND THE NORTHERLY LINE OF SAID TRACT "GC" FOR A DISTANCE OF 237.12 FEET;
THENCE S54°49'37"W A DISTANCE OF 231.09 FEET TO THE POINT OF BEGINNING;
THENCE CONTINUE S54°49'37"W ALONG SAID LINE, A DISTANCE OF 61.97 FEET TO THE INTERSECTION WITH THE BOUNDARY COMMON LINE TO SAID TRACT "AA" AND SAID TRACT "L-18";
THENCE LEAVING SAID LINE N 87°09'39" W 30.00 FEET TO POINT ON A CIRCULAR CURVE;
THENCE 148.47 FEET ALONG THE ARC OF A CURVE CONCAVE TO THE SOUTHWEST HAVING A RADIUS OF 115.00 FEET, A CENTRAL ANGLE OF 73°58'25", A CHORD DISTANCE OF 138.38 FEET BEARING N34°08'52"W;
THENCE N02°53'57"W A DISTANCE OF 165.21 FEET;
THENCE S89°23'42"E A DISTANCE OF 140.20 FEET TO A POINT OF CURVATURE;
THENCE 8.21 FEET ALONG THE ARC OF A CURVE CONCAVE TO THE NORTH HAVING A RADIUS OF 512.00 FEET, A CENTRAL ANGLE OF 00°55'06", A CHORD DISTANCE OF 8.21 FEET BEARING S89°51'15"E;
THENCE S04°16'52"E A DISTANCE OF 244.48 FEET TO THE POINT OF BEGINNING.

THE ABOVE DESCRIBES AN AREA OF APPROXIMATELY 35,131 SQUARE FEET OR 0.81 ACRES OF LAND.

SUBJECT TO EASEMENTS, RESTRICTIONS AND RESERVATIONS OF RECORD.

COASTAL ENGINEERING CONSULTANTS, INC.

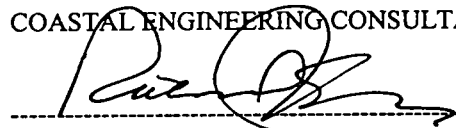
RICHARD J. EWING, V.P.
PROFESSIONAL SURVEYOR AND MAPPER
FLORIDA CERTIFICATE NO. 5295
NOT VALID WITHOUT THE SIGNATURE AND
THE ORIGINAL RAISED SEAL OF A FLORIDA
LICENSED SURVEYOR AND MAPPER
CEC FILE NO. 03175-BUILDING19
DATE OF SIGNATURE: 8-5-04

OR: 3658 PG: 1663



EXHIBIT "A"
AVELLINO ISLES, A CONDOMINIUM
PHASE 20
LEGAL DESCRIPTION


A PARCEL OF LAND LYING IN THAT PART OF TRACT "AA" AND TRACT "L-18" OF THE VINEYARDS UNIT 3A AS RECORDED IN PLAT BOOK 17, PAGES 7 THROUGH 18 OF THE PUBLIC RECORDS, COLLIER COUNTY, FLORIDA, BEING DESCRIBED AS FOLLOWS:

COMMENCING AT THE SOUTHERLY MOST CORNER OF VENEZIA GRANDE ESTATES AS RECORDED IN PLAT BOOK 40, PAGES 4 AND 5 OF SAID PUBLIC RECORDS, SAID POINT ALSO BEING ON THE NORTHERLY LINE OF TRACT "GC" OF SAID THE VINEYARDS UNIT 3A SUBDIVISION, RUN N 67°27'00" W ALONG THE SOUTHERLY LINE OF SAID VENEZIA GRANDE ESTATES SUBDIVISION AND THE NORTHERLY LINE OF SAID TRACT "GC" FOR A DISTANCE OF 237.12 FEET;
THENCE S54°49'37"W A DISTANCE OF 56.43 FEET TO THE POINT OF BEGINNING;
THENCE CONTINUE S54°49'37"W ALONG SAID LINE, A DISTANCE OF 174.66 FEET;
THENCE N04°16'52"W A DISTANCE OF 244.48 FEET;
THENCE 106.05 FEET ALONG THE ARC OF A CURVE CONCAVE TO THE NORTHWEST HAVING A RADIUS OF 512.00 FEET, A CENTRAL ANGLE OF 11°52'02", A CHORD DISTANCE OF 105.86 FEET BEARING N83°45'11"E TO A POINT OF TANGENCY;
THENCE N77°49'11"E A DISTANCE OF 39.71 FEET;
THENCE S05°56'39"E A DISTANCE OF 163.96 FEET TO THE POINT OF BEGINNING.

THE ABOVE DESCRIBES AN AREA OF APPROXIMATELY 29,825 SQUARE FEET OR 0.68 ACRES OF LAND.

SUBJECT TO EASEMENTS, RESTRICTIONS AND RESERVATIONS OF RECORD.

COASTAL ENGINEERING CONSULTANTS, INC.

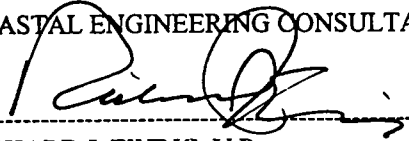
RICHARD J. EWING, V.P.
PROFESSIONAL SURVEYOR AND MAPPER
FLORIDA CERTIFICATE NO. 5295
NOT VALID WITHOUT THE SIGNATURE AND
THE ORIGINAL RAISED SEAL OF A FLORIDA
LICENSED SURVEYOR AND MAPPER
CEC FILE NO. 03175-BUILDING20
DATE OF SIGNATURE: 8-5-04

OR: 3658, PG: 1664



EXHIBIT "A"
AVELLINO ISLES, A CONDOMINIUM
PHASE 21
LEGAL DESCRIPTION


A PARCEL OF LAND LYING IN THAT PART OF TRACT "AA" AND TRACT "L-18" OF THE VINEYARDS UNIT 3A AS RECORDED IN PLAT BOOK 17, PAGES 7 THROUGH 18 OF THE PUBLIC RECORDS, COLLIER COUNTY, FLORIDA, BEING DESCRIBED AS FOLLOWS:

COMMENCING AT THE SOUTHERLY MOST CORNER OF VENEZIA GRANDE ESTATES AS RECORDED IN PLAT BOOK 40, PAGES 4 AND 5 OF SAID PUBLIC RECORDS, SAID POINT ALSO BEING ON THE NORTHERLY LINE OF TRACT "GC" OF SAID THE VINEYARDS UNIT 3A SUBDIVISION, RUN N67°27'00"W ALONG THE SOUTHERLY LINE OF SAID VENEZIA GRANDE ESTATES SUBDIVISION AND THE NORTHERLY LINE OF SAID TRACT "GC" FOR A DISTANCE OF 112.47 FEET TO THE POINT OF BEGINNING;
THENCE CONTINUE N67°27'00"W ALONG THE NORTHERLY LINE OF SAID TRACT "GC", A DISTANCE OF 124.65 FEET;
THENCE S54°49'37"W A DISTANCE OF 56.43 FEET;
THENCE N05°56'39"W A DISTANCE OF 163.96 FEET;
THENCE N77°49'11"E A DISTANCE OF 27.16 FEET TO A POINT OF CURVATURE;
THENCE 213.97 FEET ALONG THE ARC OF A CURVE TO THE LEFT HAVING A RADIUS OF 132.00 FEET A CENTRAL ANGLE OF 92°52'28", A CHORD DISTANCE OF 191.30 FEET, BEARING N31°22'57"E ;
THENCE N74°56'43"E A DISTANCE OF 24.79 FEET TO THE WESTERLY LINE OF SAID VENEZIA GRANDE ESTATES SUBDIVISION ;
THENCE ALONG SAID LINE S01°16'33"E A DISTANCE OF 102.05 FEET;
THENCE S05°51'42"E A DISTANCE OF 253.16 FEET TO THE POINT OF BEGINNING.

THE ABOVE DESCRIBES AN AREA OF APPROXIMATELY 32,352 SQUARE FEET OR 0.74 ACRES OF LAND.

SUBJECT TO EASEMENTS, RESTRICTIONS AND RESERVATIONS OF RECORD.

COASTAL ENGINEERING CONSULTANTS, INC.

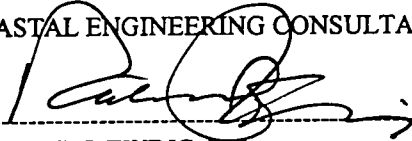

RICHARD J. EWING, V.P.
PROFESSIONAL SURVEYOR AND MAPPER
FLORIDA CERTIFICATE NO. 5295
NOT VALID WITHOUT THE SIGNATURE AND
THE ORIGINAL RAISED SEAL OF A FLORIDA
LICENSED SURVEYOR AND MAPPER
CEC FILE NO. 03175-BUILDING21
DATE OF SIGNATURE: 8-5-04

OR: 3658 PG: 1665



EXHIBIT "A"
AVELINO ISLES, A CONDOMINIUM
PHASE 22
LEGAL DESCRIPTION


A PARCEL OF LAND LYING IN THAT PART OF TRACT "AA" OF THE VINEYARDS UNIT 3A, AS RECORDED IN PLAT BOOK 17, PAGES 7 THROUGH 18 OF THE PUBLIC RECORDS OF COLLIER COUNTY, FLORIDA, BEING DESCRIBED AS FOLLOWS:

COMMENCING AT THE SOUTHERLY MOST CORNER OF VENEZIA GRANDE ESTATES AS RECORDED IN PLAT BOOK 40, PAGES 4 AND 5 OF SAID PUBLIC RECORDS, SAID POINT ALSO BEING ON THE NORTHERLY LINE OF TRACT "GC" OF SAID THE VINEYARDS UNIT 3A SUBDIVISION, RUN N67°27'00"W ALONG THE SOUTHERLY LINE OF SAID VENEZIA GRANDE ESTATES SUBDIVISION AND THE NORTHERLY LINE OF SAID TRACT "GC" FOR A DISTANCE OF 112.47 FEET TO THE WESTERLY LINE OF SAID VENEZIA GRANDE ESTATES; THENCE ALONG SAID LINE N05°51'42"W A DISTANCE OF 253.16 FEET; THENCE N01°16'33"W A DISTANCE OF 102.05 FEET; THENCE LEAVING SAID LINE S74°56'43"W A DISTANCE OF 48.79 FEET TO THE POINT OF BEGINNING; THENCE 175.06 FEET ALONG THE ARC OF A CURVE CONCAVE TO THE NORTHWEST, HAVING A RADIUS OF 108.00 FEET, A CENTRAL ANGLE OF 92°52'28", A CHORD DISTANCE OF 156.52 FEET, BEARING S31°22'57"W TO A POINT OF TANGENCY; THENCE S77°49'11"W A DISTANCE OF 15.67 FEET; THENCE N18°06'01"W A DISTANCE OF 188.10 FEET; THENCE N68°19'23"E A DISTANCE OF 131.57 FEET TO A POINT ON A CIRCULAR CURVE; THENCE 21.07 FEET ALONG THE ARC OF SAID CURVE HAVING A RADIUS OF 25.00 FEET A CENTRAL ANGLE OF 48°17'12", A CHORD DISTANCE OF 20.45 FEET, BEARING S39°11'53"E TO A POINT OF TANGENCY; THENCE S15°03'17"E A DISTANCE OF 77.27 FEET TO THE POINT OF BEGINNING.

THE ABOVE DESCRIBES AN AREA OF APPROXIMATELY 23,859 SQUARE FEET OR 0.55 ACRES OF LAND.

SUBJECT TO EASEMENTS, RESTRICTIONS AND RESERVATIONS OF RECORD.

COASTAL ENGINEERING CONSULTANTS, INC.

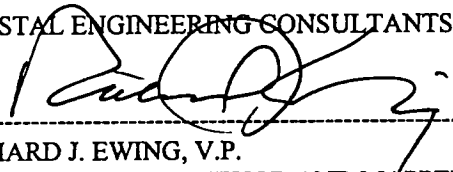
RICHARD J. EWING, V.P.
PROFESSIONAL SURVEYOR AND MAPPER
FLORIDA CERTIFICATE NO. 5295
NOT VALID WITHOUT THE SIGNATURE AND
THE ORIGINAL RAISED SEAL OF A FLORIDA
LICENSED SURVEYOR AND MAPPER
CEC FILE NO. 03175-BUILDING22
DATE OF SIGNATURE: 8-5-04

OR: 3658 PG: 1666



EXHIBIT "A"
AVELLINO ISLES, A CONDOMINIUM
PHASE 23
LEGAL DESCRIPTION


A PARCEL OF LAND LYING IN THAT PART OF TRACT "AA" OF THE VINEYARDS UNIT 3A, AS RECORDED IN PLAT BOOK 17, PAGES 7 THROUGH 18 OF THE PUBLIC RECORDS OF COLLIER COUNTY, FLORIDA, BEING DESCRIBED AS FOLLOWS:

COMMENCING AT THE SOUTHERLY MOST CORNER OF VENEZIA GRANDE ESTATES AS RECORDED IN PLAT BOOK 40, PAGES 4 AND 5 OF SAID PUBLIC RECORDS, SAID POINT ALSO BEING ON THE NORTHERLY LINE OF TRACT "GC" OF SAID THE VINEYARDS UNIT 3A SUBDIVISION, RUN N67°27'00"W ALONG THE SOUTHERLY LINE OF SAID VENEZIA GRANDE ESTATES SUBDIVISION AND THE NORTHERLY LINE OF SAID TRACT "GC" FOR A DISTANCE OF 112.47 FEET TO THE WESTERLY LINE OF SAID VENEZIA GRANDE ESTATES; THENCE ALONG SAID LINE N05°51'42"W A DISTANCE OF 253.16 FEET; THENCE N01°16'33"W A DISTANCE OF 102.05 FEET; THENCE LEAVING SAID LINE S74°56'43"W A DISTANCE OF 48.79 FEET; THENCE 175.06 FEET ALONG THE ARC OF A CURVE CONCAVE TO THE NORTHWEST HAVING A RADIUS OF 108.00 FEET, A CENTRAL ANGLE OF 92°52'28", A CHORD DISTANCE OF 156.52 FEET BEARING S31°22'57"W TO A POINT OF TANGENCY; THENCE S77°49'11"W A DISTANCE OF 15.67 FEET TO THE POINT OF BEGINNING; THENCE CONTINUE S77°49'11"W A DISTANCE OF 51.20 FEET TO A POINT OF CURVATURE; THENCE 85.93 FEET ALONG THE ARC OF A CURVE CONCAVE TO THE NORTH HAVING A RADIUS OF 488.00 FEET, A CENTRAL ANGLE OF 10°05'19", A CHORD DISTANCE OF 85.82 FEET, BEARING S82°51'50"W; THENCE N11°51'47"W A DISTANCE OF 172.16 FEET; THENCE N74°10'53"E A DISTANCE OF 116.56 FEET; THENCE S18°06'01"E A DISTANCE OF 188.10 FEET TO THE POINT OF BEGINNING.

THE ABOVE DESCRIBES AN AREA OF APPROXIMATELY 23,024 SQUARE FEET OR 0.53 ACRES OF LAND.

SUBJECT TO EASEMENTS, RESTRICTIONS AND RESERVATIONS OF RECORD.

COASTAL ENGINEERING CONSULTANTS, INC.

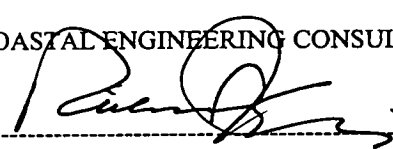
RICHARD J. EWING, V.P.
PROFESSIONAL SURVEYOR AND MAPPER
FLORIDA CERTIFICATE NO. 5295
NOT VALID WITHOUT THE SIGNATURE AND
THE ORIGINAL RAISED SEAL OF A FLORIDA
LICENSED SURVEYOR AND MAPPER
CEC FILE NO. 03175-BUILDING23
DATE OF SIGNATURE: 8-5-09

OR: 3658. PG: 1667



EXHIBIT "A"
AVELLINO ISLES, A CONDOMINIUM
PHASE 24
LEGAL DESCRIPTION


A PARCEL OF LAND LYING IN THAT PART OF TRACT "AA" OF THE VINEYARDS UNIT 3A, AS RECORDED IN PLAT BOOK 17, PAGES 7 THROUGH 18 OF THE PUBLIC RECORDS OF COLLIER COUNTY, FLORIDA, BEING DESCRIBED AS FOLLOWS:

COMMENCING AT THE SOUTHERLY MOST CORNER OF VENEZIA GRANDE ESTATES AS RECORDED IN PLAT BOOK 40, PAGES 4 AND 5 OF SAID PUBLIC RECORDS, SAID POINT ALSO BEING ON THE NORTHERLY LINE OF TRACT "GC" OF SAID THE VINEYARDS UNIT 3A SUBDIVISION, RUN N67°27'00"W ALONG THE SOUTHERLY LINE OF SAID VENEZIA GRANDE ESTATES SUBDIVISION AND THE NORTHERLY LINE OF SAID TRACT "GC" FOR A DISTANCE OF 112.47 FEET TO THE WESTERLY LINE OF SAID VENEZIA GRANDE ESTATES;
THENCE ALONG SAID LINE N05°51'42"W A DISTANCE OF 253.16 FEET;
THENCE N01°16'33"W A DISTANCE OF 102.05 FEET;
THENCE LEAVING SAID LINE S74°56'43"W A DISTANCE OF 48.79 FEET;
THENCE 175.06 FEET ALONG THE ARC OF A CURVE CONCAVE TO THE NORTHWEST HAVING A RADIUS OF 108.00 FEET, A CENTRAL ANGLE OF 92°52'28", A CHORD DISTANCE OF 156.52 FEET BEARING S31°22'57"W TO A POINT OF TANGENCY;
THENCE S77°49'11"W A DISTANCE OF 66.86 FEET TO A POINT OF CURVATURE;
THENCE 85.93 FEET ALONG THE ARC OF A CURVE CONCAVE TO THE NORTH HAVING A RADIUS OF 488.00 FEET, A CENTRAL ANGLE OF 10°05'19", A CHORD DISTANCE OF 85.82 FEET, BEARING S82°51'50"W TO THE POINT OF BEGINNING;
THENCE CONTINUE 22.97 FEET ALONG THE ARC OF SAID CURVE HAVING A RADIUS OF 488.00 FEET, A CENTRAL ANGLE OF 02°41'48", A CHORD DISTANCE OF 22.97 FEET, BEARING S89°15'24"W TO A POINT OF TANGENCY;
THENCE N89°23'42"W A DISTANCE OF 112.30 FEET;
THENCE N06°36'19"W A DISTANCE OF 151.24 FEET;
THENCE N81°34'44"E A DISTANCE OF 118.55 FEET;
THENCE S11°51'47"E A DISTANCE OF 172.16 FEET TO THE POINT OF BEGINNING.

THE ABOVE DESCRIBES AN AREA OF APPROXIMATELY 20,372 SQUARE FEET OR 0.47 ACRES OF LAND.

SUBJECT TO EASEMENTS, RESTRICTIONS AND RESERVATIONS OF RECORD.

COASTAL ENGINEERING CONSULTANTS, INC.

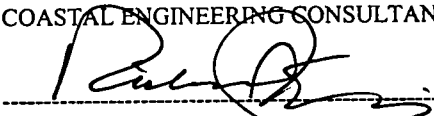
RICHARD J. EWING, V.P.
PROFESSIONAL SURVEYOR AND MAPPER
FLORIDA CERTIFICATE NO. 5295
NOT VALID WITHOUT THE SIGNATURE AND
THE ORIGINAL RAISED SEAL OF A FLORIDA
LICENSED SURVEYOR AND MAPPER
CEC FILE NO. 03175-BUILDING24
DATE OF SIGNATURE: 8-5-09

OR: 3658 PG: 1668



A CECI GROUP COMPANY

CECI Group Services

Civil Engineering

Planning Services

Survey & Mapping

Coastal Engineering

Real Estate Appraisal

Website: www.coastalengineering.com

EXHIBIT "A"
AVELLINO ISLES, A CONDOMINIUM
PHASE 25
LEGAL DESCRIPTION


A PARCEL OF LAND LYING IN THAT PART OF TRACT "AA" OF THE VINEYARDS UNIT 3A, AS RECORDED IN PLAT BOOK 17, PAGES 7 THROUGH 18 OF THE PUBLIC RECORDS OF COLLIER COUNTY, FLORIDA, BEING DESCRIBED AS FOLLOWS:

COMMENCING AT THE SOUTHERLY MOST CORNER OF VENEZIA GRANDE ESTATES AS RECORDED IN PLAT BOOK 40, PAGES 4 AND 5 OF SAID PUBLIC RECORDS, SAID POINT ALSO BEING ON THE NORTHERLY LINE OF TRACT "GC" OF SAID THE VINEYARDS UNIT 3A SUBDIVISION, RUN N67°27'00"W ALONG THE SOUTHERLY LINE OF SAID VENEZIA GRANDE ESTATES SUBDIVISION AND THE NORTHERLY LINE OF SAID TRACT "GC" FOR A DISTANCE OF 112.47 FEET TO THE WESTERLY LINE OF SAID VENEZIA GRANDE ESTATES;
THENCE ALONG SAID LINE N05°51'42"W A DISTANCE OF 253.16 FEET;
THENCE N01°16'33"W A DISTANCE OF 102.05 FEET;
THENCE LEAVING SAID LINE S74°56'43"W A DISTANCE OF 48.79 FEET;
THENCE 175.06 FEET ALONG THE ARC OF A CURVE CONCAVE TO THE NORTHWEST HAVING A RADIUS OF 108.00 FEET, A CENTRAL ANGLE OF 92°52'28", A CHORD DISTANCE OF 156.52 FEET BEARING S31°22'57"W TO A POINT OF TANGENCY;
THENCE S77°49'11"W A DISTANCE OF 66.86 FEET TO A POINT OF CURVATURE;
THENCE 108.90 FEET ALONG THE ARC OF A CURVE CONCAVE TO THE NORTH HAVING A RADIUS OF 488.00 FEET, A CENTRAL ANGLE OF 12°47'07", A CHORD DISTANCE OF 108.67 FEET, BEARING S84°12'45"W TO A POINT OF TANGENCY;
THENCE N89°23'42"W A DISTANCE OF 112.30 FEET TO THE POINT OF BEGINNING;
THENCE CONTINUE N89°23'42"W A DISTANCE OF 58.03 FEET TO A POINT OF CURVATURE;
THENCE 66.37 FEET ALONG THE ARC OF A CURVE CONCAVE TO THE SOUTH HAVING A RADIUS OF 424.00 FEET, A CENTRAL ANGLE OF 08°58'07", A CHORD DISTANCE OF 66.30 FEET, BEARING S86°07'15"W;
THENCE N07°32'35"W A DISTANCE OF 143.68 FEET;
THENCE N84°41'30"E A DISTANCE OF 126.18 FEET;
THENCE S06°36'19"E A DISTANCE OF 151.24 FEET TO THE POINT OF BEGINNING.

THE ABOVE DESCRIBES AN AREA OF APPROXIMATELY 18,212 SQUARE FEET OR 0.42 ACRES OF LAND.

SUBJECT TO EASEMENTS, RESTRICTIONS AND RESERVATIONS OF RECORD.

COASTAL ENGINEERING CONSULTANTS, INC.

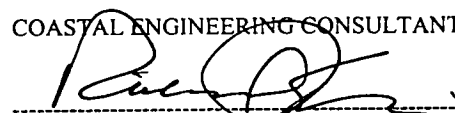
RICHARD J. EWING, V.P.
PROFESSIONAL SURVEYOR AND MAPPER
FLORIDA CERTIFICATE NO. 5295
NOT VALID WITHOUT THE SIGNATURE AND
THE ORIGINAL RAISED SEAL OF A FLORIDA
LICENSED SURVEYOR AND MAPPER
CEC FILE NO. 03175-BUILDING25
DATE OF SIGNATURE: 8-5-04

OR: 3658, PG: 1669



EXHIBIT "A"
AVELLINO ISLES, A CONDOMINIUM
PHASE 26
LEGAL DESCRIPTION


A PARCEL OF LAND LYING IN THAT PART OF TRACT "AA" OF THE VINEYARDS UNIT 3A, AS RECORDED IN PLAT BOOK 17, PAGES 7 THROUGH 18 OF THE PUBLIC RECORDS OF COLLIER COUNTY, FLORIDA, BEING DESCRIBED AS FOLLOWS:

COMMENCING AT THE SOUTHERLY MOST CORNER OF VENEZIA GRANDE ESTATES AS RECORDED IN PLAT BOOK 40, PAGES 4 AND 5 OF SAID PUBLIC RECORDS, SAID POINT ALSO BEING ON THE NORTHERLY LINE OF TRACT "GC" OF SAID THE VINEYARDS UNIT 3A SUBDIVISION, RUN N67°27'00"W ALONG THE SOUTHERLY LINE OF SAID VENEZIA GRANDE ESTATES SUBDIVISION AND THE NORTHERLY LINE OF SAID TRACT "GC" FOR A DISTANCE OF 112.47 FEET TO THE WESTERLY LINE OF SAID VENEZIA GRANDE ESTATES;
THENCE ALONG SAID LINE N05°51'42"W A DISTANCE OF 253.16 FEET;
THENCE N01°16'33"W A DISTANCE OF 102.05 FEET;
THENCE LEAVING SAID LINE S74°56'43"W A DISTANCE OF 48.79 FEET;
THENCE 175.06 FEET ALONG THE ARC OF A CURVE CONCAVE TO THE NORTHWEST HAVING A RADIUS OF 108.00 FEET, A CENTRAL ANGLE OF 92°52'28", A CHORD DISTANCE OF 156.52 FEET BEARING S31°22'57"W TO A POINT OF TANGENCY;
THENCE S77°49'11"W A DISTANCE OF 66.86 FEET TO A POINT OF CURVATURE;
THENCE 108.90 FEET ALONG THE ARC OF A CURVE CONCAVE TO THE NORTH HAVING A RADIUS OF 488.00 FEET, A CENTRAL ANGLE OF 12°47'07", A CHORD DISTANCE OF 108.67 FEET, BEARING S84°12'45"W TO A POINT OF TANGENCY;
THENCE N89°23'42"W A DISTANCE OF 170.33 FEET TO A POINT OF CURVATURE;
THENCE 66.37 FEET ALONG THE ARC OF A CURVE TO THE LEFT HAVING A RADIUS OF 424.00 FEET A CENTRAL ANGLE OF 08°58'07", A CHORD DISTANCE OF 66.30 FEET, BEARING S86°07'15"W TO THE POINT OF BEGINNING;
THENCE 119.50 FEET ALONG THE ARC OF SAID CURVE HAVING A RADIUS OF 424.00 FEET, A CENTRAL ANGLE OF 16°08'52", A CHORD DISTANCE OF 119.10 FEET, BEARING S73°33'45"W;
THENCE N12°20'42"W A DISTANCE OF 156.14 FEET;
THENCE N79°36'44"E A DISTANCE OF 130.90 FEET;
THENCE S07°32'35"E A DISTANCE OF 143.68 FEET TO THE POINT OF BEGINNING.

THE ABOVE DESCRIBES AN AREA OF APPROXIMATELY 18,332 SQUARE FEET OR 0.42 ACRES OF LAND.

SUBJECT TO EASEMENTS, RESTRICTIONS AND RESERVATIONS OF RECORD.

COASTAL ENGINEERING CONSULTANTS, INC.

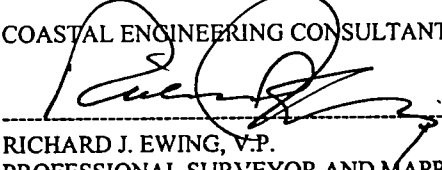
RICHARD J. EWING, V.P.
PROFESSIONAL SURVEYOR AND MAPPER
FLORIDA CERTIFICATE NO. 5295
NOT VALID WITHOUT THE SIGNATURE AND
THE ORIGINAL RAISED SEAL OF A FLORIDA
LICENSED SURVEYOR AND MAPPER
CEC FILE NO. 03175-BUILDING26
DATE OF SIGNATURE: 8-5-09

OR: 3658 PG: 1670



EXHIBIT "A"
AVELLINO ISLES, A CONDOMINIUM
PHASE 27
LEGAL DESCRIPTION


A PARCEL OF LAND LYING IN THAT PART OF TRACT "AA" OF THE VINEYARDS UNIT 3A, AS RECORDED IN PLAT BOOK 17, PAGES 7 THROUGH 18 OF THE PUBLIC RECORDS OF COLLIER COUNTY, FLORIDA, BEING DESCRIBED AS FOLLOWS:

COMMENCING AT THE SOUTHERLY MOST CORNER OF VENEZIA GRANDE ESTATES AS RECORDED IN PLAT BOOK 40, PAGES 4 AND 5 OF SAID PUBLIC RECORDS, SAID POINT ALSO BEING ON THE NORTHERLY LINE OF TRACT "GC" OF SAID THE VINEYARDS UNIT 3A SUBDIVISION, RUN N67°27'00"W ALONG THE SOUTHERLY LINE OF SAID VENEZIA GRANDE ESTATES SUBDIVISION AND THE NORTHERLY LINE OF SAID TRACT "GC" FOR A DISTANCE OF 112.47 FEET TO THE WESTERLY LINE OF SAID VENEZIA GRANDE ESTATES;
THENCE ALONG SAID LINE N05°51'42"W A DISTANCE OF 253.16 FEET;
THENCE N01°16'33"W A DISTANCE OF 102.05 FEET;
THENCE LEAVING SAID LINE S74°56'43"W A DISTANCE OF 48.79 FEET;
THENCE 175.06 FEET ALONG THE ARC OF A CURVE CONCAVE TO THE NORTHWEST HAVING A RADIUS OF 108.00 FEET, A CENTRAL ANGLE OF 92°52'28", A CHORD DISTANCE OF 156.52 FEET BEARING S31°22'57"W TO A POINT OF TANGENCY;
THENCE S77°49'11"W A DISTANCE OF 66.86 FEET TO A POINT OF CURVATURE;
THENCE 108.90 FEET ALONG THE ARC OF A CURVE CONCAVE TO THE NORTH HAVING A RADIUS OF 488.00 FEET, A CENTRAL ANGLE OF 12°47'07", A CHORD DISTANCE OF 108.67 FEET, BEARING S84°12'45"W TO A POINT OF TANGENCY;
THENCE N89°23'42"W A DISTANCE OF 170.33 FEET TO A POINT OF CURVATURE;
THENCE 185.87 FEET ALONG THE ARC OF A CURVE CONCAVE TO THE SOUTHEAST HAVING A RADIUS OF 424.00 FEET, A CENTRAL ANGLE OF 25°06'59", A CHORD DISTANCE OF 184.38 FEET, BEARING S78°02'48"W TO THE POINT OF BEGINNING;
THENCE CONTINUE 123.87 FEET ALONG THE ARC OF SAID CURVE HAVING A RADIUS OF 424.00 FEET, A CENTRAL ANGLE OF 16°44'21", A CHORD DISTANCE OF 123.43 FEET, BEARING S57°07'08"W TO A POINT OF TANGENCY;
THENCE S48°44'58"W A DISTANCE OF 3.72 FEET;
THENCE N15°52'10"W A DISTANCE OF 179.16 FEET;
THENCE N67°51'28"E A DISTANCE OF 131.78 FEET;
THENCE S12°20'42"E A DISTANCE OF 156.14 FEET TO THE POINT OF BEGINNING.

THE ABOVE DESCRIBES AN AREA OF APPROXIMATELY 20,607 SQUARE FEET OR 0.47 ACRES OF LAND.

SUBJECT TO EASEMENTS, RESTRICTIONS AND RESERVATIONS OF RECORD.

COASTAL ENGINEERING CONSULTANTS, INC.

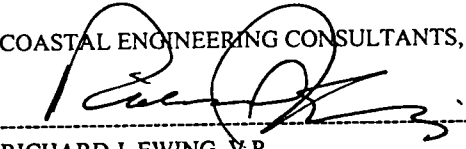
RICHARD J. EWING, V.P.
PROFESSIONAL SURVEYOR AND MAPPER
FLORIDA CERTIFICATE NO. 5295
NOT VALID WITHOUT THE SIGNATURE AND
THE ORIGINAL RAISED SEAL OF A FLORIDA
LICENSED SURVEYOR AND MAPPER
CEC FILE NO. 03175-BUILDING27
DATE OF SIGNATURE: 8-5-04

OR: 3658, PG: 1671



EXHIBIT "A"
AVELLINO ISLES, A CONDOMINIUM
PHASE 28
LEGAL DESCRIPTION


A PARCEL OF LAND LYING IN THAT PART OF TRACT "AA" OF THE VINEYARDS UNIT 3A, AS RECORDED IN PLAT BOOK 17, PAGES 7 THROUGH 18 OF THE PUBLIC RECORDS OF COLLIER COUNTY, FLORIDA, BEING DESCRIBED AS FOLLOWS:

COMMENCING AT THE SOUTHERLY MOST CORNER OF VENEZIA GRANDE ESTATES AS RECORDED IN PLAT BOOK 40, PAGES 4 AND 5 OF SAID PUBLIC RECORDS, SAID POINT ALSO BEING ON THE NORTHERLY LINE OF TRACT "GC" OF SAID THE VINEYARDS UNIT 3A SUBDIVISION, RUN N67°27'00"W ALONG THE SOUTHERLY LINE OF SAID VENEZIA GRANDE ESTATES SUBDIVISION AND THE NORTHERLY LINE OF SAID TRACT "GC" FOR A DISTANCE OF 112.47 FEET TO THE WESTERLY LINE OF SAID VENEZIA GRANDE ESTATES;
THENCE ALONG SAID LINE N05°51'42"W A DISTANCE OF 253.16 FEET;
THENCE N01°16'33"W A DISTANCE OF 102.05 FEET;
THENCE LEAVING SAID LINE S74°56'43"W A DISTANCE OF 48.79 FEET;
THENCE 175.06 FEET ALONG THE ARC OF A CURVE CONCAVE TO THE NORTHWEST HAVING A RADIUS OF 108.00 FEET, A CENTRAL ANGLE OF 92°52'28", A CHORD DISTANCE OF 156.52 FEET BEARING S31°22'57"W TO A POINT OF TANGENCY;
THENCE S77°49'11"W A DISTANCE OF 66.86 FEET TO A POINT OF CURVATURE;
THENCE 108.90 FEET ALONG THE ARC OF A CURVE CONCAVE TO THE NORTH HAVING A RADIUS OF 488.00 FEET, A CENTRAL ANGLE OF 12°47'07", A CHORD DISTANCE OF 108.67 FEET, BEARING S84°12'45"W TO A POINT OF TANGENCY;
THENCE N89°23'42"W A DISTANCE OF 170.33 FEET TO A POINT OF CURVATURE;
THENCE 309.74 FEET ALONG THE ARC OF A CURVE CONCAVE TO THE SOUTHEAST HAVING A RADIUS OF 424.00 FEET, A CENTRAL ANGLE OF 41°51'20", A CHORD DISTANCE OF 302.90 FEET, BEARING S69°40'38"W TO A POINT OF TANGENCY;
THENCE S48°44'58"W A DISTANCE OF 3.72 FEET TO THE POINT OF BEGINNING;
THENCE CONTINUE S48°44'58"W A DISTANCE OF 89.97 FEET TO A POINT OF CURVATURE;
THENCE 72.98 FEET ALONG THE ARC OF A CURVE CONCAVE TO THE SOUTHEAST HAVING A RADIUS OF 1,012.00 FEET, A CENTRAL ANGLE OF 04°07'54", A CHORD DISTANCE OF 72.96 FEET, BEARING S46°41'01"W TO A POINT OF TANGENCY;
THENCE S44°37'03"W A DISTANCE OF 29.93 FEET;
THENCE N10°57'57"W A DISTANCE OF 208.07 FEET;
THENCE N50°50'01"E A DISTANCE OF 49.26 FEET;
THENCE N76°24'00"E A DISTANCE OF 109.14 FEET;
THENCE S15°52'10"E A DISTANCE OF 135.53 FEET TO THE POINT OF BEGINNING.

THE ABOVE DESCRIBES AN AREA OF APPROXIMATELY 28,393 SQUARE FEET OR 0.65 ACRES OF LAND.

SUBJECT TO EASEMENTS, RESTRICTIONS AND RESERVATIONS OF RECORD.

COASTAL ENGINEERING CONSULTANTS, INC.

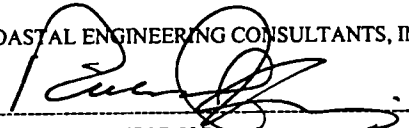
RICHARD J. EWING, V.P.
PROFESSIONAL SURVEYOR AND MAPPER
FLORIDA CERTIFICATE NO. 5295
NOT VALID WITHOUT THE SIGNATURE AND
THE ORIGINAL RAISED SEAL OF A FLORIDA
LICENSED SURVEYOR AND MAPPER
CEC FILE NO. 03175-BUILDING28
DATE OF SIGNATURE: 8-5-04

OR: 3658 PG: 1672



EXHIBIT "A"
AVELLINO ISLES, A CONDOMINIUM
PHASE 29
LEGAL DESCRIPTION

A PARCEL OF LAND LYING IN THAT PART OF TRACT "AA" OF THE VINEYARDS UNIT 3A, AS RECORDED IN PLAT BOOK 17, PAGES 7 THROUGH 18 OF THE PUBLIC RECORDS OF COLLIER COUNTY, FLORIDA, BEING DESCRIBED AS FOLLOWS:

COMMENCING AT THE SOUTHERLY MOST CORNER OF VENEZIA GRANDE ESTATES AS RECORDED IN PLAT BOOK 40, PAGES 4 AND 5 OF SAID PUBLIC RECORDS, SAID POINT ALSO BEING ON THE NORTHERLY LINE OF TRACT "GC" OF SAID THE VINEYARDS UNIT 3A SUBDIVISION, RUN N67°27'00"W ALONG THE SOUTHERLY LINE OF SAID VENEZIA GRANDE ESTATES SUBDIVISION AND THE NORTHERLY LINE OF SAID TRACT "GC" FOR A DISTANCE OF 112.47 FEET TO THE WESTERLY LINE OF SAID VENEZIA GRANDE ESTATES;
THENCE ALONG SAID LINE N05°51'42"W A DISTANCE OF 253.16 FEET;
THENCE N01°16'33"W A DISTANCE OF 102.05 FEET;
THENCE LEAVING SAID LINE S74°56'43"W A DISTANCE OF 48.79 FEET;
THENCE 175.06 FEET ALONG THE ARC OF A CURVE CONCAVE TO THE NORTHWEST HAVING A RADIUS OF 108.00 FEET, A CENTRAL ANGLE OF 92°52'28", A CHORD DISTANCE OF 156.52 FEET BEARING S31°22'57"W TO A POINT OF TANGENCY;
THENCE S77°49'11"W A DISTANCE OF 66.86 FEET TO A POINT OF CURVATURE;
THENCE 108.90 FEET ALONG THE ARC OF A CURVE CONCAVE TO THE NORTH HAVING A RADIUS OF 488.00 FEET, A CENTRAL ANGLE OF 12°47'07", A CHORD DISTANCE OF 108.67 FEET, BEARING S84°12'45"W TO A POINT OF TANGENCY;
THENCE N89°23'42"W A DISTANCE OF 170.33 FEET TO A POINT OF CURVATURE;
THENCE 309.74 FEET ALONG THE ARC OF A CURVE CONCAVE TO THE SOUTHEAST HAVING A RADIUS OF 424.00 FEET, A CENTRAL ANGLE OF 41°51'20", A CHORD DISTANCE OF 302.90 FEET, BEARING S69°40'38"W TO A POINT OF TANGENCY;
THENCE S48°44'58"W A DISTANCE OF 93.69 FEET TO A POINT OF CURVATURE;
THENCE 72.98 FEET ALONG THE ARC OF A CURVE CONCAVE TO THE SOUTHEAST HAVING A RADIUS OF 1,012.00 FEET, A CENTRAL ANGLE OF 04°07'54", A CHORD DISTANCE OF 72.96 FEET, BEARING S46°41'01"W TO A POINT OF TANGENCY;
THENCE S44°37'03"W A DISTANCE OF 29.93 FEET TO THE POINT OF BEGINNING;
THENCE CONTINUE S44°37'03"W A DISTANCE OF 136.00 FEET TO A POINT OF CURVATURE;
THENCE 45.85 FEET ALONG THE ARC OF A CURVE CONCAVE TO THE NORTHWEST HAVING A RADIUS OF 25.00 FEET, A CENTRAL ANGLE OF 105°04'12", A CHORD DISTANCE OF 39.69 FEET, BEARING N82°50'51"W TO A POINT OF REVERSE CURVATURE;
THENCE 57.48 FEET ALONG THE ARC OF A CURVE CONCAVE TO THE SOUTHWEST HAVING A RADIUS OF 75.00 FEET, A CENTRAL ANGLE OF 43°54'50", A CHORD DISTANCE OF 56.09 FEET, BEARING N52°16'10"W TO A POINT OF REVERSE CURVATURE;
THENCE 29.79 FEET ALONG THE ARC OF A CURVE CONCAVE TO THE NORTHEAST HAVING A RADIUS OF 25.00 FEET, A CENTRAL ANGLE OF 68°17'04", A CHORD DISTANCE OF 28.06 FEET BEARING N40°05'03"W TO A POINT OF TANGENCY;
THENCE N05°56'30"W A DISTANCE OF 78.33 FEET;
THENCE N71°22'02"E A DISTANCE OF 195.48 FEET;
THENCE S10°57'57"E A DISTANCE OF 106.23 FEET TO THE POINT OF BEGINNING.

THE ABOVE DESCRIBES AN AREA OF APPROXIMATELY 27,211 SQUARE FEET OR 0.62 ACRES OF LAND.

SUBJECT TO EASEMENTS, RESTRICTIONS AND RESERVATIONS OF RECORD.

COASTAL ENGINEERING CONSULTANTS, INC.

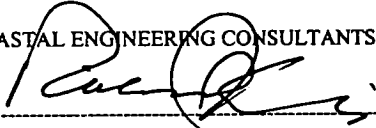

RICHARD J. EWING, V.P.
PROFESSIONAL SURVEYOR AND MAPPER
FLORIDA CERTIFICATE NO. 5295
NOT VALID WITHOUT THE SIGNATURE AND
THE ORIGINAL RAISED SEAL OF A FLORIDA
LICENSED SURVEYOR AND MAPPER
CEC FILE NO. 03175-BUILDING29
DATE OF SIGNATURE: 8-5-04



EXHIBIT "A"
AVELLINO ISLES, A CONDOMINIUM
PHASE 30
LEGAL DESCRIPTION

A PARCEL OF LAND LYING IN THAT PART OF TRACT "AA" OF THE VINEYARDS UNIT 3A, AS RECORDED IN PLAT BOOK 17, PAGES 7 THROUGH 18 OF THE PUBLIC RECORDS OF COLLIER COUNTY, FLORIDA, BEING DESCRIBED AS FOLLOWS:


COMMENCING AT THE SOUTHERLY MOST CORNER OF VENEZIA GRANDE ESTATES AS RECORDED IN PLAT BOOK 40, PAGES 4 AND 5 OF SAID PUBLIC RECORDS, SAID POINT ALSO BEING ON THE NORTHERLY LINE OF TRACT "GC" OF SAID THE VINEYARDS UNIT 3A SUBDIVISION, RUN N67°27'00"W ALONG THE SOUTHERLY LINE OF SAID VENEZIA GRANDE ESTATES SUBDIVISION AND THE NORTHERLY LINE OF SAID TRACT "GC" FOR A DISTANCE OF 112.47 FEET TO THE WESTERLY LINE OF SAID VENEZIA GRANDE ESTATES; THENCE ALONG SAID LINE N05°51'42"W A DISTANCE OF 253.16 FEET; THENCE N01°16'33"W A DISTANCE OF 102.05 FEET; THENCE LEAVING SAID LINE S74°56'43"W A DISTANCE OF 48.79 FEET; THENCE 175.06 FEET ALONG THE ARC OF A CURVE CONCAVE TO THE NORTHWEST HAVING A RADIUS OF 108.00 FEET, A CENTRAL ANGLE OF 92°52'28", A CHORD DISTANCE OF 156.52 FEET BEARING S31°22'57"W TO A POINT OF TANGENCY; THENCE S77°49'11"W A DISTANCE OF 66.86 FEET TO A POINT OF CURVATURE; THENCE 108.90 FEET ALONG THE ARC OF A CURVE CONCAVE TO THE NORTH HAVING A RADIUS OF 488.00 FEET, A CENTRAL ANGLE OF 12°47'07", A CHORD DISTANCE OF 108.67 FEET, BEARING S84°12'45"W TO A POINT OF TANGENCY; THENCE N89°23'42"W A DISTANCE OF 170.33 FEET TO A POINT OF CURVATURE; THENCE 309.74 FEET ALONG THE ARC OF A CURVE CONCAVE TO THE SOUTHEAST HAVING A RADIUS OF 424.00 FEET, A CENTRAL ANGLE OF 41°51'20", A CHORD DISTANCE OF 302.90 FEET, BEARING S69°40'38"W TO A POINT OF TANGENCY; THENCE S48°44'58"W A DISTANCE OF 93.69 FEET TO A POINT OF CURVATURE; THENCE 72.98 FEET ALONG THE ARC OF A CURVE CONCAVE TO THE SOUTHEAST HAVING A RADIUS OF 1,012.00 FEET, A CENTRAL ANGLE OF 04°07'54", A CHORD DISTANCE OF 72.96 FEET, BEARING S46°41'01"W TO A POINT OF TANGENCY; THENCE S44°37'03"W A DISTANCE OF 165.93 FEET TO A POINT OF CURVATURE; THENCE 45.85 FEET ALONG THE ARC OF A CURVE CONCAVE TO THE NORTHWEST HAVING A RADIUS OF 25.00 FEET, A CENTRAL ANGLE OF 105°04'12", A CHORD DISTANCE OF 39.69 FEET, BEARING N82°50'51"W TO A POINT OF REVERSE CURVATURE; THENCE 57.48 FEET ALONG THE ARC OF A CURVE CONCAVE TO THE SOUTHWEST HAVING A RADIUS OF 75.00 FEET, A CENTRAL ANGLE OF 43°54'50", A CHORD DISTANCE OF 56.09 FEET, BEARING N52°16'10"W TO A POINT OF REVERSE CURVATURE; THENCE 29.79 FEET ALONG THE ARC OF A CURVE CONCAVE TO THE NORTHEAST HAVING A RADIUS OF 25.00 FEET, A CENTRAL ANGLE OF 68°17'04", A CHORD DISTANCE OF 28.06 FEET, BEARING N40°05'03"W TO A POINT OF TANGENCY; THENCE N05°56'30"W A DISTANCE OF 78.33 FEET TO THE POINT OF BEGINNING; THENCE CONTINUE NORTHERLY ALONG SAID LINE, A DISTANCE OF 145.23 FEET; THENCE N84°19'22"E A DISTANCE OF 181.78 FEET; THENCE S10°57'57"E A DISTANCE OF 101.84 FEET; THENCE S71°22'02"W A DISTANCE OF 195.48 FEET TO THE POINT OF BEGINNING.

OR: 3658, PG: 1674

THE ABOVE DESCRIBES AN AREA OF APPROXIMATELY 23,064 SQUARE FEET OR 0.53 ACRES OF LAND.

SUBJECT TO EASEMENTS, RESTRICTIONS AND RESERVATIONS OF RECORD.

COASTAL ENGINEERING CONSULTANTS, INC.

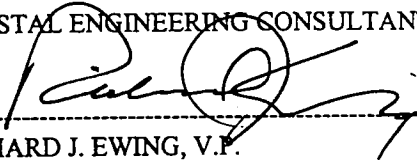

RICHARD J. EWING, V.P.
PROFESSIONAL SURVEYOR AND MAPPER
FLORIDA CERTIFICATE NO. 5295
NOT VALID WITHOUT THE SIGNATURE AND
THE ORIGINAL RAISED SEAL OF A FLORIDA
LICENSED SURVEYOR AND MAPPER
CEC FILE NO. 03175-BUILDING30
DATE OF SIGNATURE: 8.5.04

OR: 3658 PG: 1675

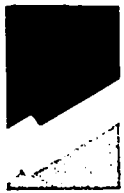


EXHIBIT "A"
AVELLINO ISLES, A CONDOMINIUM
PHASE 31
LEGAL DESCRIPTION

A PARCEL OF LAND LYING IN THAT PART OF TRACT "AA" OF THE VINEYARDS UNIT 3A, AS RECORDED IN PLAT BOOK 17, PAGES 7 THROUGH 18 OF THE PUBLIC RECORDS OF COLLIER COUNTY, FLORIDA, BEING DESCRIBED AS FOLLOWS:

COMMENCING AT THE SOUTHERLY MOST CORNER OF VENEZIA GRANDE ESTATES AS RECORDED IN PLAT BOOK 40, PAGES 4 AND 5 OF SAID PUBLIC RECORDS, SAID POINT ALSO BEING ON THE NORTHERLY LINE OF TRACT "GC" OF SAID THE VINEYARDS UNIT 3A SUBDIVISION, RUN N67°27'00"W ALONG THE SOUTHERLY LINE OF SAID VENEZIA GRANDE ESTATES SUBDIVISION AND THE NORTHERLY LINE OF SAID TRACT "GC" FOR A DISTANCE OF 112.47 FEET TO THE WESTERLY LINE OF SAID VENEZIA GRANDE ESTATES; THENCE ALONG SAID LINE N05°51'42"W A DISTANCE OF 253.16 FEET; THENCE N01°16'33"W A DISTANCE OF 102.05 FEET; THENCE LEAVING SAID LINE S74°56'43"W A DISTANCE OF 48.79 FEET; THENCE 175.06 FEET ALONG THE ARC OF A CURVE CONCAVE TO THE NORTHWEST HAVING A RADIUS OF 108.00 FEET, A CENTRAL ANGLE OF 92°52'28", A CHORD DISTANCE OF 156.52 FEET BEARING S31°22'57"W TO A POINT OF TANGENCY; THENCE S77°49'11"W A DISTANCE OF 66.86 FEET TO A POINT OF CURVATURE; THENCE 108.90 FEET ALONG THE ARC OF A CURVE CONCAVE TO THE NORTH HAVING A RADIUS OF 488.00 FEET, A CENTRAL ANGLE OF 12°47'07", A CHORD DISTANCE OF 108.67 FEET, BEARING S84°12'45"W TO A POINT OF TANGENCY; THENCE N89°23'42"W A DISTANCE OF 170.33 FEET TO A POINT OF CURVATURE; THENCE 309.74 FEET ALONG THE ARC OF A CURVE CONCAVE TO THE SOUTHEAST HAVING A RADIUS OF 424.00 FEET, A CENTRAL ANGLE OF 41°51'20", A CHORD DISTANCE OF 302.90 FEET, BEARING S69°40'38"W TO A POINT OF TANGENCY; THENCE S48°44'58"W A DISTANCE OF 93.69 FEET TO A POINT OF CURVATURE; THENCE 72.98 FEET ALONG THE ARC OF A CURVE CONCAVE TO THE SOUTHEAST HAVING A RADIUS OF 1,012.00 FEET, A CENTRAL ANGLE OF 04°07'54", A CHORD DISTANCE OF 72.96 FEET, BEARING S46°41'01"W TO A POINT OF TANGENCY; THENCE S44°37'03"W A DISTANCE OF 165.93 FEET TO A POINT OF CURVATURE; THENCE 45.85 FEET ALONG THE ARC OF A CURVE CONCAVE TO THE NORTHWEST HAVING A RADIUS OF 25.00 FEET, A CENTRAL ANGLE OF 105°04'12", A CHORD DISTANCE OF 39.69 FEET, BEARING N82°50'51"W TO A POINT OF REVERSE CURVATURE; THENCE 57.48 FEET ALONG THE ARC OF A CURVE CONCAVE TO THE SOUTHWEST HAVING A RADIUS OF 75.00 FEET, A CENTRAL ANGLE OF 43°54'50", A CHORD DISTANCE OF 56.09 FEET, BEARING N52°16'10"W TO A POINT OF REVERSE CURVATURE; THENCE 29.79 FEET ALONG THE ARC OF A CURVE CONCAVE TO THE NORTHEAST HAVING A RADIUS OF 25.00 FEET, A CENTRAL ANGLE OF 68°17'04", A CHORD DISTANCE OF 28.06 FEET, BEARING N40°05'03"W TO A POINT OF TANGENCY; THENCE N05°56'30"W A DISTANCE OF 223.56 FEET TO THE POINT OF BEGINNING; THENCE CONTINUE N05°56'30"W A DISTANCE OF 14.95 FEET TO A POINT OF CURVATURE; THENCE 138.25 FEET ALONG THE ARC OF A CURVE CONCAVE TO THE SOUTHEAST HAVING A RADIUS OF 413.00 FEET, A CENTRAL ANGLE OF 19°10'48", A CHORD DISTANCE OF 137.61 FEET, BEARING N03°38'54"E;


OR: 3658 PG: 1676

THENCE S78°30'52"E A DISTANCE OF 147.44 FEET;
THENCE S00°23'47"E A DISTANCE OF 107.69 FEET;
THENCE S84°19'22"W A DISTANCE OF 153.20 FEET TO THE POINT OF BEGINNING.

THE ABOVE DESCRIBES AN AREA OF APPROXIMATELY 20,017 SQUARE FEET OR 0.46
ACRES OF LAND.

SUBJECT TO EASEMENTS, RESTRICTIONS AND RESERVATIONS OF RECORD.

COASTAL ENGINEERING CONSULTANTS, INC.

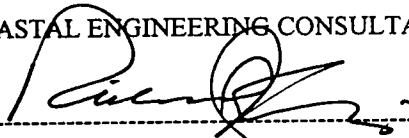

RICHARD J. EWING, V.P.
PROFESSIONAL SURVEYOR AND MAPPER
FLORIDA CERTIFICATE NO. 5295
NOT VALID WITHOUT THE SIGNATURE AND
THE ORIGINAL RAISED SEAL OF A FLORIDA
LICENSED SURVEYOR AND MAPPER
CEC FILE NO. 03175-BUILDING31
DATE OF SIGNATURE: 8-5-07

OR: 3658 PG: 1677



EXHIBIT "A"
AVELLINO ISLES, A CONDOMINIUM
PHASE 32
LEGAL DESCRIPTION

A PARCEL OF LAND LYING IN THAT PART OF TRACT "AA" OF THE VINEYARDS UNIT 3A, AS RECORDED IN PLAT BOOK 17, PAGES 7 THROUGH 18 OF THE PUBLIC RECORDS OF COLLIER COUNTY, FLORIDA, BEING DESCRIBED AS FOLLOWS:

COMMENCING AT THE SOUTHERLY MOST CORNER OF VENEZIA GRANDE ESTATES AS RECORDED IN PLAT BOOK 40, PAGES 4 AND 5 OF SAID PUBLIC RECORDS, SAID POINT ALSO BEING ON THE NORTHERLY LINE OF TRACT "GC" OF SAID THE VINEYARDS UNIT 3A SUBDIVISION, RUN N67°27'00"W ALONG THE SOUTHERLY LINE OF SAID VENEZIA GRANDE ESTATES SUBDIVISION AND THE NORTHERLY LINE OF SAID TRACT "GC" FOR A DISTANCE OF 112.47 FEET TO THE WESTERLY LINE OF SAID VENEZIA GRANDE ESTATES; THENCE ALONG SAID LINE N05°51'42"W A DISTANCE OF 253.16 FEET; THENCE N01°16'33"W A DISTANCE OF 102.05 FEET; THENCE LEAVING SAID LINE S74°56'43"W A DISTANCE OF 48.79 FEET; THENCE 175.06 FEET ALONG THE ARC OF A CURVE CONCAVE TO THE NORTHWEST HAVING A RADIUS OF 108.00 FEET, A CENTRAL ANGLE OF 92°52'28", A CHORD DISTANCE OF 156.52 FEET BEARING S31°22'57"W TO A POINT OF TANGENCY; THENCE S77°49'11"W A DISTANCE OF 66.86 FEET TO A POINT OF CURVATURE; THENCE 108.90 FEET ALONG THE ARC OF A CURVE CONCAVE TO THE NORTH HAVING A RADIUS OF 488.00 FEET, A CENTRAL ANGLE OF 12°47'07", A CHORD DISTANCE OF 108.67 FEET, BEARING S84°12'45"W TO A POINT OF TANGENCY; THENCE N89°23'42"W A DISTANCE OF 170.33 FEET TO A POINT OF CURVATURE; THENCE 309.74 FEET ALONG THE ARC OF A CURVE CONCAVE TO THE SOUTHEAST HAVING A RADIUS OF 424.00 FEET, A CENTRAL ANGLE OF 41°51'20", A CHORD DISTANCE OF 302.90 FEET, BEARING S69°40'38"W TO A POINT OF TANGENCY; THENCE S48°44'58"W A DISTANCE OF 93.69 FEET TO A POINT OF CURVATURE; THENCE 72.98 FEET ALONG THE ARC OF A CURVE CONCAVE TO THE SOUTHEAST HAVING A RADIUS OF 1,012.00 FEET, A CENTRAL ANGLE OF 04°07'54", A CHORD DISTANCE OF 72.96 FEET, BEARING S46°41'01"W TO A POINT OF TANGENCY; THENCE S44°37'03"W A DISTANCE OF 165.93 FEET TO A POINT OF CURVATURE; THENCE 45.85 FEET ALONG THE ARC OF A CURVE CONCAVE TO THE NORTHWEST HAVING A RADIUS OF 25.00 FEET, A CENTRAL ANGLE OF 105°04'12", A CHORD DISTANCE OF 39.69 FEET, BEARING N82°50'51"W TO A POINT OF REVERSE CURVATURE; THENCE 57.48 FEET ALONG THE ARC OF A CURVE CONCAVE TO THE SOUTHWEST HAVING A RADIUS OF 75.00 FEET, A CENTRAL ANGLE OF 43°54'50", A CHORD DISTANCE OF 56.09 FEET, BEARING N52°16'10"W TO A POINT OF REVERSE CURVATURE; THENCE 29.79 FEET ALONG THE ARC OF A CURVE CONCAVE TO THE NORTHEAST HAVING A RADIUS OF 25.00 FEET, A CENTRAL ANGLE OF 68°17'04", A CHORD DISTANCE OF 28.06 FEET, BEARING N40°05'03"W TO A POINT OF TANGENCY; THENCE N05°56'30"W A DISTANCE OF 238.51 FEET TO A POINT OF CURVATURE; THENCE 138.25 FEET ALONG THE ARC OF A CURVE CONCAVE TO THE SOUTHEAST HAVING A RADIUS OF 413.00 FEET, A CENTRAL ANGLE OF 19°10'48", A CHORD DISTANCE OF 137.61 FEET, BEARING N03°38'54"E TO THE POINT OF BEGINNING; THENCE CONTINUE 168.06 FEET ALONG THE ARC OF SAID CURVE HAVING A RADIUS OF


OR: 3658 PG: 1678

413.00 FEET, A CENTRAL ANGLE OF 23°18'55", A CHORD DISTANCE OF 166.90 FEET;
BEARING N24°53'45"E;
THENCE S53°34'00"E A DISTANCE OF 143.53 FEET;
THENCE S23°21'36"W A DISTANCE OF 104.04 FEET;
THENCE N78°30'52"W A DISTANCE OF 147.44 FEET TO THE POINT OF BEGINNING.

THE ABOVE DESCRIBES AN AREA OF APPROXIMATELY 20,191 SQUARE FEET OR 0.46
ACRES OF LAND.

SUBJECT TO EASEMENTS, RESTRICTIONS AND RESERVATIONS OF RECORD.

COASTAL ENGINEERING CONSULTANTS, INC.

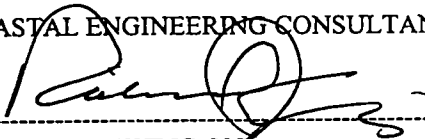

RICHARD J. EWING, V.P.
PROFESSIONAL SURVEYOR AND MAPPER
FLORIDA CERTIFICATE NO. 5295
NOT VALID WITHOUT THE SIGNATURE AND
THE ORIGINAL RAISED SEAL OF A FLORIDA
LICENSED SURVEYOR AND MAPPER
CEC FILE NO. 03175-BUILDING32
DATE OF SIGNATURE: 8-5-04

OR: 3658 PG: 1679



EXHIBIT "A"
AVELLINO ISLES, A CONDOMINIUM
PHASE 33
LEGAL DESCRIPTION

A PARCEL OF LAND LYING IN THAT PART OF TRACT "AA" OF THE VINEYARDS UNIT 3A, AS RECORDED IN PLAT BOOK 17, PAGES 7 THROUGH 18 OF THE PUBLIC RECORDS OF COLLIER COUNTY, FLORIDA, BEING DESCRIBED AS FOLLOWS:

COMMENCING AT THE SOUTHERLY MOST CORNER OF VENEZIA GRANDE ESTATES AS RECORDED IN PLAT BOOK 40, PAGES 4 AND 5 OF SAID PUBLIC RECORDS, SAID POINT ALSO BEING ON THE NORTHERLY LINE OF TRACT "GC" OF SAID THE VINEYARDS UNIT 3A SUBDIVISION, RUN N67°27'00"W ALONG THE SOUTHERLY LINE OF SAID VENEZIA GRANDE ESTATES SUBDIVISION AND THE NORTHERLY LINE OF SAID TRACT "GC" FOR A DISTANCE OF 112.47 FEET TO THE WESTERLY LINE OF SAID VENEZIA GRANDE ESTATES; THENCE ALONG SAID LINE N05°51'42"W A DISTANCE OF 253.16 FEET; THENCE N01°16'33"W A DISTANCE OF 102.05 FEET; THENCE LEAVING SAID LINE S74°56'43"W A DISTANCE OF 48.79 FEET; THENCE 175.06 FEET ALONG THE ARC OF A CURVE CONCAVE TO THE NORTHWEST HAVING A RADIUS OF 108.00 FEET, A CENTRAL ANGLE OF 92°52'28", A CHORD DISTANCE OF 156.52 FEET BEARING S31°22'57"W TO A POINT OF TANGENCY; THENCE S77°49'11"W A DISTANCE OF 66.86 FEET TO A POINT OF CURVATURE; THENCE 108.90 FEET ALONG THE ARC OF A CURVE CONCAVE TO THE NORTH HAVING A RADIUS OF 488.00 FEET, A CENTRAL ANGLE OF 12°47'07", A CHORD DISTANCE OF 108.67 FEET, BEARING S84°12'45"W TO A POINT OF TANGENCY; THENCE N89°23'42"W A DISTANCE OF 170.33 FEET TO A POINT OF CURVATURE; THENCE 309.74 FEET ALONG THE ARC OF A CURVE CONCAVE TO THE SOUTHEAST HAVING A RADIUS OF 424.00 FEET, A CENTRAL ANGLE OF 41°51'20", A CHORD DISTANCE OF 302.90 FEET, BEARING S69°40'38"W TO A POINT OF TANGENCY; THENCE S48°44'58"W A DISTANCE OF 93.69 FEET TO A POINT OF CURVATURE; THENCE 72.98 FEET ALONG THE ARC OF A CURVE CONCAVE TO THE SOUTHEAST HAVING A RADIUS OF 1,012.00 FEET, A CENTRAL ANGLE OF 04°07'54", A CHORD DISTANCE OF 72.96 FEET, BEARING S46°41'01"W TO A POINT OF TANGENCY; THENCE S44°37'03"W A DISTANCE OF 165.93 FEET TO A POINT OF CURVATURE; THENCE 45.85 FEET ALONG THE ARC OF A CURVE CONCAVE TO THE NORTHWEST HAVING A RADIUS OF 25.00 FEET, A CENTRAL ANGLE OF 105°04'12", A CHORD DISTANCE OF 39.69 FEET, BEARING N82°50'51"W TO A POINT OF REVERSE CURVATURE; THENCE 57.48 FEET ALONG THE ARC OF A CURVE CONCAVE TO THE SOUTHWEST HAVING A RADIUS OF 75.00 FEET, A CENTRAL ANGLE OF 43°54'50", A CHORD DISTANCE OF 56.09 FEET, BEARING N52°16'10"W TO A POINT OF REVERSE CURVATURE; THENCE 29.79 FEET ALONG THE ARC OF A CURVE CONCAVE TO THE NORTHEAST HAVING A RADIUS OF 25.00 FEET, A CENTRAL ANGLE OF 68°17'04", A CHORD DISTANCE OF 28.06 FEET, BEARING N40°05'03"W TO A POINT OF TANGENCY; THENCE N05°56'30"W A DISTANCE OF 238.51 FEET TO A POINT OF CURVATURE; THENCE 306.32 FEET ALONG THE ARC OF A CURVE CONCAVE TO THE SOUTHEAST HAVING A RADIUS OF 413.00 FEET, A CENTRAL ANGLE OF 42°29'43", A CHORD DISTANCE OF 299.34 FEET, BEARING N15°18'22"E TO THE POINT OF BEGINNING; THENCE CONTINUE 166.34 FEET ALONG THE ARC OF SAID CURVE HAVING A RADIUS OF


OR: 3658, PG: 1680

413.00 FEET, A CENTRAL ANGLE OF $23^{\circ}04'33''$, A CHORD DISTANCE OF 165.21 FEET,
BEARING $N48^{\circ}05'30''E$;
THENCE $S29^{\circ}49'45''E$ A DISTANCE OF 147.61 FEET;
THENCE $S50^{\circ}08'29''W$ A DISTANCE OF 105.39 FEET;
THENCE $N53^{\circ}34'00''W$ A DISTANCE OF 143.53 FEET TO THE POINT OF BEGINNING.

THE ABOVE DESCRIBES AN AREA OF APPROXIMATELY 20,193 SQUARE FEET OR 0.46
ACRES OF LAND.

SUBJECT TO EASEMENTS, RESTRICTIONS AND RESERVATIONS OF RECORD.

COASTAL ENGINEERING CONSULTANTS, INC.

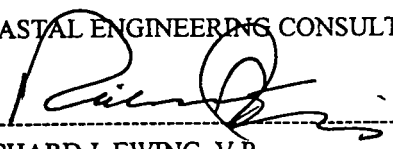

RICHARD J. EWING, V.P.
PROFESSIONAL SURVEYOR AND MAPPER
FLORIDA CERTIFICATE NO. 5295
NOT VALID WITHOUT THE SIGNATURE AND
THE ORIGINAL RAISED SEAL OF A FLORIDA
LICENSED SURVEYOR AND MAPPER
CEC FILE NO. 03175-BUILDING33
DATE OF SIGNATURE: 8-5-04

OR: 3658 PG: 1681



EXHIBIT "A"
AVELLINO ISLES, A CONDOMINIUM
PHASE 34
LEGAL DESCRIPTION

A PARCEL OF LAND LYING IN THAT PART OF TRACT "AA" OF THE VINEYARDS UNIT 3A, AS RECORDED IN PLAT BOOK 17, PAGES 7 THROUGH 18 OF THE PUBLIC RECORDS OF COLLIER COUNTY, FLORIDA, BEING DESCRIBED AS FOLLOWS:

COMMENCING AT THE SOUTHERLY MOST CORNER OF VENEZIA GRANDE ESTATES AS RECORDED IN PLAT BOOK 40, PAGES 4 AND 5 OF SAID PUBLIC RECORDS, SAID POINT ALSO BEING ON THE NORTHERLY LINE OF TRACT "GC" OF SAID THE VINEYARDS UNIT 3A SUBDIVISION, RUN N67°27'00"W ALONG THE SOUTHERLY LINE OF SAID VENEZIA GRANDE ESTATES SUBDIVISION AND THE NORTHERLY LINE OF SAID TRACT "GC" FOR A DISTANCE OF 112.47 FEET TO THE WESTERLY LINE OF SAID VENEZIA GRANDE ESTATES; THENCE ALONG SAID LINE N05°51'42"W A DISTANCE OF 253.16 FEET; THENCE N01°16'33"W A DISTANCE OF 102.05 FEET; THENCE LEAVING SAID LINE S74°56'43"W A DISTANCE OF 48.79 FEET; THENCE 175.06 FEET ALONG THE ARC OF A CURVE CONCAVE TO THE NORTHWEST HAVING A RADIUS OF 108.00 FEET, A CENTRAL ANGLE OF 92°52'28", A CHORD DISTANCE OF 156.52 FEET BEARING S31°22'57"W TO A POINT OF TANGENCY; THENCE S77°49'11"W A DISTANCE OF 66.86 FEET TO A POINT OF CURVATURE; THENCE 108.90 FEET ALONG THE ARC OF A CURVE CONCAVE TO THE NORTH HAVING A RADIUS OF 488.00 FEET, A CENTRAL ANGLE OF 12°47'07", A CHORD DISTANCE OF 108.67 FEET, BEARING S84°12'45"W TO A POINT OF TANGENCY; THENCE N89°23'42"W A DISTANCE OF 170.33 FEET TO A POINT OF CURVATURE; THENCE 309.74 FEET ALONG THE ARC OF A CURVE CONCAVE TO THE SOUTHEAST HAVING A RADIUS OF 424.00 FEET, A CENTRAL ANGLE OF 41°51'20", A CHORD DISTANCE OF 302.90 FEET, BEARING S69°40'38"W TO A POINT OF TANGENCY; THENCE S48°44'58"W A DISTANCE OF 93.69 FEET TO A POINT OF CURVATURE; THENCE 72.98 FEET ALONG THE ARC OF A CURVE CONCAVE TO THE SOUTHEAST HAVING A RADIUS OF 1,012.00 FEET, A CENTRAL ANGLE OF 04°07'54", A CHORD DISTANCE OF 72.96 FEET, BEARING S46°41'01"W TO A POINT OF TANGENCY; THENCE S44°37'03"W A DISTANCE OF 165.93 FEET TO A POINT OF CURVATURE; THENCE 45.85 FEET ALONG THE ARC OF A CURVE CONCAVE TO THE NORTHWEST HAVING A RADIUS OF 25.00 FEET, A CENTRAL ANGLE OF 105°04'12", A CHORD DISTANCE OF 39.69 FEET, BEARING N82°50'51"W TO A POINT OF REVERSE CURVATURE; THENCE 57.48 FEET ALONG THE ARC OF A CURVE CONCAVE TO THE SOUTHWEST HAVING A RADIUS OF 75.00 FEET, A CENTRAL ANGLE OF 43°54'50", A CHORD DISTANCE OF 56.09 FEET, BEARING N52°16'10"W TO A POINT OF REVERSE CURVATURE; THENCE 29.79 FEET ALONG THE ARC OF A CURVE CONCAVE TO THE NORTHEAST HAVING A RADIUS OF 25.00 FEET, A CENTRAL ANGLE OF 68°17'04", A CHORD DISTANCE OF 28.06 FEET, BEARING N40°05'03"W TO A POINT OF TANGENCY; THENCE N05°56'30"W A DISTANCE OF 238.51 FEET TO A POINT OF CURVATURE; THENCE 472.65 FEET ALONG THE ARC OF A CURVE CONCAVE TO THE SOUTHEAST HAVING A RADIUS OF 413.00 FEET A CENTRAL ANGLE OF 65°34'17", A CHORD DISTANCE


OR: 3658 PG: 1682

OF 447.28 FEET BEARING N26°50'38"E TO THE POINT OF BEGINNING;
THENCE CONTINUE 148.14 FEET ALONG THE ARC OF SAID CURVE HAVING A RADIUS OF
413.00 FEET, A CENTRAL ANGLE OF 20°33'08", A CHORD DISTANCE OF 147.35 FEET,
BEARING N69°54'20"E;
THENCE S16°43'03"E A DISTANCE OF 163.68 FEET;
THENCE S78°56'01"W A DISTANCE OF 114.16 FEET;
THENCE N29°49'45"W A DISTANCE OF 147.61 FEET TO THE POINT OF BEGINNING.

THE ABOVE DESCRIBES AN AREA OF APPROXIMATELY 20,667 SQUARE FEET OR 0.47
ACRES OF LAND.

SUBJECT TO EASEMENTS, RESTRICTIONS AND RESERVATIONS OF RECORD.

COASTAL ENGINEERING CONSULTANTS, INC.

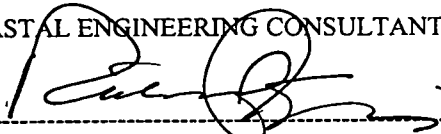

RICHARD J. EWING, V.P.
PROFESSIONAL SURVEYOR AND MAPPER
FLORIDA CERTIFICATE NO. 5295
NOT VALID WITHOUT THE SIGNATURE AND
THE ORIGINAL RAISED SEAL OF A FLORIDA
LICENSED SURVEYOR AND MAPPER
CEC FILE NO. 03175-BUILDING34
DATE OF SIGNATURE: 8-5-04

OR: 3658, PG: 1683



EXHIBIT "A"
AVELLINO ISLES, A CONDOMINIUM
PHASE 35
LEGAL DESCRIPTION

A PARCEL OF LAND LYING IN THAT PART OF TRACT "AA" OF THE VINEYARDS UNIT 3A, AS RECORDED IN PLAT BOOK 17, PAGES 7 THROUGH 18 OF THE PUBLIC RECORDS OF COLLIER COUNTY, FLORIDA, BEING DESCRIBED AS FOLLOWS:

COMMENCING AT THE SOUTHERLY MOST CORNER OF VENEZIA GRANDE ESTATES AS RECORDED IN PLAT BOOK 40, PAGES 4 AND 5 OF SAID PUBLIC RECORDS, SAID POINT ALSO BEING ON THE NORTHERLY LINE OF TRACT "GC" OF SAID THE VINEYARDS UNIT 3A SUBDIVISION, RUN N67°27'00"W ALONG THE SOUTHERLY LINE OF SAID VENEZIA GRANDE ESTATES SUBDIVISION AND THE NORTHERLY LINE OF SAID TRACT "GC" FOR A DISTANCE OF 112.47 FEET TO THE WESTERLY LINE OF SAID VENEZIA GRANDE ESTATES; THENCE ALONG SAID LINE N05°51'42"W A DISTANCE OF 253.16 FEET; THENCE N01°16'33"W A DISTANCE OF 102.05 FEET; THENCE LEAVING SAID LINE S74°56'43"W A DISTANCE OF 48.79 FEET; THENCE 175.06 FEET ALONG THE ARC OF A CURVE CONCAVE TO THE NORTHWEST HAVING A RADIUS OF 108.00 FEET, A CENTRAL ANGLE OF 92°52'28", A CHORD DISTANCE OF 156.52 FEET BEARING S31°22'57"W TO A POINT OF TANGENCY; THENCE S77°49'11"W A DISTANCE OF 66.86 FEET TO A POINT OF CURVATURE; THENCE 108.90 FEET ALONG THE ARC OF A CURVE CONCAVE TO THE NORTH HAVING A RADIUS OF 488.00 FEET, A CENTRAL ANGLE OF 12°47'07", A CHORD DISTANCE OF 108.67 FEET, BEARING S84°12'45"W TO A POINT OF TANGENCY; THENCE N89°23'42"W A DISTANCE OF 170.33 FEET TO A POINT OF CURVATURE; THENCE 309.74 FEET ALONG THE ARC OF A CURVE CONCAVE TO THE SOUTHEAST HAVING A RADIUS OF 424.00 FEET, A CENTRAL ANGLE OF 41°51'20", A CHORD DISTANCE OF 302.90 FEET, BEARING S69°40'38"W TO A POINT OF TANGENCY; THENCE S48°44'58"W A DISTANCE OF 93.69 FEET TO A POINT OF CURVATURE; THENCE 72.98 FEET ALONG THE ARC OF A CURVE CONCAVE TO THE SOUTHEAST HAVING A RADIUS OF 1,012.00 FEET, A CENTRAL ANGLE OF 04°07'54", A CHORD DISTANCE OF 72.96 FEET, BEARING S46°41'01"W TO A POINT OF TANGENCY; THENCE S44°37'03"W A DISTANCE OF 165.93 FEET TO A POINT OF CURVATURE; THENCE 45.85 FEET ALONG THE ARC OF A CURVE CONCAVE TO THE NORTHWEST HAVING A RADIUS OF 25.00 FEET, A CENTRAL ANGLE OF 105°04'12", A CHORD DISTANCE OF 39.69 FEET, BEARING N82°50'51"W TO A POINT OF REVERSE CURVATURE; THENCE 57.48 FEET ALONG THE ARC OF A CURVE CONCAVE TO THE SOUTHWEST HAVING A RADIUS OF 75.00 FEET, A CENTRAL ANGLE OF 43°54'50", A CHORD DISTANCE OF 56.09 FEET, BEARING N52°16'10"W TO A POINT OF REVERSE CURVATURE; THENCE 29.79 FEET ALONG THE ARC OF A CURVE CONCAVE TO THE NORTHEAST HAVING A RADIUS OF 25.00 FEET, A CENTRAL ANGLE OF 68°17'04", A CHORD DISTANCE OF 28.06 FEET, BEARING N40°05'03"W TO A POINT OF TANGENCY; THENCE N05°56'30"W A DISTANCE OF 238.51 FEET TO A POINT OF CURVATURE; THENCE 620.80 FEET ALONG THE ARC OF A CURVE CONCAVE TO THE SOUTHEAST HAVING A RADIUS OF 413.00 FEET, A CENTRAL ANGLE OF 86°07'24", A CHORD DISTANCE OF 563.98 FEET, BEARING N37°07'12"E TO THE POINT OF BEGINNING;


OR: 3658 PG: 1684

THENCE CONTINUE 53.58 FEET ALONG THE ARC OF SAID CURVE HAVING A RADIUS OF 413.00 FEET, A CENTRAL ANGLE OF $07^{\circ}26'02''$, A CHORD DISTANCE OF 53.55 FEET, BEARING $N83^{\circ}53'55''E$ TO A POINT OF TANGENCY;
THENCE $N87^{\circ}36'56''E$ A DISTANCE OF 59.97 FEET TO A POINT OF CURVATURE;
THENCE 19.62 FEET ALONG THE ARC OF A CURVE CONCAVE TO THE NORTH HAVING A RADIUS OF 342.00 FEET, A CENTRAL ANGLE OF $03^{\circ}17'16''$, A CHORD DISTANCE OF 19.62 FEET, BEARING $N85^{\circ}58'18''E$;
THENCE $S14^{\circ}07'18''E$ A DISTANCE OF 147.22 FEET;
THENCE $S79^{\circ}02'01''W$ A DISTANCE OF 123.83 FEET;
THENCE $N16^{\circ}43'03''W$ A DISTANCE OF 163.68 FEET TO THE POINT OF BEGINNING.

THE ABOVE DESCRIBES AN AREA OF APPROXIMATELY 19,866 SQUARE FEET OR 0.46 ACRES OF LAND.

SUBJECT TO EASEMENTS, RESTRICTIONS AND RESERVATIONS OF RECORD.

COASTAL ENGINEERING CONSULTANTS, INC.

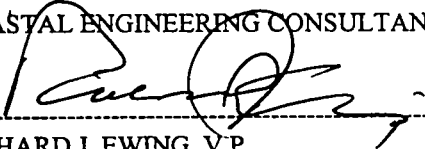

RICHARD J. EWING, V.P.
PROFESSIONAL SURVEYOR AND MAPPER
FLORIDA CERTIFICATE NO. 5295
NOT VALID WITHOUT THE SIGNATURE AND
THE ORIGINAL RAISED SEAL OF A FLORIDA
LICENSED SURVEYOR AND MAPPER
CEC FILE NO. 03175-BUILDING35
DATE OF SIGNATURE: 8-5-09

OR: 3658, PG: 1685



EXHIBIT "A"
AVELLINO ISLES, A CONDOMINIUM
PHASE 36
LEGAL DESCRIPTION

A PARCEL OF LAND LYING IN THAT PART OF TRACT "AA" OF THE VINEYARDS UNIT 3A, AS RECORDED IN PLAT BOOK 17, PAGES 7 THROUGH 18 OF THE PUBLIC RECORDS OF COLLIER COUNTY, FLORIDA, BEING DESCRIBED AS FOLLOWS:

COMMENCING AT THE SOUTHERLY MOST CORNER OF VENEZIA GRANDE ESTATES AS RECORDED IN PLAT BOOK 40, PAGES 4 AND 5 OF SAID PUBLIC RECORDS, SAID POINT ALSO BEING ON THE NORTHERLY LINE OF TRACT "GC" OF SAID THE VINEYARDS UNIT 3A SUBDIVISION, RUN N67°27'00"W ALONG THE SOUTHERLY LINE OF SAID VENEZIA GRANDE ESTATES SUBDIVISION AND THE NORTHERLY LINE OF SAID TRACT "GC" FOR A DISTANCE OF 112.47 FEET TO THE WESTERLY LINE OF SAID VENEZIA GRANDE ESTATES; THENCE ALONG SAID LINE N05°51'42"W A DISTANCE OF 253.16 FEET; THENCE N01°16'33"W A DISTANCE OF 102.05 FEET; THENCE LEAVING SAID LINE S74°56'43"W A DISTANCE OF 48.79 FEET; THENCE 175.06 FEET ALONG THE ARC OF A CURVE CONCAVE TO THE NORTHWEST HAVING A RADIUS OF 108.00 FEET, A CENTRAL ANGLE OF 92°52'28", A CHORD DISTANCE OF 156.52 FEET BEARING S31°22'57"W TO A POINT OF TANGENCY; THENCE S77°49'11"W A DISTANCE OF 66.86 FEET TO A POINT OF CURVATURE; THENCE 108.90 FEET ALONG THE ARC OF A CURVE CONCAVE TO THE NORTH HAVING A RADIUS OF 488.00 FEET, A CENTRAL ANGLE OF 12°47'07", A CHORD DISTANCE OF 108.67 FEET, BEARING S84°12'45"W TO A POINT OF TANGENCY; THENCE N89°23'42"W A DISTANCE OF 170.33 FEET TO A POINT OF CURVATURE; THENCE 309.74 FEET ALONG THE ARC OF A CURVE CONCAVE TO THE SOUTHEAST HAVING A RADIUS OF 424.00 FEET, A CENTRAL ANGLE OF 41°51'20", A CHORD DISTANCE OF 302.90 FEET, BEARING S69°40'38"W TO A POINT OF TANGENCY; THENCE S48°44'58"W A DISTANCE OF 93.69 FEET TO A POINT OF CURVATURE; THENCE 72.98 FEET ALONG THE ARC OF A CURVE CONCAVE TO THE SOUTHEAST HAVING A RADIUS OF 1,012.00 FEET, A CENTRAL ANGLE OF 04°07'54", A CHORD DISTANCE OF 72.96 FEET, BEARING S46°41'01"W TO A POINT OF TANGENCY; THENCE S44°37'03"W A DISTANCE OF 165.93 FEET TO A POINT OF CURVATURE; THENCE 45.85 FEET ALONG THE ARC OF A CURVE CONCAVE TO THE NORTHWEST HAVING A RADIUS OF 25.00 FEET, A CENTRAL ANGLE OF 105°04'12", A CHORD DISTANCE OF 39.69 FEET, BEARING N82°50'51"W TO A POINT OF REVERSE CURVATURE; THENCE 57.48 FEET ALONG THE ARC OF A CURVE CONCAVE TO THE SOUTHWEST HAVING A RADIUS OF 75.00 FEET, A CENTRAL ANGLE OF 43°54'50", A CHORD DISTANCE OF 56.09 FEET, BEARING N52°16'10"W TO A POINT OF REVERSE CURVATURE; THENCE 29.79 FEET ALONG THE ARC OF A CURVE CONCAVE TO THE NORTHEAST, HAVING A RADIUS OF 25.00 FEET, A CENTRAL ANGLE OF 68°17'04", A CHORD DISTANCE OF 28.06 FEET, BEARING N40°05'03"W TO A POINT OF TANGENCY; THENCE N05°56'30"W A DISTANCE OF 238.51 FEET TO A POINT OF CURVATURE; THENCE 674.38 FEET ALONG THE ARC OF A CURVE CONCAVE TO THE SOUTHEAST HAVING A RADIUS OF 413.00 FEET, A CENTRAL ANGLE OF 93°33'26", A CHORD DISTANCE OF 601.92 FEET, BEARING N40°50'13"E TO A POINT OF TANGENCY;


OR: 3658, PG: 1686

THENCE N87°36'56"E A DISTANCE OF 59.97 FEET TO A POINT OF CURVATURE;
THENCE 19.62 FEET ALONG THE ARC OF A CURVE CONCAVE TO THE NORTH HAVING A
RADIUS OF 342.00 FEET, A CENTRAL ANGLE OF 03°17'16", A CHORD DISTANCE OF 19.62
FEET, BEARING N85°58'18"E TO THE **POINT OF BEGINNING**;
THENCE CONTINUE 127.47 FEET ALONG THE ARC OF SAID CURVE HAVING A RADIUS OF
342.00 FEET, A CENTRAL ANGLE OF 21°21'20", A CHORD DISTANCE OF 126.73 FEET,
BEARING N73°39'00"E;
THENCE S14°07'18"E A DISTANCE OF 162.82 FEET;
THENCE S80°41'34"W A DISTANCE OF 127.09 FEET;
THENCE N14°07'18"W A DISTANCE OF 147.22 FEET TO THE **POINT OF BEGINNING**.

THE ABOVE DESCRIBES AN AREA OF APPROXIMATELY 19,131 SQUARE FEET OR 0.44
ACRES OF LAND.

SUBJECT TO EASEMENTS, RESTRICTIONS AND RESERVATIONS OF RECORD.

COASTAL ENGINEERING CONSULTANTS, INC.

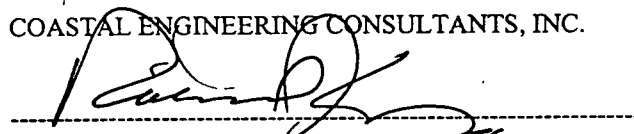

RICHARD J. EWING, V.P.
PROFESSIONAL SURVEYOR AND MAPPER
FLORIDA CERTIFICATE NO. 5295
NOT VALID WITHOUT THE SIGNATURE AND
THE ORIGINAL RAISED SEAL OF A FLORIDA
LICENSED SURVEYOR AND MAPPER
CEC FILE NO. 03175-BUILDING36
DATE OF SIGNATURE: *E-5-09*

OR: 3658 PG: 1687



EXHIBIT "A"
AVELLINO ISLES, A CONDOMINIUM
PHASE 37
LEGAL DESCRIPTION

A PARCEL OF LAND LYING IN THAT PART OF TRACT "AA" OF THE VINEYARDS UNIT 3A, AS RECORDED IN PLAT BOOK 17, PAGES 7 THROUGH 18 OF THE PUBLIC RECORDS OF COLLIER COUNTY, FLORIDA, BEING DESCRIBED AS FOLLOWS:

COMMENCING AT THE SOUTHERLY MOST CORNER OF VENEZIA GRANDE ESTATES AS RECORDED IN PLAT BOOK 40, PAGES 4 AND 5 OF SAID PUBLIC RECORDS, SAID POINT ALSO BEING ON THE NORTHERLY LINE OF TRACT "GC" OF SAID THE VINEYARDS UNIT 3A SUBDIVISION, RUN N67°27'00"W ALONG THE SOUTHERLY LINE OF SAID VENEZIA GRANDE ESTATES SUBDIVISION AND THE NORTHERLY LINE OF SAID TRACT "GC" FOR A DISTANCE OF 112.47 FEET TO THE WESTERLY LINE OF SAID VENEZIA GRANDE ESTATES; THENCE ALONG SAID LINE N05°51'42"W A DISTANCE OF 253.16 FEET; THENCE N01°16'33"W A DISTANCE OF 102.05 FEET; THENCE LEAVING SAID LINE S74°56'43"W A DISTANCE OF 48.79 FEET; THENCE N15°03'17"W A DISTANCE OF 77.27 FEET TO A POINT OF CURVATURE; THENCE 39.27 FEET ALONG THE ARC OF A CURVE CONCAVE TO THE SOUTHWEST HAVING A RADIUS OF 25.00 FEET, A CENTRAL ANGLE OF 90°00'00", A CHORD DISTANCE OF 35.36 FEET, BEARING N60°03'17"W TO A POINT OF TANGENCY; THENCE S74°56'43"W A DISTANCE OF 2.00 FEET TO A POINT OF CURVATURE; THENCE 49.35 FEET ALONG THE ARC OF A CURVE CONCAVE TO THE NORTH HAVING A RADIUS OF 49.00 FEET, A CENTRAL ANGLE OF 57°42'39", A CHORD DISTANCE OF 47.29 FEET, BEARING N76°11'57"W TO A POINT OF TANGENCY; THENCE N47°20'38"W A DISTANCE OF 33.80 FEET TO A POINT OF CURVATURE; THENCE 126.24 FEET ALONG THE ARC OF A CURVE CONCAVE TO THE NORTHEAST HAVING A RADIUS OF 112.00 FEET, A CENTRAL ANGLE OF 64°34'42", A CHORD DISTANCE OF 119.66 FEET, BEARING N15°03'17"W TO A POINT OF TANGENCY; THENCE N17°14'04"E A DISTANCE OF 33.80 FEET TO A POINT OF CURVATURE; THENCE 49.35 FEET ALONG THE ARC OF A CURVE CONCAVE TO THE SOUTHEAST HAVING A RADIUS OF 49.00 FEET, A CENTRAL ANGLE OF 57°42'39", A CHORD DISTANCE OF 47.29 FEET, BEARING N46°05'24"E TO A POINT OF TANGENCY; THENCE N74°56'43"E A DISTANCE OF 2.00 FEET TO A POINT OF CURVATURE; THENCE 39.27 FEET ALONG THE ARC OF A CURVE CONCAVE TO THE NORTHWEST HAVING A RADIUS OF 25.00 FEET, A CENTRAL ANGLE OF 90°00'00", A CHORD DISTANCE OF 35.36 FEET BEARING N29°56'43"E TO A POINT OF TANGENCY; THENCE N15°03'17"W A DISTANCE OF 150.05 FEET TO A POINT OF CURVATURE; THENCE 39.27 FEET ALONG THE ARC OF A CURVE CONCAVE TO THE SOUTHWEST HAVING A RADIUS OF 25.00 FEET, A CENTRAL ANGLE OF 90°00'00", A CHORD DISTANCE OF 35.36 FEET BEARING N60°03'17"W TO A POINT OF TANGENCY; THENCE S74°56'43"W A DISTANCE OF 28.00 FEET TO A POINT OF CURVATURE; THENCE 29.83 FEET ALONG THE ARC OF A CURVE CONCAVE TO THE SOUTHEAST HAVING A RADIUS OF 88.00 FEET, A CENTRAL ANGLE OF 19°25'20", A CHORD DISTANCE OF 29.69 FEET, BEARING S65°14'03"W TO A POINT OF TANGENCY; THENCE S55°31'23"W A DISTANCE OF 189.19 FEET TO THE POINT OF BEGINNING;


OR: 3658 PG: 1688

THENCE S14°07'18"E A DISTANCE OF 199.63 FEET;
THENCE S55°49'20"W A DISTANCE OF 15.92 FEET;
THENCE S75°18'44"W A DISTANCE OF 110.22 FEET;
THENCE N14°07'18"W A DISTANCE OF 162.82 FEET TO A POINT ON A CIRCULAR CURVE;
THENCE 44.47 FEET ALONG THE ARC OF SAID CURVE CONCAVE TO THE NORTHWEST
HAVING A RADIUS OF 342.00 FEET, A CENTRAL ANGLE OF 07°26'58", A CHORD DISTANCE
OF 44.43 FEET BEARING N59°14'51"E TO A POINT OF TANGENCY;
THENCE N55°31'23"E A DISTANCE OF 88.10 FEET TO THE POINT OF BEGINNING.

THE ABOVE DESCRIBES AN AREA OF APPROXIMATELY 22,828 SQUARE FEET OR 0.52
ACRES OF LAND.

SUBJECT TO EASEMENTS, RESTRICTIONS AND RESERVATIONS OF RECORD.

COASTAL ENGINEERING CONSULTANTS, INC.

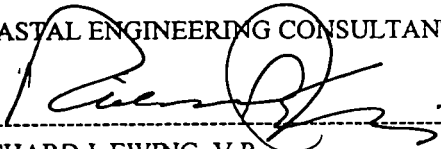

RICHARD J. EWING, V.P.
PROFESSIONAL SURVEYOR AND MAPPER
FLORIDA CERTIFICATE NO. 5295
NOT VALID WITHOUT THE SIGNATURE AND
THE ORIGINAL RAISED SEAL OF A FLORIDA
LICENSED SURVEYOR AND MAPPER
CEC FILE NO. 03175-BUILDING37
DATE OF SIGNATURE: 8-5-04

OR: 3658 PG: 1689



EXHIBIT "A"
AVELLINO ISLES, A CONDOMINIUM
PHASE 38
LEGAL DESCRIPTION

A PARCEL OF LAND LYING IN THAT PART OF TRACT "AA" OF THE VINEYARDS UNIT 3A, AS RECORDED IN PLAT BOOK 17, PAGES 7 THROUGH 18 OF THE PUBLIC RECORDS OF COLLIER COUNTY, FLORIDA, BEING DESCRIBED AS FOLLOWS:

COMMENCING AT THE SOUTHERLY MOST CORNER OF VENEZIA GRANDE ESTATES AS RECORDED IN PLAT BOOK 40, PAGES 4 AND 5 OF SAID PUBLIC RECORDS, SAID POINT ALSO BEING ON THE NORTHERLY LINE OF TRACT "GC" OF SAID THE VINEYARDS UNIT 3A SUBDIVISION, RUN N67°27'00"W ALONG THE SOUTHERLY LINE OF SAID VENEZIA GRANDE ESTATES SUBDIVISION AND THE NORTHERLY LINE OF SAID TRACT "GC" FOR A DISTANCE OF 112.47 FEET TO THE WESTERLY LINE OF SAID VENEZIA GRANDE ESTATES; THENCE ALONG SAID LINE N05°51'42"W A DISTANCE OF 253.16 FEET; THENCE N01°16'33"W A DISTANCE OF 102.05 FEET; THENCE LEAVING SAID LINE S74°56'43"W A DISTANCE OF 48.79 FEET; THENCE N15°03'17"W A DISTANCE OF 77.27 FEET TO A POINT OF CURVATURE; THENCE 39.27 FEET ALONG THE ARC OF A CURVE CONCAVE TO THE SOUTHWEST HAVING A RADIUS OF 25.00 FEET, A CENTRAL ANGLE OF 90°00'00", A CHORD DISTANCE OF 35.36 FEET, BEARING N60°03'17"W TO A POINT OF TANGENCY; THENCE S74°56'43"W A DISTANCE OF 2.00 FEET TO A POINT OF CURVATURE; THENCE 49.35 FEET ALONG THE ARC OF A CURVE CONCAVE TO THE NORTH HAVING A RADIUS OF 49.00 FEET, A CENTRAL ANGLE OF 57°42'39", A CHORD DISTANCE OF 47.29 FEET, BEARING N76°11'57"W TO A POINT OF TANGENCY; THENCE N47°20'38"W A DISTANCE OF 33.80 FEET TO A POINT OF CURVATURE; THENCE 126.24 FEET ALONG THE ARC OF A CURVE CONCAVE TO THE NORTHEAST HAVING A RADIUS OF 112.00 FEET, A CENTRAL ANGLE OF 64°34'42", A CHORD DISTANCE OF 119.66 FEET, BEARING N15°03'17"W TO A POINT OF TANGENCY; THENCE N17°14'04"E A DISTANCE OF 33.80 FEET TO A POINT OF CURVATURE; THENCE 49.35 FEET ALONG THE ARC OF A CURVE CONCAVE TO THE SOUTHEAST HAVING A RADIUS OF 49.00 FEET, A CENTRAL ANGLE OF 57°42'39", A CHORD DISTANCE OF 47.29 FEET, BEARING N46°05'24"E TO A POINT OF TANGENCY; THENCE N74°56'43"E A DISTANCE OF 2.00 FEET TO A POINT OF CURVATURE; THENCE 39.27 FEET ALONG THE ARC OF A CURVE CONCAVE TO THE NORTHWEST HAVING A RADIUS OF 25.00 FEET, A CENTRAL ANGLE OF 90°00'00", A CHORD DISTANCE OF 35.36 FEET BEARING N29°56'43"E TO A POINT OF TANGENCY; THENCE N15°03'17"W A DISTANCE OF 150.05 FEET TO A POINT OF CURVATURE; THENCE 39.27 FEET ALONG THE ARC OF A CURVE CONCAVE TO THE SOUTHWEST HAVING A RADIUS OF 25.00 FEET, A CENTRAL ANGLE OF 90°00'00", A CHORD DISTANCE OF 35.36 FEET BEARING N60°03'17"W TO A POINT OF TANGENCY; THENCE S74°56'43"W A DISTANCE OF 28.00 FEET TO A POINT OF CURVATURE; THENCE 29.83 FEET ALONG THE ARC OF A CURVE CONCAVE TO THE SOUTHEAST HAVING A RADIUS OF 88.00 FEET, A CENTRAL ANGLE OF 19°25'20", A CHORD DISTANCE OF 29.69 FEET, BEARING S65°14'03"W TO A POINT OF TANGENCY; THENCE S55°31'23"W A DISTANCE OF 56.83 FEET TO THE POINT OF BEGINNING; THENCE S13°37'03"E A DISTANCE OF 201.02 FEET;


OR: 3658 PG: 1690

THENCE S55°49'20"W A DISTANCE OF 130.22 FEET;
THENCE N14°07'18"W A DISTANCE OF 199.63 FEET;
THENCE N55°31'23"E A DISTANCE OF 132.36 FEET TO THE **POINT OF BEGINNING**.

THE ABOVE DESCRIBES AN AREA OF APPROXIMATELY 24,641 SQUARE FEET OR 0.57
ACRES OF LAND.

SUBJECT TO EASEMENTS, RESTRICTIONS AND RESERVATIONS OF RECORD.

COASTAL ENGINEERING CONSULTANTS, INC.

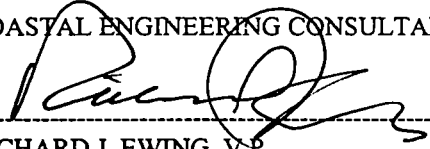

RICHARD J. EWING, V.P.
PROFESSIONAL SURVEYOR AND MAPPER
FLORIDA CERTIFICATE NO. 5295
NOT VALID WITHOUT THE SIGNATURE AND
THE ORIGINAL RAISED SEAL OF A FLORIDA
LICENSED SURVEYOR AND MAPPER
CEC FILE NO. 03175-BUILDING38
DATE OF SIGNATURE: 8-5-04

OR: 3658 PG: 1691



EXHIBIT "A"
AVELINO ISLES, A CONDOMINIUM
PHASE 39
LEGAL DESCRIPTION

A PARCEL OF LAND LYING IN THAT PART OF TRACT "AA" OF THE VINEYARDS UNIT 3A, AS RECORDED IN PLAT BOOK 17, PAGES 7 THROUGH 18 OF THE PUBLIC RECORDS OF COLLIER COUNTY, FLORIDA, BEING DESCRIBED AS FOLLOWS:

COMMENCING AT THE SOUTHERLY MOST CORNER OF VENEZIA GRANDE ESTATES AS RECORDED IN PLAT BOOK 40, PAGES 4 AND 5 OF SAID PUBLIC RECORDS, SAID POINT ALSO BEING ON THE NORTHERLY LINE OF TRACT "GC" OF SAID THE VINEYARDS UNIT 3A SUBDIVISION, RUN N67°27'00"W ALONG THE SOUTHERLY LINE OF SAID VENEZIA GRANDE ESTATES SUBDIVISION AND THE NORTHERLY LINE OF SAID TRACT "GC" FOR A DISTANCE OF 112.47 FEET TO THE WESTERLY LINE OF SAID VENEZIA GRANDE ESTATES; THENCE ALONG SAID LINE N05°51'42"W A DISTANCE OF 253.16 FEET; THENCE N01°16'33"W A DISTANCE OF 102.05 FEET; THENCE LEAVING SAID LINE S74°56'43"W A DISTANCE OF 48.79 FEET; THENCE N15°03'17"W A DISTANCE OF 77.27 FEET TO A POINT OF CURVATURE; THENCE 39.27 FEET ALONG THE ARC OF A CURVE CONCAVE TO THE SOUTHWEST HAVING A RADIUS OF 25.00 FEET, A CENTRAL ANGLE OF 90°00'00", A CHORD DISTANCE OF 35.36 FEET, BEARING N60°03'17"W TO A POINT OF TANGENCY; THENCE S74°56'43"W A DISTANCE OF 2.00 FEET TO A POINT OF CURVATURE; THENCE 49.35 FEET ALONG THE ARC OF A CURVE CONCAVE TO THE NORTH HAVING A RADIUS OF 49.00 FEET, A CENTRAL ANGLE OF 57°42'39", A CHORD DISTANCE OF 47.29 FEET, BEARING N76°11'57"W TO A POINT OF TANGENCY; THENCE N47°20'38"W A DISTANCE OF 33.80 FEET TO A POINT OF CURVATURE; THENCE 126.24 FEET ALONG THE ARC OF A CURVE CONCAVE TO THE NORTHEAST HAVING A RADIUS OF 112.00 FEET, A CENTRAL ANGLE OF 64°34'42", A CHORD DISTANCE OF 119.66 FEET, BEARING N15°03'17"W TO A POINT OF TANGENCY; THENCE N17°14'04"E A DISTANCE OF 33.80 FEET TO A POINT OF CURVATURE; THENCE 49.35 FEET ALONG THE ARC OF A CURVE CONCAVE TO THE SOUTHEAST HAVING A RADIUS OF 49.00 FEET, A CENTRAL ANGLE OF 57°42'39", A CHORD DISTANCE OF 47.29 FEET, BEARING N46°05'24"E TO A POINT OF TANGENCY; THENCE N74°56'43"E A DISTANCE OF 2.00 FEET TO A POINT OF CURVATURE; THENCE 24.79 FEET ALONG THE ARC OF A CURVE CONCAVE TO THE NORTHWEST HAVING A RADIUS OF 25.00 FEET, A CENTRAL ANGLE OF 56°48'59", A CHORD DISTANCE OF 23.79 FEET, BEARING N46°32'13"E TO THE POINT OF BEGINNING; THENCE S75°52'42"W A DISTANCE OF 135.87 FEET; THENCE N13°37'03"W A DISTANCE OF 162.67 FEET; THENCE N55°31'23"E A DISTANCE OF 56.83 FEET TO A POINT OF CURVATURE; THENCE 29.83 FEET ALONG THE ARC OF A CURVE CONCAVE TO THE SOUTHEAST HAVING A RADIUS OF 88.00 FEET, A CENTRAL ANGLE OF 19°25'20", A CHORD DISTANCE OF 29.69 FEET, BEARING N65°14'03"E TO A POINT OF TANGENCY; THENCE N74°56'43"E A DISTANCE OF 28.00 FEET TO A POINT OF CURVATURE; THENCE 39.27 FEET ALONG THE ARC OF A CURVE CONCAVE TO THE SOUTHWEST HAVING A RADIUS OF 25.00 FEET, A CENTRAL ANGLE OF 90°00'00", A CHORD DISTANCE OF 35.36 FEET, BEARING S60°03'17"E TO A POINT OF TANGENCY;


OR: 3658. PG: 1692

THENCE S15°03'17"E A DISTANCE OF 150.05 FEET TO A POINT OF CURVATURE;
THENCE 14.48 FEET ALONG THE ARC OF A CURVE CONCAVE TO THE NORTHWEST
HAVING A RADIUS OF 25.00 FEET, A CENTRAL ANGLE OF 33°11'01", A CHORD DISTANCE
OF 14.28 FEET BEARING S01°32'13"W TO THE POINT OF BEGINNING.

THE ABOVE DESCRIBES AN AREA OF APPROXIMATELY 24,857 SQUARE FEET OR 0.57
ACRES OF LAND.

SUBJECT TO EASEMENTS, RESTRICTIONS AND RESERVATIONS OF RECORD.

COASTAL ENGINEERING CONSULTANTS, INC.

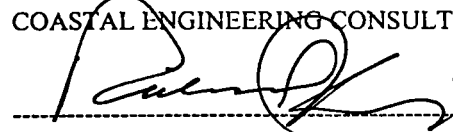

RICHARD J. EWING, V.P.
PROFESSIONAL SURVEYOR AND MAPPER
FLORIDA CERTIFICATE NO. 5295
NOT VALID WITHOUT THE SIGNATURE AND
THE ORIGINAL RAISED SEAL OF A FLORIDA
LICENSED SURVEYOR AND MAPPER
CEC FILE NO. 03175-BUILDING39
DATE OF SIGNATURE: 8-5-04

OR: 3658, PG: 1693



EXHIBIT "A"
AVELLINO ISLES, A CONDOMINIUM
PHASE 40
CLUBHOUSE PARCEL
LEGAL DESCRIPTION

A PARCEL OF LAND LYING IN THAT PART OF TRACT "AA" OF THE VINEYARDS UNIT 3A, AS RECORDED IN PLAT BOOK 17, PAGES 7 THROUGH 18 OF THE PUBLIC RECORDS OF COLLIER COUNTY, FLORIDA, BEING DESCRIBED AS FOLLOWS:

COMMENCING AT THE SOUTHERLY MOST CORNER OF VENEZIA GRANDE ESTATES AS RECORDED IN PLAT BOOK 40, PAGES 4 AND 5 OF SAID PUBLIC RECORDS, SAID POINT ALSO BEING ON THE NORTHERLY LINE OF TRACT "GC" OF SAID THE VINEYARDS UNIT 3A SUBDIVISION, RUN N67°27'00"W ALONG THE SOUTHERLY LINE OF SAID VENEZIA GRANDE ESTATES SUBDIVISION AND THE NORTHERLY LINE OF SAID TRACT "GC" FOR A DISTANCE OF 112.47 FEET TO THE WESTERLY LINE OF SAID VENEZIA GRANDE ESTATES;
THENCE ALONG SAID LINE N05°51'42"W A DISTANCE OF 253.16 FEET;
THENCE N01°16'33"W A DISTANCE OF 102.05 FEET;
THENCE LEAVING SAID LINE S74°56'43"W A DISTANCE OF 48.79 FEET;
THENCE N15°03'17"W A DISTANCE OF 77.27 FEET TO A POINT OF CURVATURE;
THENCE 21.07 FEET ALONG THE ARC OF A CURVE CONCAVE TO THE SOUTHWEST HAVING A RADIUS OF 25.00 FEET, A CENTRAL ANGLE OF 48°17'12", A CHORD DISTANCE OF 20.45 FEET, BEARING N39°11'53"W THE POINT OF BEGINNING;
THENCE S68°19'23"W A DISTANCE OF 131.57 FEET;
THENCE S74°10'53"W A DISTANCE OF 116.56 FEET;
THENCE S81°34'44"W A DISTANCE OF 95.84 FEET;
THENCE N15°03'17"W A DISTANCE OF 162.23 FEET;
THENCE N75°18'44"E A DISTANCE OF 71.83 FEET;
THENCE N55°49'20"E A DISTANCE OF 146.15 FEET;
THENCE N13°37'03"W A DISTANCE OF 38.35 FEET;
THENCE N75°52'42"E A DISTANCE OF 135.87 FEET TO A POINT ON A CIRCLUAR CURVE;
THENCE 24.79 FEET ALONG THE ARC OF SAID CURVE CONCAVE TO THE NORTHWEST HAVING A RADIUS OF 25.00 FEET, A CENTRAL ANGLE OF 56°48'59", A CHORD DISTANCE OF 23.79 FEET, BEARING S46°32'13"W TO A POINT OF TANGENCY;
THENCE S74°56'43"W A DISTANCE OF 2.00 FEET TO A POINT OF CURVATURE;
THENCE 49.35 FEET ALONG THE ARC OF A CURVE CONCAVE TO THE SOUTHEAST HAVING A RADIUS OF 49.00 FEET, A CENTRAL ANGLE OF 57°42'39", A CHORD DISTANCE OF 47.29 FEET, BEARING S46°05'23"W TO A POINT OF TANGENCY;
THENCE S17°14'04"W A DISTANCE OF 33.80 FEET TO A POINT OF CURVATURE;
THENCE 126.24 FEET ALONG THE ARC OF A CURVE CONCAVE TO THE NORTHEAST HAVING A RADIUS OF 112.00 FEET A CENTRAL ANGLE OF 64°34'42", A CHORD DISTANCE OF 119.66 FEET BEARING S15°03'17"E TO A POINT OF TANGENCY;
THENCE S47°20'38"E A DISTANCE OF 33.80 FEET TO A POINT OF CURVATURE;
THENCE 49.35 FEET ALONG THE ARC OF A CURVE CONCAVE TO THE NORTHEAST HAVING A RADIUS OF 49.00 FEET, A CENTRAL ANGLE OF 57°42'39", A CHORD DISTANCE OF 47.29 FEET, BEARING S76°11'58"E TO A POINT OF TANGENCY;
THENCE N74°56'43"E A DISTANCE OF 2.00 FEET TO A POINT OF CURVATURE;


OR: 3658 PG: 1694

THENCE 18.20 FEET ALONG THE ARC OF A CURVE CONCAVE TO THE SOUTH HAVING A RADIUS OF 25.00 FEET, A CENTRAL ANGLE OF 41°42'48", A CHORD DISTANCE OF 17.80 FEET, BEARING S84°11'53"E TO THE POINT OF BEGINNING.

THE ABOVE DESCRIBES AN AREA OF APPROXIMATELY 55,025 SQUARE FEET OR 1.26 ACRES OF LAND.

SUBJECT TO EASEMENTS, RESTRICTIONS AND RESERVATIONS OF RECORD.

COASTAL ENGINEERING CONSULTANTS, INC.

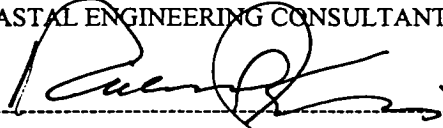

RICHARD J. EWING, V.P.
PROFESSIONAL SURVEYOR AND MAPPER
FLORIDA CERTIFICATE NO. 5295
NOT VALID WITHOUT THE SIGNATURE AND
THE ORIGINAL RAISED SEAL OF A FLORIDA
LICENSED SURVEYOR AND MAPPER
CEC FILE NO. 03175-PHASE40
DATE OF SIGNATURE: 8-5-07

OR: 3658. PG: 1695



EXHIBIT "A"
AVELLINO ISLES, A CONDOMINIUM
PHASE 41
LAKE
LEGAL DESCRIPTION

A PARCEL OF LAND LYING IN THAT PART OF TRACT "AA" OF THE VINEYARDS UNIT 3A, AS RECORDED IN PLAT BOOK 17, PAGES 7 THROUGH 18 OF THE PUBLIC RECORDS OF COLLIER COUNTY, FLORIDA, BEING DESCRIBED AS FOLLOWS:


COMMENCING AT THE SOUTHERLY MOST CORNER OF VENEZIA GRANDE ESTATES AS RECORDED IN PLAT BOOK 40, PAGES 4 AND 5 OF SAID PUBLIC RECORDS, SAID POINT ALSO BEING ON THE NORTHERLY LINE OF TRACT "GC" OF SAID THE VINEYARDS UNIT 3A SUBDIVISION, RUN N67°27'00"W ALONG THE SOUTHERLY LINE OF SAID VENEZIA GRANDE ESTATES SUBDIVISION AND THE NORTHERLY LINE OF SAID TRACT "GC" FOR A DISTANCE OF 112.47 FEET TO THE WESTERLY LINE OF SAID VENEZIA GRANDE ESTATES;
THENCE ALONG SAID LINE N05°51'42"W A DISTANCE OF 253.16 FEET;
THENCE N01°16'33"W A DISTANCE OF 102.05 FEET;
THENCE LEAVING SAID LINE S74°56'43"W A DISTANCE OF 48.79 FEET;
THENCE N15°03'17"W A DISTANCE OF 77.27 FEET TO A POINT OF CURVATURE;
THENCE 21.07 FEET ALONG THE ARC OF A CURVE CONCAVE TO THE SOUTHWEST HAVING A RADIUS OF 25.00 FEET, A CENTRAL ANGLE OF 48°17'12", A CHORD DISTANCE OF 20.45 FEET, BEARING N39°11'53"W TO A POINT OF NON-TANGENCY;
THENCE S68°19'23"W A DISTANCE OF 131.57 FEET;
THENCE S74°10'53"W A DISTANCE OF 116.56 FEET;
THENCE S81°34'44"W A DISTANCE OF 95.84 FEET TO THE POINT OF BEGINNING;
THENCE CONTINUE S81°34'44"W ALONG SAID LINE 22.71 FEET;
THENCE S84°41'30"W A DISTANCE OF 126.18 FEET;
THENCE S79°36'44"W A DISTANCE OF 130.90 FEET;
THENCE S67°51'28"W A DISTANCE OF 131.78 FEET;
THENCE S15°52'10"E A DISTANCE OF 43.62 FEET;
THENCE S76°24'00"W A DISTANCE OF 109.14 FEET;
THENCE S50°50'01"W A DISTANCE OF 49.26 FEET;
THENCE S84°19'22"W A DISTANCE OF 28.59 FEET;
THENCE N00°23'47"W A DISTANCE OF 107.69 FEET;
THENCE N23°21'36"E A DISTANCE OF 104.04 FEET;
THENCE N50°08'29"E A DISTANCE OF 105.39 FEET;
THENCE N78°56'01"E A DISTANCE OF 114.16 FEET;
THENCE N79°02'01"E A DISTANCE OF 123.83 FEET;
THENCE N80°41'34"E A DISTANCE OF 127.09 FEET;
THENCE N75°18'44"E A DISTANCE OF 38.39 FEET;
THENCE S15°03'17"E A DISTANCE OF 162.23 FEET TO THE POINT OF BEGINNING.

THE ABOVE DESCRIBES AN AREA OF APPROXIMATELY 90,962 SQUARE FEET OR 2.09 ACRES OF LAND.

OR: 3658 PG: 1696

SUBJECT TO EASEMENTS, RESTRICTIONS AND RESERVATIONS OF RECORD.

COASTAL ENGINEERING CONSULTANTS, INC.

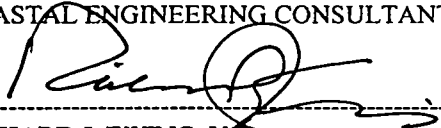

RICHARD J. EWING, V.P.
PROFESSIONAL SURVEYOR AND MAPPER
FLORIDA CERTIFICATE NO. 5295
NOT VALID WITHOUT THE SIGNATURE AND
THE ORIGINAL RAISED SEAL OF A FLORIDA
LICENSED SURVEYOR AND MAPPER
CEC FILE NO. 03175-LAKEPHASE
DATE OF SIGNATURE: 8-5-04

OR: 3658 PG: 1697



EXHIBIT "A"
AVELLINO ISLES, A CONDOMINIUM
PHASE 42
INGRESS, EGRESS, UTILITY AND DRAINAGE EASEMENT / COMMON AREA
LEGAL DESCRIPTION

A PARCEL OF LAND LYING IN THAT PART OF TRACT "AA" OF THE VINEYARDS UNIT 3A, AS RECORDED IN PLAT BOOK 17, PAGES 7 THROUGH 18 OF THE PUBLIC RECORDS OF COLLIER COUNTY, FLORIDA, BEING DESCRIBED AS FOLLOWS:

COMMENCING AT THE SOUTHERLY MOST CORNER OF VENEZIA GRANDE ESTATES AS RECORDED IN PLAT BOOK 40, PAGES 4 AND 5 OF SAID PUBLIC RECORDS, SAID POINT ALSO BEING ON THE NORTHERLY LINE OF TRACT "GC" OF SAID THE VINEYARDS UNIT 3A SUBDIVISION, RUN N67°27'00"W ALONG THE SOUTHERLY LINE OF SAID VENEZIA GRANDE ESTATES SUBDIVISION AND THE NORTHERLY LINE OF SAID TRACT "GC" FOR A DISTANCE OF 112.47 FEET TO THE WESTERLY LINE OF SAID VENEZIA GRANDE ESTATES; THENCE ALONG SAID LINE N05°51'42"W A DISTANCE OF 253.16 FEET; THENCE N01°16'33"W A DISTANCE OF 102.05 FEET TO THE POINT OF BEGINNING; THENCE LEAVING SAID LINE S74°56'43"W A DISTANCE OF 48.79 FEET THENCE N15°03'17"W A DISTANCE OF 77.27 FEET TO A POINT OF CURVATURE; THENCE 39.27 FEET ALONG THE ARC OF A CURVE TO THE LEFT HAVING A RADIUS OF 25.00 FEET, A CENTRAL ANGLE OF 90°00'00", A CHORD DISTANCE OF 35.36 FEET BEARING N60°03'17"W TO A POINT OF TANGENCY; THENCE S74°56'43"W A DISTANCE OF 2.00 FEET TO A POINT OF CURVATURE; THENCE 49.35 FEET ALONG THE ARC OF A CURVE TO THE RIGHT HAVING A RADIUS OF 49.00 FEET, A CENTRAL ANGLE OF 57°42'39", A CHORD DISTANCE OF 47.29 FEET, BEARING N76°11'57"W TO A POINT OF TANGENCY; THENCE N47°20'38"W A DISTANCE OF 33.80 FEET TO A POINT OF CURVATURE; THENCE 126.24 FEET ALONG THE ARC OF A CURVE TO THE RIGHT HAVING A RADIUS OF 112.00 FEET, A CENTRAL ANGLE OF 64°34'42", A CHORD DISTANCE OF 119.66 FEET, BEARING N15°03'17"W TO A POINT OF TANGENCY; THENCE N17°14'04"E A DISTANCE OF 33.80 FEET TO A POINT OF CURVATURE; THENCE 49.35 FEET ALONG THE ARC OF A CURVE TO THE RIGHT HAVING A RADIUS OF 49.00 FEET, A CENTRAL ANGLE OF 57°42'39", A CHORD DISTANCE OF 47.29 FEET, BEARING N46°05'24"E TO A POINT OF TANGENCY; THENCE N74°56'43"E A DISTANCE OF 2.00 FEET TO A POINT OF CURVATURE; THENCE 39.27 FEET ALONG THE ARC OF A CURVE TO THE LEFT HAVING A RADIUS OF 25.00 FEET, A CENTRAL ANGLE OF 90°00'00", A CHORD DISTANCE OF 35.36 FEET, BEARING N29°56'43"E TO A POINT OF TANGENCY; THENCE N15°03'17"W A DISTANCE OF 150.05 FEET TO A POINT OF CURVATURE; THENCE 39.27 FEET ALONG THE ARC OF A CURVE TO THE LEFT HAVING A RADIUS OF 25.00 FEET, A CENTRAL ANGLE OF 90°00'00", A CHORD DISTANCE OF 35.36 FEET, BEARING N60°03'17"W TO A POINT OF TANGENCY; THENCE S74°56'43"W A DISTANCE OF 28.00 FEET TO A POINT OF CURVATURE; THENCE 29.83 FEET ALONG THE ARC OF A CURVE TO THE LEFT HAVING A RADIUS OF 88.00 FEET, A CENTRAL ANGLE OF 19°25'20", A CHORD DISTANCE OF 29.69 FEET, BEARING S65°14'03"W TO A POINT OF TANGENCY; THENCE S55°31'23"W A DISTANCE OF 277.29 FEET TO A POINT OF CURVATURE;

OR: 3658 PG: 1698

THENCE 191.56 FEET ALONG THE ARC OF A CURVE TO THE RIGHT HAVING A RADIUS OF 342.00 FEET A CENTRAL ANGLE OF 32°05'33", A CHORD DISTANCE OF 189.07 FEET, BEARING S71°34'09"W TO A POINT OF TANGENCY;
THENCE S87°36'56"W A DISTANCE OF 59.97 FEET TO A POINT OF CURVATURE;
THENCE 674.38 FEET ALONG THE ARC OF A CURVE TO THE LEFT HAVING A RADIUS OF 413.00 FEET, A CENTRAL ANGLE OF 93°33'26", A CHORD DISTANCE OF 601.92 FEET, BEARING S40°50'13"W TO A POINT OF TANGENCY;
THENCE S05°56'30"E A DISTANCE OF 238.51 FEET TO A POINT OF CURVATURE;
THENCE 29.79 FEET ALONG THE ARC OF A CURVE TO THE LEFT HAVING A RADIUS OF 25.00 FEET A CENTRAL ANGLE OF 68°17'04", A CHORD DISTANCE OF 28.06 FEET, BEARING S40°05'02"E TO A POINT OF REVERSE CURVATURE;
THENCE 57.48 FEET ALONG THE ARC OF A CURVE TO THE RIGHT HAVING A RADIUS OF 75.00 FEET A CENTRAL ANGLE OF 43°54'50", A CHORD DISTANCE OF 56.09 FEET, BEARING S52°16'09"E TO A POINT OF REVERSE CURVATURE;
THENCE 45.85 FEET ALONG THE ARC OF A CURVE TO THE LEFT HAVING A RADIUS OF 25.00 FEET A CENTRAL ANGLE OF 105°04'12", A CHORD DISTANCE OF 39.69 FEET, BEARING S82°50'50"E TO A POINT OF TANGENCY;
THENCE N44°37'03"E A DISTANCE OF 165.93 FEET TO A POINT OF CURVATURE;
THENCE 72.98 FEET ALONG THE ARC OF A CURVE TO THE RIGHT HAVING A RADIUS OF 1,012.00 FEET A CENTRAL ANGLE OF 04°07'54", A CHORD DISTANCE OF 72.96 FEET, BEARING N46°41'00"E TO A POINT OF TANGENCY;
THENCE N48°44'58"E A DISTANCE OF 93.69 FEET TO A POINT OF CURVATURE;
THENCE 309.74 FEET ALONG THE ARC OF A CURVE TO THE RIGHT HAVING A RADIUS OF 424.00 FEET, A CENTRAL ANGLE OF 41°51'20", A CHORD DISTANCE OF 302.90 FEET, BEARING N69°40'38"E TO A POINT OF TANGENCY;
THENCE S89°23'42"E A DISTANCE OF 170.33 FEET TO A POINT OF CURVATURE;
THENCE 108.90 FEET ALONG THE ARC OF A CURVE TO THE LEFT HAVING A RADIUS OF 488.00 FEET, A CENTRAL ANGLE OF 12°47'07", A CHORD DISTANCE OF 108.67 FEET BEARING N84°12'44"E TO A POINT OF TANGENCY;
THENCE N77°49'11"E A DISTANCE OF 66.86 FEET TO A POINT OF CURVATURE;
THENCE 175.06 FEET ALONG THE ARC OF A CURVE TO THE LEFT HAVING A RADIUS OF 108.00 FEET, A CENTRAL ANGLE OF 92°52'28", A CHORD DISTANCE OF 156.52 FEET, BEARING N31°22'57"E TO A POINT OF TANGENCY;
THENCE N74°56'43"E A DISTANCE OF 24.00 FEET TO A POINT ON A CIRCULAR CURVE;
THENCE 213.97 FEET ALONG THE ARC OF A CURVE TO THE RIGHT HAVING A RADIUS OF 132.00 FEET, A CENTRAL ANGLE OF 92°52'28", A CHORD DISTANCE OF 191.30 FEET, BEARING S31°22'57"W TO A POINT OF TANGENCY;
THENCE S77°49'11"W A DISTANCE OF 66.86 FEET TO A POINT OF CURVATURE;
THENCE 114.25 FEET ALONG THE ARC OF A CURVE TO THE RIGHT HAVING A RADIUS OF 512.00 FEET, A CENTRAL ANGLE OF 12°47'07", A CHORD DISTANCE OF 114.01 FEET, BEARING S84°12'45"W TO A POINT OF TANGENCY;
THENCE N89°23'42"W A DISTANCE OF 170.33 FEET TO A POINT OF CURVATURE;
THENCE 292.21 FEET ALONG THE ARC OF A CURVE TO THE LEFT HAVING A RADIUS OF 400.00 FEET A CENTRAL ANGLE OF 41°51'20", A CHORD DISTANCE OF 285.75 FEET, BEARING S69°40'38"W TO A POINT OF TANGENCY;
THENCE S48°44'58"W A DISTANCE OF 93.69 FEET TO A POINT OF CURVATURE;
THENCE 71.25 FEET ALONG THE ARC OF A CURVE TO THE LEFT HAVING A RADIUS OF 988.00 FEET A CENTRAL ANGLE OF 04°07'54", A CHORD DISTANCE OF 71.23 FEET, BEARING S46°41'01"W TO A POINT OF TANGENCY;
THENCE S44°37'03"W A DISTANCE OF 262.49 FEET TO A POINT OF CURVATURE;
THENCE 248.32 FEET ALONG THE ARC OF A CURVE TO THE RIGHT HAVING A RADIUS OF 75.00 FEET, A CENTRAL ANGLE OF 189°42'18", A CHORD DISTANCE OF 149.46 FEET, BEARING N40°31'48"W TO A POINT OF REVERSE CURVATURE;
THENCE 52.59 FEET ALONG THE ARC OF A CURVE TO THE LEFT HAVING A RADIUS OF 50.00 FEET, A CENTRAL ANGLE OF 60°15'51", A CHORD DISTANCE OF 50.20 FEET BEARING N24°11'25"E;


OR: 3658 PG: 1699

THENCE N05°56'30"W A DISTANCE OF 222.88 FEET TO A POINT OF CURVATURE;
THENCE 713.57 FEET ALONG THE ARC OF A CURVE TO THE RIGHT HAVING A RADIUS OF
437.00 FEET A CENTRAL ANGLE OF 93°33'26", A CHORD DISTANCE OF 636.90 FEET
BEARING N40°50'13"E;
THENCE N87°36'56"E A DISTANCE OF 19.37 FEET TO A POINT OF TANGENCY;
THENCE CONTINUE EASTERLY ALONG SAID LINE, A DISTANCE OF 40.60 FEET TO A
POINT OF CURVATURE;
THENCE 178.12 FEET ALONG THE ARC OF A CURVE TO THE LEFT HAVING A RADIUS OF
318.00 FEET, A CENTRAL ANGLE OF 32°05'33", A CHORD DISTANCE OF 175.80 FEET
BEARING N71°34'10"E TO A POINT OF TANGENCY;
THENCE N55°31'23"E A DISTANCE OF 251.51 FEET;
THENCE N34°28'37"W A DISTANCE OF 173.62 FEET;
THENCE N77°43'46"E A DISTANCE OF 149.09 FEET;
THENCE N82°24'16"E A DISTANCE OF 100.00 FEET;
THENCE S05°11'39"E A DISTANCE OF 96.57 FEET;
THENCE S19°59'40"E A DISTANCE OF 198.20 FEET TO A POINT ON A CIRCULAR CURVE;
THENCE 20.57 FEET ALONG THE ARC OF A CURVE TO THE RIGHT HAVING A RADIUS OF
60.00 FEET A CENTRAL ANGLE OF 19°38'37", A CHORD DISTANCE OF 20.47 FEET, BEARING
S34°12'12"W TO A POINT OF REVERSE CURVATURE;
THENCE 35.42 FEET ALONG THE ARC OF A CURVE TO THE LEFT HAVING A RADIUS OF
32.00 FEET, A CENTRAL ANGLE OF 63°25'14", A CHORD DISTANCE OF 33.64 FEET, BEARING
S12°18'54"W;
THENCE S19°23'43"E A DISTANCE OF 36.19 FEET TO A POINT ON A CIRCULAR CURVE;
THENCE 41.16 FEET ALONG THE ARC OF A CURVE TO THE LEFT HAVING A RADIUS OF
32.00 FEET A CENTRAL ANGLE OF 73°41'42", A CHORD DISTANCE OF 38.38 FEET BEARING
S56°14'20"E TO A POINT OF REVERSE CURVATURE;
THENCE 12.83 FEET ALONG THE ARC OF A CURVE TO THE RIGHT HAVING A RADIUS OF
9,446.06 FEET A CENTRAL ANGLE OF 00°04'40", A CHORD DISTANCE OF 12.83 FEET
BEARING N86°57'23"E TO A POINT OF TANGENCY;
THENCE S17°01'59"E A DISTANCE OF 107.49 FEET;
THENCE S01°16'33"E A DISTANCE OF 171.38 FEET TO THE POINT OF BEGINNING.

THE ABOVE DESCRIBES AN AREA OF APPROXIMATELY 172,844 SQUARE FEET OR 3.97
ACRES OF LAND.

SUBJECT TO EASEMENTS, RESTRICTIONS AND RESERVATIONS OF RECORD.

COASTAL ENGINEERING CONSULTANTS, INC.

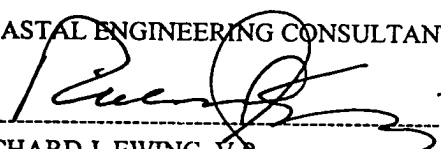
RICHARD J. EWING, V.P.
PROFESSIONAL SURVEYOR AND MAPPER
FLORIDA CERTIFICATE NO. 5295
NOT VALID WITHOUT THE SIGNATURE AND
THE ORIGINAL RAISED SEAL OF A FLORIDA
LICENSED SURVEYOR AND MAPPER
CEC FILE NO. 03175-PHASE42
DATE OF SIGNATURE: 8-5-04

OR: 3658 PG: 1700

EXHIBIT B

SURVEYS, PLOT PLANS AND
FLOOR PLANS

AVELLINO ISLES, A CONDOMINIUM A PART OF TRACT "A" AND L-18 OF THE VINEYARDS UNIT 3A AS RECORDED IN PLAT BOOK 17, PAGES 11 THROUGH 17 OF THE PUBLIC RECORDS OF COLLIER COUNTY, FLORIDA.


SCALE: 1" = 200'

TRACT L-18
D.E. (LAKE)
(EXISTING)

TRACT L-18
D.E. (LAKE)
(EXISTING)

- GENERAL NOTES**
1. SET 5/8" IRON PIN AND CAP STAMPED CEC LB 2464.
 2. SET 5/8" IRON PIN AND CAP STAMPED TA NEAL 3661.
 3. SET 5/8" IRON PIN AND CAP STAMPED TA NEAL 3661.
 4. SET 5/8" IRON PIN AND CAP STAMPED TA NEAL 3661.
 5. SET 5/8" IRON PIN AND CAP STAMPED TA NEAL 3661.
 6. SET 5/8" IRON PIN AND CAP STAMPED TA NEAL 3661.
 7. SET 5/8" IRON PIN AND CAP STAMPED TA NEAL 3661.
 8. SET 5/8" IRON PIN AND CAP STAMPED TA NEAL 3661.
 9. SET 5/8" IRON PIN AND CAP STAMPED TA NEAL 3661.
- ALL BEARINGS AND DISTANCES ARE PLAT AND MEASURED UNLESS OTHERWISE INDICATED.
- ALL DISTANCES BASED ON NATIONAL GEODETIC DATUM (N.G.D.) 1929.
- BENCHMARK USED = SOUTH FLORIDA WATER MANAGEMENT DISTRICT CO. #7.
- ELEVATION = 12.33.
- THIS SURVEY IS CERTIFIED TO THE DATE OF THE FIELD SURVEY, NOT THE DATE OF SIGNATURE.

PART OF
TRACT "A"
1.309,385 SQUARE FEET OR
28.97 ACRES OF LAND

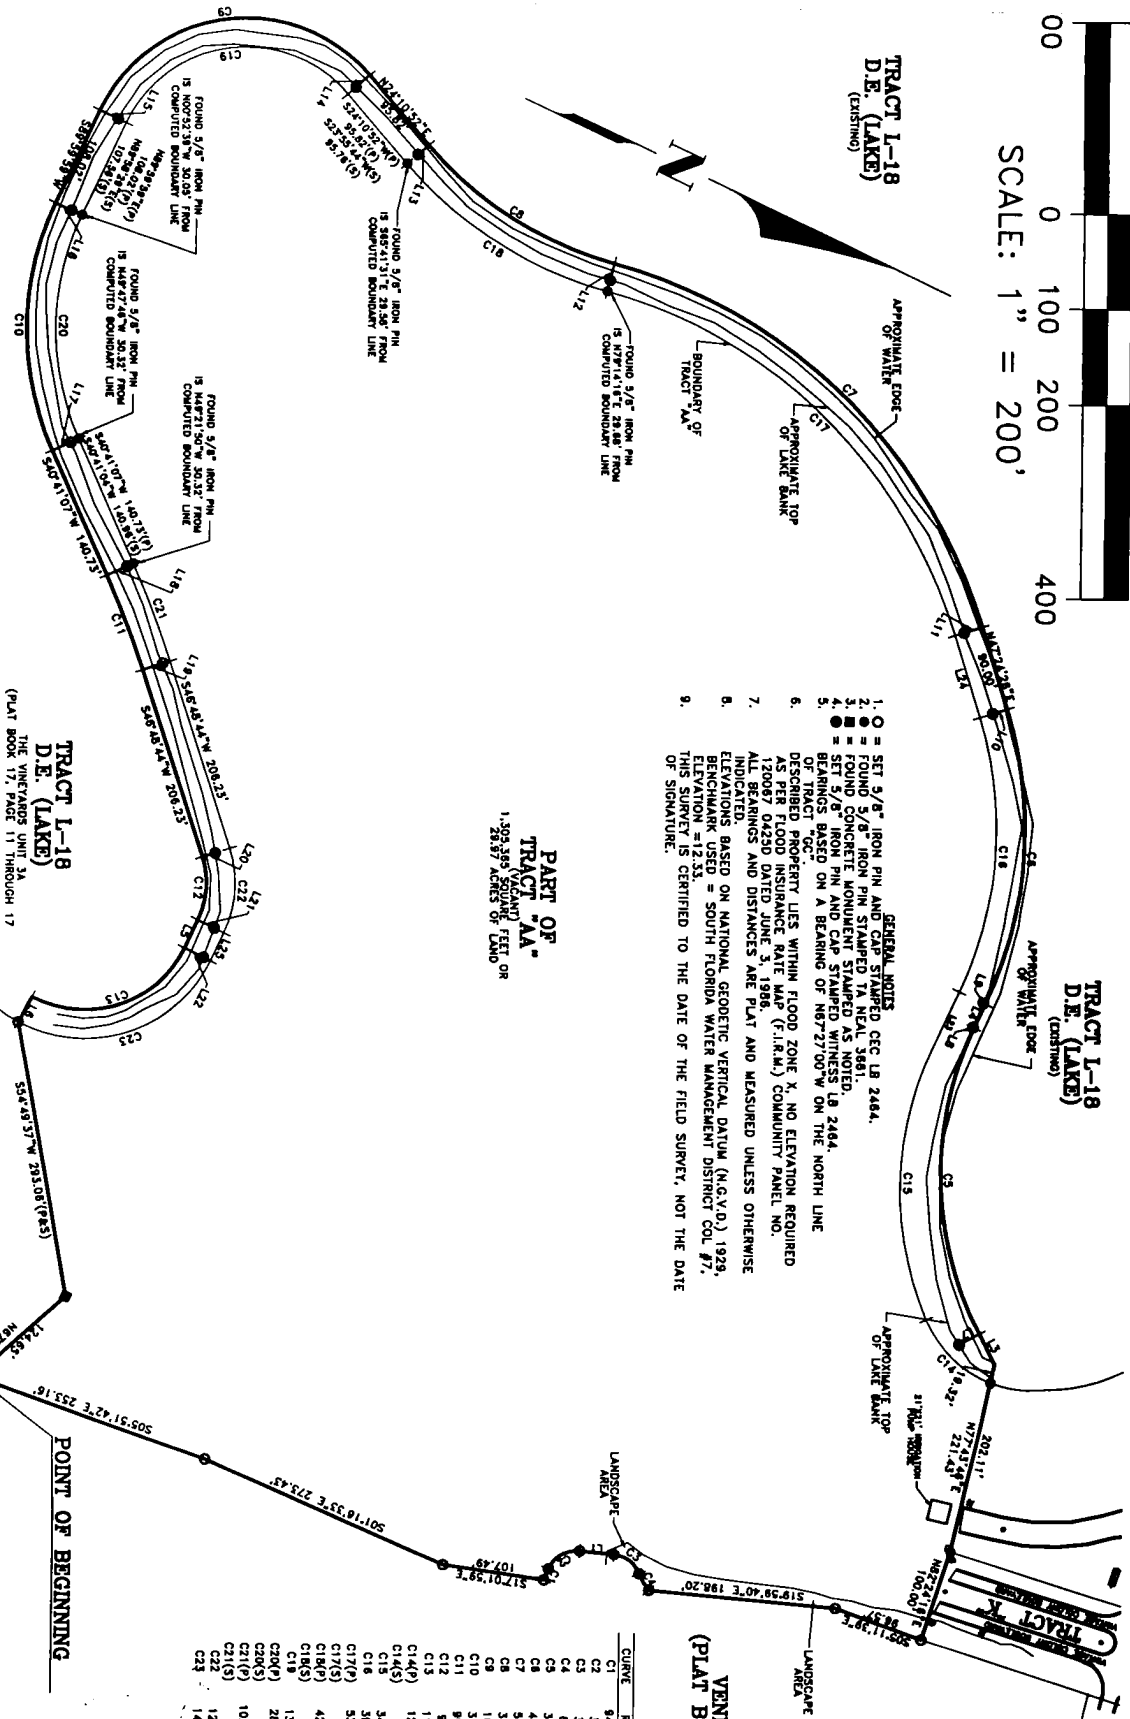

VENEZIA GRANDE ESTATES
(PLAT BOOK 40, PAGES 4 AND 5)

COX - CURVE DATA

CURVE	RADIUS	DELTA	LENGTH	CHORD	BEARING
C1	9448.00'	0704.40'	12.83'	12.83'	N68°57'23"E
C2	32.00'	75°41'42"	41.16'	38.38'	S58°14'20"E
C3	32.00'	65°25'14"	33.64'	31.71'	S12°18'54"W
C4	60.00'	18°58'37"	20.57'	20.47'	S34°12'12"W
C5	380.00'	35°01'58"	333.84'	322.01'	N63°28'02"E
C6	423.52'	42°58'54"	316.35'	309.31'	S58°42'13"W
C7	423.52'	42°58'54"	316.35'	309.31'	N18°31'11"E
C8	380.00'	35°01'58"	333.84'	322.01'	N63°28'02"E
C9	188.81'	114°10'53"	333.16'	281.62'	N62°54'24"W
C10	310.00'	48°18'52"	268.87'	258.44'	S52°20'32"W
C11	890.00'	8°07'37"	105.87'	105.87'	S58°32'24"W
C12	90.00'	43°27'20"	66.26'	66.26'	N18°31'11"E
C13	115.00'	92°54'18"	185.80'	166.24'	N43°28'47"W
C14	120.00'	92°54'18"	185.80'	166.24'	N43°28'47"W
C15	345.00'	48°42'40"	283.31'	264.35'	N18°31'11"E
C16	385.82'	42°58'54"	284.25'	287.32'	S58°42'13"W
C17	350.00'	35°01'58"	333.84'	322.01'	N63°28'02"E
C18	420.00'	34°32'55"	333.25'	324.47'	N63°28'02"E
C19	138.81'	114°10'53"	333.16'	281.62'	N62°54'24"W
C20	280.00'	48°18'52"	268.87'	258.44'	S52°20'32"W
C21	890.00'	8°07'37"	105.87'	105.87'	S58°32'24"W
C22	120.00'	43°27'20"	66.26'	66.26'	N18°31'11"E
C23	140.00'	92°54'18"	234.27'	206.81'	N43°28'47"W

LXX - COURSE DATA

CURVE	DIRECTION	DISTANCE
L1	N18°31'11"E	38.18'
L2	N67°55'44"W	8.22'
L3	S38°52'04"W	35.59'
L4	N60°00'00"E	27.71'
L5	S68°43'56"E	31.75'
L6	S87°09'39"E	30.00'
L7	S53°07'56"E	24.00'
L8	S00°00'00"E	1.00'
L9	S00°00'00"E	2.00'
L10	S42°33'54"E	16.00'
L11	S42°33'54"E	16.00'
SEE SHEET 2
FOR LEGAL DESCRIPTION

TRACT L-18
D.E. (LAKE)
THE VINEYARDS UNIT 3A
(PLAT BOOK 17, PAGE 11 THROUGH 17)

TRACT "GC"
THE VINEYARDS UNIT 3A
(PLAT BOOK 17, PAGE 11 THROUGH 17)

POINT OF COMMENCEMENT

POINT OF BEGINNING

COASTAL ENGINEERING CONSULTANTS, INC.
FLORIDA BUSINESS REGISTRATION NO. LB 2464
RICHARD J. EWING, V.P.
PROFESSIONAL SURVEYOR AND MAPPER
FLORIDA CERTIFICATE NO. 5295
NOT VALID WITHOUT THE SIGNATURE AND
THE ORIGINAL RAISED SEAL OF A FLORIDA
LICENSED SURVEYOR AND MAPPER
DATE OF FIELD SURVEY: 2-19-04
DATE OF SIGNATURE: 8-5-09


EXHIBIT B
PAGE 1

C.E.C. FILE NO.: 03.175
ACAD DWG. NO.: BOUNDARY

BOUNDARY SURVEY

THIS INSTRUMENT PREPARED BY:
RICHARD J. EWING, V.P.
PROFESSIONAL SURVEYOR AND MAPPER
COASTAL ENGINEERING CONSULTANTS, INC.
PROFESSIONAL ENGINEERS AND LAND SURVEYORS
3106 SOUTH HORSESHOE DRIVE, NAPLES, FLORIDA
PHONE NO. (239)643-2324 FAX NO. (239)643-1143


AVELLINO ISLES, A CONDOMINIUM
A PART OF TRACT "AA" AND L-18 OF THE VINEYARDS UNIT 3A AS RECORDED IN PLAT BOOK 17, PAGES 11 THROUGH 17 OF THE PUBLIC RECORDS OF COLLIER COUNTY, FLORIDA.

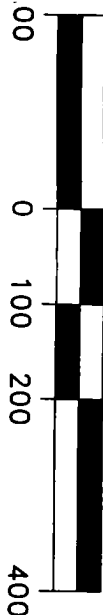

SCALE: 1" = 200'

TRACT L-18
D.E. (LAKE)
(EXISTING)

TRACT L-18
D.E. (LAKE)
(EXISTING)

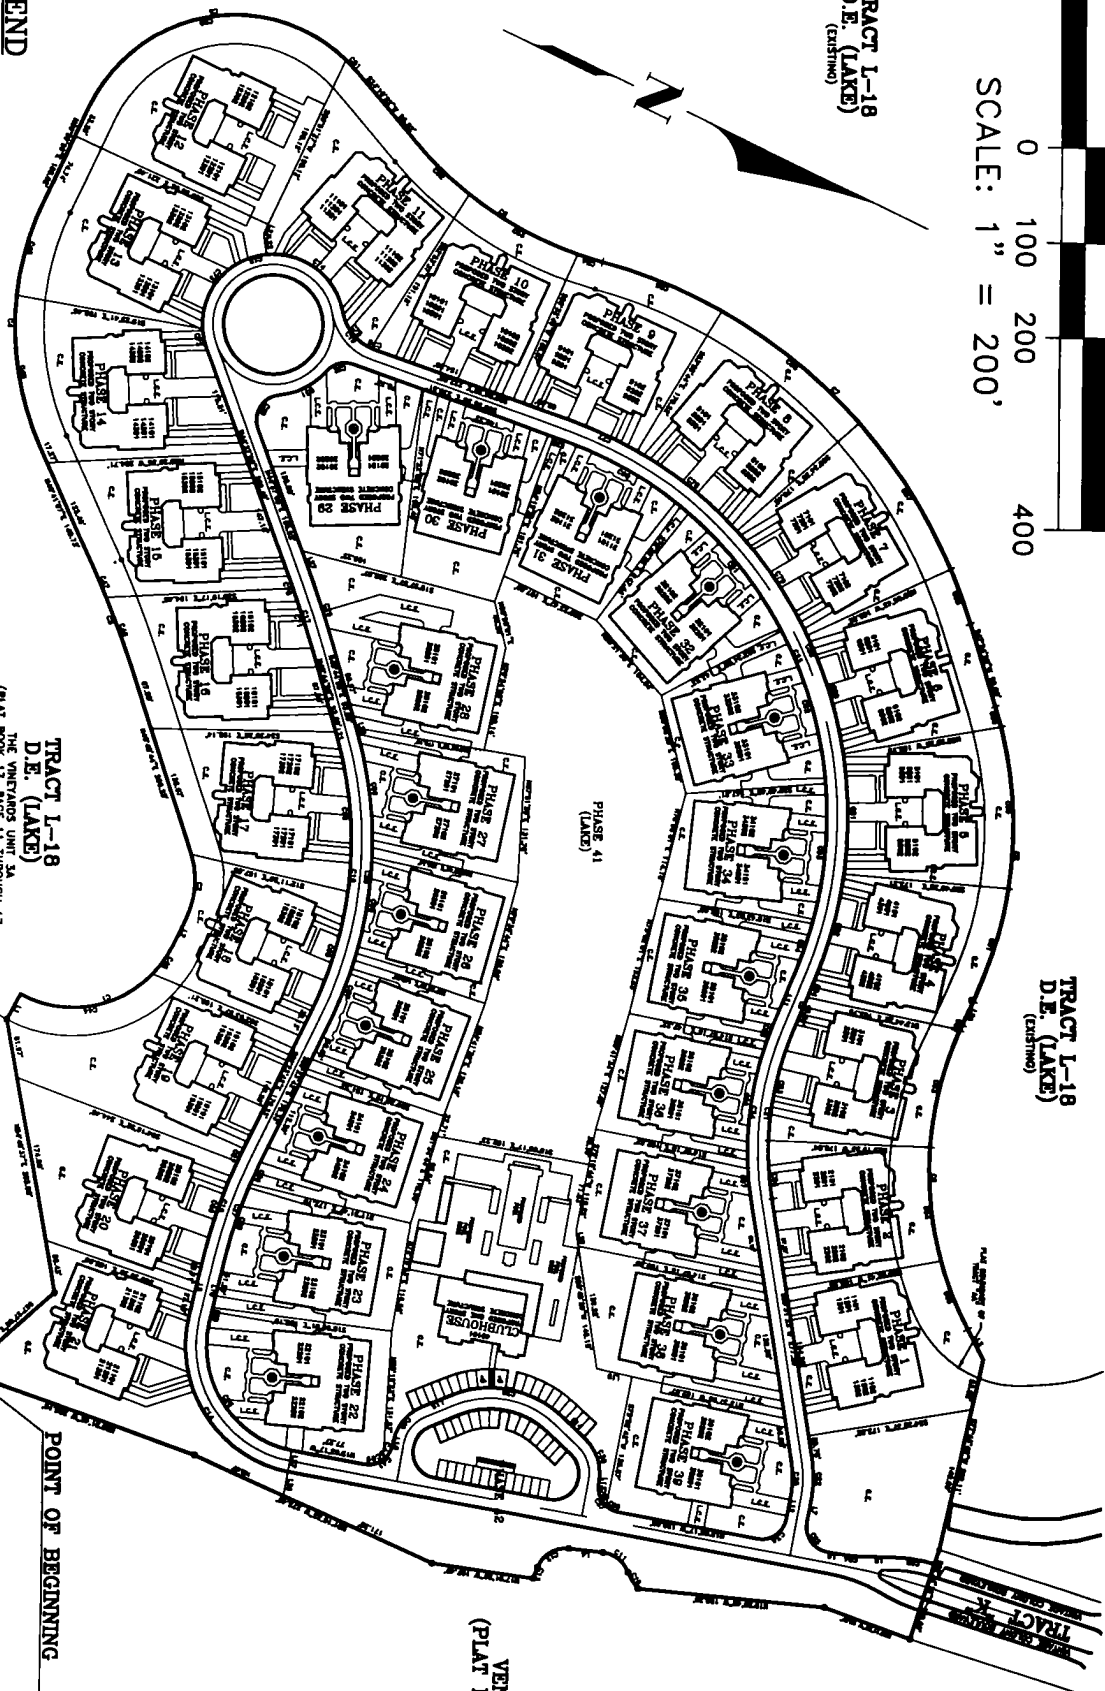

VENEZIA GRANDE ESTATES
(PLAT BOOK 40, PAGES 4 AND 5)

LEGEND

C.E. = COMMON ELEMENT
L.C.E. = LIMITED COMMON ELEMENT

THIS INSTRUMENT PREPARED BY:
RICHARD J. EWING, V.P.
PROFESSIONAL SURVEYOR AND MAPPER
COASTAL ENGINEERING CONSULTANTS, INC.
PROFESSIONAL ENGINEERS AND LAND SURVEYORS
3106 SOUTH HORSESHOE DRIVE, NAPLES, FLORIDA
PHONE NO. (239) 643-2324 FAX NO. (239) 643-1143

SEE SHEET 5 THROUGH 48
FOR DETAILS OF EACH BUILDING



PLOT PLAN

POINT OF COMMENCEMENT

EXHIBIT B
PAGE 2

C.E.C. FILE NO.: 03.175
ACAD DWG. NO.: PLOT

AVELLINO ISLES, A CONDOMINIUM A PART OF TRACT "A" AND L-18 OF THE VINEYARDS UNIT 3A AS RECORDED IN PLAT BOOK 17, PAGES 11 THROUGH 17 OF THE PUBLIC RECORDS OF COLLIER COUNTY, FLORIDA.

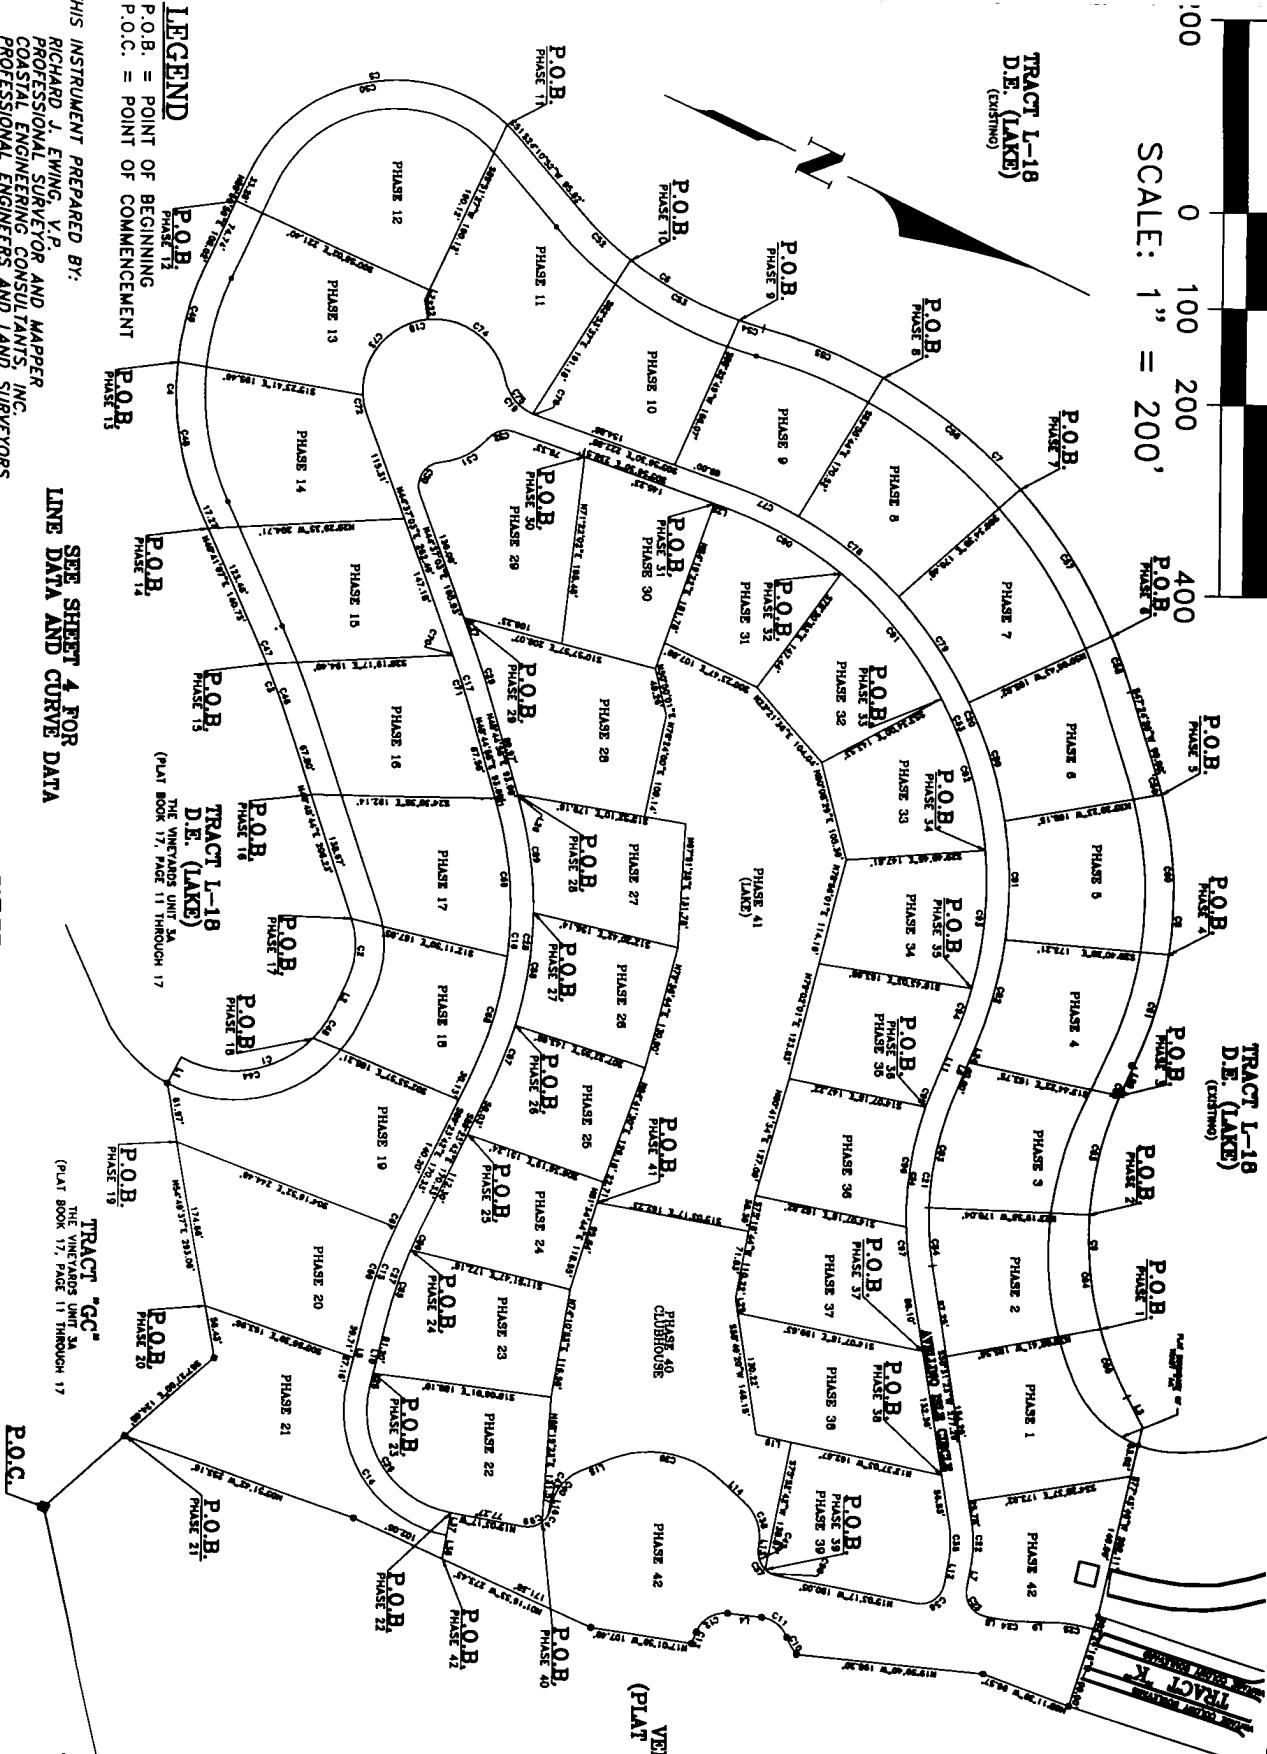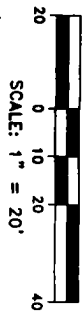

LEGEND

P.O.B. = POINT OF BEGINNING
P.O.C. = POINT OF COMMENCEMENT

SEE SHEET 4 FOR
LINE DATA AND CURVE DATA

THIS INSTRUMENT PREPARED BY:
RICHARD J. EWING, V.P.
PROFESSIONAL SURVEYOR AND MAPPER
COASTAL ENGINEERING CONSULTANTS, INC.
PROFESSIONAL ENGINEERS AND LAND SURVEYORS
3106 SOUTH HORSESHOE DRIVE, NAPLES, FLORIDA
PHONE NO. (239) 643-2324 FAX NO. (239) 643-1143

SKETCH OF DESCRIPTIONS

P.O.C.

EXHIBIT B
PAGE 3

C.E.C. FILE NO.: 03.175
ACAD DWG. NO.: SKETCH

A VELLINO ISLES, A CONDOMINIUM
A PART OF TRACT "AA" AND L-18 OF THE VINEYARDS UNIT 3A AS RECORDED IN PLAT BOOK 17, PAGES 11 THROUGH 17 OF THE PUBLIC RECORDS OF COLLIER COUNTY, FLORIDA

LXX - COURSE DATA

LINE	DIRECTION	DISTANCE
L1	S87°09'39"E	30.00'
L2	S89°43'56"E	31.75'
L3	S36°52'04"W	35.59'
L4	N19°23'43"W	36.19'
L5	N77°49'11"E	66.86'
L6	S87°36'56"W	59.97'
L7	S74°56'43"W	28.00'
L8	S15°03'17"E	11.65'
L9	S24°38'09"E	28.74'
L10	N77°49'11"E	66.86'
L11	S87°36'56"W	59.97'
L12	S74°56'43"W	28.00'
L13	N74°56'43"E	2.00'
L14	N17°14'04"E	33.80'
L15	N47°20'38"W	33.80'
L16	S74°56'43"W	2.00'
L17	N38°34'42"E	61.16'
L18	S10°57'57"E	97.80'
L19	S13°37'03"E	38.35'
L20	N90°00'00"W	27.71'
L21	S48°44'58"W	6.12'
L22	S55°50'23"W	20.65'
L23	S89°51'27"W	11.34'
L24	N87°36'56"E	19.37'
L25	N48°44'58"E	15.67'
L26	N44°37'03"E	3.72'
L27	S05°36'30"E	29.93'
L28	S55°49'20"W	14.93'
L29	S72°52'17"W	20.76'
L30	S78°58'02"W	20.43'
L31	S78°16'10"W	17.08'
L32	S49°30'23"W	6.86'
L33	S23°21'36"W	6.70'
L34	N80°13'20"E	5.07'
L35	S74°56'43"W	24.79'
L36	S74°56'43"W	24.00'
L37		

CXX - CURVE DATA

CURVE	RADIUS	DELTA	LENGTH	CHORD	BEARING
C1	115.00'	92°34'18"	185.80'	186.24'	N43°28'47"W
C2	90.00'	43°27'20"	68.26'	66.64'	S68°32'24"W
C3	990.00'	6°07'37"	105.87'	103.82'	S43°44'55"W
C4	310.00'	49°18'52"	286.82'	258.66'	N65°20'33"E
C5	168.81'	114°10'33"	336.41'	283.44'	S32°54'35"E
C6	390.00'	34°32'55"	235.16'	231.62'	N06°54'25"E
C7	560.00'	57°48'29"	564.68'	541.06'	S18°31'12"W
C8	425.82'	42°35'34"	316.55'	309.31'	S68°42'13"W
C9	360.00'	53°07'56"	333.84'	322.01'	N63°28'02"E
C10	60.00'	19°38'37"	20.57'	20.47'	N34°12'12"E
C11	32.00'	63°25'14"	35.42'	35.64'	S12°18'54"W
C12	32.00'	73°41'42"	41.16'	38.38'	S56°14'20"E
C13	9446.06'	0°04'40"	12.83'	12.83'	S86°57'23"W
C14	132.00'	92°52'28"	213.97'	191.30'	N31°22'57"E
C15	512.00'	12°47'07"	114.25'	114.01'	N84°12'44"E
C16	400.00'	41°51'20"	292.21'	285.75'	S69°40'38"W
C17	988.00'	4°07'54"	71.25'	71.25'	S46°41'01"W
C18	75.00'	189°42'18"	248.32'	149.46'	S40°31'48"E
C19	50.00'	80°15'51"	52.59'	50.20'	N24°11'25"E
C20	437.00'	93°33'26"	713.57'	636.90'	S40°50'13"W
C21	318.00'	32°05'33"	178.12'	175.80'	N71°34'08"E
C22	112.00'	19°25'20"	37.97'	37.78'	S65°14'03"W
C23	25.00'	90°00'00"	39.27'	35.36'	N29°56'43"E
C24	175.00'	9°34'52"	29.25'	29.25'	N19°50'43"E
C25	165.00'	15°51'13"	45.66'	45.51'	S16°42'32"E
C26	108.00'	92°52'28"	175.06'	156.52'	N31°22'57"E
C27	488.00'	12°47'07"	108.90'	108.67'	N84°12'44"E
C28	424.00'	41°51'20"	309.74'	302.90'	S69°40'38"W
C29	1012.00'	4°07'54"	72.98'	72.96'	S46°41'01"W
C30	25.00'	105°04'12"	45.85'	39.69'	S82°50'50"E
C31	75.00'	43°54'50"	57.48'	56.09'	N52°16'09"W
C32	25.00'	68°17'04"	29.79'	28.06'	S40°05'02"E
C33	413.00'	93°33'26"	674.38'	601.92'	N40°50'13"W
C34	342.00'	32°05'35"	191.56'	189.07'	N71°34'08"E
C35	88.00'	19°25'20"	29.83'	29.69'	S65°14'03"W
C36	25.00'	90°00'00"	39.27'	35.36'	N60°03'17"W
C37	25.00'	90°00'00"	39.27'	35.36'	N29°56'43"E
C38	49.00'	57°42'39"	49.35'	47.29'	S15°03'17"E
C39	112.00'	64°34'42"	126.24'	119.66'	S46°05'23"W
C40	49.00'	57°42'39"	49.35'	47.29'	S15°03'17"E
C41	25.00'	90°00'00"	39.27'	35.36'	N60°03'17"W
C42	25.00'	56°48'59"	24.79'	23.79'	N46°32'13"E
C43	25.00'	41°42'48"	18.20'	17.80'	N84°11'53"W
C44	115.00'	73°58'25"	148.47'	138.38'	N34°08'51"W
C45	115.00'	18°35'52"	37.33'	37.16'	N80°26'00"W
C46	990.00'	4°26'23"	76.71'	76.69'	S44°35'32"W
C47	990.00'	1°41'14"	29.15'	28.15'	S41°31'44"W
C48	310.00'	30°01'28"	162.45'	160.60'	N55°41'51"E
C49	310.00'	19°17'24"	104.37'	103.88'	N60°21'17"E
C50	168.81'	107°58'15"	318.11'	273.09'	S36°00'54"E

CXX - CURVE DATA

CURVE	RADIUS	DELTA	LENGTH	CHORD	BEARING
C51	168.81'	6°12'38"	18.30'	18.29'	S21°04'33"W
C52	390.00'	1°18'46"	77.00'	76.88'	N18°31'29"E
C53	390.00'	19°11'29"	130.63'	130.02'	N03°16'21"E
C54	390.00'	4°02'39"	27.53'	27.52'	N08°20'43"W
C55	560.00'	13°59'36"	136.77'	136.43'	S03°22'15"E
C56	560.00'	19°08'28"	186.76'	185.99'	S13°10'47"W
C57	560.00'	18°29'45"	180.78'	179.99'	S31°58'54"W
C58	560.00'	6°10'39"	60.38'	60.35'	S44°19'06"W
C59	425.82'	2°57'52"	22.03'	22.03'	S48°53'22"W
C60	425.82'	2°51'00"	171.06'	169.91'	S61°52'48"W
C61	425.82'	16°36'42"	123.46'	123.03'	N81°41'39"W
C62	360.00'	0°56'15"	5.89'	5.89'	N89°31'35"E
C63	360.00'	20°28'13"	128.62'	127.93'	N78°49'39"E
C64	360.00'	19°19'03"	121.38'	120.80'	N56°56'01"E
C65	360.00'	12°24'26"	77.96'	77.80'	N43°04'16"E
C66	512.00'	11°52'02"	106.05'	105.86'	N83°45'11"E
C67	512.00'	0°55'06"	8.21'	8.21'	S89°51'15"E
C68	400.00'	18°30'19"	129.19'	128.63'	S81°21'08"W
C69	400.00'	23°21'01"	165.02'	161.89'	S60°25'28"W
C70	988.00'	0°09'15"	2.66'	2.66'	S44°41'41"W
C71	988.00'	3°58'40"	68.59'	68.56'	S46°45'38"W
C72	75.00'	16°30'13"	21.60'	21.53'	N52°52'10"E
C73	75.00'	87°57'38"	115.14'	104.16'	S74°53'54"E
C74	75.00'	85°14'28"	111.58'	101.57'	S11°42'08"W
C75	50.00'	56°05'57"	48.96'	47.02'	N26°16'22"E
C76	50.00'	4°09'54"	3.63'	3.63'	N03°51'33"W
C77	437.00'	9°39'22"	73.65'	73.56'	S01°06'49"E
C78	437.00'	17°42'08"	135.02'	134.48'	S12°33'56"W
C79	437.00'	17°21'28"	132.39'	131.89'	S30°55'44"W
C80	437.00'	17°01'22"	129.83'	129.36'	S47°17'09"W
C81	437.00'	16°38'09"	126.88'	126.44'	S64°08'34"W
C82	437.00'	15°10'57"	115.80'	115.46'	S80°01'27"W
C83	318.00'	21°04'55"	117.01'	116.35'	N77°04'28"E
C84	318.00'	11°00'37"	61.11'	61.02'	N61°01'42"E
C85	488.00'	10°05'19"	85.93'	85.82'	N82°51'50"E
C86	488.00'	2°41'48"	22.97'	22.97'	S86°07'14"W
C87	424.00'	8°58'07"	66.37'	66.30'	S89°15'24"E
C88	424.00'	16°08'52"	119.50'	119.10'	S73°33'45"W
C89	424.00'	16°44'21"	123.87'	123.43'	S57°07'08"W
C90	413.00'	19°10'48"	138.25'	137.61'	S03°38'54"W
C91	413.00'	23°16'55"	166.90'	166.90'	S24°53'45"W
C92	413.00'	23°04'33"	166.34'	165.21'	S48°05'30"W
C93	413.00'	20°33'08"	148.14'	147.35'	S69°54'20"W
C94	413.00'	7°26'02"	19.62'	19.62'	S83°53'55"W
C95	342.00'	3°17'16"	19.62'	19.62'	N85°56'18"E
C96	342.00'	21°21'20"	127.47'	126.73'	N73°39'00"E
C97	342.00'	7°26'58"	44.47'	44.43'	N59°14'52"E
C98	25.00'	33°11'01"	14.48'	14.48'	N01°32'13"E
C99	25.00'	48°17'12"	21.07'	20.45'	N39°11'53"W

EXHIBIT B

PAGE 4

SKETCH OF DESCRIPTIONS

C.E.C. FILE NO.: 03.175
ACAD DWG. NO.: SKETCH

THIS INSTRUMENT PREPARED BY:
RICHARD J. EWING, V.P.
PROFESSIONAL SURVEYOR AND MAPPER
COASTAL ENGINEERING CONSULTANTS, INC.
PROFESSIONAL ENGINEERS AND LAND SURVEYORS
3106 SOUTH HORSESHOE DRIVE, NAPLES, FLORIDA
PHONE NO. (239)643-2324 FAX NO. (239)643-1143



EXHIBIT B
PAGE 5

PLAT BOUNDARY OF
TRACT "AA"

LEGAL DESCRIPTION

BEING DESCRIBED AS FOLLOWS

P.O.B.

PHASE
PROPOSED TWO STORY
CONCRETE STRUCTURE

PHASE 3
PROPOSED TWO STORY
CONCRETE STRUCTURE

PHASE
PROPOSED TWO STORY
CONCRETE STRUCTURE

PHASE 38

PHASE 2 PLOT PLAN


EXHIBIT B
PAGE 6
C.E.C. FILE NO.: 03.175
ACAD DWG. NO.: PHASE1PLT

AVELLINO ISLES, A CONDOMINIUM
A PART OF TRACT "AA" AND L-18 OF THE VINEYARDS UNIT 3A AS RECORDED IN PLAT BOOK 17, PAGES 11 THROUGH 17 OF THE PUBLIC RECORDS OF COLLIER COUNTY, FLORIDA.

AVELLINO ISLES, A CONDOMINIUM

A PART OF TRACT "A" AND L-18 OF THE VINEYARDS UNIT 3A AS RECORDED IN PLAT BOOK 17, PAGES 11 THROUGH 17 OF THE PUBLIC RECORDS OF COLLIER COUNTY, FLORIDA.

**TRACT L-18
D.E. (LAKE)
(EXISTING)**

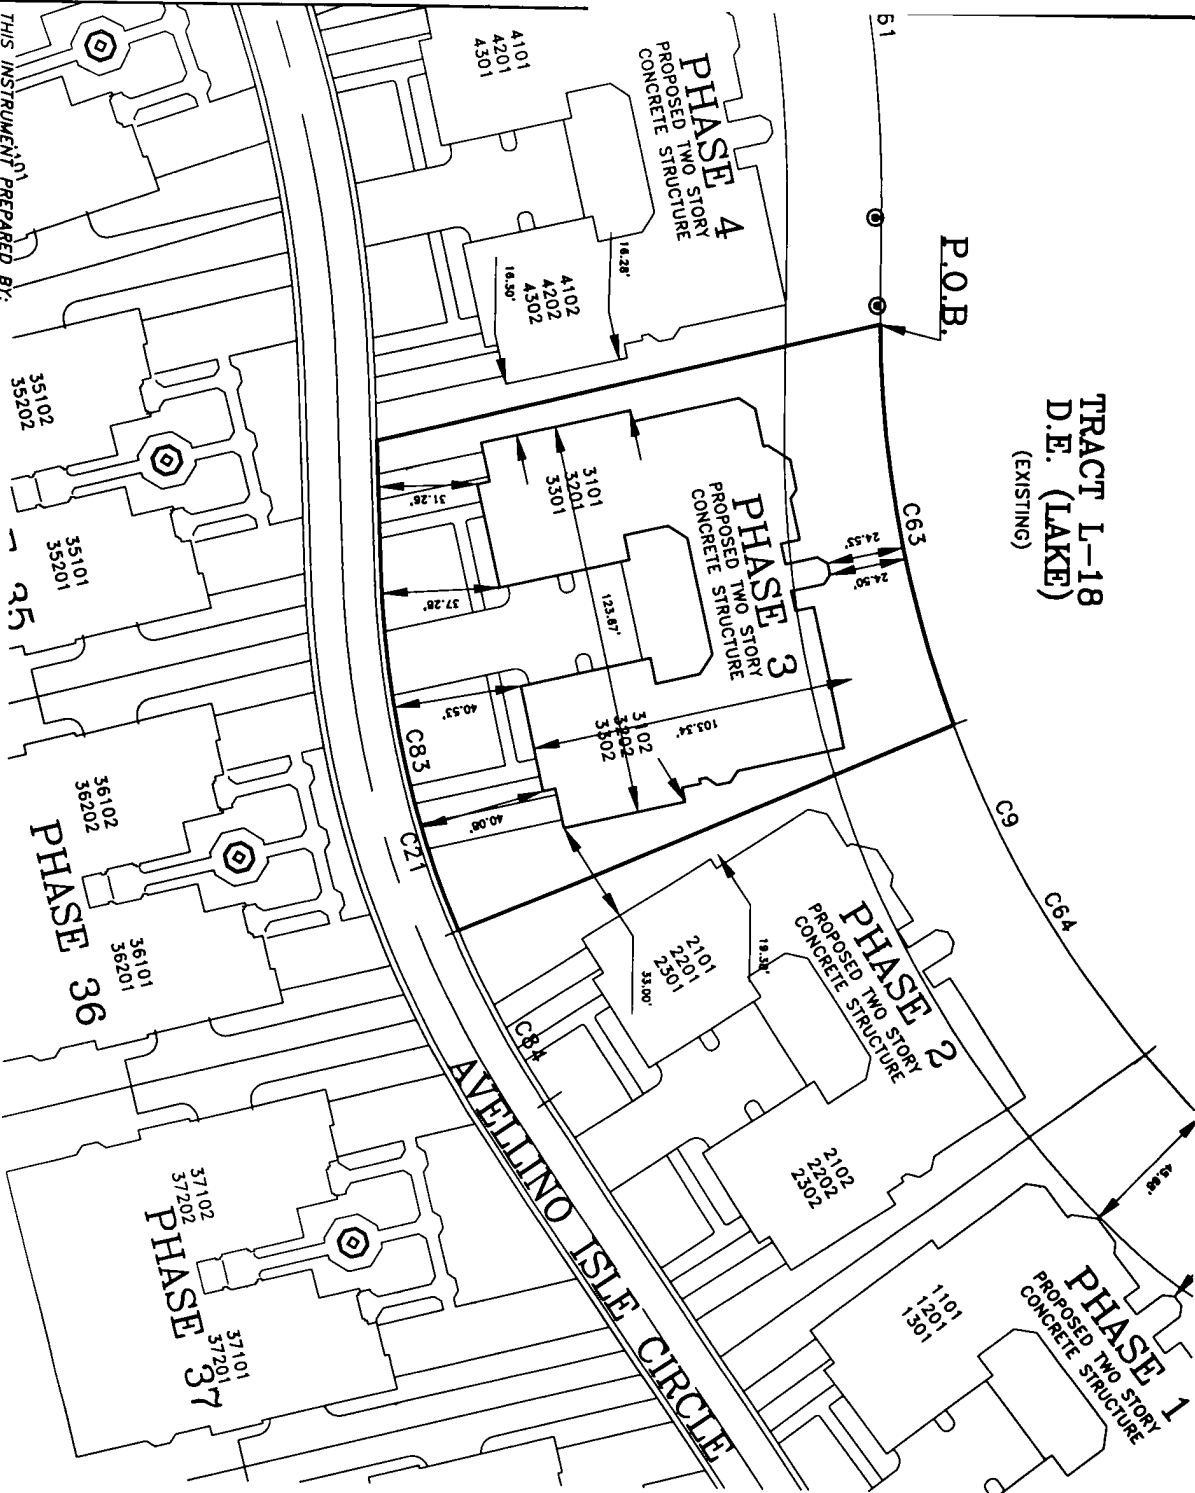

AVELLINO ISLES, A CONDOMINIUM
PHASE 3
LEGAL DESCRIPTION

A PARCEL OF LAND LYING IN THAT PART OF TRACT "A", AND "1-18" OF THE VINEHARTS OF SECTION 34, AS RECORDED IN PLAT BOOK 17, PAGES 7 THROUGH 18 OF THE PUBLIC RECORDS OF GULF BAY COUNTY, FLORIDA, BEING DESCRIBED AS FOLLOWS:

COMMENCING AT THE SOUTHERLY CORNER OF VENEZIA GRANGE ESTATES AS RECORDED IN PLAT BOOK 40, PAGES 4 AND 5 OF SAID PUBLIC RECORDS, SAID POINT ALSO BEING ON THE NORTHERLY LINE OF TRACT "C", OF SAID THE VINEHARTS UNIT 3A SUBDIVISION, RUN N 89° 04' 00" E 100.00 FEET ALONG THE SOUTHERLY LINE OF SAID VENEZIA GRANGE ESTATES SUBDIVISION AND THE NORTHERLY LINE OF TRACT "C" TO A POINT OF CURVATURE; THENCE S 54° 09' 37" W 753.89 FEET TO A POINT OF INTERSECTION WITH THE BOUNDARY COMMON LINE TO SAID TRACT "A"; THENCE SAID TRACT "A" BEARING N 7° 09' 39" W 30.00 FEET TO POINT ON A CIRCULAR CURVE; THENCE LEAVING SAID LINE N 87° 09' 39" W 30.00 FEET TO POINT ON A CIRCULAR CURVE; THENCE 185.80 FEET ALONG THE ARC OF A CURVE CONCAVE TO THE SOUTHWEST HAVING A RADIUS OF 113.00 FEET, A CENTRAL ANGLE OF 82° 54' 18", A CHORD DISTANCE OF 186.24 FEET, BEARING N 42° 58' 19" W TO A POINT OF INTERSECTION;

THENCE S 42° 58' 19" W 186.24 FEET TO A POINT OF CURVATURE;

THENCE S 42° 58' 19" W 186.24 FEET TO A POINT OF CURVE CONCAVE TO THE SOUTHWEST HAVING A RADIUS OF 90.00 FEET, A CENTRAL ANGLE OF 45° 27' 20", A CHORD DISTANCE OF 98.84 FEET, BEARING S 65° 32' 24" W TO A POINT OF INTERSECTION;

THENCE S 65° 32' 24" W 206.23 FEET TO A POINT OF CURVATURE;

THENCE 105.87 FEET ALONG THE ARC OF A CURVE CONCAVE TO THE SOUTHWEST HAVING A RADIUS OF 98.00 FEET, A CENTRAL ANGLE OF 67° 07' 37", A CHORD DISTANCE OF 105.82 FEET, BEARING S 67° 07' 37" W TO A POINT OF INTERSECTION;

THENCE S 67° 07' 37" W 152.44 FEET TO A POINT OF CURVATURE;

THENCE LEAVING SAID LINE N 87° 09' 39" W 30.00 FEET TO POINT ON A CIRCULAR CURVE; THENCE 268.82 FEET ALONG THE ARC OF A CURVE CONCAVE TO THE NORTHWEST HAVING A RADIUS OF 310.00 FEET, A CENTRAL ANGLE OF 49° 18' 32", A CHORD DISTANCE OF 236.08 FEET, BEARING S 65° 30' 39" W TO A POINT OF INTERSECTION;

THENCE S 65° 30' 39" W 108.02 FEET TO A POINT OF CURVATURE;

THENCE 358.41 FEET ALONG THE ARC OF A CURVE CONCAVE TO THE NORTHEAST HAVING A RADIUS OF 360.00 FEET, A CENTRAL ANGLE OF 114° 10' 35", A CHORD DISTANCE OF 283.44 FEET, BEARING N 64° 51' 11" W TO A POINT OF INTERSECTION;

THENCE 23.10 FEET ALONG THE ARC OF A CURVE CONCAVE TO THE NORTHEAST HAVING A RADIUS OF 24.00 FEET, A CENTRAL ANGLE OF 54° 52' 00", A CHORD DISTANCE OF 23.10 FEET, BEARING N 64° 51' 11" W TO A POINT OF INTERSECTION;

THENCE 384.08 FEET ALONG THE ARC OF A CURVE CONCAVE TO THE SOUTHWEST HAVING A RADIUS OF 384.00 FEET, A CENTRAL ANGLE OF 37° 44' 28", A CHORD DISTANCE OF 341.08 FEET, BEARING N 64° 51' 11" W TO A POINT OF INTERSECTION;

THENCE 341.08 FEET ALONG THE ARC OF A CURVE CONCAVE TO THE SOUTHWEST HAVING A RADIUS OF 341.00 FEET, A CENTRAL ANGLE OF 37° 44' 28", A CHORD DISTANCE OF 341.08 FEET, BEARING N 64° 51' 11" W TO A POINT OF INTERSECTION;

THENCE N 47° 24' 26" E 40.00 FEET TO A POINT OF INTERSECTION;

THENCE 5.88 FEET ALONG THE ARC OF A CURVE CONCAVE TO THE NORTH, HAVING A RADIUS OF 380.00 FEET, A CENTRAL ANGLE OF 0° 05' 51", A CHORD DISTANCE OF 5.88 FEET, BEARING N 65° 31' 53" E TO THE POINT OF BEGINNING;

MEASURING 128.82 FEET ALONG THE ARC OF SAID CURVE HAVING A RADIUS OF 127.93 FEET, A CENTRAL ANGLE OF 20° 28' 15", A CHORD DISTANCE OF 127.93 FEET, BEARING N 72° 49' 49" E TO THE POINT OF BEGINNING;

THENCE 323.19 BEARING A DISTANCE OF 170.04 FEET TO A POINT OF CURVATURE;

THENCE 117.01 FEET ALONG THE ARC OF A CURVE CONCAVE TO THE NORTHWEST, HAVING A RADIUS OF 318.00 FEET, A CENTRAL ANGLE OF 21° 04' 35", A CHORD DISTANCE OF 21.04 FEET, BEARING S 77° 04' 28" W TO A POINT OF INTERSECTION;

THENCE 387.29 BEARING A DISTANCE OF 40.40 FEET TO A POINT OF INTERSECTION;

THENCE N 12° 54' 22" W A DISTANCE OF 181.73 FEET TO THE POINT OF BEGINNING.

LAND.

SUBJECT TO EASEMENTS, RESTRICTIONS AND RESERVATIONS OF RECORD.

INSTRUMENT PREPARED BY: 3520-
RICHARD J. EWING, V.P.
PROFESSIONAL SURVEYOR AND MAPPER
COASTAL ENGINEERING CONSULTANTS, INC.
PROFESSIONAL ENGINEERS AND LAND SURVEYORS
3103 SOUTH HORRISBOW DRIVE, NAILES, FLORIDA
PHONE NO. (239) 843-2124 FAX NO. (239) 653-1143

PHASE 3 PLOT PLAN

EXHIBIT B
PAGE 7

TRACT L-18
D.E. (LAKE)
(EXISTING)


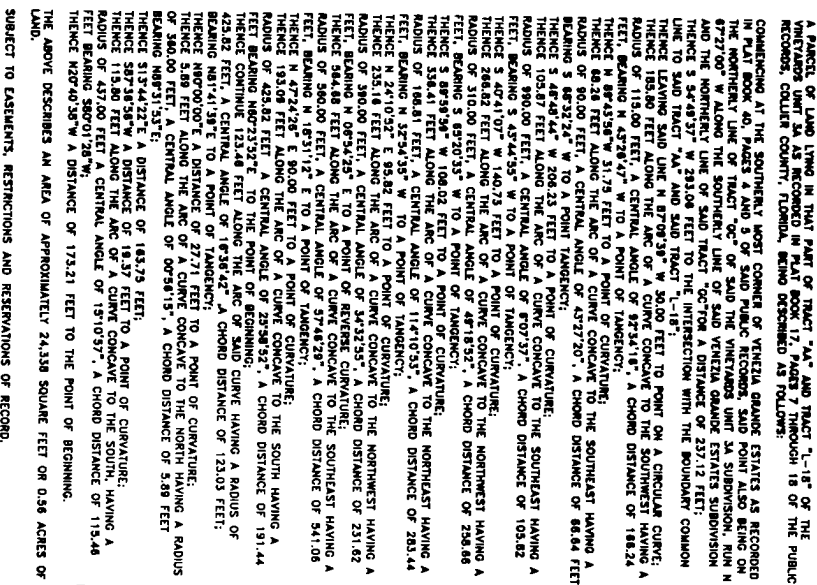


EXHIBIT B
PAGE 8
C.E.C. FILE NO.: 03.175
ACAD DWG NO.: PHASE4/BIT

P.O.B.

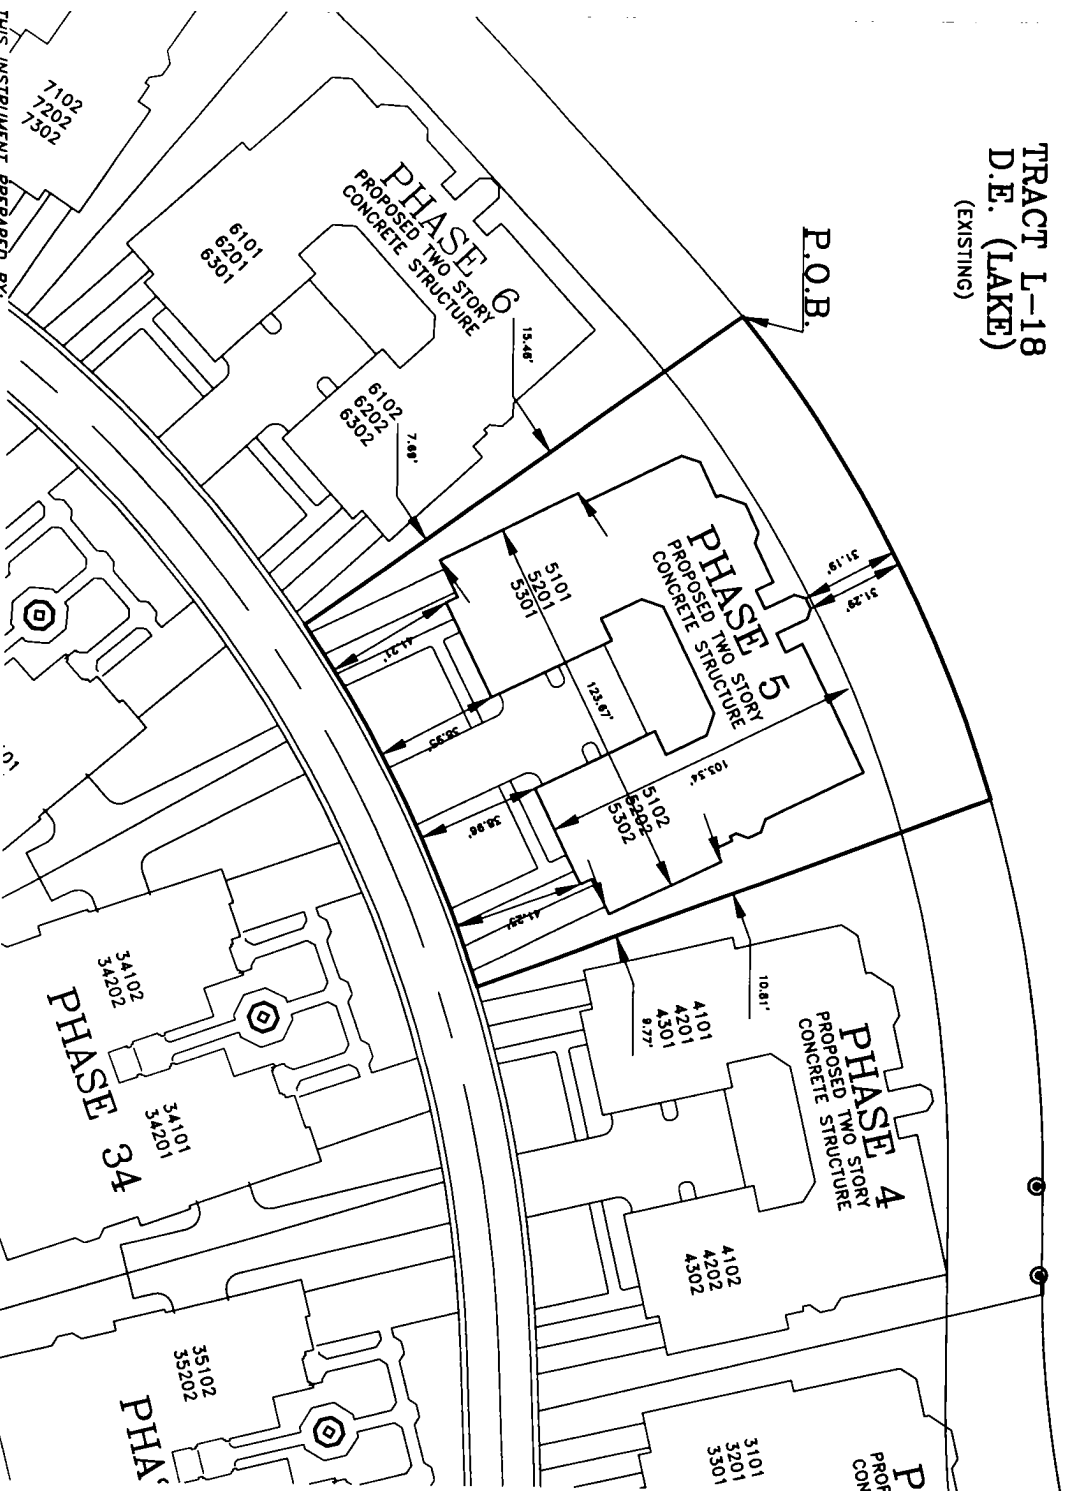

A PARCEL OF LAND LYING IN THAT PART OF TRACT "A" AND TRACT "L-18" OF THE VINEYARDS UNIT 3A AS RECORDED IN PLAT BOOK 17, PAGES 7 THROUGH 18 OF THE PUBLIC RECORDS, COLLIER COUNTY, FLORIDA, BEING DESCRIBED AS FOLLOWS:

[illegible]

PHASE 5 PLOT PLAN

EXHIBIT B
PAGE 9
C.E.C. FILE NO.: 03.175
ACAD DWG. NO.: PHASE5PIT

AVELLINO ISLES, A CONDOMINIUM
A PART OF TRACT "AA" AND L-18 OF THE VINEYARDS UNIT 3A AS RECORDED IN PLAT BOOK 17, PAGES 11 THROUGH 17 OF THE PUBLIC RECORDS OF COLLIER COUNTY, FLORIDA.

P.O.B.

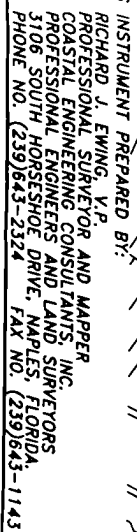
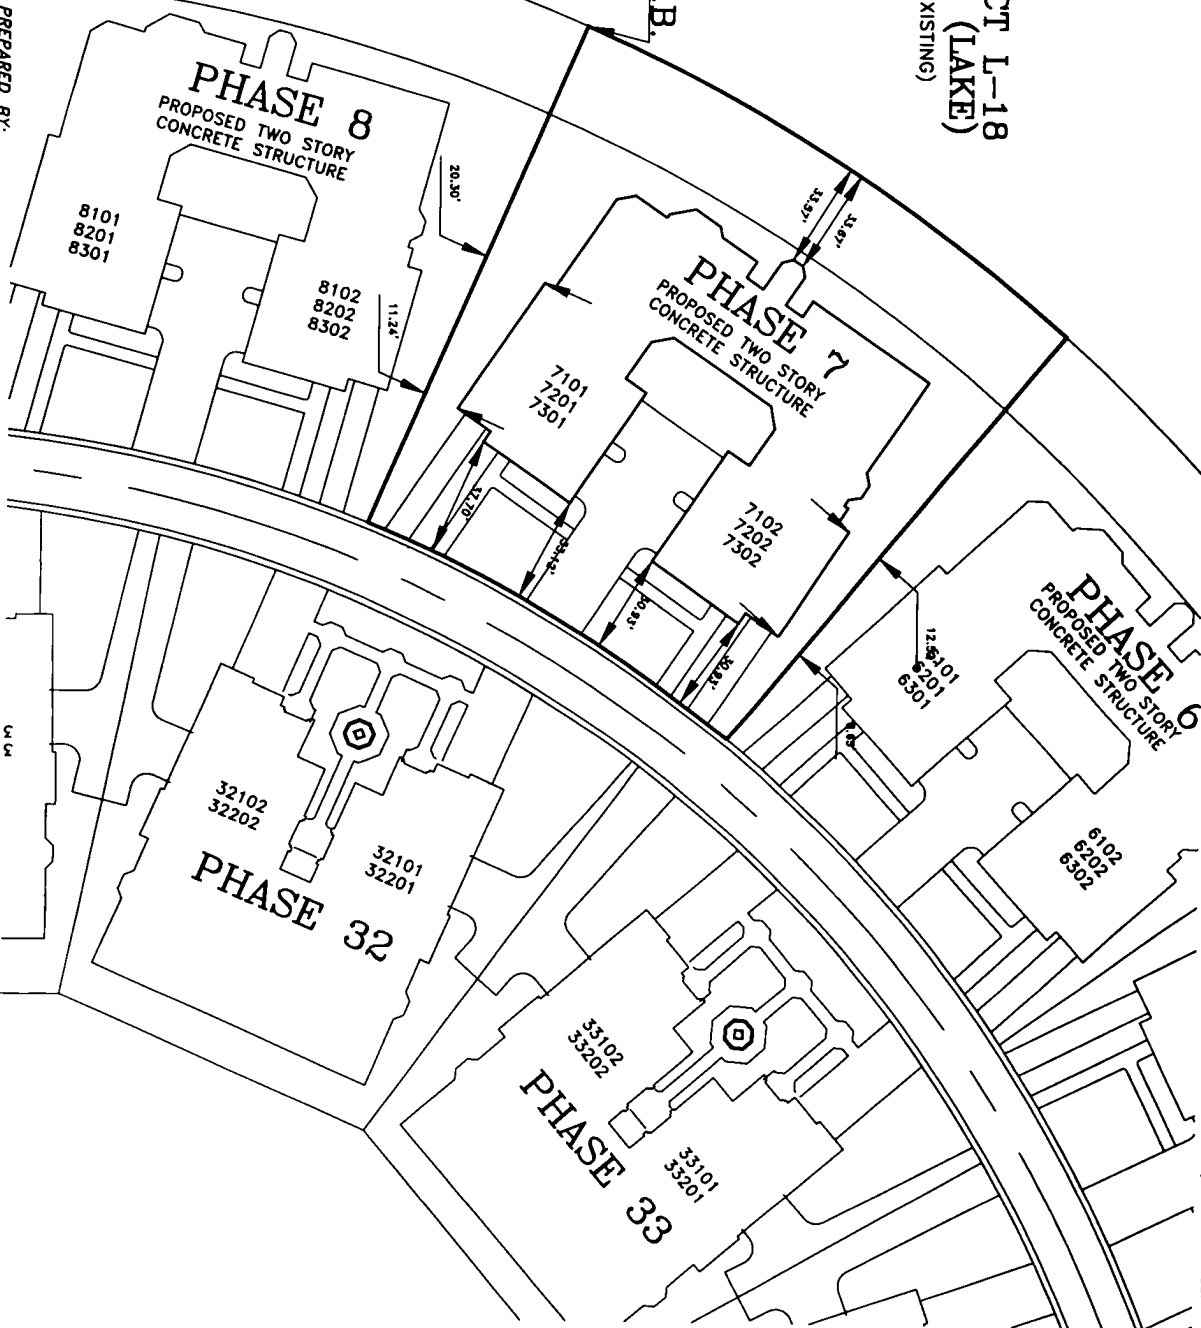


EXHIBIT B
PAGE 10
C.E.C. FILE NO.: 03.175
ACAD DWG. NO.: PHASE6PLT

LEGAL DESCRIPTION

**TRACT L-18
D.E. (LAKE)
(EXISTING)**

P.O.B

THIS INSTRUMENT PREPARED BY:

RICHARD EWING, V.P.
PROFESSIONAL SURVEYOR AND MAPPER
COASTAL ENGINEERING CONSULTANTS, INC.
PROFESSIONAL ENGINEERS AND LAND SURVEYORS
3106 SOUTH HORSESHOE DRIVE, NAPLES, FLORIDA
PHONE NO. (239)643-2324 FAX NO. (239)643-1143

PHASE 7 PLOT PLAN

EXHIBIT B
PAGE 11
C.E.C. FILE NO.: 03.175
ACAD DWG. NO.: PHASE7PLT

AVELLINO ISLES, A CONDOMINIUM
A PART OF TRACT "AA" AND L-18 OF THE VINEYARDS UNIT 3A AS RECORDED IN PLAT BOOK 17, PAGES 11 THROUGH 17 OF THE PUBLIC RECORDS OF COLLIER COUNTY, FLORIDA.

TRACT L-18
D.E. (LAKE)
(EXISTING)

PHASE 31

31101 31201

31102 31202

PHASE 32

PROPOSED TWO STORY CONCRETE STRUCTURE

9102 9202 9302

1058 8201 018

20.33'

12.79'

18.98'

P.O.B.

PREPARED BY:

THIS INSTRUMENT PREPARED BY:
RICHARD J. EWING, V.P.
PROFESSIONAL SURVEYOR AND MAPPER
CONSULTING ENGINEERING CONSULTANTS, INC.
3106 SOUTH HIGGINS DRIVE, NAPLES, FLORIDA
PHONE NO. (239)643-2354 FAX NO. (239)643-1143

PHASE 8 PLOT PLAN

AVELLINO ISLES, A CONDOMINIUM
PHASE 2
LEGAL DESCRIPTION

[illegible]

EXHIBIT B
PAGE 12
C.E.C. FILE NO.: 03.175
ACAD DWG. NO.: PHASE8PLT

A PARCEL OF LAND LYING IN THAT PART OF TRACT "AA" AND TRACT "L-18" OF THE VINEYARDS UNIT 3A AS RECORDED IN PLAT BOOK 17, PAGES 7 THROUGH 18 OF THE PUBLIC RECORDS, COLLIER COUNTY, FLORIDA, BEING DESCRIBED AS FOLLOWS:




PHASE 9 PLOT PLAN

[illegible]

LEGAL DESCRIPTION

THE ABOVE DESCRIBES AN AREA OF APPROXIMATELY 25,060 SQUARE FEET OR 0.58 ACRES OF LAND.

P.O.B.

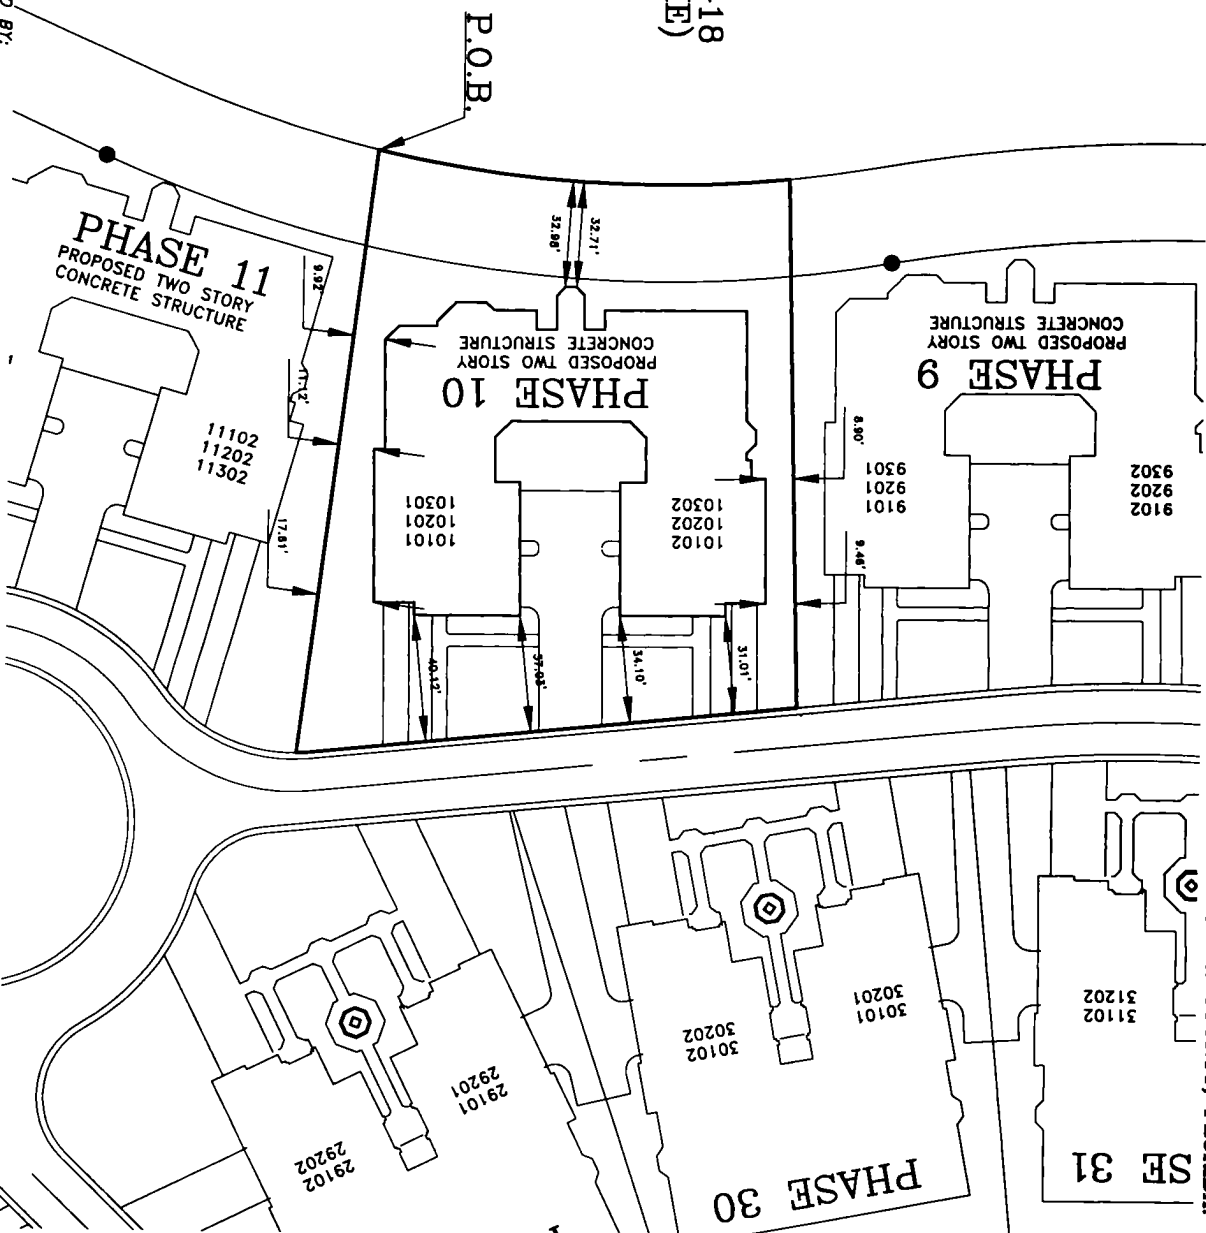


RICHARD J. EWING, V.P.
PROFESSIONAL SUPERVISOR AND MAPPER
COASTAL ENGINEERING CONSULTANTS, INC.
PROFESSIONAL ENGINEERS AND LAND SURVEYORS
3106 SOUTH HORSESHOE DRIVE, NAPLES, FLORIDA
PHONE NO. (239)643-2324 FAX NO. (239)643-1143

PHASE 10 PLOT PLAN

EXHIBIT B
PAGE 14
C.E.C. FILE NO.: 03.175
ACAD DWG. NO.: PHASE10PLT

AVELLINO ISLES, A CONDOMINIUM **A PART OF TRACT "A" AND L-18 OF THE VINEYARDS UNIT 3A AS RECORDED IN PLAT BOOK 17, PAGES 11 THROUGH 17 OF THE PUBLIC RECORDS OF COLLIER COUNTY, FLORIDA.**

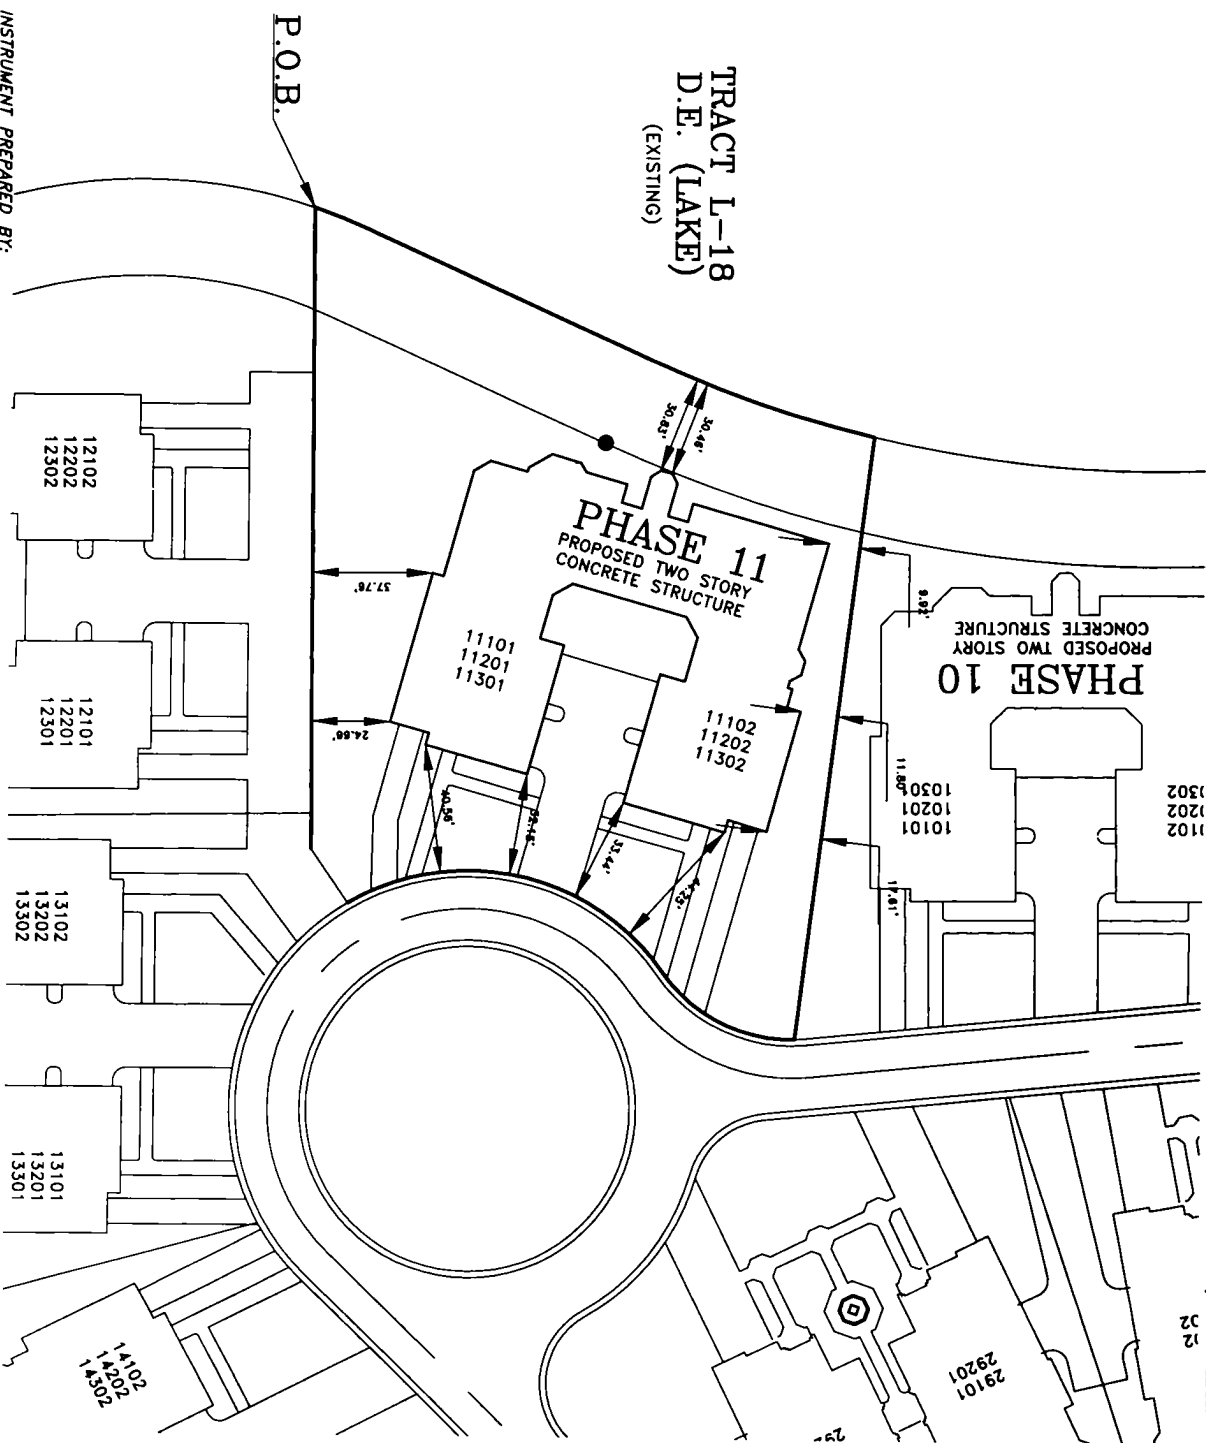

AVELLINO ISLES, A CONDOMINIUM
 PHASE 11
 LEGAL DESCRIPTION

A PARCEL OF LAND LYING IN THAT PART OF TRACT "A" AND TRACT "L-18" OF THE VINEYARDS UNIT 3A AS RECORDED IN PLAT BOOK 17, PAGES 7 THROUGH 18 OF THE PUBLIC RECORDS, COLLIER COUNTY, FLORIDA, BEING DESCRIBED AS FOLLOWS:

COMMENCING AT THE SOUTHERLY MOST CORNER OF VINEYARD GRANDE ESTATES AS RECORDED IN PLAT BOOK 40, PAGES 4 AND 5 OF SAID PUBLIC RECORDS, SAID POINT ALSO BEING ON THE NORTHERLY LINE OF TRACT "OC" OF SAID THE VINEYARDS UNIT 3A SUBDIVISION, RUN N 87°27'00" W ALONG THE SOUTHERLY LINE OF SAID VINEYARD GRANDE ESTATES SUBDIVISION, THENCE S 84°48'12" E ALONG SAID TRACT "OC" FOR A DISTANCE OF 235.12 FEET; THENCE S 84°48'12" E ALONG SAID TRACT "OC" IN INTERSECTION WITH THE BOUNDARY COMMON LINE TO SAID TRACT "A" AND SAID TRACT "L-18" FOR A DISTANCE OF 115.00 FEET; THENCE LEAVING SAID LINE N 87°09'38" W 20.00 FEET TO POINT ON A CIRCULAR CURVE; THENCE 185.80 FEET ALONG THE ARC OF A CURVE CONCAVE TO THE SOUTHWEST HAVING A RADIUS OF 115.00 FEET, A CENTRAL ANGLE OF 82°54'15", A CHORD DISTANCE OF 186.24 FEET, BEARING N 43°28'47" W TO A POINT OF TANGENCY; THENCE S 82°54'15" E TO A POINT OF CURVATURE; THENCE 66.28 FEET ALONG THE ARC OF A CURVE CONCAVE TO THE SOUTHEAST HAVING A RADIUS OF 80.00 FEET, A CENTRAL ANGLE OF 45°27'20", A CHORD DISTANCE OF 66.44 FEET, BEARING S 68°32'24" W 208.23 FEET TO A POINT OF CURVATURE; THENCE 105.87 FEET ALONG THE ARC OF A CURVE CONCAVE TO THE SOUTHEAST HAVING A RADIUS OF 80.00 FEET, A CENTRAL ANGLE OF 80°37'37", A CHORD DISTANCE OF 105.82 FEET, BEARING N 52°44'55" W TO A POINT OF TANGENCY; THENCE 310.00 FEET ALONG THE ARC OF A CURVE CONCAVE TO THE NORTHEAST HAVING A RADIUS OF 310.00 FEET, A CENTRAL ANGLE OF 80°37'37", A CHORD DISTANCE OF 228.88 FEET, BEARING S 65°20'33" W TO A POINT OF CURVATURE; THENCE 315.11 FEET ALONG THE ARC OF A CURVE CONCAVE TO THE NORTHEAST HAVING A RADIUS OF 315.11 FEET, A CENTRAL ANGLE OF 107°28'15", A CHORD DISTANCE OF 273.09 FEET, BEARING N 57°54'14" E TO A POINT OF TANGENCY; THENCE 18.30 FEET ALONG THE ARC OF SAID CURVE HAVING A RADIUS OF 168.81 FEET, A CENTRAL ANGLE OF 0°12'38", A CHORD DISTANCE OF 18.28 FEET, BEARING N21°04'35" E TO A POINT OF TANGENCY; THENCE 124.10 FEET ALONG THE ARC OF A CURVE CONCAVE TO THE NORTHEAST HAVING A RADIUS OF 124.10 FEET, A CENTRAL ANGLE OF 11°18'48", A CHORD DISTANCE OF 76.88 FEET, BEARING N 81°51'29" E TO A POINT OF CURVATURE; THENCE 527.33 FEET ALONG THE ARC OF A CURVE CONCAVE TO THE NORTHEAST HAVING A RADIUS OF 527.33 FEET, A CENTRAL ANGLE OF 18°11'18", A CHORD DISTANCE OF 47.02 FEET, BEARING S 58°18'22" W TO A POINT OF REVERSE CURVATURE; THENCE 11.58 FEET ALONG THE ARC OF A CURVE CONCAVE TO THE SOUTHEAST HAVING A RADIUS OF 11.58 FEET, A CENTRAL ANGLE OF 85°14'28", A CHORD DISTANCE OF 101.57 FEET, BEARING S11°42'00" W TO A POINT OF TANGENCY; THENCE 589°51'27" W A DISTANCE OF 201.46 FEET TO THE POINT OF BEGINNING.

THE ABOVE DESCRIBES AN AREA OF APPROXIMATELY 31,808 SQUARE FEET OR 0.73 ACRES OF LAND.


SUBJECT TO EASEMENTS, RESTRICTIONS AND RESERVATIONS OF RECORD.

THIS INSTRUMENT PREPARED BY:
 RICHARD J. EWING, V.P.
 PROFESSIONAL SURVEYOR AND MAPPER
 COASTAL ENGINEERING CONSULTANTS, INC.
 PROFESSIONAL ENGINEERS AND LAND SURVEYORS
 3106 SOUTH HORSESHOE DRIVE, NAPLES, FLORIDA
 PHONE NO. (239)643-2324 FAX NO. (239)643-1143

**PHASE 11
 PLOT PLAN**

**EXHIBIT B
 PAGE 15**
 C.E.C. FILE NO.: 03.175
 ACAD DWG. NO.: PHASE11PLOT

AVELLINO ISLES, A CONDOMINIUM
A PART OF TRACT "A" AND L-18 OF THE VINEYARDS UNIT 3A AS RECORDED IN PLAT BOOK 17, PAGES 11 THROUGH 17 OF THE PUBLIC RECORDS OF COLLIER COUNTY, FLORIDA.

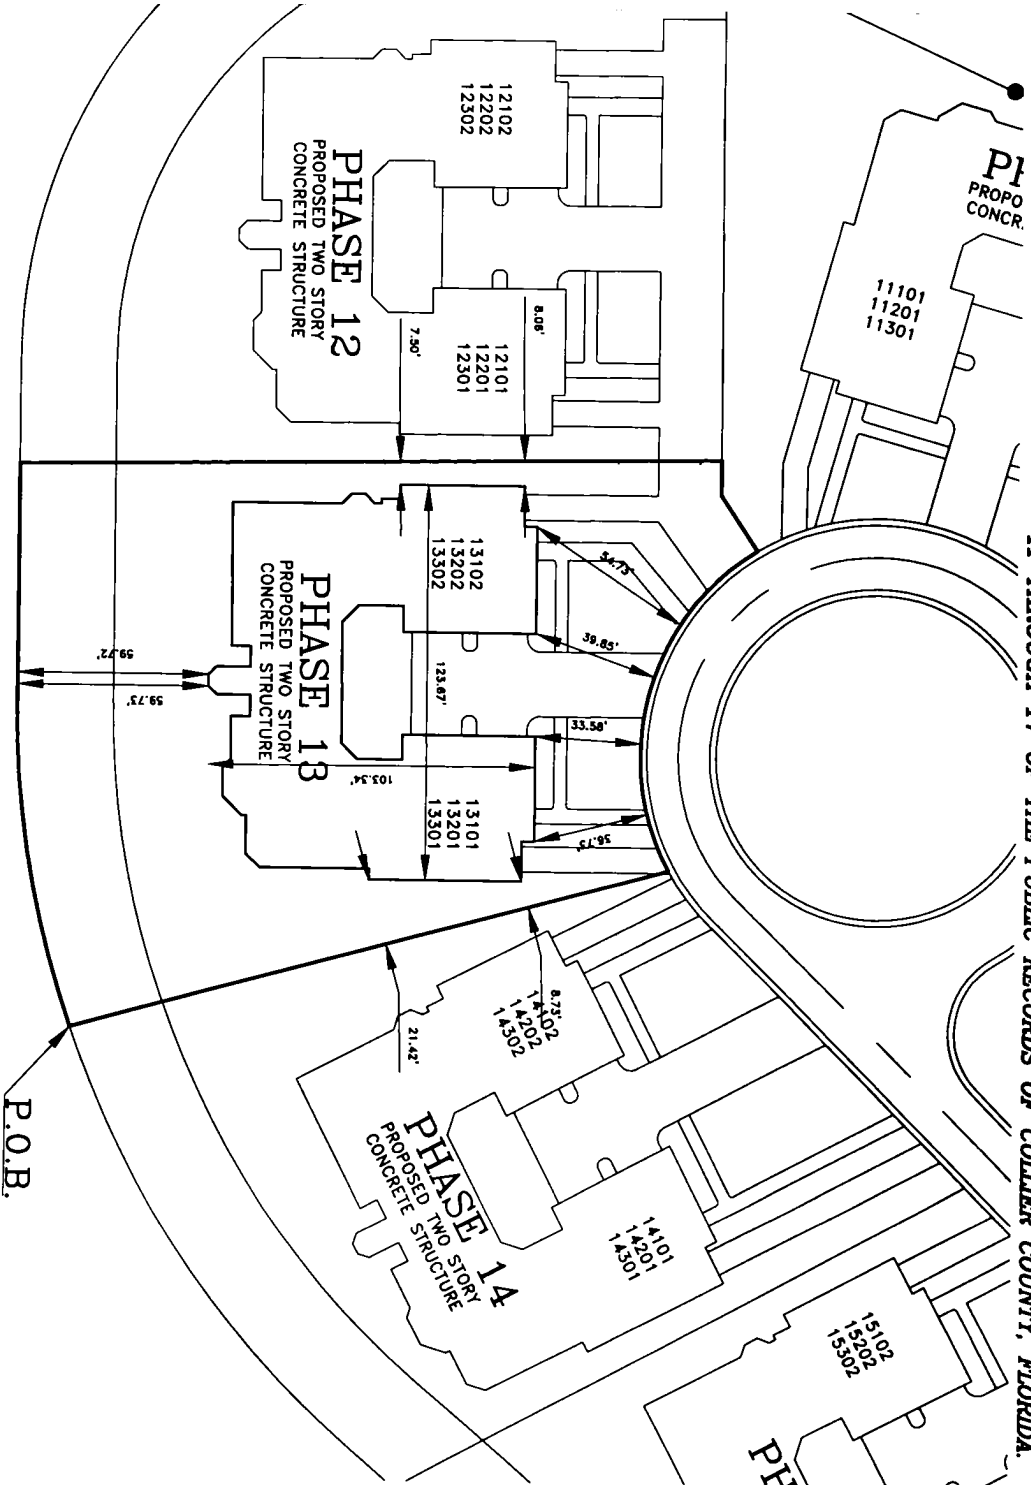

AVELLINO ISLES, A CONDOMINIUM
 PHASE 13
 LEGAL DESCRIPTION

A PARCEL OF LAND LYING IN THAT PART OF TRACT "A" AND TRACT "L-18" OF THE VINEYARDS UNIT 3A AS RECORDED IN PLAT BOOK 17, PAGES 11 THROUGH 17 OF THE PUBLIC RECORDS, COLLIER COUNTY, FLORIDA, BEING DESCRIBED AS FOLLOWS:

COMMENCING AT THE SOUTHERLY MOST CORNER OF VINEYARD ESTATES AS RECORDED IN PLAT BOOK 17, PAGES 11 THROUGH 17 OF THE PUBLIC RECORDS, COLLIER COUNTY, FLORIDA, BEING DESCRIBED AS FOLLOWS:

THE NORTHERLY LINE OF TRACT "A" OF SAID TRACT "L-18" DIVISION, RUN 7° 57' 30" W ALONG THE SOUTHERLY LINE OF SAID TRACT "A" FOR A DISTANCE OF 237.12 FEET; THENCE S 54° 48' 57" W 233.08 FEET TO THE INTERSECTION WITH THE BOUNDARY COMMON LINE TO SAID TRACT "A" AND SAID TRACT "L-18";

THENCE LEAVING SAID LINE N 87° 09' 39" W 30.00 FEET TO POINT ON A CIRCULAR CURVE; THENCE ALONG SAID CURVE OF A CURVE CONCAVE TO THE SOUTHWEST HAVING A RADIUS OF 113.00 FEET, A CENTRAL ANGLE OF 18.18°, A CHORD DISTANCE OF 188.24 FEET, BEARING N 43° 28' 47" W TO A POINT OF TANGENCY;

THENCE 68.28 FEET ALONG THE ARC OF A CURVE CONCAVE TO THE SOUTHWEST HAVING A RADIUS OF 80.00 FEET, A CENTRAL ANGLE OF 43° 27' 20", A CHORD DISTANCE OF 68.64 FEET, BEARING S 68° 52' 24" W TO A POINT OF TANGENCY;

THENCE 103.87 FEET ALONG SAID LINE TO A POINT OF CURVATURE; THENCE ALONG SAID CURVE OF A CURVE CONCAVE TO THE SOUTHWEST HAVING A RADIUS OF 90.00 FEET, A CENTRAL ANGLE OF 87° 07' 37", A CHORD DISTANCE OF 103.82 FEET, BEARING S 45° 44' 55" W TO A POINT OF TANGENCY;

THENCE S 40° 41' 07" W 140.73 FEET TO A POINT OF CURVATURE; THENCE 182.45 FEET ALONG THE ARC OF A CURVE CONCAVE TO THE NORTHWEST HAVING A RADIUS OF 310.00 FEET, A CENTRAL ANGLE OF 30° 01' 28", A CHORD DISTANCE OF 180.80 FEET, BEARING N 43° 28' 47" W TO A POINT OF TANGENCY;

THENCE CONTINUE 104.37 FEET ALONG SAID LINE TO A POINT OF TANGENCY; THENCE 310.00 FEET, A CENTRAL ANGLE OF 18° 17' 24", A CHORD DISTANCE OF 103.88 FEET, BEARING S 60° 21' 17" W TO A POINT OF TANGENCY;

THENCE 580° 59' 39" W A DISTANCE OF 74.74 FEET; THENCE N 08° 50' 02" W A DISTANCE OF 221.40 FEET; THENCE N 08° 51' 27" E A DISTANCE OF 20.63 FEET; THENCE 113.14 FEET ALONG SAID LINE TO A POINT OF TANGENCY;

RADIUS OF 75.00 FEET, A CENTRAL ANGLE OF 87° 07' 38", A CHORD DISTANCE OF 104.16 FEET, BEARING S 74° 53' 54" E;

THENCE S 15° 23' 41" E A DISTANCE OF 195.48 FEET TO THE POINT OF BEGINNING.

THE ABOVE DESCRIBES AN AREA OF APPROXIMATELY 31,743 SQUARE FEET OR 0.73 ACRES OF LAND.

SUBJECT TO EASEMENTS, RESTRICTIONS AND RESERVATIONS OF RECORD.

TRACT L-18
 D.E. (LAKE)
 (EXISTING)

PHASE 13
 PLOT PLAN

THIS INSTRUMENT PREPARED BY:
 RICHARD J. EWING, V.P.
 PROFESSIONAL SURVEYOR AND MAPPER
 COASTAL ENGINEERING CONSULTANTS, INC.
 PROFESSIONAL ENGINEERS AND LAND SURVEYORS
 3106 SOUTH HORSESHOE DRIVE, NAPLES, FLORIDA
 PHONE NO. (239) 643-2334 FAX NO. (239) 643-1143

EXHIBIT B
 PAGE 17
 C.E.C. FILE NO.: 03.175
 ACAD DWG. NO.: PHASE13PLT

LEGAL DESCRIPTION

COMMENCING ON THE SOUTHWEST CORNER OF VENEZIA GRANDE ESTATES AS RECORDED IN PLAT BOOK 40, PAGE 8, AND 5 OF SAID PUBLIC RECORDS, SAID POINT ALSO BEING ON THE NORTHERLY LINE OF TRACT "OC" OF SAID THE VINEYARDS UNIT 3A SUBDIVISION, RUN N 87°37'0" W ALONG THE SOUTHERLY LINE OF SAID VENEZIA GRANDE ESTATES SUBDIVISION TO SAID TRACT "OC" OF SAID TRACT "OC" FOR A DISTANCE OF 237.12 FEET; THENCE S 61°02'0" W ALONG SAID TRACT "OC" INTERSECTION WITH THE BOUNDARY COMMON LINE TO SAID TRACT "AC" AND SAID TRACT "1" FOR A DISTANCE OF 188.24 FEET; THENCE LEAVING SAID LINE N 87°37'0" W 50.00 FEET TO POINT ON A CURVILINEAR CURVE; THENCE 18.80 FEET ALONG THE ARC OF A CURVE CONCAVE TO THE SOUTHWEST HAVING A RADIUS OF 115.00 FEET, A CENTRAL ANGLE OF 82°34'18", A CHORD DISTANCE OF 188.24 FEET, BEARING N 42°38'47" W TO A POINT OF CURVATURE; THENCE 54.32 FEET ALONG SAID LINE N 87°37'0" W TO A POINT OF CURVATURE; THENCE 80.00 FEET, A CENTRAL ANGLE OF 43°27'20", A CHORD DISTANCE OF 80.00 FEET, BEARING S 69°32'54" W TO A POINT OF ANGLE; THENCE 5' 48" 45" W 200.25 FEET TO A POINT OF CURVATURE; THENCE 10.87 FEET ALONG THE ARC OF A CURVE CONCAVE TO THE SOUTHWEST HAVING A RADIUS OF 980.00 FEET, A CENTRAL ANGLE OF 8°07'37", A CHORD DISTANCE OF 105.82 FEET; THENCE 10.74 FEET ALONG THE ARC OF A POINT OF ANGLE; THENCE 35°04'10" W A DISTANCE OF 10.74 FEET TO A POINT OF BEGINNING; THENCE CONTINUING 46°41'07" W A DISTANCE OF 17.27 FEET TO A POINT OF CURVATURE; THENCE 18.45 FEET ALONG THE ARC OF A CURVE CONCAVE TO THE NORTHWEST HAVING A RADIUS OF 310.00 FEET, A CENTRAL ANGLE OF 30°01'28", A CHORD DISTANCE OF 180.00 FEET, BEARING S31°53'13" W; THENCE 115.25 FEET ALONG SAID LINE OF 188.48 FEET; THENCE 115.25 FEET ALONG SAID LINE OF 188.48 FEET CONCAVE TO THE NORTHWEST HAVING A RADIUS OF 75.00 FEET, A CENTRAL ANGLE OF 18°50'13", A CHORD DISTANCE OF 21.35 FEET, BEARING N44°50'37"E A DISTANCE OF 115.31 FEET TO A POINT OF ANGLE; THENCE 144°50'37"E A DISTANCE OF 115.31 FEET TO A POINT OF ANGLE; THENCE S28°20'35"E A DISTANCE OF 204.71 FEET TO THE POINT OF BEGINNING.

THE ABOVE DESCRIBES AN AREA OF APPROXIMATELY 51,028 SQUARE FEET OR 0.71 ACRES OF LAND.

SUBJECT TO EASEMENTS, RESTRICTIONS AND RESERVATIONS OF RECORD.

SUBJECT TO EASEMENTS, RESTRICTIONS AND RESERVATIONS OF RECORD.

(EXISTING)

PHASE 14 PLOT PLAN

EXHIBIT B

PAGE 18

C.E.C. FILE NO.: 03.175

ACAD DWG. NO.: PHASE14PLT

THIS INSTRUMENT PREPARED BY:

RICHARD J. EWING, V.P.
PROFESSIONAL SURVEYOR AND MAPPER
COASTAL ENGINEERING CONSULTANTS, INC.
PROFESSIONAL ENGINEERS AND LAND SURVEYORS
3106 SOUTH HORSESHOE DRIVE, NAPLES, FLORIDA
PHONE NO. (239) 643-2324 FAX NO. (239) 643-1143

LEGAL DESCRIPTION

SUBJECT TO EASEMENTS, RESTRICTIONS AND RESERVATIONS OF RECORD



C.E.C. FILE NO.: 03.175
ACAD DWG. NO.: PHASE15PLT

AVELLINO ISLES, A CONDOMINIUM
A PART OF TRACT "AA" AND L-18 OF THE VINEYARDS UNIT 3A AS RECORDED IN PLAT BOOK 17, PAGES 11 THROUGH 17 OF THE PUBLIC RECORDS OF COLLIER COUNTY, FLORIDA.

AVELLINO ISLES, A CONDOMINIUM

AVELLANO ISLES, A CONDOMINIUM
PHASE 16
LEGAL DESCRIPTION

A PARCEL OF LAND LYING IN THAT PART OF TRACT "AA" AND TRACT "L-18" OF THE VINEYARDS UNIT 3A AS RECORDED IN PLAT BOOK 17, PAGES 7 THROUGH 18 OF THE PUBLIC RECORDS, COLLIER COUNTY, FLORIDA, BEING DESCRIBED AS FOLLOWS:

[illegible]

SUBJECT TO EASEMENTS, RESTRICTIONS AND RESERVATIONS OF RECORD

10

THIS INSTRUMENT PREPARED BY:

RICHARD J. EWING, V.P.
PROFESSIONAL SURVEYOR AND MAPPER
COASTAL ENGINEERING CONSULTANTS, INC.
PROFESSIONAL ENGINEERS AND LAND SURVEYORS
3106 SOUTH HORSESHOE DRIVE, NAPLES, FLORIDA
PHONE NO. (239)643-2324 FAX NO. (239)643-1143

PHASE 16 PLOT PLAN

EXHIBIT B
PAGE 20

AVELLINO ISLES, A CONDOMINIUM
A PART OF TRACT "AA" AND L-18 OF THE VINEYARDS UNIT 3A AS RECORDED IN PLAT BOOK 17, PAGES 11 THROUGH 17 OF THE PUBLIC RECORDS OF COLLIER COUNTY, FLORIDA.

AVELLINO ISLES, A CONDOMINIUM
 PHASE 17
 LEGAL DESCRIPTION

A PARCEL OF LAND LYING IN THAT PART OF TRACT "AA" AND TRACT "L-18" OF THE VINEYARDS UNIT 3A AS RECORDED IN PLAT BOOK 17, PAGES 11 THROUGH 18 OF THE PUBLIC RECORDS, COLLIER COUNTY, FLORIDA, BEING DESCRIBED AS FOLLOWS:

COMMENCING AT THE SOUTHERLY MOST CORNER OF VENEZIA GRANDE ESTATES AS RECORDED IN PLAT BOOK 17, PAGES 11 THROUGH 18 OF THE PUBLIC RECORDS, COLLIER COUNTY, FLORIDA, BEING DESCRIBED AS FOLLOWS:

THE SOUTHERLY LINE OF SAID PUBLIC RECORDS, SAID POINT ALSO BEING ON THE NORTHERLY LINE OF SAID TRACT "AA" AND TRACT "L-18" OF THE VINEYARDS UNIT 3A AS RECORDED IN PLAT BOOK 17, PAGES 11 THROUGH 18 OF THE PUBLIC RECORDS, COLLIER COUNTY, FLORIDA, BEING DESCRIBED AS FOLLOWS:

THENCE S 84°49'37" W 283.08 FEET TO THE INTERSECTION WITH THE BOUNDARY COMMON LINE TO SAID TRACT "AA" AND SAID TRACT "L-18";

THENCE LEAVING SAID LINE N 87°09'39" W 30.00 FEET TO POINT ON A CIRCULAR CURVE; BEARING N 87°09'39" W 30.00 FEET TO THE INTERSECTION WITH THE BOUNDARY COMMON LINE TO SAID TRACT "AA" AND TRACT "L-18";

THENCE 183.00 FEET ALONG THE ARC OF A CURVE CONCAVE TO THE SOUTHWEST HAVING A RADIUS OF 90.00 FEET, A CENTRAL ANGLE OF 43°27'20", A CHORD DISTANCE OF 183.24 FEET, BEARING N 43°27'20" W TO POINT OF BEGINNING;

THENCE 54°48'24" W A DISTANCE OF 138.43 FEET;


THENCE 148°50'58" W A DISTANCE OF 192.14 FEET;

THENCE 183.02 FEET ALONG THE ARC OF A CURVE CONCAVE TO THE SOUTHWEST HAVING A RADIUS OF 400.00 FEET, A CENTRAL ANGLE OF 23°21'01", A CHORD DISTANCE OF 181.88 FEET, BEARING N 60°23'28" E;

THENCE 51°21'30" E A DISTANCE OF 187.85 FEET TO THE POINT OF BEGINNING.

THE ABOVE DESCRIBES AN AREA OF APPROXIMATELY 27,013 SQUARE FEET OR 0.62 ACRES OF LAND.

SUBJECT TO EASEMENTS, RESTRICTIONS AND RESERVATIONS OF RECORD.

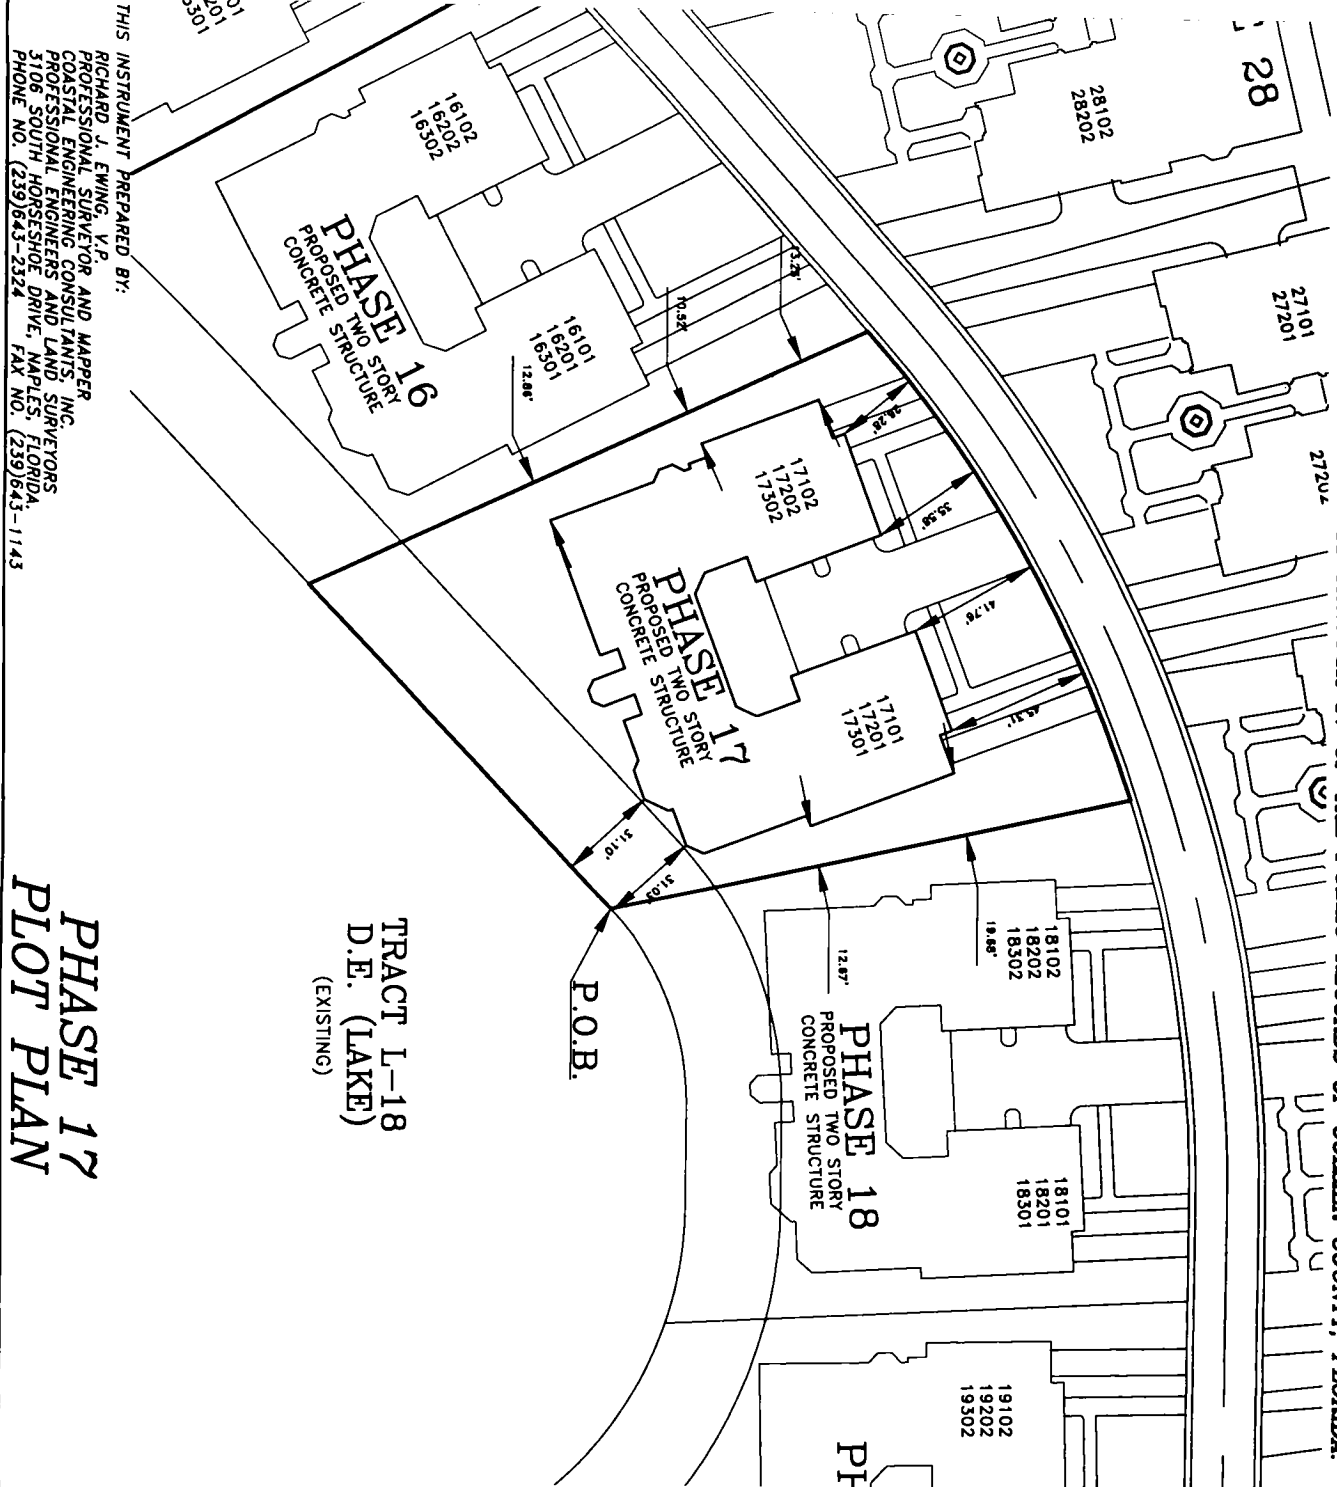

PHASE 17
PLOT PLAN

EXHIBIT B
PAGE 21
 C.E.C. FILE NO.: 03.175
 ACAD DWG. NO.: PHASE17PLOT

THIS INSTRUMENT PREPARED BY:
 RICHARD J. EWING, V.P.
 PROFESSIONAL SURVEYOR AND MAPPER
 COASTAL ENGINEERING CONSULTANTS, INC.
 PROFESSIONAL ENGINEERS AND LAND SURVEYORS
 3106 SOUTH HONESHOTE DRIVE, NAPLES, FLORIDA
 PHONE NO. (239)843-2324 FAX NO. (239)843-1143


PHASE 18

TRACT L-18
D.E. (LAKE)
(EXISTING)

PHASE 18 PLOT PLAN

EXHIBIT B
PAGE 22

AVELLINO ISLES, A CONDOMINIUM
A PART OF TRACT "A" AND L-18 OF THE VINEYARDS UNIT 3A AS RECORDED IN PLAT BOOK 17, PAGES 11 THROUGH 17 OF THE PUBLIC RECORDS OF COLLIER COUNTY, FLORIDA.

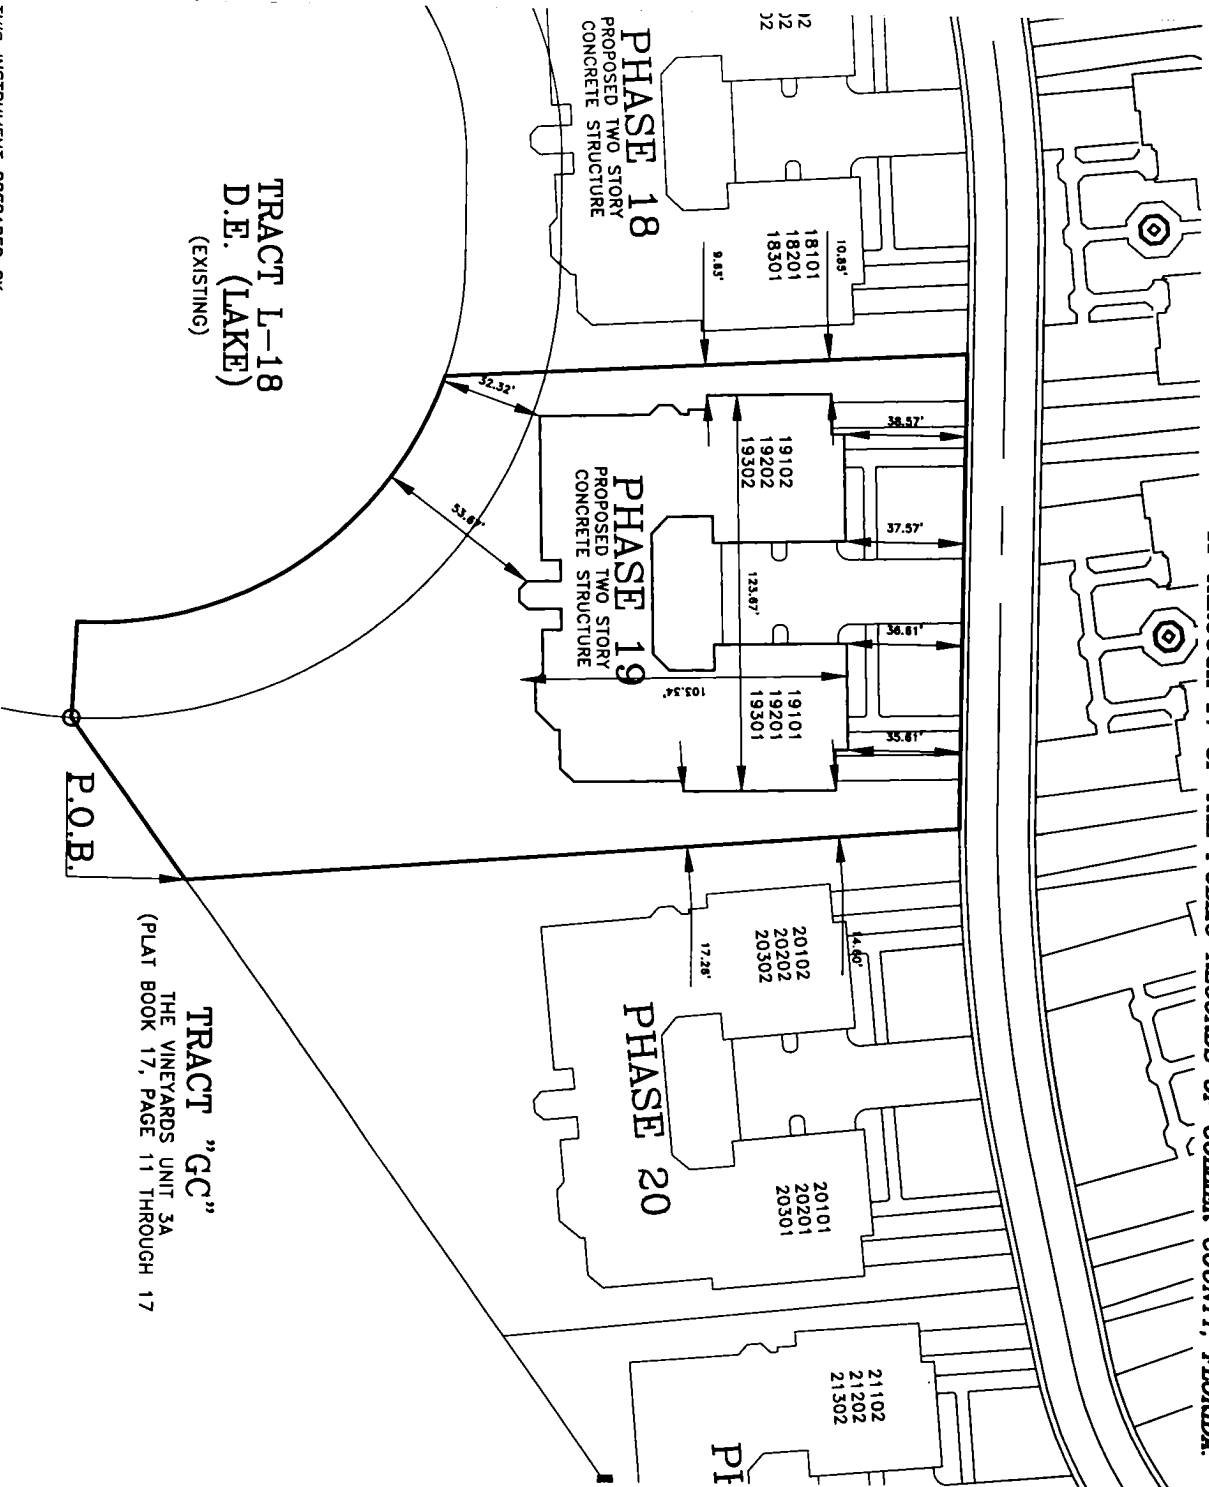

AVELLINO ISLES, A CONDOMINIUM
 PLAT 18
 LEGAL DESCRIPTION

A PARCEL OF LAND LYING IN THAT PART OF TRACT "A" AND TRACT "L-18" OF THE VINEYARDS UNIT 3A AS RECORDED IN PLAT BOOK 17, PAGES 7 THROUGH 18 OF THE PUBLIC RECORDS, COLLIER COUNTY, FLORIDA, BEING DESCRIBED AS FOLLOWS:
 COMMENCING AT THE SOUTHERLY MOST CORNER OF VINEYARD GRANTE ESTATES AS RECORDED IN PLAT BOOK 40, PAGES 4 AND 5 OF SAID PUBLIC RECORDS; SAID POINT ALSO BEING ON N 87°27'00" W ALONG THE SOUTHERLY LINE OF SAID VINEYARDS UNIT 3A SUBDIVISION, RUN N 87°27'00" W ALONG THE SOUTHERLY LINE OF SAID TRACT "OC" FOR A DISTANCE OF 237.12 FEET; THENCE S54°48'37" W A DISTANCE OF 231.08 FEET TO THE POINT OF BEGINNING; THENCE S54°48'37" W ALONG SAID LINE, A DISTANCE OF 81.87 FEET TO THE INTERSECTION WITH THE BOUNDARY COMMON LINE TO SAID TRACT "A" AND SAID TRACT "L-18"; THENCE LEAVING SAID LINE N 87°09'39" W 30.00 FEET TO POINT ON A CIRCULAR CURVE; THENCE 148.47 FEET ALONG THE ARC OF A CURVE CONCAVE TO THE SOUTHWEST HAVING A RADIUS OF 115.00 FEET, A CENTRAL ANGLE OF 73°58'25", A CHORD DISTANCE OF 136.38 FEET BEARING N49°08'52" W; THENCE S02°53'37" W A DISTANCE OF 185.21 FEET; THENCE S02°53'37" W A DISTANCE OF 144.00 FEET TO A POINT OF CURVATURE; THENCE 8.21 FEET ALONG THE ARC OF A CIRCLE CONCAVE TO THE SOUTHWEST HAVING A RADIUS OF 512.00 FEET, A CENTRAL ANGLE OF 00°35'08", A CHORD DISTANCE OF 8.21 FEET BEARING S89°31'13" E; THENCE S04°18'52" E A DISTANCE OF 244.48 FEET TO THE POINT OF BEGINNING.
 THE ABOVE DESCRIBES AN AREA OF APPROXIMATELY 55,131 SQUARE FEET OR 0.81 ACRES OF LAND, SUBJECT TO EASEMENTS, RESTRICTIONS AND RESERVATIONS OF RECORD.

TRACT L-18
 D.E. (LAKE)
 (EXISTING)

TRACT "GC"
 THE VINEYARDS UNIT 3A
 (PLAT BOOK 17, PAGE 11 THROUGH 17)

P.O.B.

PI

THIS INSTRUMENT PREPARED BY:
 RICHARD J. EWING, V.P.
 PROFESSIONAL SURVEYOR AND MAPPER
 COASTAL ENGINEERING CONSULTANTS, INC.
 PROFESSIONAL ENGINEERS AND LAND SURVEYORS
 3106 SOUTH HONESHOT DRIVE, NAPLES, FLORIDA
 PHONE NO. (239)843-2324 FAX NO. (239)843-1143


PHASE 19
 PLOT PLAN

EXHIBIT B
 PAGE 23
 C.E.C. FILE NO.: 03.175
 ACAD DWG. NO.: PHASE19PLT

A PARCEL OF LAND Lying in THAT PART OF TRACT "A," AND TRACT "1-18" OF THE
 VINEHARTS UNIT 5A AS RECORDED IN PLAT BOOK 17, PAGES 7 THROUGH 18 OF THE PUBLIC
 RECORDS, COLLIER COUNTY, FLORIDA, BEING DESCRIBED AS FOLLOWS:
 BEGINNING AT THE SOUTHWEST CORNER OF VINEHARTS ESTATES AS RECORDED
 IN PLAT BOOK 40, PAGES 4 AND 5 OF SAID PUBLIC RECORDS, SAID POINT ALSO BEING ON
 THE NORTHERLY LINE OF TRACT "OC" OF SAID THE VINEHARTS UNIT 5A SUBDIVISION, RUN N
 87°32'00" W ALONG THE SOUTHERLY LINE OF SAID VINEHARTS ESTATES SUBDIVISION
 AND THE NORTHERLY LINE OF SAID TRACT "OC" TO A DISTANCE OF 237.12 FEET;
 THENCE S54°08'37" W A DISTANCE OF 98.45 FEET TO THE POINT OF BEGINNING;
 THENCE CONTINUE S54°08'37" W ALONG SAID LINE, A DISTANCE OF 174.88 FEET;
 THENCE N06°16'32" W A DISTANCE OF 244.48 FEET;
 THENCE N04°05'30" W ALONG THE ARC OF A CURVE CONCAVE TO THE NORTHWEST HAVING A
 RADIUS OF 100.00 FEET, A CHORD DISTANCE OF 103.88 FEET, AN ARC DISTANCE OF
 117.71 FEET, A CENTRAL ANGLE OF 115°32'00" ; A CHORD DISTANCE OF 103.88
 FEET BEING THE DISTANCE FROM THE POINT OF BEGINNING;
 THENCE W72°44'11" E A DISTANCE OF 127.86 FEET TO THE POINT OF BEGINNING;
 THENCE S02°58'59" E A DISTANCE OF 181.86 FEET TO THE POINT OF BEGINNING.

THE ABOVE DESCRIBES AN AREA OF APPROXIMATELY 28.825 SQUARE FEET OR 0.68 ACRES OF
 LAND.

SUBJECT TO EASEMENTS, RESTRICTIONS AND RESERVATIONS OF RECORD.

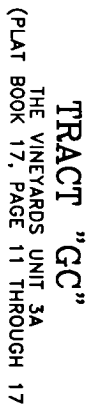

RICHARD J. EWING, V.P.
PROFESSIONAL SURVEYOR AND MAPPER
COASTAL ENGINEERING CONSULTANTS, INC.
PROFESSIONAL ENGINEERS AND LAND SURVEYORS
3106 SOUTH HORSESHOE DRIVE, NAPLES, FLORIDA
PHONE NO. (239)643-2324 FAX NO. (239)643-1143

PHASE 20
PLOT PLAN

EXHIBIT B
PAGE 24

C.E.C. FILE NO.: 03.175
ACAD DWG. NO.: PHASE20PLT


1

LEGAL DESCRIPTION

COMMENCING AT THE SOUTHERLY MOST CORNER OF VENEZIA GRANGE ESTATES AS RECORDED IN PLAT BOOK 40, PAGES 4 AND 5 OF SAID PUBLIC RECORDS, SAID POINT ALSO BEING ON THE NORTHERLY LINE OF TRACT "C" OF SAID THE VINEYARDS GRANT SUBDIVISION, RUN N87°22'00" ALONG THE SOUTHERLY LINE OF SAID VENEZIA GRANGE ESTATES SUBDIVISION AND THE NORTHERLY LINE OF SAID TRACT "C" FOR A DISTANCE OF 112.67 FEET TO THE POINT OF BEGINNING;

THENCE CONTINUE N87°22'00"W ALONG THE NORTHERLY LINE OF SAID TRACT "C", A DISTANCE OF 124.68 FEET;

THE ABOVE DESCRIBES AN AREA OF APPROXIMATELY 32,352 SQUARE FEET OR 0.74 ACRES OR LAND. SUBJECT TO EASEMENTS, RESTRICTIONS AND RESERVATIONS OF RECORD.

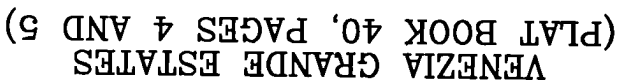

P.O.B.

TRACT "GC"
THE VINEYARDS UNIT 3A
(PLAT BOOK 17, PAGE 11 THROUGH 17)

PHASE 21 PLOT PLAN


EXHIBIT B

PAGE 25

C.E.C. FILE NO.: 03.175
ACAD DWG. NO.: PHASE21PLT

INSTRUMENT PREPARED BY:
RICHARD J. EWING, V.P.
PROFESSIONAL SURVEYOR AND MAPPER
COASTAL ENGINEERING CONSULTANTS, INC.
PROFESSIONAL ENGINEERS AND LAND SURVEYORS
3106 SOUTH HORSESHOE DRIVE, NAPLES, FLORIDA
PHONE NO. (239) 663-2324 FAX NO. (239) 663-1143

AVELLINO ISLES, A CONDOMINIUM
A PART OF TRACT "A" AND L-18 OF THE VINEYARDS UNIT 3A AS RECORDED IN PLAT BOOK 17, PAGES 11 THROUGH 17 OF THE PUBLIC RECORDS OF COLLIER COUNTY, FLORIDA.

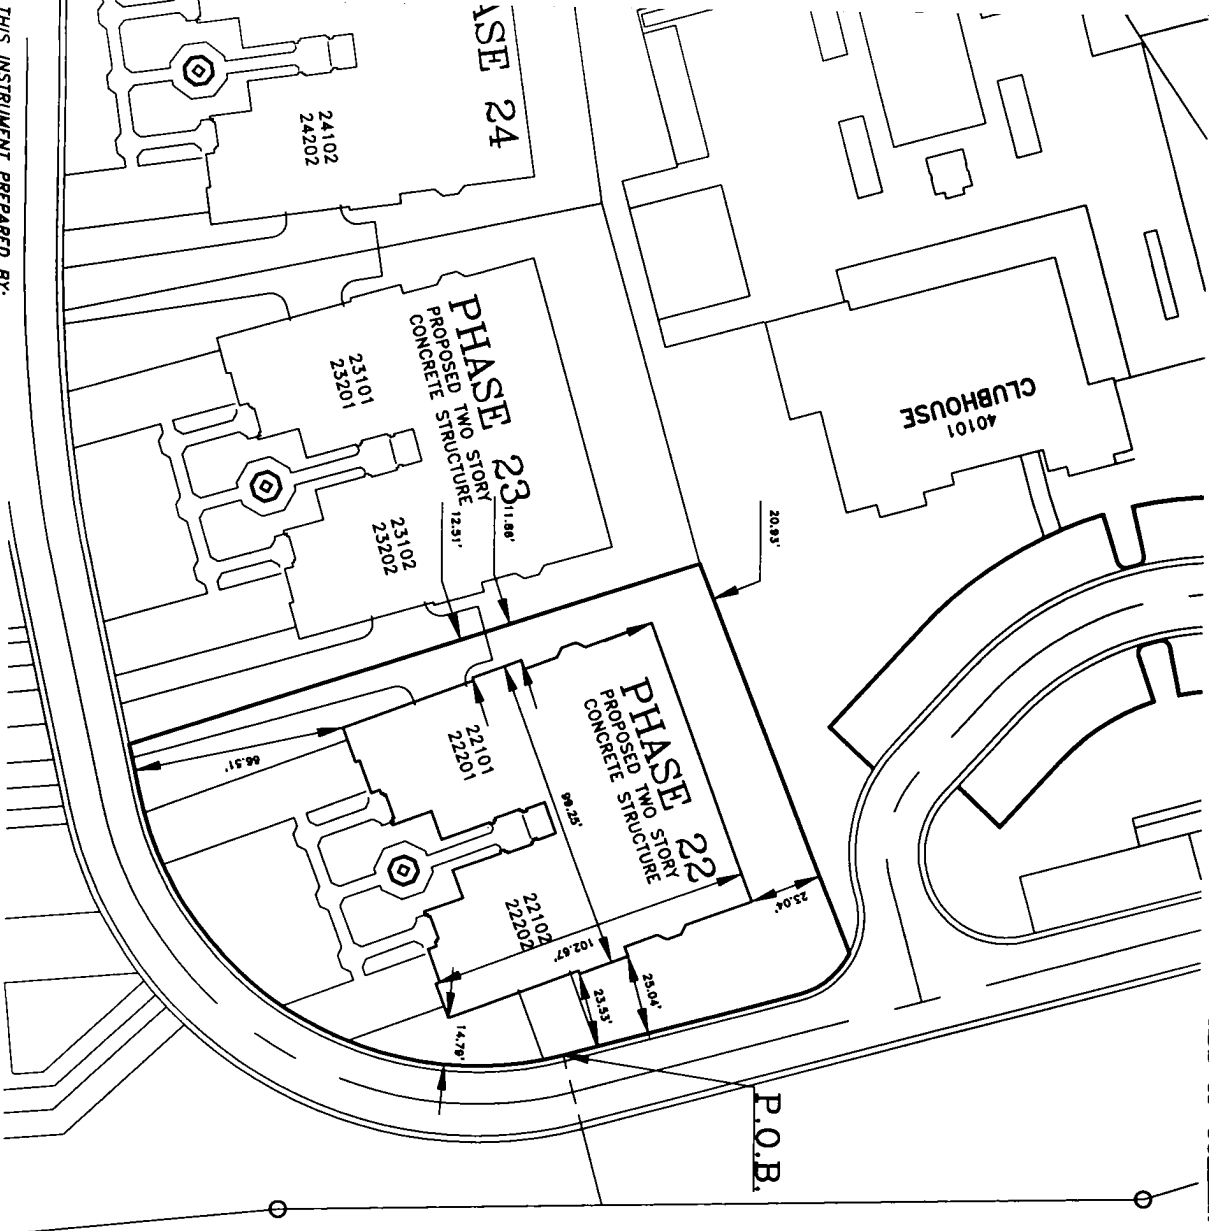

VENEZIA GRANDE ESTATES
 (PLAT BOOK 40, PAGES 4 AND 5)

AVELLINO ISLES, A CONDOMINIUM
PHASE 22
LEGAL DESCRIPTION

A PARCEL OF LAND LING IN THAT PART OF TRACT "A" OF THE VINEYARDS UNIT 3A, AS RECORDED IN PLAT BOOK 17, PAGES 7 THROUGH 18 OF THE PUBLIC RECORDS OF COLLIER COUNTY, FLORIDA, BEING DESCRIBED AS FOLLOWS:

COMMENCING AT THE SOUTHERLY MOST CORNER OF VENEZIA GRANDE ESTATES AS RECORDED IN PLAT BOOK 40, PAGES 4 AND 5 OF SAID PUBLIC RECORDS; SAID POINT OF BEGINNING BEING 77°00'00" W. ALONG THE SOUTHERLY LINE OF SAID VENEZIA GRANDE ESTATES SUBDIVISION AND THE NORTHERLY LINE OF SAID TRACT "OC" FOR A DISTANCE OF 112.47 FEET TO THE WESTERLY CORNER OF SAID VENEZIA GRANDE ESTATES;

THENCE LEAVING SAID CORNER OF 10.00 FEET TO THE POINT OF BEGINNING;

THENCE LEAVING SAID LINE 57°56.43" W. A DISTANCE OF 48.79 FEET TO THE POINT OF BEGINNING;

THENCE 173.08 FEET ALONG THE ARC OF A CURVE CONCAVE TO THE NORTHWEST, HAVING A RADIUS OF 108.00 FEET, A CENTRAL ANGLE OF 82°53.28", A CHORD DISTANCE OF 158.52 FEET, BEING 53°23.57" W. TO A POINT OF TANGENCY;

THENCE 57.94' ALONG THE SOUTHERLY LINE OF SAID TRACT "OC" FOR A DISTANCE OF 184.10 FEET;

THENCE N68°08.01' W. A DISTANCE OF 131.32 FEET TO A POINT ON A CIRCULAR CURVE;

THENCE 21.07 FEET ALONG THE ARC OF SAID CURVE HAVING A RADIUS OF 25.00 FEET, A CENTRAL ANGLE OF 48°17.12", A CHORD DISTANCE OF 20.45 FEET, BEING 338°11.35' E. TO A POINT OF TANGENCY;

THENCE S19°53.17' E. A DISTANCE OF 77.27 FEET TO THE POINT OF BEGINNING.

THE ABOVE DESCRIBES AN AREA OF APPROXIMATELY 23,859 SQUARE FEET OR 0.55 ACRES OF LAND.


SUBJECT TO EASEMENTS, RESTRICTIONS AND RESERVATIONS OF RECORD.

THIS INSTRUMENT PREPARED BY:
 RICHARD J. EWING, V.P.
 PROFESSIONAL SURVEYOR AND MAPPER
 COASTAL ENGINEERING CONSULTANTS, INC.
 PROFESSIONAL ENGINEERS AND LAND SURVEYORS
 3106 SOUTH HORSESHOE DRIVE, NAPLES, FLORIDA
 PHONE NO. (239) 643-2324 FAX NO. (239) 643-1143

PHASE 22
PLOT PLAN

EXHIBIT B
PAGE 26
 C.E.C. FILE NO.: 03.175
 ACAD DWG. NO.: BLD22PLT

AVELLINO ISLES, A CONDOMINIUM
A PART OF TRACT "A" AND L-18 OF THE VINEYARDS UNIT 3A AS RECORDED IN PLAT BOOK 17, PAGES 11 THROUGH 17 OF THE PUBLIC RECORDS OF COLLIER COUNTY, FLORIDA.

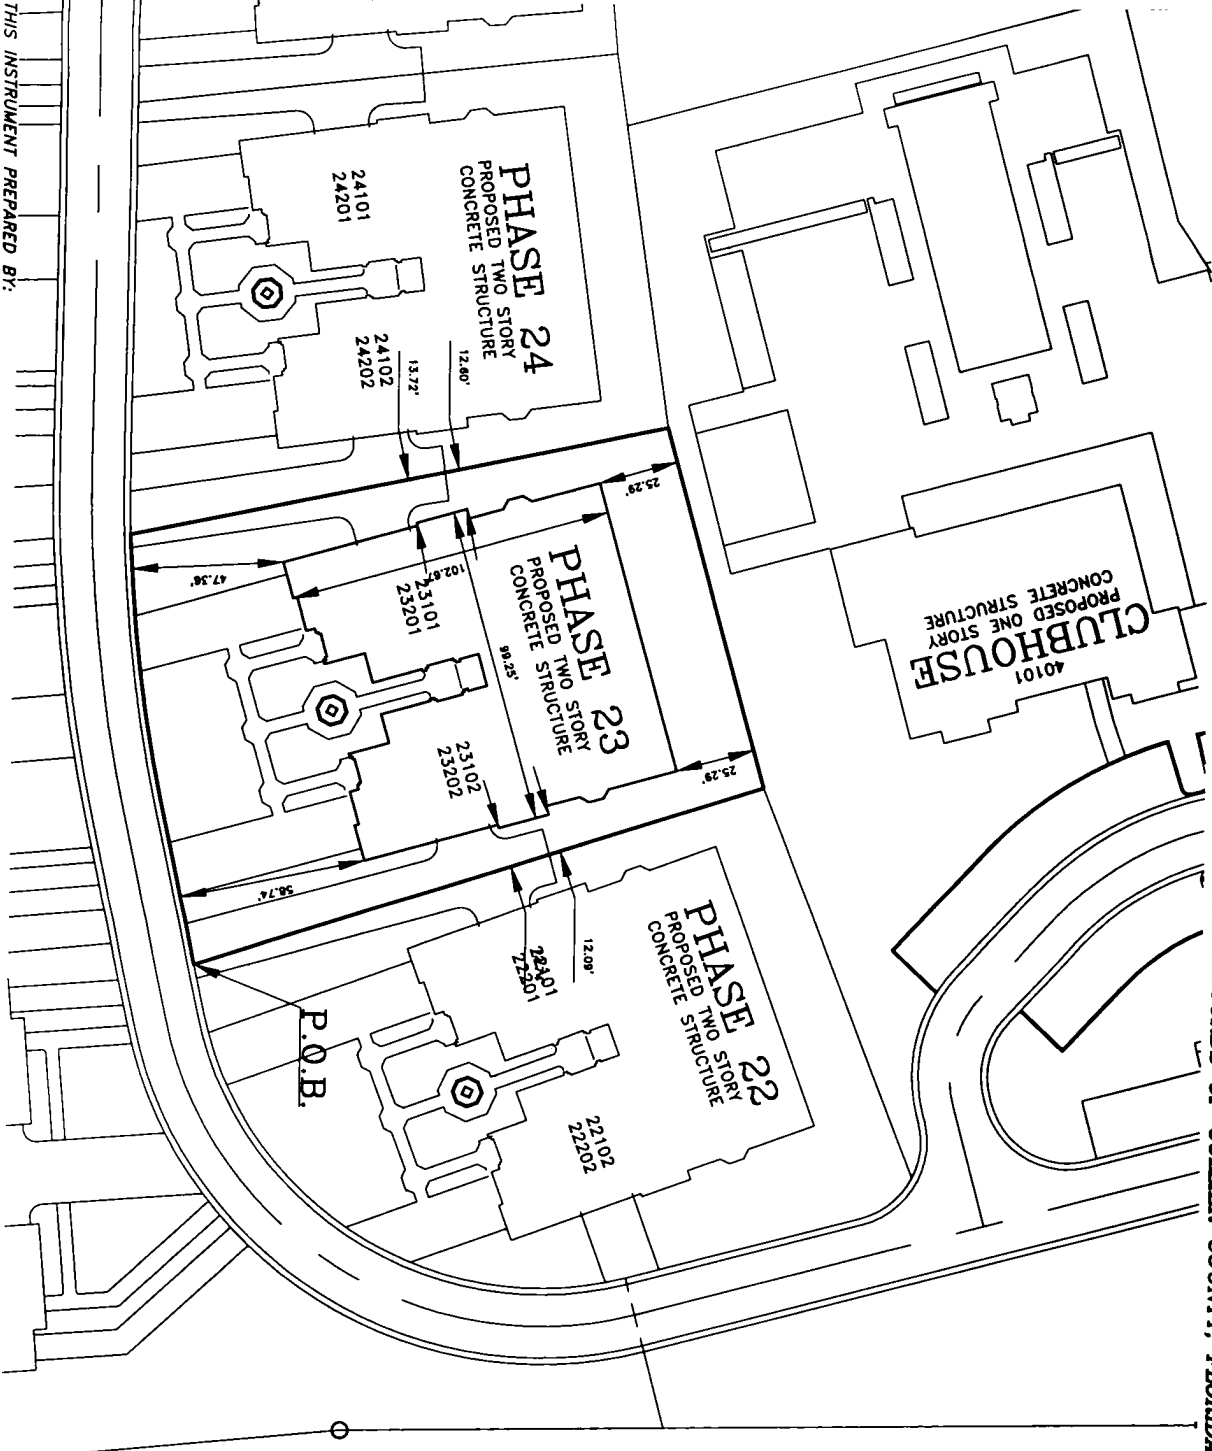

THIS INSTRUMENT PREPARED BY:
 RICHARD J. EWING, V.P.
 PROFESSIONAL SURVEYOR AND MAPPER
 COASTAL ENGINEERING CONSULTANTS, INC.
 PROFESSIONAL ENGINEERS AND LAND SURVEYORS
 3106 SOUTH HORSESHOE DRIVE, NAPLES, FLORIDA
 PHONE NO. (239)643-2324 FAX NO. (239)643-1143

PHASE 23
PLOT PLAN

AVELLINO ISLES, A CONDOMINIUM
 PHASE 23
 LEGAL DESCRIPTION

A PARCEL OF LAND LYING IN THAT PART OF TRACT "A" OF THE VINEYARDS UNIT 3A, AS RECORDED IN PLAT BOOK 17, PAGES 11 THROUGH 17 OF THE PUBLIC RECORDS OF COLLIER COUNTY, FLORIDA, BEING DESCRIBED AS FOLLOWS:
 COMMENCING AT THE SOUTHERLY MOST CORNER OF VENETA GRANDE ESTATES AS RECORDED IN PLAT BOOK 40, PAGES 4 AND 5 OF SAID PUBLIC RECORDS, AND BEING ON N87°27'00"W ALONG THE SOUTHERLY LINE OF SAID VENETA GRANDE ESTATES SUBDIVISION AND THE NORTHERLY LINE OF SAID TRACT "OC" FOR A DISTANCE OF 112.47 FEET TO THE WESTERLY LINE OF SAID VENETA GRANDE ESTATES;
 THENCE N01°13'37"W ALONG SAID LINE FOR A DISTANCE OF 353.18 FEET;
 THENCE S77°48'11"W ALONG SAID LINE FOR A DISTANCE OF 48.78 FEET;
 THENCE LEAVING SAID LINE S74°54'43"W AT AN ANGLE OF 48.78 FEET;
 RADIUS OF 106.00 FEET, A CENTRAL ANGLE OF 92°32'28", A CHORD DISTANCE OF 136.32 FEET BEARING S31°22'57"W TO A POINT OF TANGENCY;
 THENCE S77°48'11"W A DISTANCE OF 51.20 FEET TO A POINT OF CURVATURE;
 THENCE S01°18'37"E ALONG THE ARC OF SAID CURVE TO THE NORTH HAVING A RADIUS OF 486.00 FEET, A CENTRAL ANGLE OF 1°03'19", A CHORD DISTANCE OF 85.82 FEET, BEARING S82°51'50"W;
 THENCE N11°31'47"W A DISTANCE OF 172.16 FEET;
 THENCE N74°10'53"E A DISTANCE OF 116.58 FEET;
 THENCE S18°08'01"E A DISTANCE OF 188.10 FEET TO THE POINT OF BEGINNING.
 THE ABOVE DESCRIBES AN AREA OF APPROXIMATELY 23,024 SQUARE FEET OR 0.53 ACRES OF LAND.
 SUBJECT TO EASEMENTS, RESTRICTIONS AND RESERVATIONS OF RECORD.

EXHIBIT B

PAGE 27

C.E.C. FILE NO.: 03.175
 ACAD DWG. NO.: PHASE23PLT

AVELLINO ISLES, A CONDOMINIUM
A PART OF TRACT "AA" AND L-18 OF THE VINEYARDS UNIT 3A AS RECORDED IN PLAT BOOK 17, PAGES 11 THROUGH 17 OF THE PUBLIC RECORDS OF COLLIER COUNTY, FLORIDA.

AVELLINO ISLES, A CONDOMINIUM
 PHASE 25
 LEGAL DESCRIPTION

A PARCEL OF LAND LYING IN THAT PART OF TRACT "AA" OF THE VINEYARDS UNIT 3A, AS RECORDED IN PLAT BOOK 17, PAGES 7 THROUGH 18 OF THE PUBLIC RECORDS OF COLLIER COUNTY, FLORIDA, BEING DESCRIBED AS FOLLOWS:

COMMENCING AT THE SOUTHERLY MOST CORNER OF VENEZIA GRANDE ESTATES AS RECORDED IN PLAT BOOK 40, PAGES 4 AND 5 OF SAID PUBLIC RECORDS, SAID POINT ALSO BEING ON THE NORTHERLY LINE OF TRACT "CC" OF SAID THE VINEYARDS UNIT 3A SUBDIVISION, RUN N 87° 07' 00" W ALONG THE SOUTHERLY LINE OF SAID VENEZIA GRANDE ESTATES SUBDIVISION TO THE WESTERN LINE OF SAID VENEZIA GRANDE ESTATES FOR A DISTANCE OF 112.47 FEET TO THE THENCE ALONG SAID LINE N 02° 31' 42" W A DISTANCE OF 351.18 FEET;

THENCE N 01° 18' 32" W A DISTANCE OF 102.08 FEET;

THENCE LAYING SAID LINE 57° 38' 43" W A DISTANCE OF 48.78 FEET;

THENCE 175.08 FEET ALONG THE ARC OF A CURVE CONVEX TO THE NORTHWEST HAVING A RADIUS OF 488.00 FEET, A CENTRAL ANGLE OF 32° 32' 28", A CHORD DISTANCE OF 158.32 FEET BEARING S 32° 32' 28" W;

THENCE 577.48' 11" W A DISTANCE OF 128.18 FEET;

THENCE 175.08 FEET ALONG THE ARC OF A CURVE CONVEX TO THE NORTH HAVING A RADIUS OF 488.00 FEET, A CENTRAL ANGLE OF 12° 47' 07", A CHORD DISTANCE OF 108.67 FEET, BEARING N 87° 32' 42" W TO A POINT OF TANGENCY;

THENCE N 87° 32' 42" W A DISTANCE OF 112.50 FEET TO THE POINT OF BEGINNING;

THENCE CONTINUE N 87° 32' 42" W A DISTANCE OF 58.03 FEET TO A POINT OF CURVATURE, THENCE 58.03 FEET ALONG THE ARC OF A CURVE CONVEX TO THE SOUTH HAVING A RADIUS OF 424.00 FEET, A CENTRAL ANGLE OF 08° 50' 07", A CHORD DISTANCE OF 88.50 FEET, BEARING S 88° 07' 15" W;

THENCE N 07° 32' 35" W A DISTANCE OF 143.68 FEET;


THENCE N 84° 41' 50" E A DISTANCE OF 128.18 FEET;

THENCE S 08° 38' 18" E A DISTANCE OF 151.24 FEET TO THE POINT OF BEGINNING.

THE ABOVE DESCRIBES AN AREA OF APPROXIMATELY 18,212 SQUARE FEET OR 0.42 ACRES OF LAND.

SUBJECT TO EASEMENTS, RESTRICTIONS AND RESERVATIONS OF RECORD.

PART OF
 TRACT "AA"
 1,305,365 SQUARE FEET OR
 29.97 ACRES OF LAND

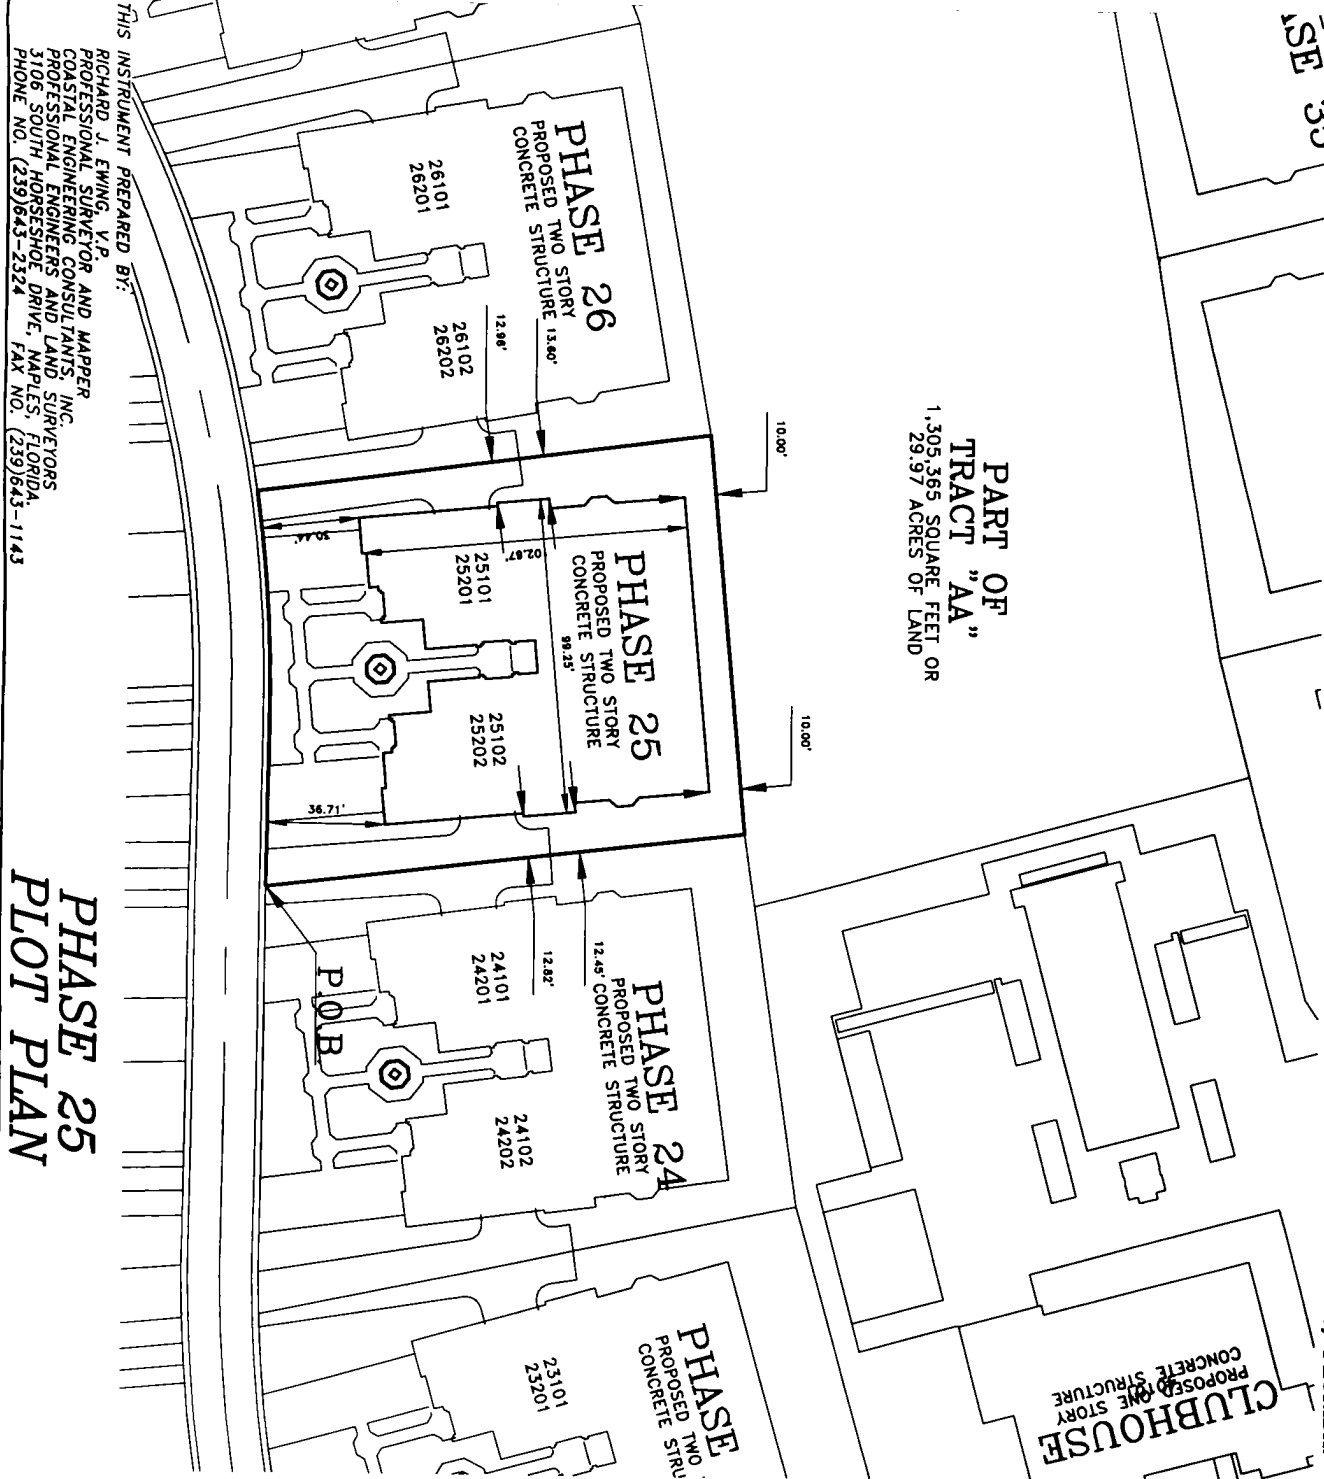


THIS INSTRUMENT PREPARED BY:
 RICHARD J. EWING, V.P.
 PROFESSIONAL SURVEYOR AND MAPPER
 COASTAL ENGINEERING CONSULTANTS, INC.
 PROFESSIONAL ENGINEERS AND LAND SURVEYORS
 3106 SOUTH HORSESHOE DRIVE, NAPLES, FLORIDA
 PHONE NO. (239) 643-2324 FAX NO. (239) 643-1143

PHASE 25
 PLOT PLAN

EXHIBIT B
 PAGE 29
 C.E.C. FILE NO.: 03.175
 ACAD DWG. NO.: PHASE25PLT

AVELLINO ISLES, A CONDOMINIUM

PART OF
TRACT "AA"
1,305.365 SQUARE FEET OR
29.97 ACRES OF LAND

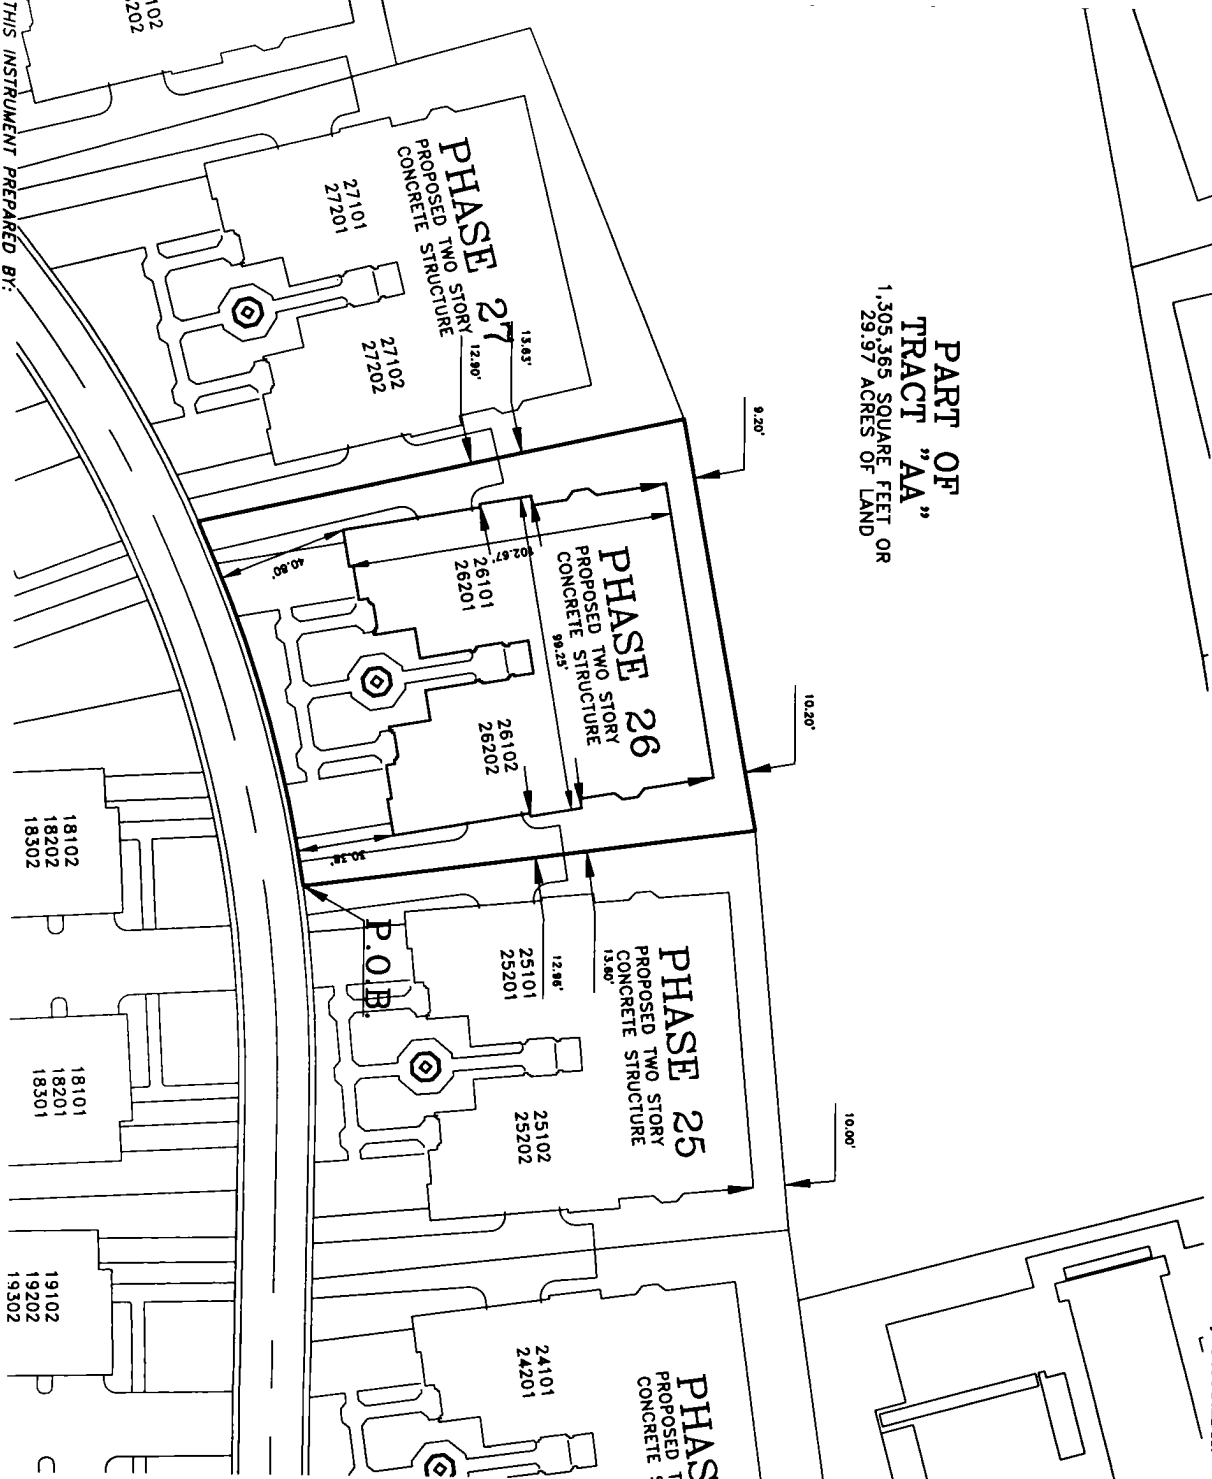

AVELLINO ISLES, A CONDOMINIUM
PHASE 20
LEGAL DESCRIPTION

LEGAL DESIGN

A PARCEL OF LAND LYING IN THAT PART OF TRACT "AA" OF THE VINEYARDS UNIT 3A, AS RECORDED IN PLAT BOOK 17, PAGES 7 THROUGH 18 OF THE PUBLIC RECORDS OF COLLIER COUNTY, FLORIDA, BEING DESCRIBED AS FOLLOWS:

[illegible]

THIS INSTRUMENT PREPARED BY:


RICHARD J. EWING, V.P.
PROFESSIONAL SURVEYOR AND MAPPER
COASTAL ENGINEERING CONSULTANTS, INC.
PROFESSIONAL ENGINEERS AND LAND SURVEYORS
3106 SOUTH HORSESHOE DRIVE, NAPLES, FLORIDA
PHONE NO. (239) 643-2324 FAX NO. (239) 643-1143

PHASE 26 PLOT PLAN

EXHIBIT B
PAGE 30
C.E.C. FILE NO.: 03.175
ACAD DWG. NO.: PHASE26PLT

AVELLINO ISLES, A CONDOMINIUM

PART OF
TRACT "AA"
1.305,365 SQUARE FEET OR
29.97 ACRES OF LAND

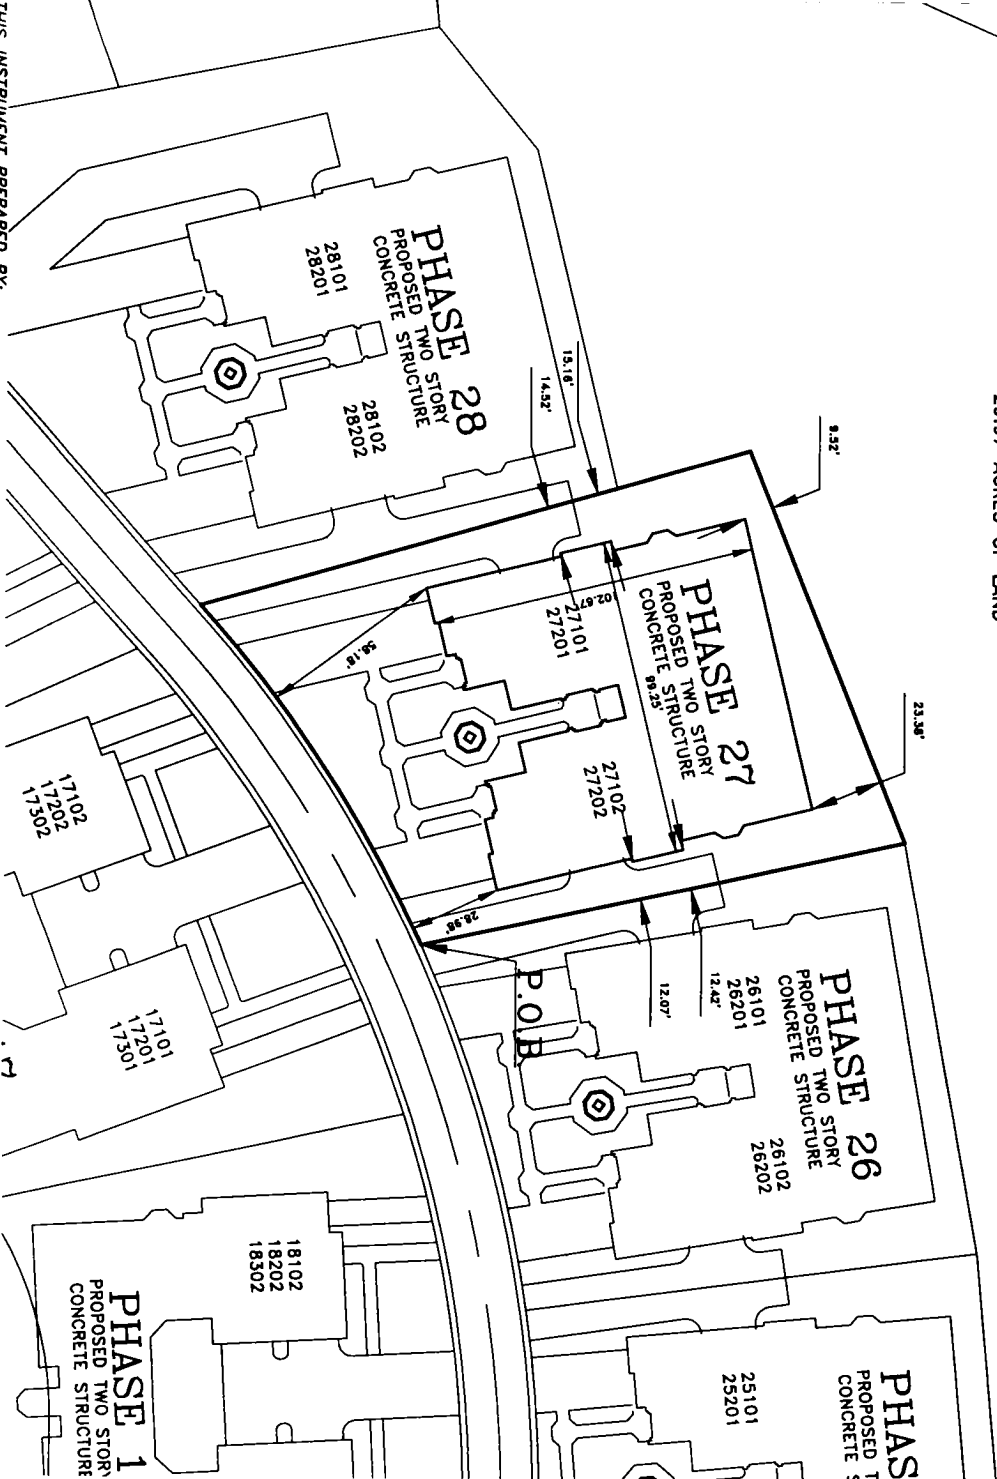

**AVELLINO ISLES, A CONDOMINIUM
PHASE 27
LEGAL DESCRIPTION**

A PARCEL OF LAND LYING IN THAT PART OF TRACT "AA" OF THE VINEYARDS UNIT 3A, AS RECORDED IN PLAT BOOK 17, PAGES 7 THROUGH 18 OF THE PUBLIC RECORDS OF COLLIER COUNTY, FLORIDA, BEING DESCRIBED AS FOLLOWS:

[illegible]

THIS INSTRUMENT PREPARED BY:

RICHARD J. EWING, V.P.
PROFESSIONAL SURVEYOR AND MAPPER
COASTAL ENGINEERING CONSULTANTS, INC.
PROFESSIONAL ENGINEERS AND LAND SURVEYORS
3106 SOUTH HORSESHOE DRIVE, NAPLES, FLORIDA
PHONE NO. (239)643-2324 FAX NO. (239)643-1143

PHASE 27 PLOT PLAN

EXHIBIT B
PAGE 31
C.E.C. FILE NO.: 03.175
ACAD DWG. NO.: PHASE27P/IT

PART OF
TRACT "AA"
1,305,365 SQUARE FEET OR
29.97 ACRES OF LAND

PHASE 30
PROPOSED TWO STORY
CONCRETE STRUCTURE

29
PHASE
PROPOSED TWO STORY
CONCRETE STRUCTURE

THIS INSTRUMENT PREPARED BY: 2910, 2920

RICHARD J. EWING, V.P.
PROFESSIONAL SURVEYOR AND MAPPER
COASTAL ENGINEERING CONSULTANTS, INC.
PROFESSIONAL ENGINEERS AND LAND SURVEYORS
3106 SOUTH HORSESHOE DRIVE, NAPLES, FLORIDA,
PHONE NO. (239) 643-2324 FAX NO. (239) 643-1143

PHASE 28 PLOT PLAN

EXHIBIT B
PAGE 32
C.E.C. FILE NO.: 03.175
ACAD DWG. NO.: PHASE28PLT

AVILANO ISLES, A CONDOMINIUM
PHASE 2B
LEGAL DESCRIPTION

COMMENCING AT THE SOUTHERLY MOST CORNER OF VENEZIA GRANDE ESTATES AS RECORDED IN PLAT BOOK 40, PAGE 4, AND 5, OF SAID PUBLIC RECORDS, SAID POINT ALSO BEING ON THE NORTHERLY LINE OF TRACT "OC" OF SAID THE VENEZIA GRANT SAID SUBDIVISION, RUN 40°27'20" ALONG THE SOUTHERLY LINE OF SAID VENEZIA GRANDE ESTATES SUBDIVISION WESTWARD, UNTIL SAID TRACT INTERSECTS SAID VENEZIA GRANT SAID SUBDIVISION, THENCE ALONG SAID LINE N06°51'42"W. A DISTANCE OF 223.16 FEET; THENCE N01°16'53"W. A DISTANCE OF 102.05 FEET; THENCE S74°59'43"W. A DISTANCE OF 48.79 FEET; THENCE S75°00'00" E. A CENTRAL ANGLE OF 82°52'28", A CHORD DISTANCE OF 156.52 FEET; THENCE S31°22'57" TO A POINT OF TANGENCY; THENCE S48°18'00" E. A DISTANCE OF 66.88 FEET TO A POINT OF CURVATURE; THENCE S48°18'00" E. A DISTANCE OF 124.70 FEET TO THE NORTH HAVING A RADIUS OF 448.00 FEET, A CENTRAL ANGLE OF 1°24'07", A CHORD DISTANCE OF 108.87 FEET; BEARING S84°12'45" W. TO A POINT OF TANGENCY; THENCE N06°23'42"W. A DISTANCE OF 170.53 FEET TO A POINT OF CURVATURE; THENCE S00°00'00" E. A DISTANCE OF 10.75 FEET TO A POINT OF TANGENCY; THENCE S00°00'00" E. ALONG THE ARC OF A CURVE CONVEX TO THE SOUTHEAST HAVING A RADIUS OF 424.00 FEET, A CENTRAL ANGLE OF 4°15'20", A CHORD DISTANCE OF 302.90 FEET; BEARING S04°45'38" W. TO A POINT OF TANGENCY; THENCE S04°45'38" W. A DISTANCE OF 3.72 FEET TO THE POINT OF BEGINNING; THENCE S04°45'38" W. A DISTANCE OF 89.93 FEET TO A POINT OF CURVATURE; THENCE S72°08'00" E. A DISTANCE OF 10.75 FEET TO A POINT OF TANGENCY; THENCE S72°08'00" E. A CENTRAL ANGLE OF 0°00'37.54", A CHORD DISTANCE OF 72.86 FEET; BEARING S48°41'01"W. TO A POINT OF TANGENCY; THENCE S44°33'03"W. A DISTANCE OF 2.83 FEET; THENCE N05°00'00" E. A DISTANCE OF 208.07 FEET; THENCE N05°00'00" E. A DISTANCE OF 49.28 FEET; THENCE N02°21'00" E. A DISTANCE OF 105.14 FEET; THENCE S19°52'10" E. A DISTANCE OF 153.53 FEET TO THE POINT OF BEGINNING.

THE ABOVE DESCRIBES AN AREA OF APPROXIMATELY 28,393 SQUARE FEET OR 0.65 ACRES OF LAND.

SUBJECT TO EASEMENTS, RESTRICTIONS AND RESERVATIONS OF RECORD.

AVELLINO SALES, A CONDOMINIUM

LEGAL DESCRIPTION

A PARCEL OF LAND LYING IN THAT PART OF TRACT "AA" OF THE VINEYARDS UNIT 3A, AS RECORDED IN PLAT BOOK 17, PAGES 7 THROUGH 18 OF THE PUBLIC RECORDS OF COLLIER COUNTY, FLORIDA, BEING DESCRIBED AS FOLLOWS:

THE NORTHERLY LINE OF TRACT "C" OF SAID THE VENEZIA GRANDE UNIT 5A SUBDIVISION, RUN N07°37'00" W ALONG THE SOUTHERLY LINE OF SAID VENEZIA GRANDE ESTATES SUBDIVISION AND THE NORTHERLY LINE OF SAID TRACT "C" FOR A DISTANCE OF 112.47 FEET TO THE WESTERN LINE OF SAID VENEZIA GRANDE ESTATES;
THENCE ALONG SAID LINE N05°51'42" W A DISTANCE OF 253.18 FEET;
THENCE N01°16'33" W A DISTANCE OF 109.05 FEET;

THE ABOVE DESCRIBES AN AREA OF APPROXIMATELY 27.211 SQUARE FEET OR 0.62 ACRES OF

SUBJECT TO EASEMENTS, RESTRICTIONS AND RESERVATIONS OF RECORD

THIS INSTRUMENT PREPARED BY:

RICHARD J. EWING, V.P.
PROFESSIONAL SURVEYOR AND MAPPER
COASTAL ENGINEERING CONSULTANTS, INC.
PROFESSIONAL ENGINEERS AND LAND SURVEYORS
3106 SOUTH HORSESHOE DRIVE, NAPLES, FLORIDA
PHONE NO. (239) 643-2324 FAX NO. (239) 643-1143

PHASE 29 PLOT PLAN

EXHIBIT B
PAGE 33
C.E.C. FILE NO.: 03.175
ACAD DWG. NO.: PHASE29PLT

A PARCEL OF LAND LYING IN THAT PART OF TRACT "AA" OF THE VINEYARDS UNIT 3A, AS RECORDED IN PLAT BOOK 17, PAGES 7 THROUGH 18 OF THE PUBLIC RECORDS OF COLLIER COUNTY, FLORIDA, BEING DESCRIBED AS FOLLOWS:

PHASE
PROPOSED
CONCRETE

PHASE 28
PROPOSED TWO STORY
CONCRETE STRUCTURE

PHASE 30
PROPOSED TWO STORY
STRUCTURE

29 SE
TWO STORY
STRUCTURE

PHASE 30 PLOT PLAN

EXHIBIT B
PAGE 34
C.E.C. FILE NO.: 03.175
ACAD DWG. NO.: PHASE30PLT

RICHARD J. EWING, V.P.
PROFESSIONAL SURVEYOR AND MAPPER
COASTAL ENGINEERING CONSULTANTS, INC.
PROFESSIONAL ENGINEERS AND LAND SURVEYORS
3106 SOUTH HORSESHOE DRIVE, NAPLES, FLORIDA.
PHONE NO. (239) 643-2324 FAX NO. (239) 643-1143

AVELLINO ISLES, A CONDOMINIUM
A PART OF TRACT "AA" AND L-18 OF THE VINEYARDS UNIT 3A AS RECORDED IN PLAT BOOK 17, PAGES 11 THROUGH 17 OF THE PUBLIC RECORDS OF COLLIER COUNTY, FLORIDA.

AVELLINO ISLES, A CONDOMINIUM

AVELLINO ISLES, A CONDOMINIUM
PHASE 31
LEGAL DESCRIPTION

A PARCEL OF LAND LYING IN THAT PART OF TRACT "AA" OF THE VINEYARDS UNIT 3A, AS RECORDED IN PLAT BOOK 17, PAGES 7 THROUGH 18 OF THE PUBLIC RECORDS OF COLLIER COUNTY, FLORIDA, BEING DESCRIBED AS FOLLOWS:

COMMENCING THE SOUTHWEST MOST CORNER OF YINTEZA GRADING ESTATES AS RECORDED IN PLAT BOOK 40, PAGES 4 AND 5 OF SAID PUBLIC RECORDS, SAID POINT ALSO BEING ON THE NORTHERLY LINE OF TRACT "C" OF SAID THE WINTERGARDEN SUBDIVISION, RUN N67°21'09"W ALONG THE SOUTHERLY LINE OF SAID YINTEZA GRADING ESTATES SUBDIVISION AND THE NORTHERLY LINE OF SAID TRACT "C" FOR A DISTANCE OF 1124.97 FEET TO THE WESTERN LINE OF SAID YINTEZA GRADING ESTATES;

THENCE ALONG SAID LINE N05°11'42"W A DISTANCE OF 233.10 FEET;

THENCE N01°16'33"W A DISTANCE OF 102.00 FEET;

THESE LEAVES SAID LUD 57°56'43" W. A DISTANCE OF 44.79 FEET;
THESE 173.00 FEET ALONG THE ARC OF A CURVE CONCAVE TO THE NORTHWEST HAVING A
RADIUS OF 106.00 FEET, A CENTRAL ANGLE OF 92°52'38", A CHORD DISTANCE OF 156.52
FEET, BEARING 31°52'57" W. TO A POINT OF TANGENCY;
THESE 106.00 FEET ALONG THE ARC OF A CURVE CONCAVE TO THE NORTH HAVING A
RADIUS OF 466.00 FEET, A CENTRAL ANGLE OF 12°47'07", A CHORD DISTANCE OF 106.67
FEET, BEARING 58°42'24" W. TO A POINT OF TANGENCY;
THESE 809.23'42" W. A DISTANCE OF 170.33 FEET TO A POINT OF CURVATURE;
THESE 170.33 FEET ALONG THE ARC OF A CURVE CONCAVE TO THE SOUTHEAST HAVING A
RADIUS OF 44.60 FEET, A CENTRAL ANGLE OF 151°51'07", A CHORD DISTANCE OF 302.50
FEET, BEARING 58°40'25" W. TO A POINT OF TANGENCY;
THESE 344.64'58" W. A DISTANCE OF 83.89 FEET TO A POINT OF CURVATURE;
THESE 72.98 FEET ALONG THE ARC OF A CURVE CONCAVE TO THE SOUTHEAST HAVING A
RADIUS OF 106.00 FEET, A CENTRAL ANGLE OF 04°07'54", A CHORD DISTANCE OF 72.98
FEET, BEARING 34°42'03" W. TO A POINT OF TANGENCY;
THESE 344.62'03" W. A DISTANCE OF 119.93 FEET TO A POINT OF CURVATURE;

THEENCE 45.85 FEET ALONG THE ARC OF A CURVE CONCAVE TO THE NORTHEAST HAVING A RADIUS OF 23.00 FEET, A CENTRAL ANGLE OF 109.04°12" A CHORD DISTANCE OF 39.48 FEET, BEARING N62.50°51" W TO A POINT OF REVERSE CURVATURE;
THEENCE 57.48 FEET ALONG THE ARC OF A CURVE CONCAVE TO THE SOUTHWEST HAVING A RADIUS OF 75.50 FEET, A CENTRAL ANGLE OF 43°54'50" A CHORD DISTANCE OF 96.09 FEET, BEARING N18°10'42" W TO A POINT OF REVERSE CURVATURE;
THEENCE 38.25 FEET ALONG THE ARC OF A CURVE CONCAVE TO THE NORTHEAST HAVING A RADIUS OF 12.00 FEET, A CENTRAL ANGLE OF 171°04' A CHORD DISTANCE OF 28.08 FEET, BEARING S60°23'42" W TO A POINT OF TANGENCY;
THEENCE 60.95-50°50" W A DISTANCE OF 22.55 FEET TO THE POINT OF BEGINNING;
THEENCE CONTOUR 60.95-50°50" W A DISTANCE OF 14.95 FEET TO A POINT OF CURVATURE;
THEENCE 13.825 FEET ALONG THE ARC OF A CURVE CONCAVE TO THE SOUTHEAST HAVING A RADIUS OF 43.00 FEET, A CENTRAL ANGLE OF 1°19'48" A CHORD DISTANCE OF 13.761 FEET, BEARING N35°34' E;
THEENCE 57.95-50°52" E A DISTANCE OF 147.44 FEET;
THEENCE 50°23'42" W A DISTANCE OF 107.89 FEET;
THEENCE 50°41'22" W A DISTANCE OF 153.20 FEET TO THE POINT OF BEGINNING.

THE ABOVE DESCRIBES AN AREA OF APPROXIMATELY 20,017 SQUARE FEET OR 0.46 ACRES OF LAND.
SUBJECT TO EASEMENTS, RESTRICTIONS AND RESERVATIONS OF RECORD.

EXH.

PAGE 35

C.E.C. FILE NO.: 03.175
ACAD DWG. NO.: PHASE31PL

PART OF
TRACT "AA"
1,305,365 SQUARE FEET OR
29.97 ACRES OF LAND

PHASE 28
PROPOSED TWO STORY
CONCRETE STRUCTURE

PHASE 30
PROPOSED TWO STORY
STRUCTURE

PHASE 32
PROPOSED TWO STORY
CONCRETE STRUCTURE

PHASE 3
PROPOSED TWO STORY
CONCRETE STRUCTURE
99.25'

**PHASE 31
PLOT PLAN**

RICHARD J. EWING, V.P.
PROFESSIONAL SURVEYOR AND MAPPER
COASTAL ENGINEERING CONSULTANTS, INC.
PROFESSIONAL ENGINEERS AND LAND SURVEYORS
3106 SOUTH HORSESHOE DRIVE, NAPLES, FLORIDA,
PHONE NO. (239)643-2324 FAX NO. (239)643-1143

A PARCEL OF LAND LYING IN THAT PART OF TRACT "A" OF THE VINEYARDS UNIT 3A, AS RECORDED IN PLAT BOOK 17, PAGES 7 THROUGH 18 OF THE PUBLIC RECORDS OF COLLIER COUNTY, FLORIDA, BEING DESCRIBED AS FOLLOWS:


[illegible]

RICHARD J. EWING, V.P.
PROFESSIONAL SURVEYOR AND MAPPER
COASTAL ENGINEERING CONSULTANTS, INC.
PROFESSIONAL ENGINEERS AND LAND SURVEYORS
3106 SOUTH HORSESHOE DRIVE, NAPLES, FLORIDA
PHONE NO. (239)643-2324 FAX NO. (239)643-1143

PHASE 28
PHASE 32
PLOT PLAN

EXHIBIT B
PAGE 36
C.E.C. FILE NO.: 03.175
ACAD DWG. NO.: PHASE32PLT

AVELLINO ISLES, A CONDOMINIUM A PART OF TRACT "AA" AND L-18 OF THE VINEYARDS UNIT 3A AS RECORDED IN PLAT BOOK 17, PAGES 11 THROUGH 17 OF THE PUBLIC RECORDS OF COLLIER COUNTY, FLORIDA.

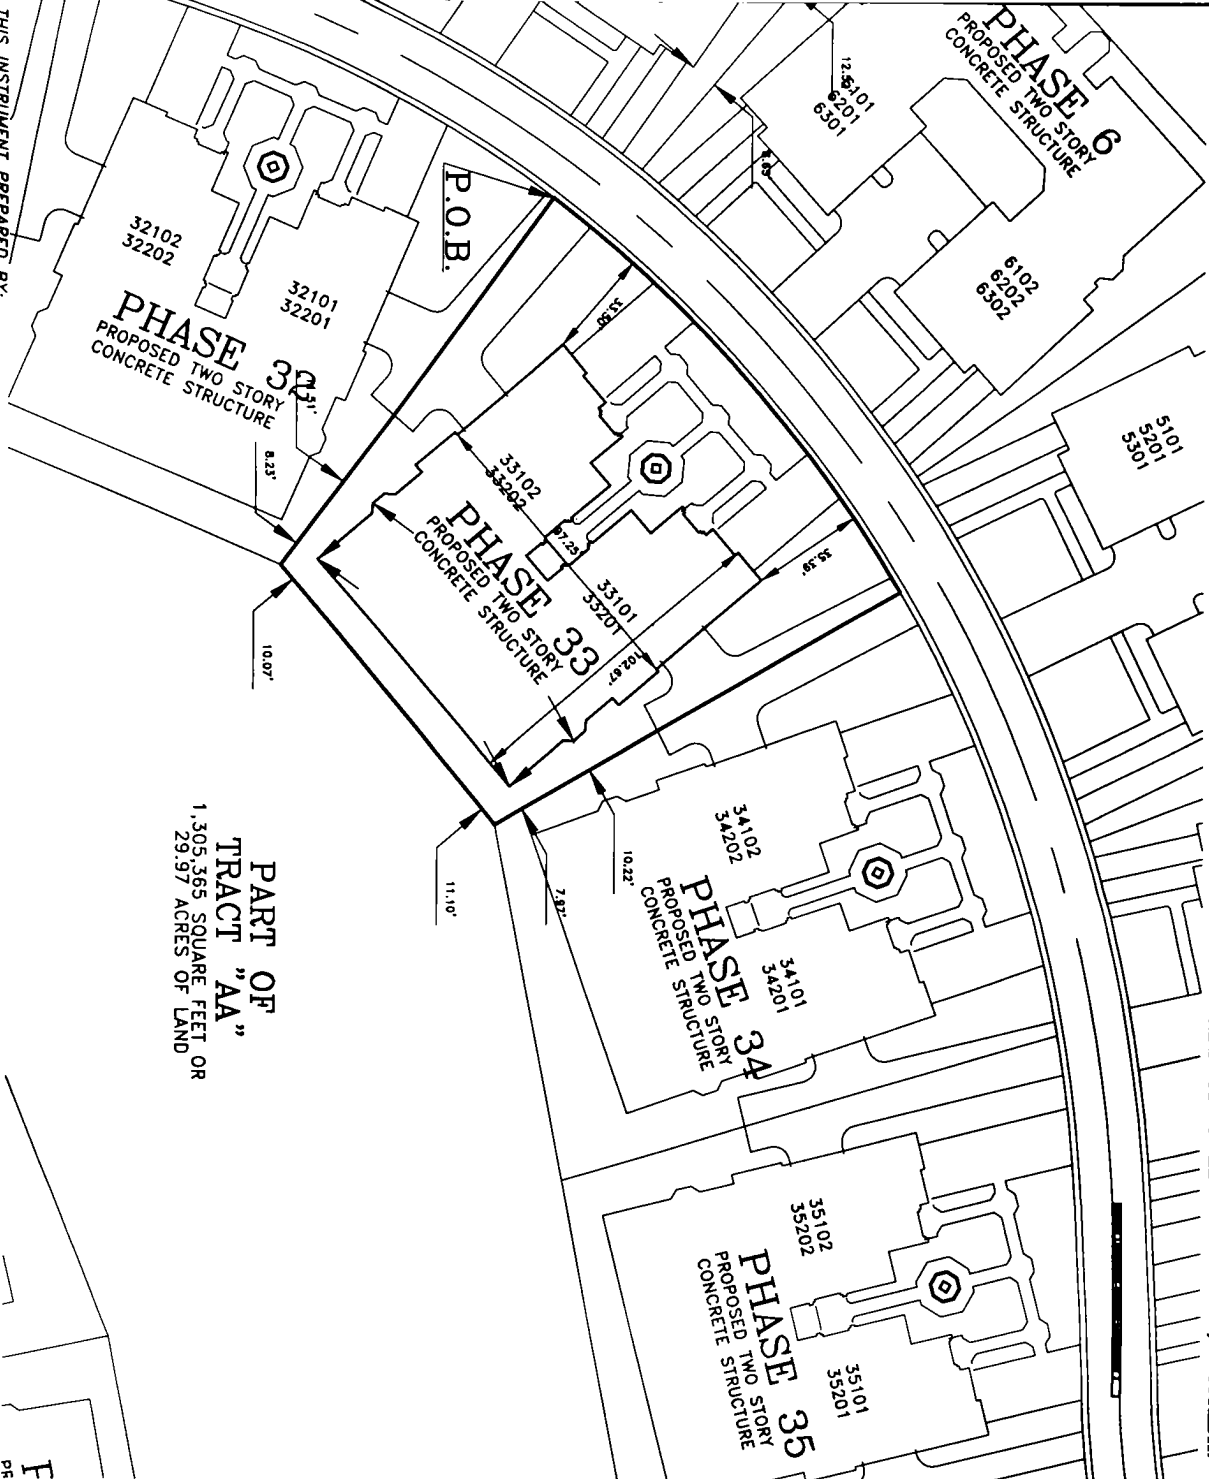

PART OF
TRACT "AA"
1,305,365 SQUARE FEET OR
29.97 ACRES OF LAND

PHASE 33 PLOT PLAN

THIS INSTRUMENT PREPARED BY:
RICHARD J. EWING, V.P.
PROFESSIONAL SURVEYOR AND MAPPER
COASTAL ENGINEERING CONSULTANTS, INC.
PROFESSIONAL ENGINEERS AND LAND SURVEYORS
3106 SOUTH HONESHORE DRIVE, NAPLES, FLORIDA
PHONE NO. (239) 643-2324 FAX NO. (239) 643-1143

AVELLINO ISLES, A CONDOMINIUM PHASE 33 LEGAL DESCRIPTION

A PART OF LAND LYING IN THAT PART OF TRACT "AA" OF THE VINEYARDS UNIT 3A, AS RECORDED IN PLAT BOOK 17, PAGES 11 THROUGH 17 OF THE PUBLIC RECORDS OF COLLIER COUNTY, FLORIDA, BEING DESCRIBED AS FOLLOWS:

COMMENCING AT THE SOUTHWEST CORNER OF VENEZIA GRANDE ESTATES AS RECORDED IN PLAT BOOK 40, PAGES 4 AND 5 OF SAID PUBLIC RECORDS; SAID SUBDIVISION, RUN N87°27'00"W ALONG THE SOUTHERLY LINE OF SAID VENEZIA GRANDE ESTATES SUBDIVISION AND THE NORTHERLY LINE OF SAID TRACT "OC" FOR A DISTANCE OF 112.47 FEET TO THE WESTERLY LINE OF SAID VENEZIA GRANDE ESTATES;

THENCE N01°13'37"W ALONG THE SOUTHERLY LINE OF SAID VENEZIA GRANDE ESTATES FOR A DISTANCE OF 233.18 FEET;

THENCE LEAVING SAID LINE S76°39'43"W A DISTANCE OF 48.79 FEET;

THENCE 179.08 FEET ALONG THE ARC OF A CURVE CONCAVE TO THE NORTHWEST HAVING A RADIUS OF 108.00 FEET, A CENTRAL ANGLE OF 82°32'28", A CHORD DISTANCE OF 156.32 FEET BEARING S31°22'57"W TO A POINT OF TANGENCY;

THENCE S77°46'11"W A DISTANCE OF 66.88 FEET TO A POINT OF CURVATURE;

THENCE 179.08 FEET ALONG THE ARC OF A CURVE CONCAVE TO THE NORTH HAVING A RADIUS OF 108.00 FEET, A CENTRAL ANGLE OF 82°32'28", A CHORD DISTANCE OF 156.32 FEET BEARING S84°12'43"W TO A POINT OF TANGENCY;

THENCE 179.08 FEET ALONG THE ARC OF A CURVE CONCAVE TO THE SOUTHWEST HAVING A RADIUS OF 108.00 FEET, A CENTRAL ANGLE OF 82°32'28", A CHORD DISTANCE OF 156.32 FEET BEARING S84°12'43"W TO A POINT OF TANGENCY;

THENCE 509.74 FEET ALONG THE ARC OF A CURVE CONCAVE TO THE SOUTHWEST HAVING A RADIUS OF 424.00 FEET, A CENTRAL ANGLE OF 41°31'20", A CHORD DISTANCE OF 302.80 FEET, BEARING S89°40'38"W TO A POINT OF TANGENCY;

THENCE 72.88 FEET ALONG THE ARC OF A CURVE CONCAVE TO THE SOUTHWEST HAVING A RADIUS OF 1,012.00 FEET, A CENTRAL ANGLE OF 0°40'34", A CHORD DISTANCE OF 72.88 FEET, BEARING S48°41'01"W TO A POINT OF TANGENCY;

THENCE S48°41'01"W A DISTANCE OF 185.93 FEET TO A POINT OF CURVATURE;

THENCE 43.95 FEET ALONG THE ARC OF A CURVE CONCAVE TO THE NORTHWEST HAVING A RADIUS OF 23.00 FEET, A CENTRAL ANGLE OF 109°04'12", A CHORD DISTANCE OF 38.68 FEET, BEARING S72°46'11"W TO A POINT OF TANGENCY;

THENCE 57.48 FEET ALONG THE ARC OF A CURVE CONCAVE TO THE SOUTHWEST HAVING A RADIUS OF 23.00 FEET, A CENTRAL ANGLE OF 45°44'50", A CHORD DISTANCE OF 36.09 FEET, BEARING N82°16'10"W TO A POINT OF REVERSE CURVATURE;

THENCE 29.79 FEET ALONG THE ARC OF A CURVE CONCAVE TO THE NORTHEAST HAVING A RADIUS OF 23.00 FEET, A CENTRAL ANGLE OF 66°17'04", A CHORD DISTANCE OF 28.06 FEET, BEARING N42°03'03"W TO A POINT OF TANGENCY;

THENCE 509.74 FEET ALONG THE ARC OF A CURVE CONCAVE TO THE SOUTHWEST HAVING A RADIUS OF 424.00 FEET, A CENTRAL ANGLE OF 41°31'20", A CHORD DISTANCE OF 302.80 FEET, BEARING S89°40'38"W TO A POINT OF TANGENCY;

THENCE 72.88 FEET ALONG THE ARC OF A CURVE CONCAVE TO THE SOUTHWEST HAVING A RADIUS OF 1,012.00 FEET, A CENTRAL ANGLE OF 0°40'34", A CHORD DISTANCE OF 72.88 FEET, BEARING S48°41'01"W TO A POINT OF TANGENCY;

THENCE S48°41'01"W A DISTANCE OF 185.93 FEET TO A POINT OF CURVATURE;

THENCE 43.95 FEET ALONG THE ARC OF A CURVE CONCAVE TO THE NORTHWEST HAVING A RADIUS OF 23.00 FEET, A CENTRAL ANGLE OF 109°04'12", A CHORD DISTANCE OF 38.68 FEET, BEARING S72°46'11"W TO A POINT OF TANGENCY;

THENCE 57.48 FEET ALONG THE ARC OF A CURVE CONCAVE TO THE SOUTHWEST HAVING A RADIUS OF 23.00 FEET, A CENTRAL ANGLE OF 45°44'50", A CHORD DISTANCE OF 36.09 FEET, BEARING N82°16'10"W TO A POINT OF REVERSE CURVATURE;

THENCE 29.79 FEET ALONG THE ARC OF A CURVE CONCAVE TO THE NORTHEAST HAVING A RADIUS OF 23.00 FEET, A CENTRAL ANGLE OF 66°17'04", A CHORD DISTANCE OF 28.06 FEET, BEARING N42°03'03"W TO A POINT OF TANGENCY;

THENCE 509.74 FEET ALONG THE ARC OF A CURVE CONCAVE TO THE SOUTHWEST HAVING A RADIUS OF 424.00 FEET, A CENTRAL ANGLE OF 41°31'20", A CHORD DISTANCE OF 302.80 FEET, BEARING S89°40'38"W TO A POINT OF TANGENCY;

THENCE 72.88 FEET ALONG THE ARC OF A CURVE CONCAVE TO THE SOUTHWEST HAVING A RADIUS OF 1,012.00 FEET, A CENTRAL ANGLE OF 0°40'34", A CHORD DISTANCE OF 72.88 FEET, BEARING S48°41'01"W TO A POINT OF TANGENCY;

THENCE S48°41'01"W A DISTANCE OF 185.93 FEET TO THE POINT OF BEGINNING.

THE ABOVE DESCRIBES AN AREA OF APPROXIMATELY 20,193 SQUARE FEET OR 0.46 ACRES OF LAND.

SUBJECT TO EASEMENTS, RESTRICTIONS AND RESERVATIONS OF RECORD.



INSTRUMENT PREPARED BY:
RICHARD J. EWING, V.P.
PROFESSIONAL SURVEYOR AND MAPPER
COASTAL ENGINEERING CONSULTANTS, INC.
PROFESSIONAL ENGINEERS AND LAND SURVEYORS
3106 SOUTH HORSESHOE DRIVE, NAPLES, FLORIDA
PHONE NO. (239)643-2324 FAX NO. (239)643-1433

PHASE 34 PLOT PLAN

A PARCEL OF LAND LYING IN THAT PART OF TRACT "AA" OF THE VINEYARDS UNIT 3A, AS RECORDED IN PLAT BOOK 17, PAGES 7 THROUGH 18 OF THE PUBLIC RECORDS OF COLLIER COUNTY, FLORIDA, BEING DESCRIBED AS FOLLOWS:

[illegible]

SUBJECT TO EASEMENTS, RESTRICTIONS AND RESERVATIONS OF RECORD.

EXHIBIT B
PAGE 38

C.E.C. FILE NO.: 03.175
ACAD DWG. NO.: PHASE34PLT

AVELLINO ISLES, A CONDOMINIUM

LEGAL DESCRIPTION

COMMENCING AT THE SOUTHERLY MOST CORNER OF VENTURA GRANGE ESTATES AS RECORDED IN PLAT BOOK 40, PAGES 4 AND 5 OF SAID PUBLIC RECORDS, SAID POINT ALSO BEING CORNER OF THE NORTHERLY LINE OF TRACT 7662' 06" OF SAID THE WHITEHALL TRACT 64 SUBDIVISION, NON 18372.00' ALONG THE SOUTHERLY LINE OF SAID VENTURA GRANGE ESTATES SUBDIVISION AND THE NORTHERLY LINE OF SAID TRACT 7662' 06" FOR A DISTANCE OF 11,457 FEET TO THE WESTERN LINE OF SAID VENTURA GRANGE ESTATES;

THENCE ALONG SAID LINE N06°51'42"W A DISTANCE OF 233.16 FEET;

THENCE N01°18'33"W A DISTANCE OF 102.05 FEET;

PART OF
TRACT "AA"
1,305,365 SQUARE FEET OR
29.97 ACRES OF LAND

INSTRUMENT PREPARED BY:
RICHARD J. EWING, V.P.
PROFESSIONAL SURVEYOR AND MAPPER
COASTAL ENGINEERING CONSULTANTS, INC.
PROFESSIONAL ENGINEERS AND LAND SURVEYORS
3106 SOUTH HORSESHOE DRIVE, NAPLES, FLORIDA,
PHONE NO. (239)643-3324 FAX NO. (239)643-1143

PHASE 36 PLOT PLAN

EXHIBIT B
PAGE 40
C.E.C. FILE NO.: 03.175
ACAD DWG. NO.: PHASE36PL1

LEGAL DESCRIPTION

COMMENCING AT THE SOUTHERLY MOST CORNER OF VENEZIA GRANDE ESTATES AS RECORDED IN PLAT BOOK 40, PAGES 4 AND 5 OF SAID PUBLIC RECORDS, SAID POINT BEING ON THE NORTHERLY LINE OF TRACT "OC" OF THE VINEYARDS UNIT 3A SUBDIVISION; THENCE

00° 27' 00" N A DISTANCE OF 112.47 FEET;
 THENCE N05° 31' 42" W A DISTANCE OF 253.18 FEET;
 THENCE N01° 16' 33" W A DISTANCE OF 102.05 FEET;
 THENCE S74° 56' 43" W A DISTANCE OF 48.79 FEET;

THENCE N15°03'17"W A DISTANCE OF 77.27 FEET TO A POINT OF CURVATURE;
THENCE 39.27 FEET ALONG THE ARC OF A CURVE TO THE LEFT HAVING A RADIUS OF 25.00
FEET A CENTRAL ANGLE OF 90°00'00", A CHORD DISTANCE OF 35.36 FEET BEARING

THENCE 57.49/43.74° W A DISTANCE OF 2.00 FEET TO A POINT OF CURVATURE;
THENCE 49.35° FEET ALONG THE ARC OF A CURVE TO THE RIGHT HAVING A RADIUS OF 49.0
FEET A CENTRAL ANGLE OF 57.42/39°, A CHORD DISTANCE OF 47.29 FEET BEARING

N76°11'57"W :
THENCE N47°20'38"W A DISTANCE OF 33.80 FEET TO A POINT OF CURVATURE;
THENCE 126.24 FEET ALONG THE ARC OF A CURVE TO THE RIGHT HAVING A RADIUS OF
112.00 FEET A CENTRAL ANGLE OF 66°54'42" A CHORD DISTANCE OF 119.85 FEET BEARING

THENCE N17°14'04"E A DISTANCE OF 33.80 FEET TO A POINT OF CURVATURE;
THENCE 48.35 FEET ALONG THE ARC OF A CURVE TO THE RIGHT HAVING A RADIUS OF 48.00 FEET

THE CHORD DISTANCE OF 47.29 FEET BEARING
N46°05'24"E ;
A CHORD DISTANCE OF 2.00 FEET TO A POINT OF CURVATURE;
A DISTANCE OF 25.00 FEET TO THE LEFT HAVING A RADIUS OF 25.00
FEET A CENTRAL ANGLE OF 37°42'39" ;

FEET A CENTRAL ANGLE OF 90°00'00", A CHORD DISTANCE OF 35.36 FEET BEARING N28°56'43"E ;
THENCE N19°03'17"W A DISTANCE OF 190.05 FEET TO A POINT OF CURVATURE;
THENCE S0°47'55"E ALONG THE 90° CHORD DISTANCE OF 35.36 FEET TO THE POINT OF BEGINNING.

THENCE 57°58'43"W A DISTANCE OF 28.00 FEET TO A POINT OF CURVATURE;
 THENCE 39°21'11"E ALONG THE ARC OF A CURVE TO THE LEFT HAVING A RADIUS OF 25.00
 FEET A CENTRAL ANGLE OF 80°00'00", A CHORD DISTANCE OF 35.58 FEET BEARING
 N80°03'17"W;

THEENCE 29.85 FEET ALONG THE ARC OF A CURVE TO THE LEFT HAVING A RADIUS OF 88.00 FEET A CENTRAL ANGLE OF $18^{\circ}25'20''$, A CHORD DISTANCE OF 29.88 FEET BEARING $S85^{\circ}14'03''W$:

THENCE 359.5173° E A DISTANCE OF 39.63 FEET TO THE POINT OF BEGINNING;
THENCE 55°57'03" E A DISTANCE OF 201.02 FEET;
THENCE 55°48'20" W A DISTANCE OF 130.22 FEET;
THENCE N14°07'18" W A DISTANCE OF 199.63 FEET;

THENCE N55.51°23"E A DISTANCE OF 132.36 FEET TO THE POINT OF BEGINNING.
THE ABOVE DESCRIBES AN AREA OF APPROXIMATELY 24,641 SQUARE FEET OR 0.57 ACRES.

SUBJECT TO EASEMENTS, RESTRICTIONS AND RESERVATIONS OF RECORD.

EVIDIT D

EXHIBIT B
PAGE 43

PAGE 42

ACAD DWG. NO.: PHASE38PLT

PAGE 42

C.E.C. FILE NO.: 03.175
ACAD DWG. NO.: PHASE38PLT

PHASE 38 PLOT PLAN


INSTRUMENT PREPARED BY:
RICHARD J. EWING, V.P.
PROFESSIONAL SURVEYOR AND MAPPER
COSTA ENGINEERING CONSULTANTS, INC.
PROFESSIONAL ENGINEERS AND LAND SURVEYORS
3100 SOUTH GOLF COURSE DRIVE, NAILTS, FLORIDA
PHONE NO. (239) 663-2324 FAX NO. (239) 663-1143

PRO-
COT

AVELLINO ISLES, A CONDOMINIUM
A PART OF TRACT "AA" AND L-18 OF THE VINEYARDS UNIT 3A AS RECORDED IN PLAT BOOK 17, PAGES 11 THROUGH 17 OF THE PUBLIC RECORDS OF COLLIER COUNTY, FLORIDA.

A PARCEL OF LAND LYING IN THAT PART OF TRACT "AA" OF THE VINEYARDS UNIT 34, AS RECORDED IN PLAT BOOK 17, PAGES 7 THROUGH 18 OF THE PUBLIC RECORDS OF COLLIER COUNTY, FLORIDA, BEING DESCRIBED AS FOLLOWS:

VENEZIA GRANDE ESTATES
(PLAT BOOK 40, PAGES 4 AND 5)

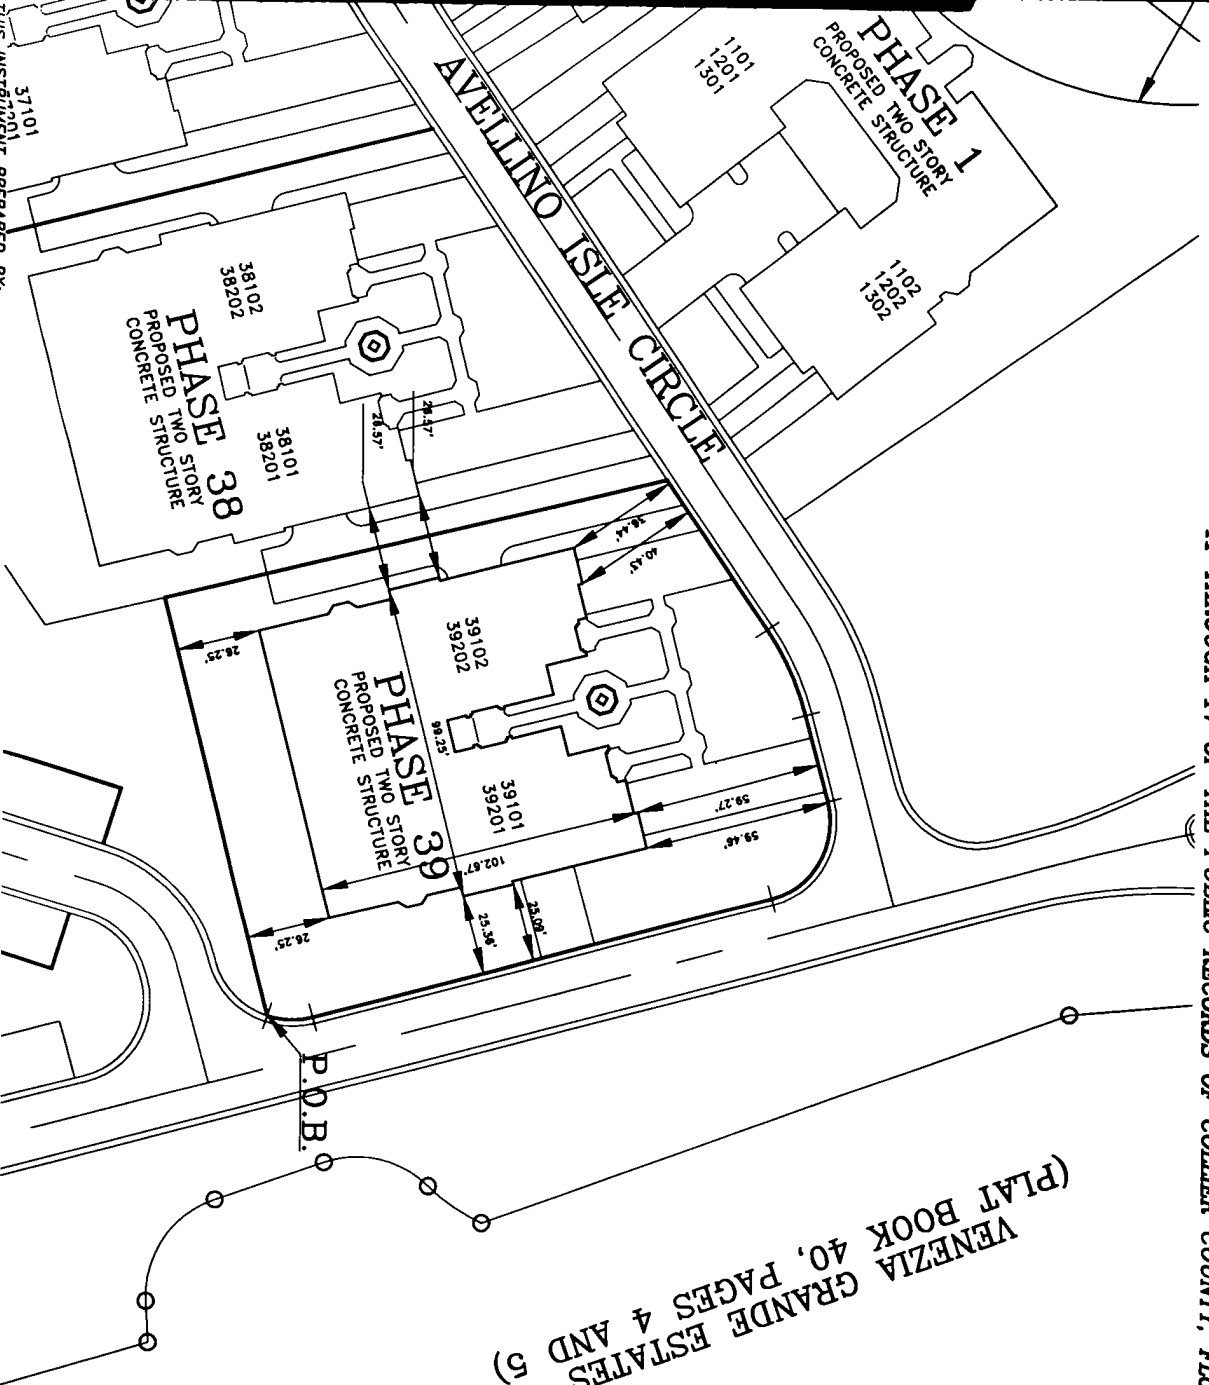

THENCE ALONG SAID LINE N06°51'42"W A DISTANCE OF 253.18 FEET;
THENCE N01°16'33"W A DISTANCE OF 102.05 FEET;
THENCE LEAVING SAID LINE S7°59'43"W A DISTANCE OF 48.79 FEET;
THENCE N10°03'17"W A DISTANCE OF 77.72 FEET TO A POINT ON CURVATURE;
THENCE 117°10'42"E A DISTANCE OF 33.80 FEET TO A POINT OF CURVATURE;
THENCE 48°35 FEET ALONG THE ARC OF A CURVE CONCAVE TO THE SOUTHWEST HAVING A
RADIUS OF 28.00 FEET TO A POINT OF TANGENCY;
BEARING N60°03'17"E TO A POINT OF TANGENCY;
THENCE S7°59'43"W A DISTANCE OF 2.00 FEET TO A POINT OF CURVATURE;
THENCE 48°35 FEET ALONG THE ARC OF A CURVE CONCAVE TO THE NORTH HAVING A
RADIUS OF 48.00 FEET; A CENTRAL ANGLE OF 57°42'39"; A CHORD DISTANCE OF 47.28 FEET.
BEARING N87°13'57"W TO A POINT OF TANGENCY;
THENCE N12°05'38"W A DISTANCE OF 33.80 FEET TO A POINT OF CURVATURE;
THENCE 48°35 FEET ALONG THE ARC OF A CURVE CONCAVE TO THE NORTHEAST HAVING A
RADIUS OF 112.00 FEET; A CENTRAL ANGLE OF 57°42'39"; A CHORD DISTANCE OF 118.08
FEET. BEARING N15°03'17"E TO A POINT OF TANGENCY;
THENCE 117°10'42"E A DISTANCE OF 33.80 FEET TO A POINT OF CURVATURE;
THENCE 48°35 FEET ALONG THE ARC OF A CURVE CONCAVE TO THE SOUTHWEST HAVING A
RADIUS OF 48.00 FEET; A CENTRAL ANGLE OF 57°42'39"; A CHORD DISTANCE OF 47.28 FEET;
BEARING N48°05'24"E TO A POINT OF TANGENCY;
THENCE N48°05'24"E A DISTANCE OF 2.00 FEET TO A POINT OF CURVATURE;
THENCE 48°35 FEET ALONG THE ARC OF A CURVE CONCAVE TO THE NORTHEAST HAVING A
RADIUS OF 28.00 FEET; A CENTRAL ANGLE OF 57°42'39"; A CHORD DISTANCE OF 23.79 FEET;
BEARING N42°00'13"E TO THE POINT OF BEGINNING;
THENCE S7°59'43"W A DISTANCE OF 135.87 FEET;
THENCE N15°03'03"W A DISTANCE OF 162.87 FEET;
THENCE N59°31'25"E A DISTANCE OF 54.83 FEET TO A POINT OF CURVATURE;
THENCE 117°10'42"E A DISTANCE OF 33.80 FEET TO A POINT OF CURVATURE;
THENCE 48°35 FEET ALONG THE ARC OF A CURVE CONCAVE TO THE SOUTHWEST HAVING A
RADIUS OF 28.00 FEET TO A POINT OF TANGENCY;
BEARING N60°03'17"E TO A POINT OF TANGENCY;
THENCE S7°59'43"W A DISTANCE OF 2.00 FEET TO A POINT OF CURVATURE;
THENCE 48°35 FEET ALONG THE ARC OF A CURVE CONCAVE TO THE NORTHWEST HAVING A
RADIUS OF 48.00 FEET; A CENTRAL ANGLE OF 90°00'00"; A CHORD DISTANCE OF 35.36 FEET;
BEARING S48°03'17"E TO A POINT OF TANGENCY;
THENCE S15°03'17"E A DISTANCE OF 150.89 FEET TO A POINT OF CURVATURE;
THENCE 117°10'42"E A DISTANCE OF 33.80 FEET TO A POINT OF CURVATURE;
THENCE 48°35 FEET ALONG THE ARC OF A CURVE CONCAVE TO THE NORTHWEST HAVING A
RADIUS OF 28.00 FEET; A CENTRAL ANGLE OF 57°42'39"; A CHORD DISTANCE OF 14.28 FEET
BEARING S01°32'13"W TO THE POINT OF BEGINNING.

THE ABOVE DESCRIBES AN AREA OF APPROXIMATELY 24,957 SQUARE FEET OR 0.57 ACRES OF
LAND.

RICHARD J. EWING, V.P.
INSTRUMENT PREPARED BY:
PROFESSIONAL SURVEYOR AND MAPPER
COASTAL ENGINEERING CONSULTANTS, INC.
PROFESSIONAL HOMEOWNERS AND LAND SURVEYORS
3106 SOUTH HORSESHOE DRIVE, NAPLES, FLORIDA
PHONE NO. (239)643-3324 FAX NO. (239)643-1143

PHASE 39 PLOT PLAN

EXHIBIT B
PAGE 43
C.E.C. FILE NO.: 03.175
ACAD DWG. NO.: PHASE39PLT

AVELLINO ISLES, A CONDOMINIUM

LEGAL DESCRIPTION

A PARCEL OF LAND LYING IN THAT PART OF TRACT "A" OF THE VINEYARDS UNIT 3A, AS RECORDED IN PLAT BOOK 17, PAGES 7 THROUGH 18 OF THE PUBLIC RECORDS OF COLLIER COUNTY, FLORIDA, BEING DESCRIBED AS FOLLOWS:

PHASE 38
PROPOSED TWO STORY
STRUCTURE

CHASE 37
PROPOSED TWO STORY
STRUCTURE

PHASE 40
CLUBHOUSE
PROPOSED ONE STORY
CONCRETE STRUCTURE
102.66'

PHASE 22
PROPOSED TWO STORY
CONCRETE STRUCTURE

P.O.B.

23
45

PHASE 40 PLOT PLAN

EXHIBIT B

PAGE 44

C.E.C. FILE NO.: 03.175
ACAD DWG. NO.: CLUBHOUSE

THIS INSTRUMENT PREPARED BY:
RICHARD J. EWING, V.P.
PROFESSIONAL SURVEYOR AND MAPPER
COASTAL ENGINEERING CONSULTANTS, INC.
PROFESSIONAL ENGINEERS AND LAND SURVEYORS
3106 SOUTH HORSESHOE DRIVE, NAPLES, FLORIDA:
PHONE NO. (239)643-2314
FAX NO. (239)643-1143

AVELLINO ISLES, A CONDOMINIUM
ACT "A" AND L-18 OF THE VINEYARDS UNIT 3A AS RECORDED IN PLAT
11 THROUGH 17 OF THE PUBLIC RECORDS OF COLLIER COUNTY, FLORIDA.

11 THROUGH 17 OF THE PUBLIC RECORDS OF COLLIER COUNTY, FLORIDA

AVELLINO ISLES, A CONDOMINIUM
PHASE 41

LEGAL DESCRIPTION

A PARCEL OF LAND LYING IN THAT PART OF TRACT "AA" OF THE VINEYARDS UNIT 3A, AS RECORDED IN PLAT BOOK 17, PAGE 7 THROUGH 18 OF THE PUBLIC RECORDS OF COLLIER COUNTY, FLORIDA, BEING DESCRIBED AS FOLLOWS:

COMING FROM THE SOUTHEAST, THE MOST COMMON ORIGIN OF SAND PILE VENTRICALS BEING ON THE SOUTHERN SHORE OF TALLAHASSEE, FLORIDA. THE VENTRICALS DIRT SAND SUBSTRATION NON
THENCE 105°15'12"W A DISTANCE OF 223.18 FEET;
THENCE 40°18'53"W A DISTANCE OF 102.05 FEET;
THENCE 51°48'13"W A DISTANCE OF 102.05 FEET;
THENCE N15°03'17"W A DISTANCE OF 77.27 FEET;
THENCE 21°07' FET ALONG THE ARC OF A CURVE TO THE LEFT HAVING A RADIUS OF 25.00 FEET;
THENCE 1°51'07" FET ALONG THE ARC OF A CURVE TO THE LEFT HAVING A RADIUS OF 30.45 FEET BEARING

THE ABOVE DESCRIBES AN AREA OF APPROXIMATELY 90.462 SQUARE FEET OR 2.09 ACRES.

THESE 566'19.33" W. A DISTANCE OF 131.57 FEET;
 THESE 574'0.93" W. A DISTANCE OF 116.95 FEET;
 THESE 581'34.44" W. A DISTANCE OF 93.84 FEET TO THE POINT OF BEGINNING;
 THESE CONTINUE WESTERLY ALONG SAID LINE, A DISTANCE OF 22.71 FEET;
 THESE 575'41.50" W. A DISTANCE OF 126.18 FEET;
 THESE 587'51.28" W. A DISTANCE OF 131.72 FEET;
 THESE 519'52.10" E. A DISTANCE OF 43.82 FEET;
 THESE 519'52.10" E. A DISTANCE OF 109.14 FEET;
 THESE 550'50.17" W. A DISTANCE OF 49.26 FEET;
 THESE 584'19.22" W. A DISTANCE OF 28.59 FEET;
 THESE 584'19.22" W. A DISTANCE OF 107.09 FEET;
 THESE 580'22.57" W. A DISTANCE OF 105.39 FEET;
 THESE 580'22.57" W. A DISTANCE OF 105.39 FEET;
 THESE 580'00.29" E. A DISTANCE OF 105.39 FEET;
 THESE 578'59.01" E. A DISTANCE OF 114.16 FEET;
 THESE 579'02.01" E. A DISTANCE OF 123.83 FEET;
 THESE 580'41.34" E. A DISTANCE OF 127.09 FEET;
 THESE 575'18.44" E. A DISTANCE OF 39.39 FEET;
 THESE 519'03.17" E. A DISTANCE OF 162.23 FEET TO THE POINT OF BEGINNING.

SUBJECT TO EASEMENTS, RESTRICTIONS AND RESERVATIONS OF RECORD

THE ABOVE DESCRIBES AN AREA OF APPROXIMATELY 90,962 SQUARE FEET OR 2.09 ACRES.
SUBJECT TO EASEMENTS, RESTRICTIONS AND RESERVATIONS OF RECORD

EXHIBIT B


PAGE 45

C.E.C. FILE NO.: 03.175
ACAD DWG. NO.: LAKEPLT

INSTRUMENT PREPARED BY:
RICHARD J. EWING, V.P.
PROFESSIONAL SURVEYOR AND MAPPER
COASTAL ENGINEERING CONSULTANTS, INC.
PROFESSIONAL ENGINEERS AND LAND SURVEYORS
3106 SOUTH HORSESHOE DRIVE, MAPLES, FLORIDA.
PHONE NO. (239)643-3324 FAX NO. (239)643-1143

PHASE 41 PLOT PLAN


AVELLINO ISLES, A CONDOMINIUM
A PART OF TRACT "A" AND L-18 OF THE VINEYARDS UNIT 3A AS RECORDED IN PLAT BOOK 17, PAGES 11 THROUGH 17 OF THE PUBLIC RECORDS OF COLLIER COUNTY, FLORIDA.

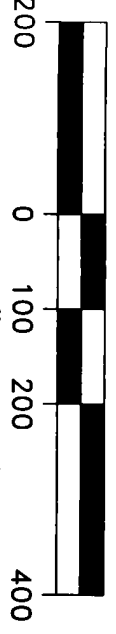

SCALE: 1" = 200'

TRACT L-18
D.E. (LAKE)
(CRISTINO)

TRACT L-18
D.E. (LAKE)
(CRISTINO)

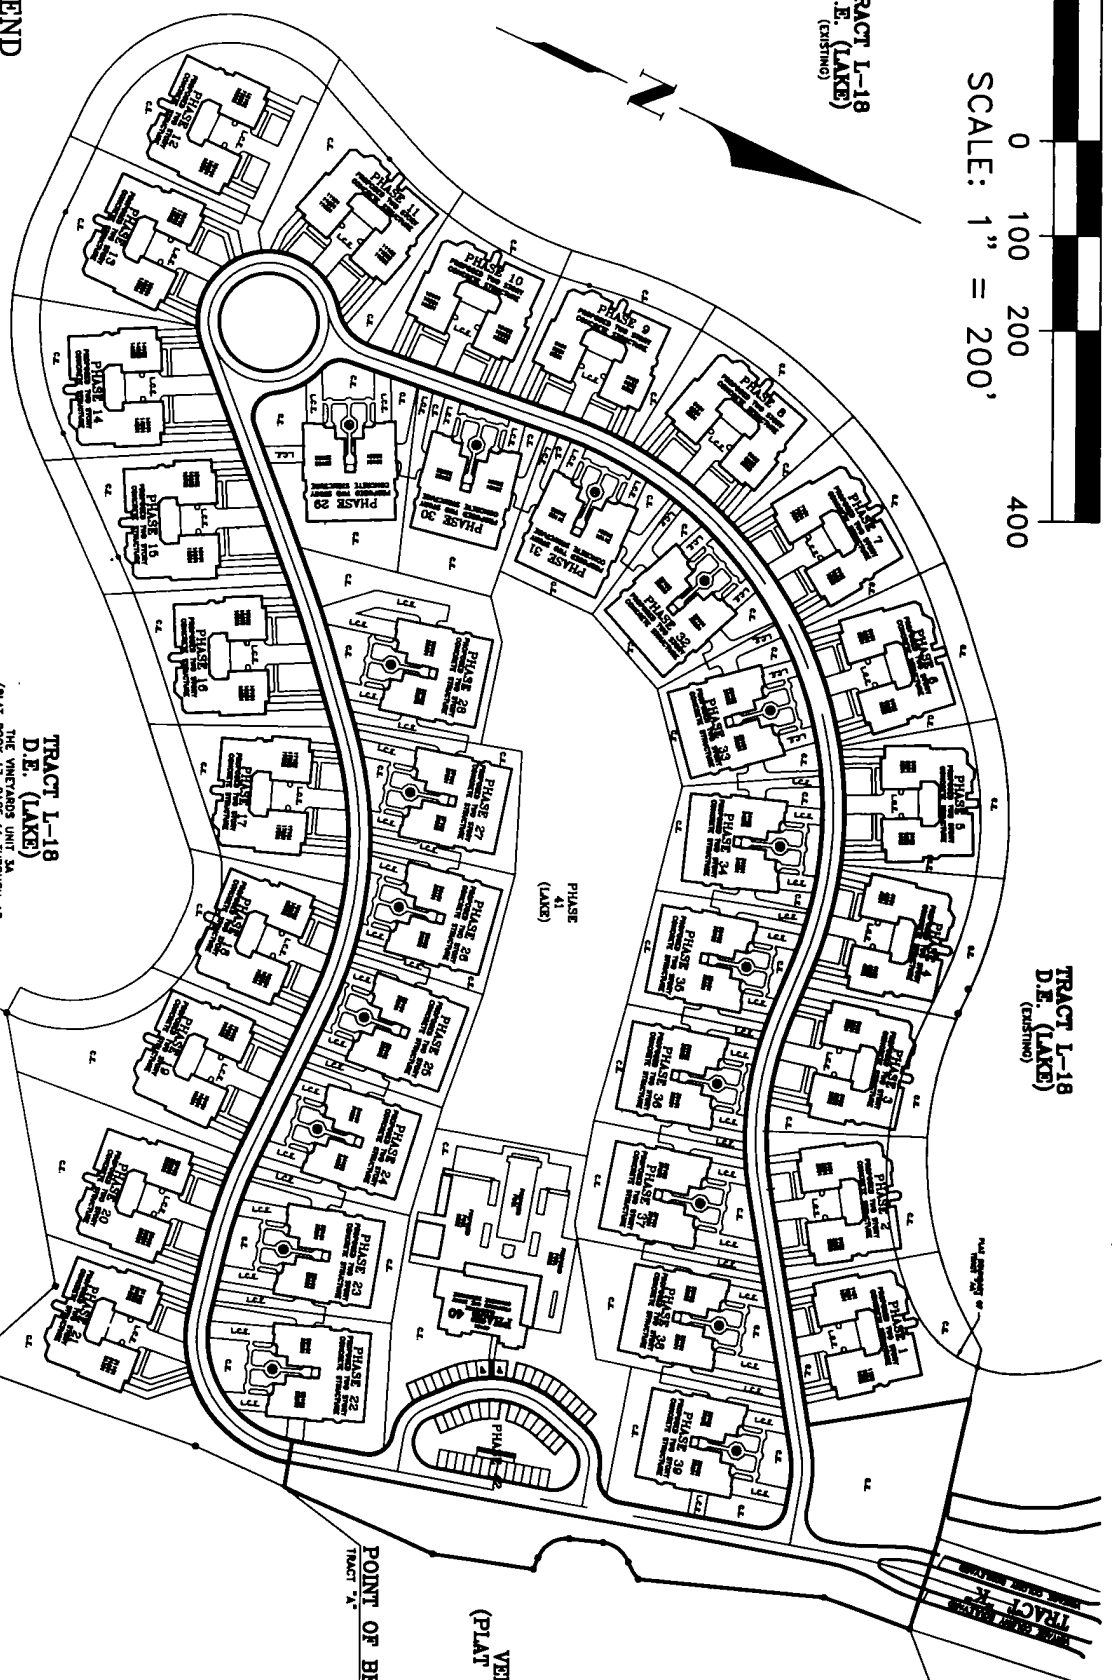

TRACT L-18
D.E. (LAKE)
(PLAT BOOK 17, PAGE 11 THROUGH 17)

TRACT "GC"
THE VINEYARDS UNIT 3A
(PLAT BOOK 17, PAGE 11 THROUGH 17)

POINT OF BEGINNING
TRACT "X"

VENEZA GRANDE ESTATES
(PLAT BOOK 40, PAGES 4 AND 5)

LEGEND

C.E. = COMMON ELEMENT
L.C.E. = LIMITED COMMON ELEMENT



THIS INSTRUMENT PREPARED BY:

RICHARD J. EWING, V.P.
PROFESSIONAL SURVEYOR AND MAPPER
COASTAL ENGINEERING CONSULTANTS, INC.
PROFESSIONAL ENGINEERS AND LAND SURVEYORS
5106 SOUTH HORSESHOE DRIVE, NAPLES, FLORIDA
PHONE NO. (239) 643-2324 FAX NO. (239) 643-1143

PHASE 42
PLOT PLAN

EXHIBIT B
PAGE 46
C.E.C. FILE NO.: 03.175
ACAD DWG. NO.: TRAC7A

AVELLINO ISLES, A CONDOMINIUM
 A PART OF TRACT "A" AND L-18 OF THE VINEYARDS UNIT 34 AS RECORDED IN PLAT BOOK 17, PAGES 11 THROUGH 17 OF THE PUBLIC RECORDS OF COLLIER COUNTY, FLORIDA.

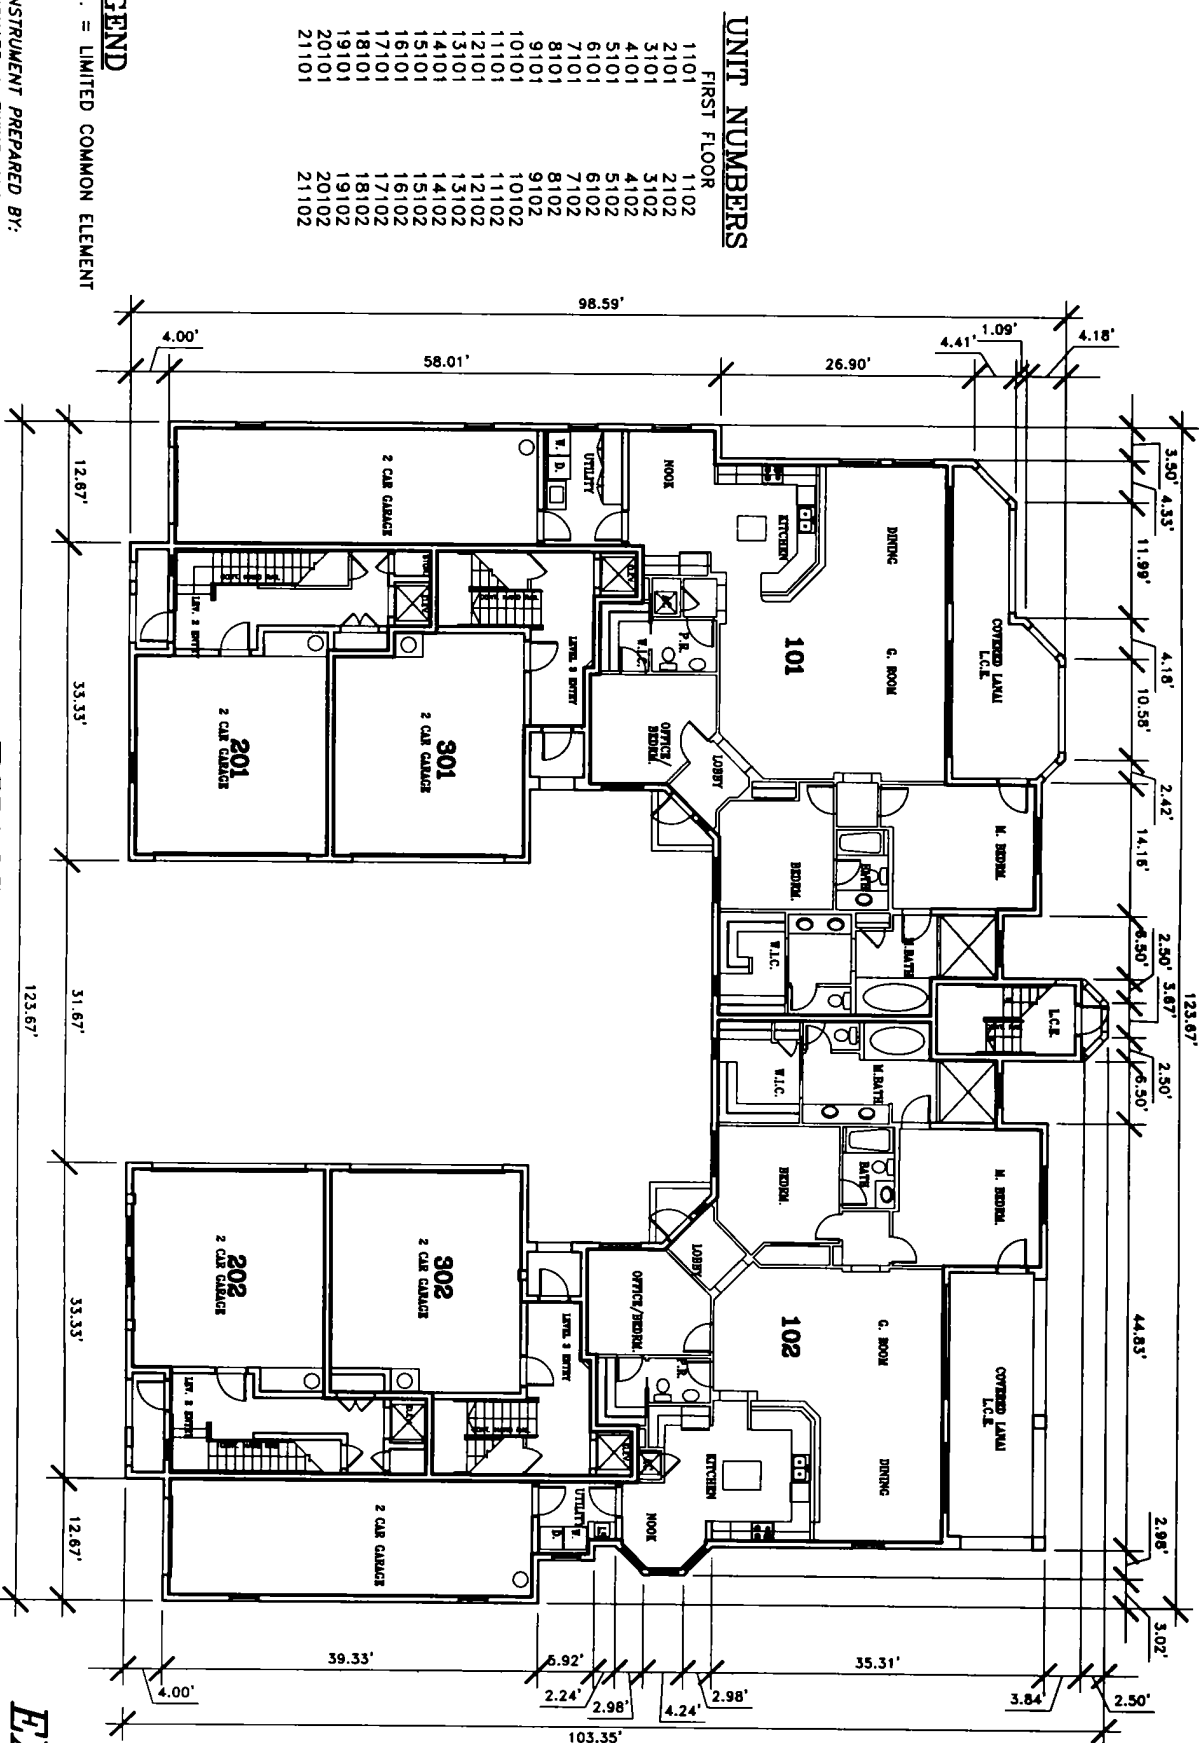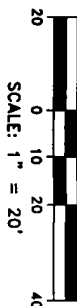

UNIT NUMBERS

FIRST FLOOR	
1101	1102
2101	2102
3101	3102
4101	4102
5101	5102
6101	6102
7101	7102
8101	8102
9101	9102
10101	10102
11101	11102
12101	12102
13101	13102
14101	14102
15101	15102
16101	16102
17101	17102
18101	18102
19101	19102
20101	20102
21101	21102



LEGEND

L.C.E. = LIMITED COMMON ELEMENT

THIS INSTRUMENT PREPARED BY:
 RICHARD J. EWING, V.P.
 PROFESSIONAL SURVEYOR AND MAPPER
 COASTAL ENGINEERING CONSULTANTS, INC.
 PROFESSIONAL ENGINEERS AND LAND SURVEYORS
 3106 SOUTH HORSESHOE DRIVE, NAPLES, FLORIDA
 PHONE NO. (239)643-2324 FAX NO. (239)643-1143

PHASE 1 THROUGH 21
1st FLOOR PLAN

AVELLINO ISLES, A CONDOMINIUM
A PART OF TRACT "A" AND L-18 OF THE VINEYARDS UNIT 3A AS RECORDED IN PLAT BOOK 17, PAGES 11 THROUGH 17 OF THE PUBLIC RECORDS OF COLLIER COUNTY, FLORIDA.

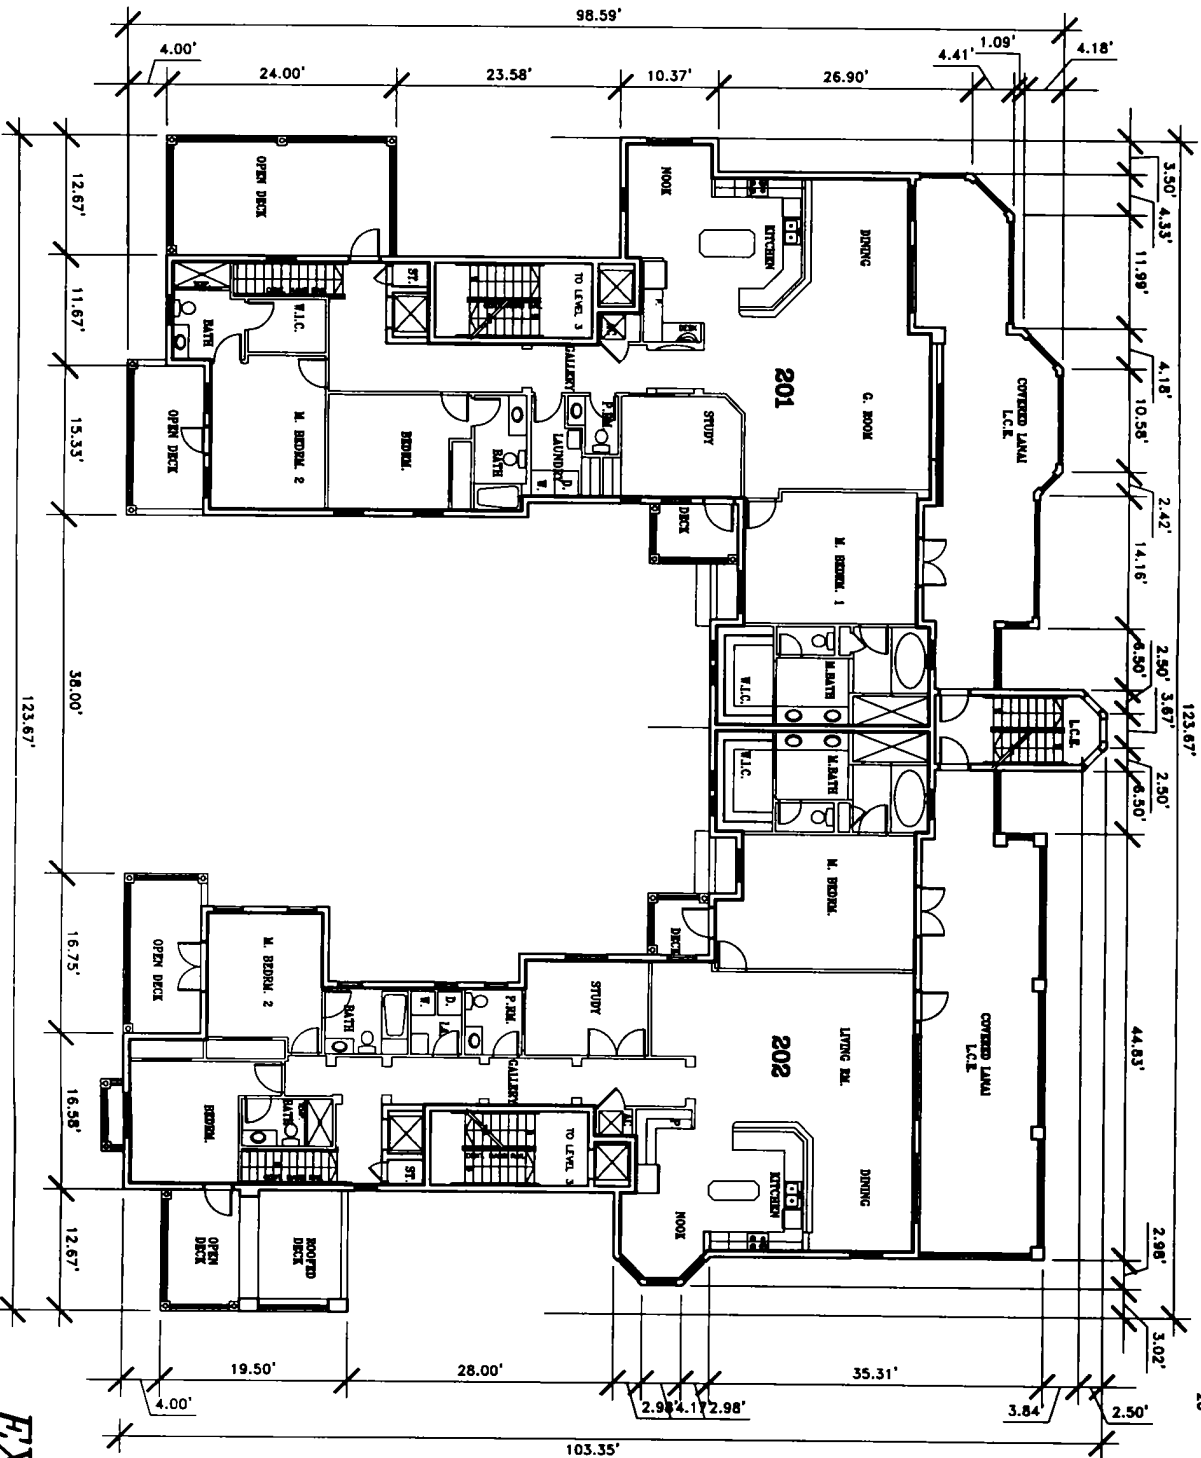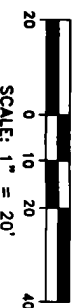

UNIT NUMBERS

SECOND FLOOR	UNIT NUMBER
1201	1202
2201	2202
3201	3202
4201	4202
5201	5202
6201	6202
7201	7202
8201	8202
9201	9202
10201	10202
11201	11202
12201	12202
13201	13202
14201	14202
15201	15202
16201	16202
17201	17202
18201	18202
19201	19202
20201	20202
21201	21202

LEGEND



L.C.E. = LIMITED COMMON ELEMENT

THIS INSTRUMENT PREPARED BY:
RICHARD J. EWING, V.P.
PROFESSIONAL SURVEYOR AND MAPPER
COASTAL ENGINEERING CONSULTANTS, INC.
PROFESSIONAL ENGINEERS AND LAND SURVEYORS
3106 SOUTH HORSESHOE DRIVE, NAPLES, FLORIDA
PHONE NO. (239)643-2324 FAX NO. (239)643-1143

PHASE 1 THROUGH 21
2nd FLOOR PLAN

OR: 3658 PG: 1750

AVELLINO ISLES, A CONDOMINIUM A PART OF TRACT "A" AND L-18 OF THE VINEYARDS UNIT 3A AS RECORDED IN PLAT BOOK 17, PAGES 11 THROUGH 17 OF THE PUBLIC RECORDS OF COLLIER COUNTY, FLORIDA.

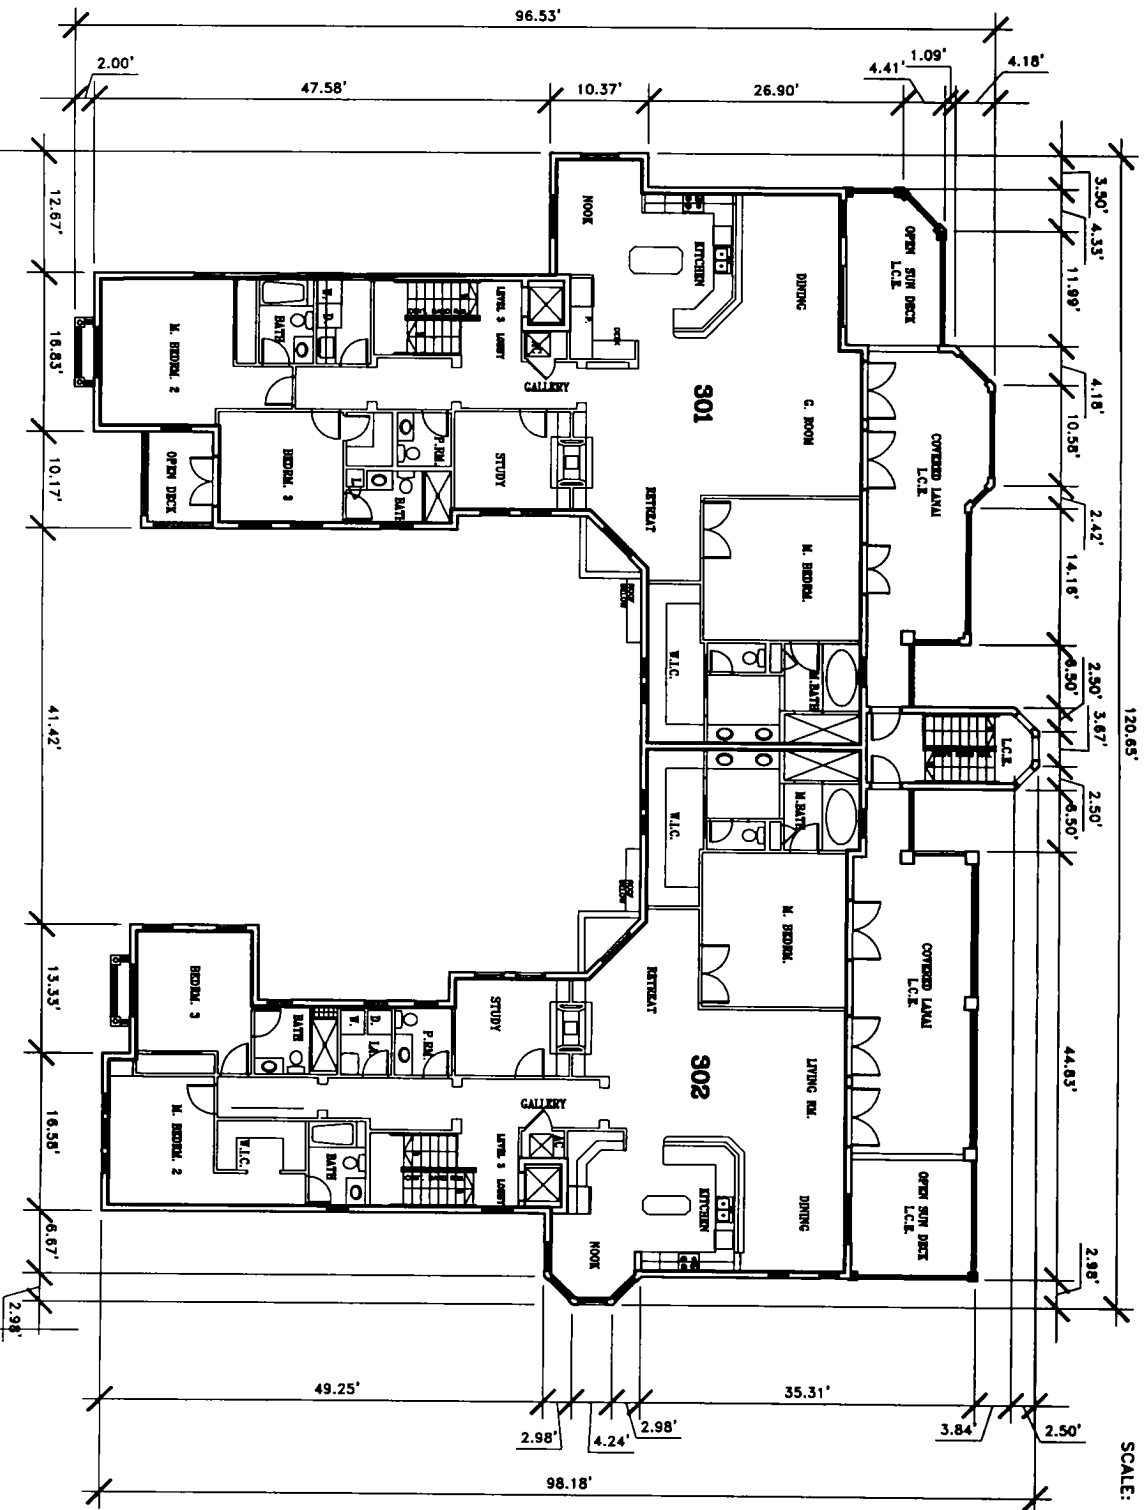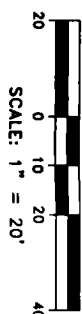

UNIT NUMBERS

THIRD FLOOR	UNIT NUMBERS
1301	1301
2301	2302
3301	3302
4301	4302
5301	5302
6301	6302
7301	7302
8301	8302
9301	9302
10301	10302
11301	11302
12301	12302
13301	13302
14301	14302
15301	15302
16301	16302
17301	17302
18301	18302
19301	19302
20301	20302
21301	21302

LEGEND

L.C.E. = LIMITED COMMON ELEMENT

THIS INSTRUMENT PREPARED BY:
RICHARD J. EWING, V.P.
PROFESSIONAL SURVEYOR AND MAPPER
COASTAL ENGINEERING CONSULTANTS, INC.
PROFESSIONAL ENGINEERS AND LAND SURVEYORS
3106 SOUTH HORSESHOE DRIVE, NAPLES, FLORIDA
PHONE NO. (239) 643-2324 FAX NO. (239) 643-1143

PHASE 1 THROUGH 21
3rd FLOOR PLAN


EXHIBIT B
PAGE 49
C.E.C. FILE NO.: 03.175
ACAD DWG. NO.: 6UNIT

AVELLINO ISLES, A CONDOMINIUM

A PART OF TRACT "AA" AND L-18 OF THE VINEYARDS UNIT 3A AS RECORDED IN PLAT BOOK 17, PAGES 11 THROUGH 17 OF THE PUBLIC RECORDS OF COLLIER COUNTY, FLORIDA.



SCALE: 1" = 10'

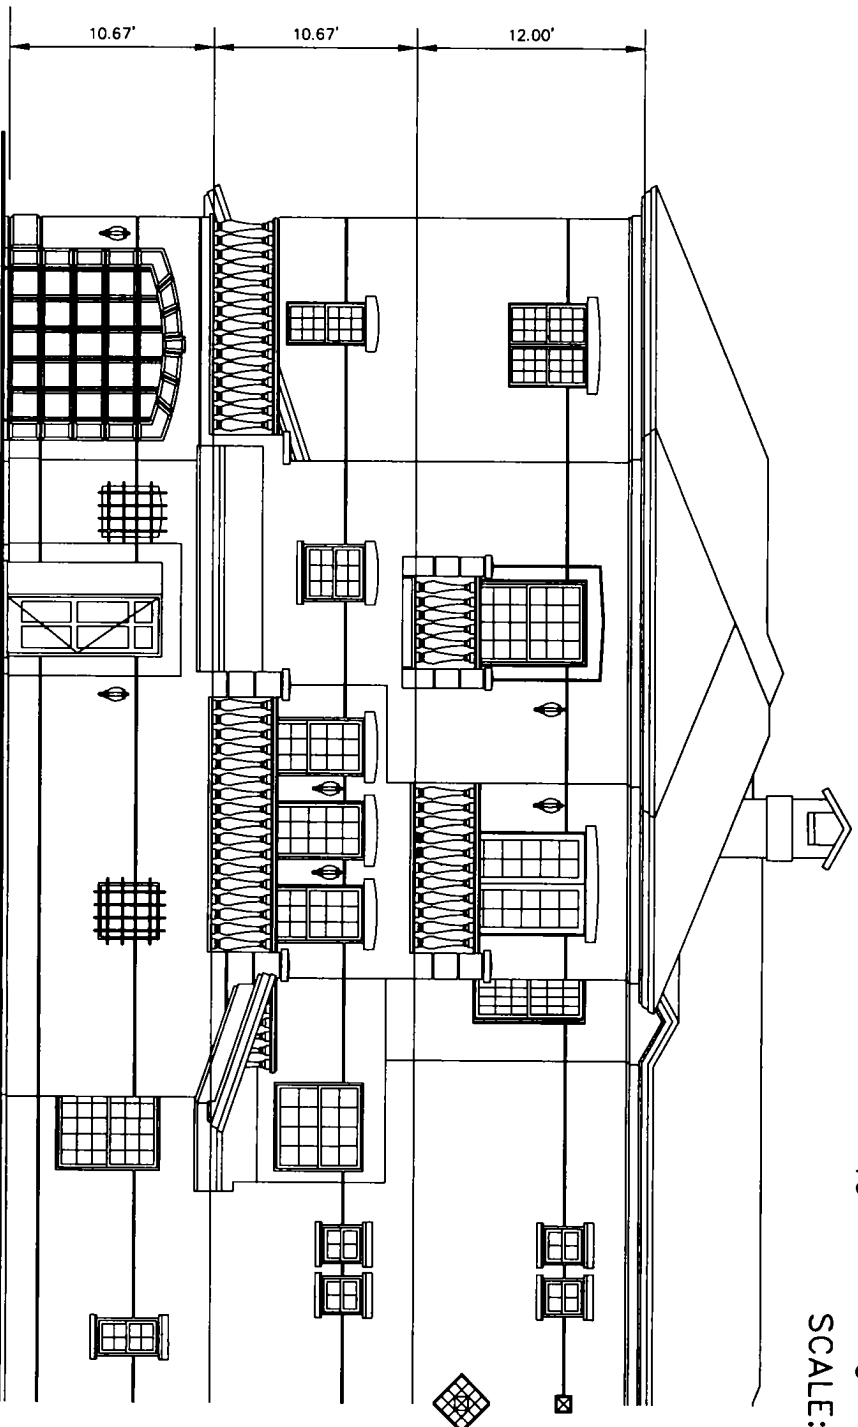

LEGEND

L.C.E. = LIMITED COMMON ELEMENT


THIS INSTRUMENT PREPARED BY:

RICHARD J. EWING, V.P.
PROFESSIONAL SURVEYOR AND MAPPER
COASTAL ENGINEERING CONSULTANTS, INC.
PROFESSIONAL ENGINEERS AND LAND SURVEYORS
3106 SOUTH HORSESHOE DRIVE, NAPLES, FLORIDA
PHONE NO. (239)643-2324 FAX NO. (239)643-1143

PHASE 1 THROUGH 21
ELEVATION
6 UNIT BUILDING

EXHIBIT B
PAGE 50
C.E.C. FILE NO.: 03.175
ACAD DWG. NO.: 6UNIT


AVELLINO ISLES, A CONDOMINIUM
 A PART OF TRACT "AA" AND L-18 OF THE VINEYARDS UNIT 34 AS RECORDED IN PLAT BOOK 17, PAGES
 11 THROUGH 17 OF THE PUBLIC RECORDS OF COLLIER COUNTY, FLORIDA.

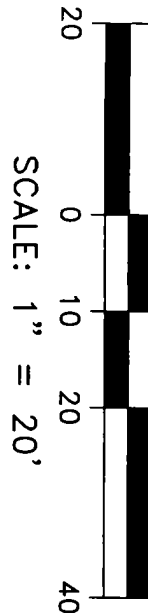

UNIT NUMBERS

FIRST FLOOR	
22101	22102
23101	23102
24101	24102
25101	25102
26101	26102
27101	27102
28101	28102
29101	29102
30101	30102
31101	31102
32101	32102
33101	33102
34101	34102
35101	35102
36101	36102
37101	37102
38101	38102
39101	39102


LEGEND
 L.C.E. = LIMITED COMMON ELEMENT

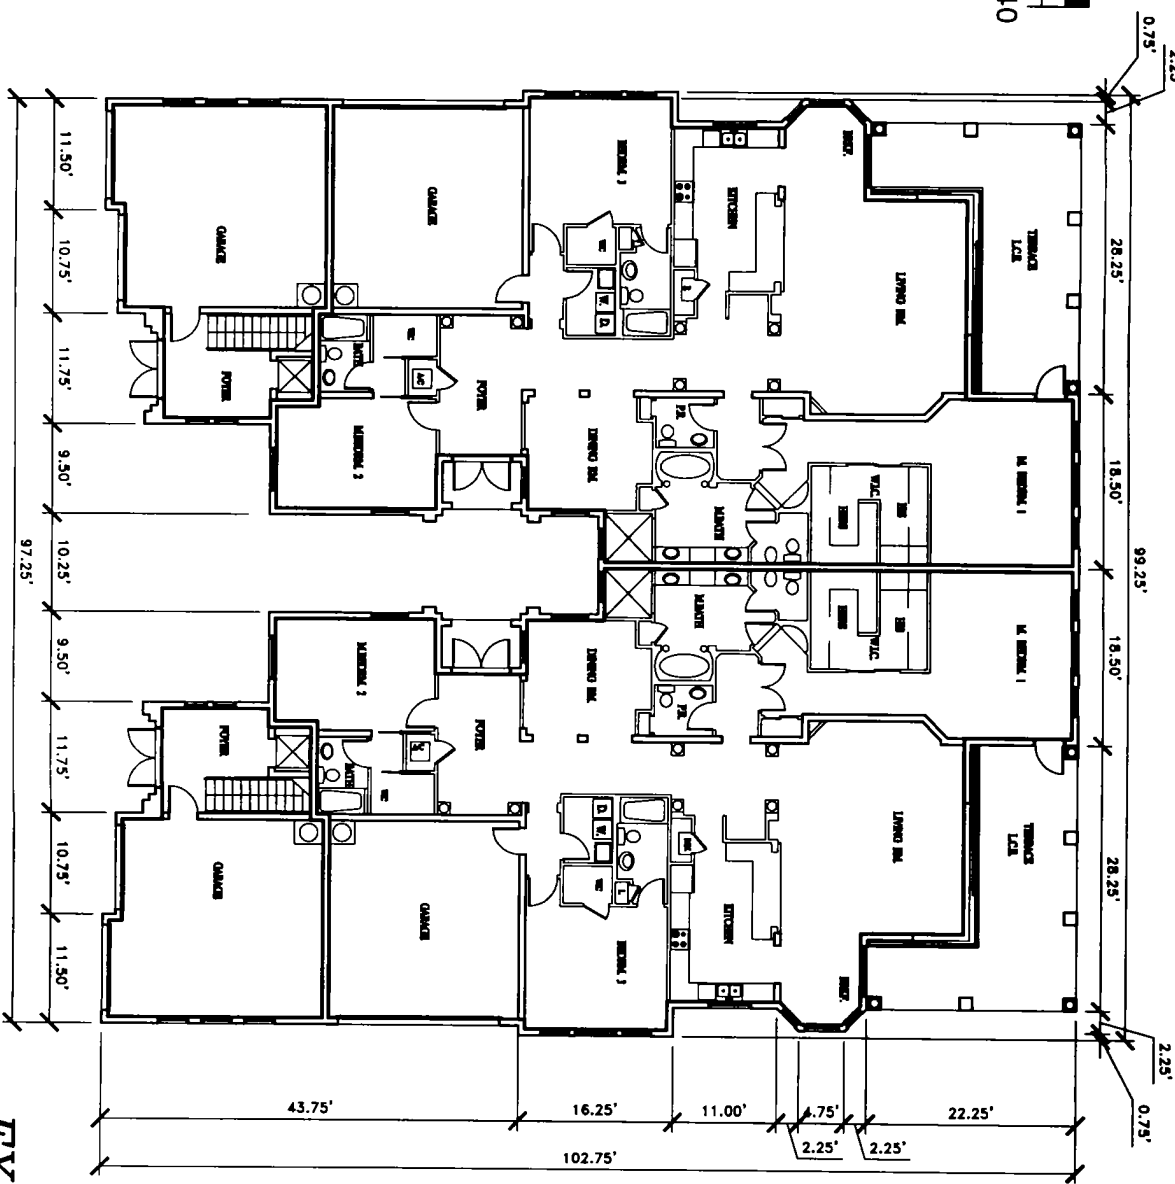


THIS INSTRUMENT PREPARED BY:
 RICHARD J. EWING, V.P.
 PROFESSIONAL SURVEYOR AND MAPPER
 COASTAL ENGINEERING CONSULTANTS, INC.
 PROFESSIONAL ENGINEERS AND LAND SURVEYORS
 3106 SOUTH HORSESHOE DRIVE, NAPLES, FLORIDA
 PHONE NO. (239)643-2324 FAX NO. (239)643-1143

PHASE 22 THROUGH 39
1st FLOOR PLAN

AVELLINO ISLES, A CONDOMINIUM
 A PART OF TRACT "AA" AND L-18 OF THE VINEYARDS UNIT 3A AS RECORDED IN PLAT BOOK 17, PAGES
 11 THROUGH 17 OF THE PUBLIC RECORDS OF COLLIER COUNTY, FLORIDA.

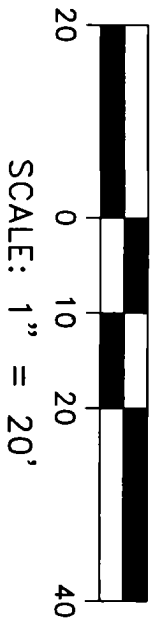


UNIT NUMBERS	
SECOND FLOOR	
22201	22202
23201	23202
24201	24202
25201	25202
26201	26202
27201	27202
28201	28202
29201	29202
30201	30202
31201	31202
32201	32202
33201	33202
34201	34202
35201	35202
36201	36202
37201	37202
38201	38202
39201	39202

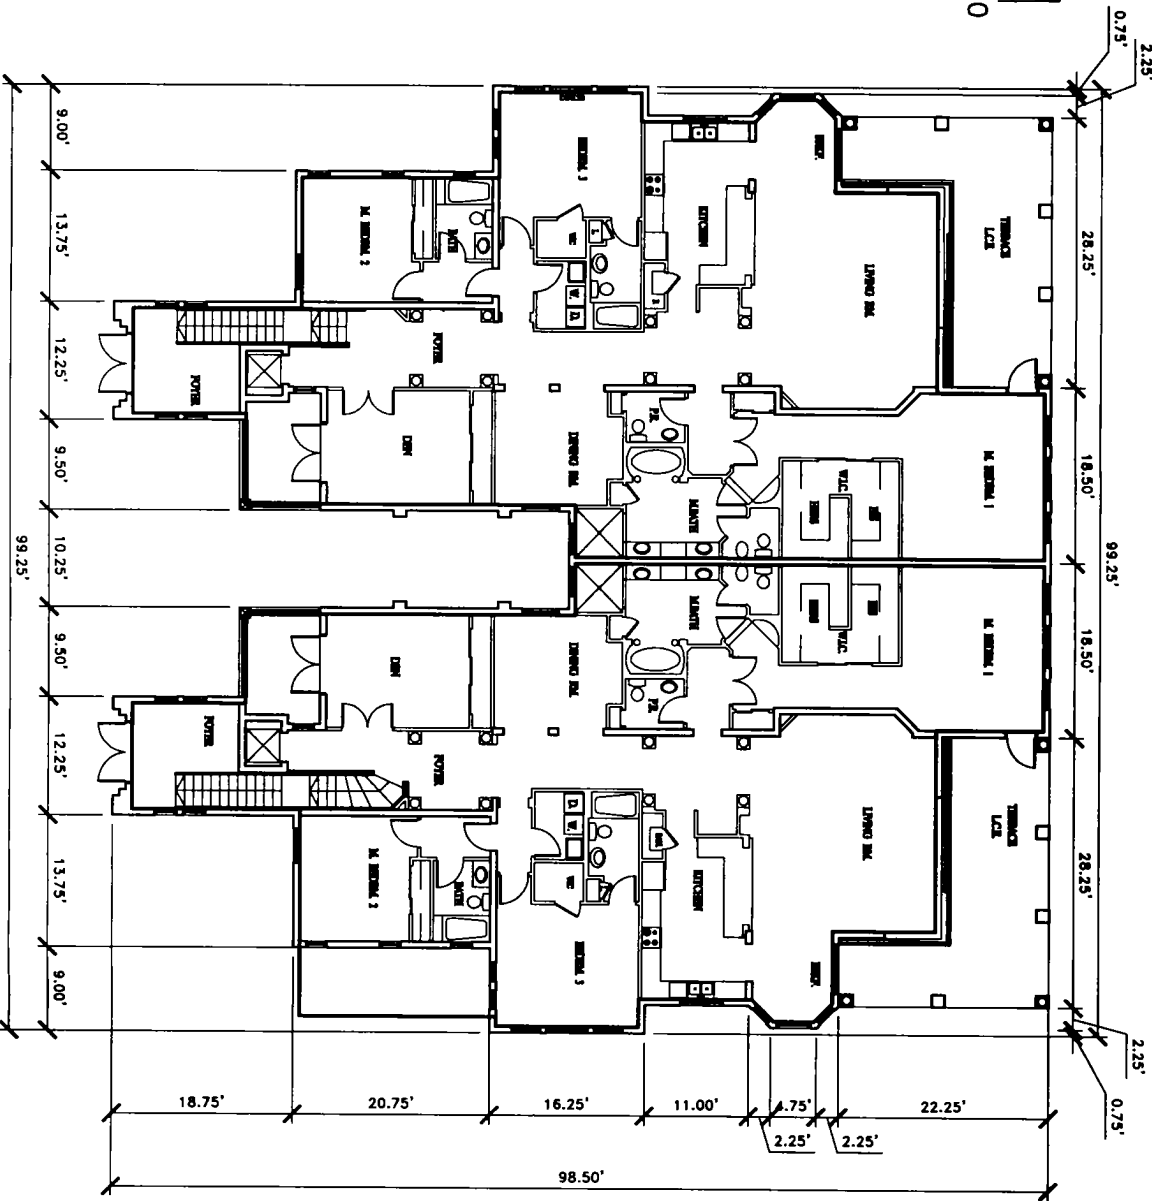

LEGEND
 L.C.E. = LIMITED COMMON ELEMENT

THIS INSTRUMENT PREPARED BY:
 RICHARD J. EWING, V.P.
 PROFESSIONAL SURVEYOR AND MAPPER
 COASTAL ENGINEERING CONSULTANTS, INC.
 PROFESSIONAL ENGINEERS AND LAND SURVEYORS
 3106 SOUTH HORSESHOE DRIVE, NAPLES, FLORIDA
 PHONE NO. (239)643-2324 FAX NO. (239)643-1143

AVELLINO ISLES, A CONDOMINIUM
A PART OF TRACT "A" AND L-18 OF THE VINEYARDS UNIT 34 AS RECORDED IN PLAT BOOK 17, PAGES
11 THROUGH 17 OF THE PUBLIC RECORDS OF COLLIER COUNTY, FLORIDA.

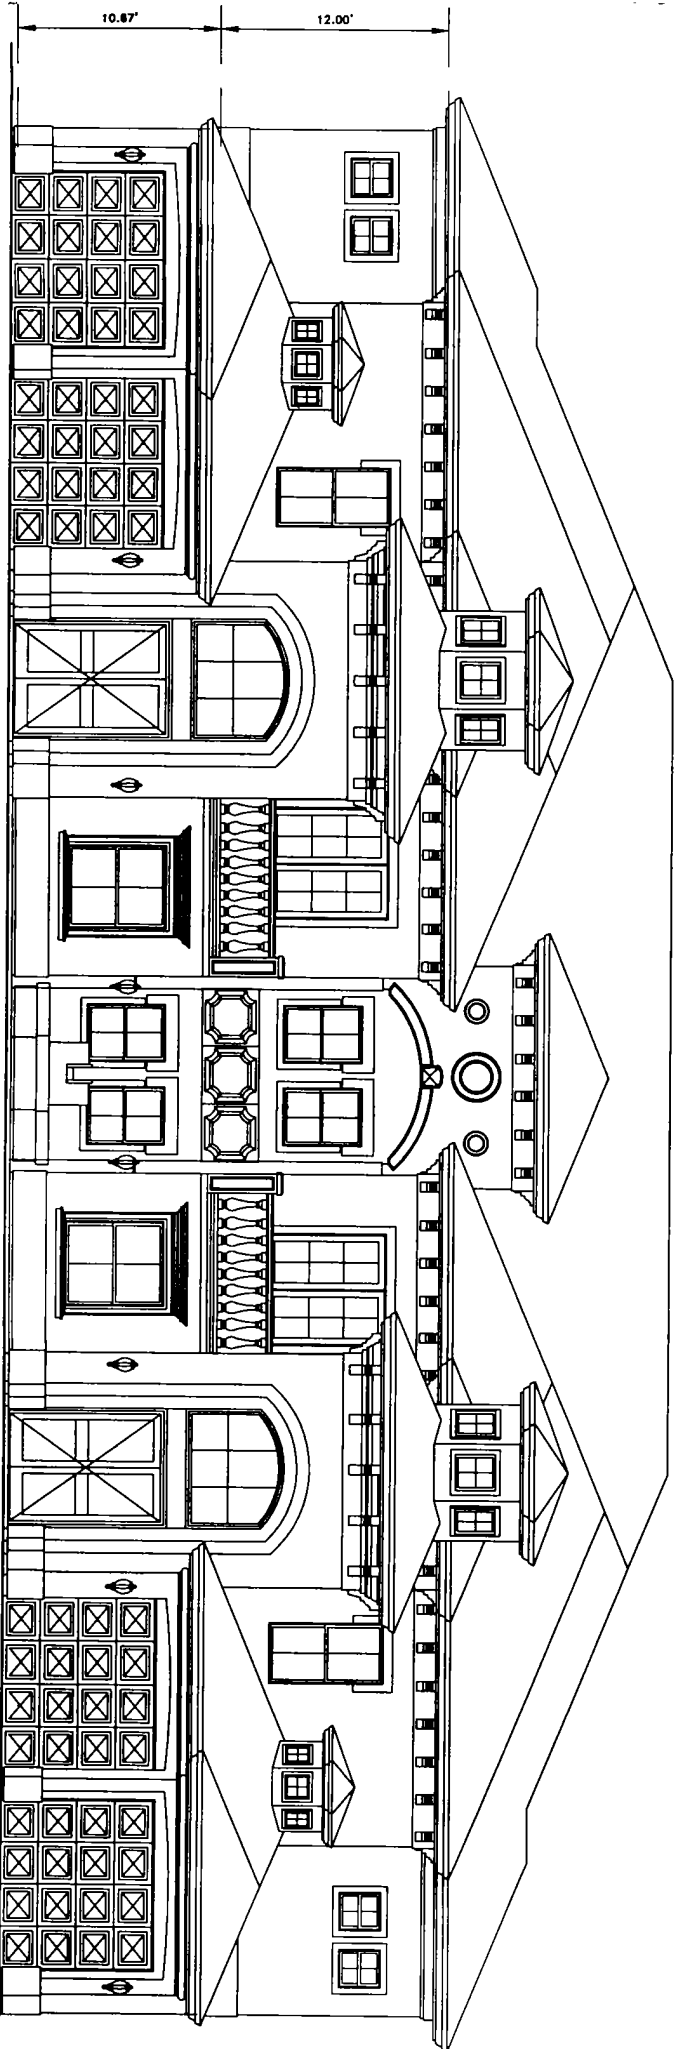

LEGEND

L.C.E. = LIMITED COMMON ELEMENT

HIS INSTRUMENT PREPARED BY:

RICHARD J. EWING, V.P.
PROFESSIONAL SURVEYOR AND MAPPER
COASTAL ENGINEERING CONSULTANTS, INC.
PROFESSIONAL ENGINEERS AND LAND SURVEYORS
3106 SOUTH HORSESHOE DRIVE, NAPLES, FLORIDA
PHONE NO. (239)643-2324 FAX NO. (239)643-1143

**PHASE 22 THROUGH 39
ELEVATION
4 UNIT BUILDING**

**EXHIBIT B
PAGE 53**
C.E.C. FILE NO.: 03.175
ACAD DWG. NO.: 4UNIT

EXHIBIT C

ARTICLES OF INCORPORATION OF
CONDOMINIUM ASSOCIATION

Robert Rogers

From: coronline@dos.state.fl.us
nt: Monday, August 09, 2004 10:16 AM
to: Robert Rogers
Subject: Corporate Filing - 000029937640

2ND TRANSMISSION

The Articles of Incorporation for AVELLINO ISLES CONDOMINIUM ASSOCIATION INC were filed electronically on March 05, 2004, as verified by the letter and authentication number shown below and were assigned document number N04000002246. Please refer to this number whenever corresponding with this office.

Electronic filing and certification is provided for in section 15.16, Florida Statutes, and has the same legal effect as any other filing or certificate.

A corporation annual report/uniform business report will be due this office between January 1 and May 1 of the year following the calendar year of the file/effective date. A Federal Employer Identification (FEI) number will be required before this report can be filed. Please apply NOW with the Internal Revenue Service by calling 1-800-829-3676 and requesting form SS-4.

Please be aware if the corporate address changes, it is the responsibility of the corporation to notify this office.

Should you have any questions regarding corporations, please contact this office at the address given below.

Sincerely,
Wanda Cunningham
Document Specialist
New Filings Section

---Division of Corporations - P.O. Box 6327 - Tallahassee, FL
32314-----

Letter Number: 040809101522-000029937640

**Electronic Articles of Incorporation
For**

N04000002246
FILED
March 05, 2004
Sec. Of State

AVELLINO ISLES CONDOMINIUM ASSOCIATION INC

The undersigned incorporator, for the purpose of forming a Florida not-for-profit corporation, hereby adopts the following Articles of Incorporation:

Article I

The name of the corporation is:

AVELLINO ISLES CONDOMINIUM ASSOCIATION INC

Article II

The principal place of business address:

75 VINEYARDS BLVD.
NAPLES, FL. 34119

The mailing address of the corporation is:

75 VINEYARDS BLVD.
NAPLES, FL. 34119

Article III

The specific purpose for which this corporation is organized is:
HOMEOWNERS ASSOCIATION

Article IV

The manner in which directors are elected or appointed is:

VOTE

Article V

The name and Florida street address of the registered agent is:

ROBERT ROGERS
75 VINEYARDS BLVD.
NAPLES, FL. 34119

EXHIBIT D

BY-LAWS OF CONDOMINIUM
ASSOCIATION

BYLAWS
OF
AVELLINO ISLES CONDOMINIUM ASSOCIATION

1. GENERAL. These are the Bylaws of Avellino Isles Condominium Association, Inc. (the "Association"), a corporation not for profit organized under the laws of Florida for the purpose of operating a condominium (the "Condominium") pursuant to the Florida Condominium Act.

1.1 Principal Office. The initial principal office of the Association shall be at the Condominium or at such other place in Collier County, Florida as the Board of Directors may determine.

1.2 Seal. The seal of the Association shall be inscribed with the name of the Association, the year of its organization, and the words "Florida" and "corporation not for profit." The seal may be used by causing it, or a facsimile of it, to be impressed, affixed, reproduced or otherwise placed upon any document or writing of the Association where a seal may be required.

1.3 Definitions. The terms used herein shall have the same definitions as stated in the Declaration of Condominium.

2. MEMBERS.

2.1 Qualification. The Members of the Association shall be the owners of legal title to the units (the "Members"). In the case of a unit subject to an agreement for deed, the contract vendee shall be deemed the owner of the unit solely for purposes of determining voting and use rights. Membership shall become effective upon the occurrence of the last to occur of the following events:

- A. Recording in the Public Records of a deed or other instrument evidencing legal title to the unit in the Member;
- B. Approval by the Board of Directors as provided for in Section 14 of the Declaration of Condominium;
- C. Delivery to the Association of a copy of the recorded deed or other instrument evidencing title; or
- D. Delivery to the Association, if required, of a written designation of a primary occupant.

2.2 Voting Rights; Voting Interests. The Members are entitled to one (1) vote for each unit owned. The total number of votes ("voting interests") shall equal the total number of units.

The vote of a unit is not divisible. The right to vote may not be denied because of delinquent assessments. If a condominium unit is owned by one natural person his right to vote shall be established by the record title to the unit. If a unit is owned jointly by two or more natural persons who are not acting as trustees, that unit's vote may be cast by any one of the record owners. If two or more owners of a unit do not agree among themselves how their one vote shall be cast, that vote shall not be counted. If the owner of a unit is not a natural person or is a trustee, the vote of that unit shall be cast by the unit's primary occupant designated as set forth in Section 14.1 of the Declaration.

2.3 Approval or Disapproval of Matters. Whenever the decision of a unit owner is required upon any matter, whether or not the subject of an Association meeting, such decision may be expressed by any person authorized to cast the vote of such unit at an Association meeting as stated in Section 2.2 above, unless the joinder of all record owners is specifically required.

2.4 Change of Membership. Following written approval of the Association as elsewhere required herein, a change of membership in the Association shall be established by the new Member's membership becoming effective as provided in 2.1 above; and the membership of the prior owner shall thereby be automatically terminated.

2.5 Termination of Membership. The termination of membership in the Association does not relieve or release any former Member from liability or obligation incurred under or in any way connected with the Condominium during the period of his membership, nor does it impair any rights or remedies which the Association may have against any former owner or Member arising out of or in any way connected with such ownership and membership and the covenants and obligations incident thereto.

3. MEMBERS' MEETINGS; VOTING.

3.1 Annual Meeting. There shall be an annual meeting of the Members in each calendar year. The annual meeting shall be held in Collier County, Florida, each year during the month of January at a day, place and time designated by the Board of Directors, for the purpose of electing Directors and transacting any other business duly authorized to be transacted by the members.

3.2 Special Members' Meeting. Special Members' meetings must be held whenever called by the President or by a majority of the Board of Directors and may also be called by Members having at least ten percent (10%) of the votes of the entire membership. Such request shall be in writing, shall state the purpose or purposes of the meeting, and shall be signed by all the Members making the request. Business at any special meeting shall be limited to the items specified in the request and contained in the notice of meeting.

3.3 Notice of Meetings. Notice of all members' meetings must state the time, date, and place of the meeting and shall incorporate an identification of agenda items. The notice must be mailed to each Member at the address which appears on the books of the Association, or may be

furnished by personal delivery. The Member bears the responsibility for notifying the Association of any change of address. The notice must be mailed or delivered at least fourteen (14) days prior to the date of the meeting. Notice of any meeting may be waived in writing by any member.

3.4 Notice of Annual Meeting; Special Requirements. Notice of the annual meeting shall be posted and remain in a conspicuous place on the condominium property at least fourteen continuous (14) days prior to the annual meeting. The notice shall incorporate an identification of agenda items. Upon notice to owners, the Board shall, by duly adopted rule, designate a place on the condominium property upon which all notices of members' meetings shall be posted. Notice of the annual meeting shall be sent by first class mail to each owner, and an affidavit of the officer making such mailing shall be retained in the Association records as proof of such mailing. Notice of the annual meeting may be delivered in person if a written waiver of mailing is obtained.

3.5 Quorum. A quorum at a members' meeting shall be attained by the presence, either in person or by proxy, of persons entitled to cast at least one-third (1/3) of the votes of the entire membership.

3.6 Vote Required and Amendment. The acts approved by a majority of the votes cast at a meeting in which a quorum has been attained shall be binding upon all unit owners for all purposes, except where a higher vote is required by law or by any provision of the condominium documents. The procedures for voting and elections contained herein may be amended by the affirmative vote of a majority of the voting interests, which vote may be by a proxy specifically delineating the different voting and election procedures.

3.7 Proxy Voting. Limited or general proxies may be used to establish a quorum. Only limited proxies, and not general proxies, may be used for the following votes and only in those instances where such votes are permissible under Florida law: to waive or reduce reserves; to waive financial statement requirements; to amend the Declaration; to amend the Articles of Incorporation or the Bylaws; or for any other matter which requires the vote of the members. General proxies may be used for all other matters and for non-substantive changes to matters for which a limited proxy is required and given. A proxy may be given by any person entitled to vote, but shall be valid only for the specific meeting for which originally given and any lawful adjournment of that meeting. No proxy shall be valid for a period longer than ninety (90) days after the date of the first meeting for which it was given. Every proxy shall be revocable at the pleasure of the person executing it. To be valid, a proxy must be in writing, dated, signed by the person authorized to cast the vote for the unit, specify the date, time and place of the meeting for which it is given and the original must be delivered to the Secretary at least forty-eight (48) hours before the appointed time of the meeting or adjournment thereof. Holders of proxies need not be members. No proxy shall be valid if it names more than one person as the holder of the proxy, but the holder shall have the right, if the proxy so provides, to substitute another person to hold the proxy.

Notwithstanding the above, proxies shall in no event be used in electing the board of administration in general elections.

3.8 Adjourned Meetings. Any duly called meeting of the Members may be adjourned to a later time by vote of the majority of the voting interest present, regardless of whether a quorum has been attained. Any business which might have been conducted at the meeting as originally scheduled may instead be conducted at the continuance.

3.9 Order of Business. The order of business at members' meetings shall be substantially as follows:

- A. Annual Meeting –Collection of election ballots, then Call of the Roll or Determination of Quorum;
- B. Reading or Disposal of Minutes of Last Member's Meeting;
- C. Reports of Officers;
- D. Reports of Committees;
- E. Election of Directors (Annual Meeting Only);
- F. Unfinished Business;
- G. New Business;
- H. Adjournment.

3.10 Minutes. Minutes of all meetings of Members and of the Board of Directors shall be kept in a businesslike manner and available for inspection by Members or their authorized representatives and Board Members at all reasonable times and for a period of seven (7) years after the meeting. Minutes must be reduced to written form within thirty (30) days after the meeting at which they were taken.

3.11 Parliamentary Rules. "Roberts' Rules of Order" (latest edition) shall govern the conduct of the Association meetings when not in conflict with the law, with the Declaration or with these Bylaws. The presiding officer may appoint a Parliamentarian whose decision on questions of parliamentary procedure shall be final. Any question or point of order not raised at the meeting to which it relates shall be deemed waived.

3.12 Member's Participation. Members shall have the right to participate in meetings of Members with reference to all designated agenda items. However, the Association shall adopt reasonable rules governing the frequency, duration and manner of Member participation. Any Member may tape record or videotape a meeting of the Members, subject to reasonable rules to be followed.

3.13 Action by Members Without Meeting. Except for the holding of the annual meeting and the election of Directors and unless otherwise provided herein, any action required or permitted to be taken at a meeting of the Members may be taken by mail without a meeting if written consents, setting forth the action to be taken, are signed by the Members having not less

than the minimum number of votes that would be necessary to take such action at a meeting, or sixty percent (60%) of the total votes of the entire membership, whichever is greater, unless a lesser vote is required by law. If the requisite number of written consents are received by the Secretary within thirty (30) days of mailing notice of the proposed action to the members, a resolution passed by the Board of Directors on the action so authorized shall be of full force and effect as if a full membership meeting had been held. Within ten (10) days after adopting the resolution, the Board shall send written notice of the action taken to all Members who have not consented in writing. Nothing in this paragraph shall be construed in derogation of members' rights to call a special meeting of the membership, as elsewhere provided in these Bylaws. If the vote is obtained by polling the unit owners by mail, the unit owners list on record with the Secretary at the time of mailing the voting material shall be the list of qualified voters.

4. BOARD OF DIRECTORS. The administration of the affairs of the Association shall be by a Board of Directors. All powers and duties granted to the Association by law, as modified and explained in the Declaration, Articles of Incorporation and these Bylaws, shall be exercised by the Board, subject to approval or consent of the unit owners only when such is specifically required.

4.1 Number and Terms of Service. While the Developer is in control of the Association, the number of Directors which shall constitute the whole Board of Directors shall be three (3). In order to provide for a continuity of experience by establishing a system of staggered terms, at the first meeting at which unit owners other than the Developer elect a majority of the Directors, the number of Directors to be elected shall be increased to five (5). The two (2) candidates receiving the highest number of votes shall be elected for two (2) year terms. The three (3) candidates receiving the next highest number of votes shall be elected for one (1) year terms. Alternatively the determination of who will serve the longer terms shall be made among them by agreement or by lot. Thereafter, all Directors shall be elected for two (2) year terms. A Director will serve until the annual meeting at which his successor is duly elected, unless he sooner resigns or is recalled as provided in 4.5 below. Directors shall be elected by the Members at the annual meeting, or in the case of a vacancy, as provided in 4.4. below.

4.2 Qualifications. Except for Directors appointed by the Developer, each Director must be a Member or the spouse of a member.

4.3 Nominations and Elections. At each annual meeting the Members shall elect by written ballot as many Directors as there are regular terms of Directors expiring or vacancies to be filled. Proxies may only be used in accordance with Florida law. Not less than sixty (60) days before a scheduled election, the Association shall mail or deliver to each unit owner entitled to vote, a first notice of the date of the election. Any unit owner or other eligible person desiring to be a candidate for the Board of Directors shall give written notice to the Secretary of the Association not less than forty (40) days before a scheduled election. Together with the written notice and agenda, the Association shall then mail or deliver a second notice of the meeting to all unit owners entitled to vote therein, together with a ballot which shall list all candidates. Upon

request of a candidate, the Association shall include an information sheet, no larger than 8½ inches by 11 inches, but which may be printed on both sides, furnished by the candidate, to be included with the mailing of the ballot, with the costs of mailing and copying to be borne by the Association. There shall be no quorum requirement, however, at least 20% of the eligible voters must cast a ballot in order to have a valid election of Members of the Board of Directors. A unit owner who needs assistance in casting the ballot by reason of blindness, disability or inability to read or write may obtain assistance in casting the ballot. Directors shall be elected by a plurality of the votes cast at the annual meeting. In the election of Directors, there shall be appurtenant to each unit as many votes for Directors as there are Directors to be elected, but no unit may cast more than one vote for any nominee, it being the intent hereof that voting for Directors shall be non-cumulative. The candidates receiving the highest number of votes shall be declared elected, except that a run-off may be held to break a tie vote.

4.4 Vacancies on the Board. When the voting interests have recalled one or more board members at a unit owner meeting, the following provisions apply regarding the filling of vacancies on the board: 1. If less than a majority of the existing board is recalled at the meeting, no election of replacement board members shall be conducted at the unit owner meeting as the existing board may, in its discretion, fill these vacancies, by the affirmative vote of the remaining board members. In the alternative, if less than a majority of the existing board is recalled at the unit owner meeting, the board may call and conduct an election to fill a vacancy or vacancies; 2. If a majority or more of the existing board is recalled at the meeting, an election, shall be conducted at the recall meeting to fill vacancies on the board occurring as a result of recall. The voting interests may vote in person or by limited proxy to elect replacement board members in an amount equal to the number of recalled board members.

4.5 Removal of Directors. Directors appointed by the Developer may be removed only by the Developer. All other Directors may be removed with or without cause by a majority vote of the entire membership, other than the Developer, either by a written petition or at any meeting called for that purpose. If a meeting is held or a petition is filed for the removal of more than one Director, the question shall be determined separately as to each Director sought to be removed. If a special meeting is called by ten percent (10%) of the voting interests for the purpose of recall, the notice of the meeting must be accompanied by a dated copy of the signature list, stating the purpose of the signatures. The meeting must be held not less than fourteen (14) days nor more than sixty (60) days from the date that notice of the meeting is given.

4.6 Organizational Meeting. The organizational meeting of a new Board of Directors shall be held within ten (10) days after the election of new Directors at such place and time as may be fixed and announced by the Directors at the annual meeting at which they were elected.

4.7 Other Meetings. Meetings of the Board may be held at such time and place in Collier County, Florida, as shall be determined from time to time by the President or a majority of the Directors. Notice of meetings shall be given to each Director, personally or by mail, telephone or telegram at least two (2) days prior to the day named for such meeting.

4.8 Notice to Owners. Meetings of the Board of Directors at which a quorum of the Board is present, shall be open to Members, and notices of all Board meeting shall be posted conspicuously on the condominium property at least forty-eight (48) continuous hours in advance of each Board meeting, except in an emergency. The notice shall specifically incorporate an identification of agenda items. Notice of any Board meeting where assessments against units are to be considered for any reason shall specifically contain a statement that assessments will be considered and the nature of the assessments. Notice of any Board meeting at which a budget will be adopted or amended shall conform to the requirements set forth in Section 6.2 below. Written notice of any meeting at which nonemergency special assessments, or amendment to rules regarding unit use will be proposed, discussed or approved, shall be mailed or delivered to the Members and posted conspicuously on the condominium property not less than 14 days prior to the meeting. Evidence of compliance with the 14 day notice shall be made by an affidavit executed by the Secretary and filed among the official records of the Association. Any Member may tape record or videotape Board meetings and may speak at such meeting, pursuant to reasonable rules, with reference to all designated agenda items. Meetings of a committee to take final action on behalf of the Board or make recommendations to the Board regarding the Association budget are subject to the provisions of this paragraph.

Meetings of the committee that do not take final action on behalf of the Board or make recommendations to the Board regarding the Association budget are subject to the provisions of this section, unless those meetings are exempted from this section by the Bylaws of the Association.

4.9 Waiver of Notice. Any Director may waive notice of a meeting before or after the meeting, and such waiver shall be deemed equivalent to the giving of notice. If all Directors are present at a meeting, no notice to Directors shall be required.

4.10 Quorum of Directors. A quorum at a Board meeting shall exist when at least a majority of all Directors are present in person. Directors may participate in any meeting of the Board, or meeting of an executive or other committee, by means of a conference telephone call or similar communicative arrangement whereby all persons present can hear and speak to all other persons. Participation by such means shall be deemed equivalent to presence in person at a meeting. Directors may not vote or participate by proxy at Board meetings.

4.11 Vote Required. The acts approved by a majority of those Directors present and voting at a meeting at which a quorum exists shall constitute the acts of the Board of Directors, except when approval by a greater number of Directors is required by the condominium documents or by applicable statutes.

4.12 Presumption of Assent. A Director who is present at a meeting of the Board shall be deemed to have voted in favor of any action taken, unless he voted against such action or abstained from voting because of an asserted conflict of interest. Directors may not vote by

proxy or by secret ballot at Board Meetings. A vote or abstention shall be recorded in the minutes for each Director present.

4.13 Adjourned Meetings. The majority of those present at any meeting of the Board of Directors, regardless of whether a quorum exists, may adjourn the meeting to be reconvened at a specific time and date. At any reconvened meeting, provided the notice required by Section 4.8 above was given for the meeting which was adjourned and further provided that a quorum is present, any business that might have been transacted at the meeting originally called may be transacted without further notice.

4.14 The Presiding Officer. The President of the Association, or in his absence, the Vice-President, shall be the presiding officer at all meetings of the Board of Directors. If neither is present, the presiding officer shall be selected by majority vote of those present.

4.15 Compensation of Directors and Officers. Neither Directors nor officers shall receive compensation for their services as such. Directors and officers may be reimbursed for all actual and proper out-of-pocket expenses relating to the proper discharge of their respective duties.

4.16 Committees. The Board of Directors may appoint from time to time such standing or temporary committees, including a search committee to encourage persons to become candidates for the Board or such other committee as the Board may deem necessary and convenient for the efficient and effective operation of the Condominium. Any such committee shall have the powers and duties assigned to it in the resolution creating the committee.

4.17 Representatives to Master Association. The Board of Directors shall appoint a Neighborhood Representative to cast the votes, where required, on matters before the Vineyards Community Association, Inc. (Master Association). The Neighborhood representative shall represent the collective votes of the Members of the Association. The Neighborhood Representative shall not be required to obtain a consensus or approval on any voting matters from the unit owners, except as required specifically by the Master Association Declaration.

5. OFFICERS.

5.1 Officers and Elections. The executive officers of the Association shall be a President, and a Vice-President, who must be Directors, a Treasurer and a Secretary, all of whom shall be elected annually by the Board of Directors. Any officer may be removed with or without cause by vote of a majority of all Directors at any meeting. Any person except the President may hold two or more offices. The Board may, from time to time, appoint such other officers, and designate their powers and duties, as the Board shall find to be required to manage the affairs of the Association. If the Board so determines, there may be more than one Vice-President.

5.2 President. The President shall be the chief executive officer of the Association; he shall preside at all meetings of the Members and Directors, shall be ex-officio a Member of all

standing committees, shall have general and active management of the business of the Association, and shall see that all orders and resolutions of the Board are carried into effect. He shall execute bonds, mortgages and other contracts requiring seal of the Association, except where such are permitted by law to be otherwise signed and executed, and the power to execute is delegated by the Board of Directors to some other officer or agent of the Association.

5.3 Vice-Presidents. The Vice-Presidents in the order of their seniority shall, in the absence or disability of the President, perform the duties and exercise the powers of the President; and they shall perform such other duties as the Board of Directors shall assign.

5.4 Secretary. The Secretary shall attend all meetings of the Board of Directors and all meetings of the Members and shall cause all votes and the minutes of all proceedings to be recorded in a book or books to be kept for the purpose, and shall perform like duties for the standing committees when required. He shall give, or cause to be given, notice of all meetings of the Members and of the Board of Directors, and shall perform such other duties as may be prescribed by the Board or the President. He shall keep in safe custody the seal of the Association and, when authorized by the Board, affix the same to any instrument requiring it. The Secretary shall be responsible for the proper recording of all duly adopted amendments to the condominium documents. Any of the foregoing duties may be performed by an Assistant Secretary, if one has been designated.

5.5 Treasurer. The Treasurer shall be responsible for Association funds and securities, the keeping of full and accurate accounts of receipts and disbursements in books belonging to the Association, and the deposit of all monies and other valuable effects in the name and to the credit of the Association in such depositories as may be designated by the Board of Directors. He shall oversee the disbursement of the funds of the Association, keeping proper vouchers for such disbursements, and shall render to the President and Directors, at the meetings of the Board, or whenever they may require it, an accounting of all transactions and of the financial condition of the Association. Any of the foregoing duties may be performed by an Assistant Treasurer, if any has been designated.

6. FISCAL MATTERS. The provisions for fiscal management of the Association set forth in the Declaration of Condominium shall be supplemented by the following provisions:

6.1 Depository. The Association shall maintain its accounts in such federally insured accounts or investments with such financial institutions doing business in the State of Florida as shall be designated from time to time by the Board. Withdrawal of monies from such accounts shall be only by such persons as are authorized by the Board. The Board may invest Association funds in interest-bearing accounts, certificates of deposit, U.S. Government securities, and other similar investment vehicles.

6.2 Budget. The Board of Directors shall adopt a budget of common expenses for each fiscal year. A copy of the proposed budget and a notice stating the time, date and place of the meeting of the Board or Unit Owners at which the budget will be adopted shall be mailed or hand delivered to each Unit owner at the address last furnished to the Association and posted conspicuously on the condominium property not less than fourteen (14) continuous days

preceding that meeting. The proposed budget shall be detailed and shall show the amounts budgeted by income and expense classifications.

Evidence of compliance with this fourteen (14) day notice must be made by an affidavit executed by an officer of the Association or the manager or other person providing notice of the meeting and filed among the official records of the Association.

6.3 Reserves for Capital Expenditures and Deferred Maintenance. In addition to annual operating expenses, the proposed budget must include reserve accounts for capital expenditures and deferred maintenance as required by law. These accounts shall include, but are not limited to, roof replacement, building painting, and pavement resurfacing. The amount to be reserved shall be computed by a formula based upon estimated remaining useful life and replacement cost of each item. These reserves shall be funded unless the Members subsequently determine by majority vote at a duly called meeting of the association in person or by limited proxy to fund no reserves or less than adequate reserves for a fiscal year. The vote to waive or reduce reserves, if any is taken, may be taken only after the proposed budget has been mailed to the unit owners as required in 6.2 above. Reserves funded under this paragraph shall be used only for the purposes for which they were reserved, unless their use for other purposes is first approved by a majority vote at a duly called meeting of the Association.

6.4 Other Reserves. In addition to the statutory reserves provided in 6.3 above, the Board may establish one or more additional reserve accounts for contingencies, operating expenses, repairs, minor improvements or deferred maintenance.

6.5 Assessments. Regular annual assessments based on the adopted budget shall be paid in quarterly installments, in advance, due on the first day of January, April, July and October of each year. Failure to receive notice of the assessment shall not excuse the obligation to pay. If an annual budget has not been adopted at the time the first quarterly installment for a fiscal year is due, it shall be presumed that the amount of such installment is the same as the last quarterly payment, and shall be continued at such rate until a budget is adopted and pro rata assessments are calculated, at which time any overage or shortage calculated shall be added or subtracted from each unit's next due quarterly installment.

6.6 Special Assessments. Special assessments may be imposed by the Board of Directors when necessary to meet unusual, unexpected, unbudgeted, or non-recurring expenses. Special assessments are due on the day specified in the resolution of the Board approving such assessment. The total of all special assessments made in any fiscal year shall not exceed fifteen percent (15%) of the total annual budget for that year, including reserves, unless a majority of the voting interests first consent. The notice of any special assessment must contain a statement of the purpose(s) of the assessment, and the funds collected must be spent for the stated purpose(s), with any excess funds returned to the Members or applied as a credit toward future assessments.

6.7 Fidelity Bonds. Fidelity bonding of all persons who control or disburse funds of the Association in an amount to cover the maximum funds that will be in the custody of the Association or its management agent at any one time. The Association to bear the cost of said bond. The premiums on such bonds shall be a common expense.

6.8 Financial Reports. In accordance with Section 718.111(13) of the Condominium Act, not later than sixty days after the close of each fiscal year, the Board shall distribute to each Unit Owner a complete financial report of actual receipts and expenditures for the previous twelve (12) months, or a complete set of financial statements from the preceding fiscal year prepared in accordance with generally accepted accounting principles.

6.9 Audits. A formal, certified audit of the accounts of the Association, if required by law, by vote of a majority of the voting interests, or by a majority of the Board of Directors, shall be made by a certified public accountant, and a copy of the audit report shall be available to all members.

6.10 Application of Payments and Co-Mingling of Funds. All monies collected by the Association shall be maintained in the association's name and may not be commingled. Reserve funds and any interest accruing thereon shall remain in a separate reserve account for authorized reserve expenditures unless their use for other purposes is approved in advance by a majority vote at a duly called meeting of the Association. All payments on account by a unit owner shall be first to interest, delinquencies, costs and attorney's fees, other charges, and regular or special assessments, in such manner and amounts as the Board of Directors may determine, subject to Section 10.6 of the Declaration.

6.11 Fiscal Year. The fiscal year for the Association shall begin on the first day of January of each calendar year. The Board of Directors may change to a different fiscal year in accordance with the provisions and regulations from time to time prescribed in the Internal Revenue Code of the United States of America.

7. RULES AND REGULATIONS; USE RESTRICTIONS. The Board of Directors may, from time to time, adopt and amend administrative rules and regulations governing the operation, use, maintenance, management and control of the common elements and the Association. Copies of such rules and regulations shall be furnished to each unit owner. Any rule or regulation created and imposed by the Board must be reasonably related to the promotion of health, happiness and peace of mind of the unit owners and uniformly applied and enforced.

8. COMPLIANCE AND DEFAULT; REMEDIES. In addition to the remedies provided in Section 19 of the Declaration, the following provisions shall apply:

8.1 Fines. The Board of Directors may levy reasonable fines against units whose owners commit violations of the Condominium Act, the provisions of the condominium documents or Association rules and regulations, or condone such violations by their family members, guests or

lessees. The fines shall be in an amount deemed necessary by the Board to deter future violations, but in no event shall any fine exceed the maximum amount allowed by law. The procedure for imposing such fines shall be as follows:

- A. The party against whom the fine is sought to be levied shall be afforded an opportunity for hearing before a committee of other unit owners after reasonable notice of not less than fourteen (14) days, and the notice shall include:
 - 1. A statement of the date, time and place of the hearing;
 - 2. A statement of the provisions of the Declaration, Bylaws or rules which have allegedly been violated;
 - 3. A short and plain statement of the matters asserted by the Association; and
 - 4. The amount of any proposed fine.
- B. The party against whom the fine may be levied shall have a reasonable opportunity to respond, to present evidence, and to provide written and oral argument on all issues involved, and shall have an opportunity at the hearing to review, challenge, and respond to any material considered by the Association.

8.2 Mandatory Non-Binding Arbitration. Unless otherwise provided by Florida law, prior to the institution of court litigation the parties to a dispute as defined by the Condominium Act shall petition the Division of Florida Land Sales, Condominiums and Mobile Homes for non-binding arbitration, which shall be conducted pursuant to rules promulgated by the said Division. Provided, however, that any dispute involving title to any unit or common element; the interpretation or enforcement of any warranty; or the levy of a fee or assessment; or the collection of an assessment levied against any party shall not be subject to the provisions of this paragraph.

8.3 Availability of Remedies. Each member, for himself, his heirs, successors and assigns, agrees to the foregoing provisions relating to default and abatement of violations regardless of the harshness of the remedy utilized by the Association and regardless of the availability of other legal remedies. It is the intent of all Members to give the Association methods and procedures which will enable it to operate on a businesslike basis, to collect those monies due it and to preserve the majority's right to enjoy the condominium property free from unreasonable restraint and annoyance.

9. TRANSFER OF ASSOCIATION CONTROL; DEVELOPER'S RIGHTS.

9.1 Members' Rights to Elect Board of Directors. When owners other than the Developer own fifteen percent (15%) or more of the units, the owners other than the Developer shall be entitled to elect one-third (1/3) of the Members of the Board of Directors. Unit owners

other than the Developer become entitled to elect a majority of the Members of the Board of Directors upon the first of the following events to occur:

- A. Three years after fifty percent (50%) or more of the units that will be operated ultimately by the Association have been conveyed to purchasers;
- B. Three months after ninety percent (90%) or more of the units that will be operated ultimately by the Association have been conveyed to purchasers;
- C. When some of the units have been conveyed to purchasers and none of the others are being constructed or offered for sale by the Developer in the ordinary course of business;
- D. When all of the units have been completed, and some of them have been conveyed to purchasers, and none of the rest are being offered for sale in the ordinary course of business; or
- E. Seven years after recordation of the declaration of condominium.

9.2 Developer's Right to Designate Members of Board of Directors. Except as provided above, the Developer shall be entitled to designate at least one Director as long as the Developer holds for sale in the ordinary course of business at least five percent (5%) of the units.

9.3 Notice of Members' Meetings. Within seventy-five (75) days after unit owners other than the Developer are entitled to elect one or more Directors, the Association shall call, upon not less than sixty (60) days notice, a meeting of the unit owners to elect the Member or Members of the Board. The meeting may be called and the notice given by any unit owner if the Association fails to do so. The meeting at which unit owners other than the Developer first elect a majority of the Directors is referred to as the "turnover meeting".

9.4 Developer's Rights. So long as the Developer holds units for sale in the ordinary course of business, none of the following actions may be taken without approval in writing by the Developer:

- A. Any amendment of the condominium documents which would adversely affect the Developer's rights;
- B. Any assessment of the Developer as a unit owner for capital improvements; and
- C. Any action by the Association that would be detrimental to the sales of units by the Developer. However, an increase in assessments for common expenses shall not be deemed to be detrimental to the sales of units.

9.5 Transfer of Association Control. At the turnover meeting, when unit owners other than the Developer elect a majority of the Directors of the Association, the Developer relinquishes control of the Association, and the unit owners automatically assume control. At the

time of the turnover meeting the Developer shall deliver to the Association all property of the unit owners and of the Association held or controlled by the Developer and all items and documents that the Developer is required to deliver or turn over to the Association under Florida law. The Developer may turn over control of the Association to unit owners other than the Developer prior to the above mentioned dates, in its sole discretion, by causing all of its appointed Directors to resign, whereupon it shall be the affirmative obligation of unit owners other than the Developer to elect Directors and assume control of the Association. Provided at least sixty (60) days notice of the Developer's decision to cause its appointees to resign is given to unit owners, neither the Developer, nor such appointees, shall be liable in any manner in connection with such resignations, even if unit owners other than the Developer refuse or fail to assume control.

10. AMENDMENT OF BYLAWS. Amendments to these Bylaws shall be proposed and adopted in the following manner:

10.1 Proposal. Except as otherwise provided in the Declaration of Condominium as to amendments made by the Developer, amendments to these Bylaws shall be proposed by a majority of the Board or upon written petition signed by at least one-fourth (1/4) of the voting interests.

10.2 Procedure. Upon any amendment or amendments to these Bylaws being proposed by said Board or unit owners, such proposed amendment or amendments shall be submitted to a vote of the owners not later than the next annual meeting for which proper notice can still be given.

10.3 Vote Required. Except as otherwise provided by law, or by specific provision of the condominium documents, these Bylaws may be amended by concurrence of two-thirds (2/3) of the voting interests present in person or by proxy at any annual or special meeting, provided that notice of any proposed amendment has been given to all the Members in accordance with law. Amendments may be adopted without a meeting by following the procedure set forth in Section 3.13 of these Bylaws.

10.4 Recording; Effective Date. A copy of each amendment shall be attached to a certificate that the amendment was duly adopted, which certificate shall be executed by officers of the Association with the formalities of a deed. The amendment shall be effective when the certificate and copy of the amendment are recorded in the Public Records of Collier County, Florida. The certificate must identify the book and page of the Public Records where each Declaration of Condominium for all condominiums operated by the Association is recorded.

11. MISCELLANEOUS.

11.1 Gender. Whenever the masculine or singular form of a pronoun is used in these Bylaws, it shall be construed to mean the masculine, feminine or neuter; singular or plural, as the context requires.

11.2 Severability. Should any portion hereof be void or become unenforceable, the remaining provisions of the instrument shall remain in full force and effect.

11.3 Conflict. If any irreconcilable conflict should exist, or hereafter arise, with respect to the interpretation of these Bylaws and the Declaration of Condominium or Articles of Incorporation, the provisions of the Declaration or Articles of Incorporation shall prevail over the provisions of these Bylaws.

The foregoing constitute the first Bylaws of the Association and were duly adopted at the first meeting of the Board of Directors held on 7/1, 2004.

AVELLINO ISLES CONDOMINIUM
corporation not for profit

By: Michel Saadeh
MICHEL SAADEH, President

Attest:


Secretary

V:\VDC\Legal\ROBERT\DEVELOP\AVELLINO ISLES\CONDO.BYL.doc

EXHIBIT E

**INITIAL RULES AND REGULATIONS OF
CONDOMINIUM ASSOCIATION**

**AVELLINO ISLES CONDOMINIUM ASSOCIATION
INITIAL RULES AND REGULATIONS**

These Rules and Regulations are to the Avellino Isles Condominium Association (the "Association") properties, common elements, limited common elements and units, shall be deemed in effect until amended by the Board of Directors of the Association, and shall apply to and be binding upon all unit owners. The unit owners shall at all times obey said Rules and Regulations and shall use their best efforts to see that these rules are faithfully observed by their families, guests, and invitees, servants, lessees and persons over whom they exercise control and supervision. The initial Rules and Regulations are as follows:

1. BUILDING APPEARANCE AND MAINTENANCE:

- A. The sidewalks, walkways, entrances and stairs must not be obstructed or used for any purpose other than ingress and egress to and from the units, nor shall any carriages, toys, bicycles, wagons, shopping carts, chairs, benches, tables or any other object of a similar type and nature be left thereon.
- B. Personal property of unit owners shall not be stored outside their units. Unit owners may keep normal porch furniture on their lanais.
- C. No garbage cans, supplies, containers or other articles shall be placed in or on the walkways or entry ways, nor shall any linens, cloths, clothing, curtain, rugs, mops, laundry of any kind or other articles be shaken or hung from any of the windows, doors, walkways, balconies or entry ways, or exposed on any part of the limited common elements and the common elements shall be kept free and clear of refuse, debris and other unsightly material.
- D. No unit owner shall allow anything to fall from the windows, walkways, balconies, entry ways or doors of the premises, nor shall he sweep or throw from his unit any dirt or other substances outside of his unit or on the limited common elements or common elements of the Condominium.
- E. Refuse and garbage shall be deposited only in the area provided therefor. All garbage must be bagged.
- F. No unit owner shall make or permit any disturbing noises by himself, his family, servants, employees, agents, visitors or licenses, nor do or permit anything by such persons that will interfere with the rights, comforts or convenience of other unit owners. No unit owner shall operate upon or permit to be operated a phonograph, television, radio or musical instrument in such a manner as to unreasonably disturb or annoy other occupants of the Condominium.
- G. No exterior radio or television antenna installation, or other wiring, shall be installed without the written consent of the Board of Directors.

- H. No sign, advertisement, notice or other similar material shall be exhibited, displayed, inscribed, painted or affixed, in or upon any part of the units, limited common elements or common elements by any unit owner or occupant without the written permission of the Board of Directors.
- I. No flammable, combustible or explosive fluid, chemical or substance, shall be kept in any unit or limited common element, except those necessary and suited for normal household use.
- J. Unit owners, residents, their families, guests, servants, employees, agents or visitors shall not at any time or for any reason whatsoever enter upon or attempt to enter upon the roofs of the buildings.
- K. The coverings and appearance of windows and doors, whether by draperies, shades or other materials visible from the exterior of the unit, shall be white or off-white in color.
- L. Hurricane shutters must comply with the specifications adopted by the Board of Directors.

2. ALTERATION OF CONDOMINIUM: Unit owners are specifically cautioned that their right to make any addition, change, alteration or decoration to the exterior appearance of any portion of the Condominium is subject to the provisions of the Declaration of Condominium. For example, no unit owner may install screen doors, or apply any type of film or covering to the inside or outside of window or door glass without the prior approval of the Association. All such additions, changes or alterations must be presented in writing to the Board of Directors for approval accompanied by written plans or drawings and specifications. The Board of Directors shall approve such requests only if the Association is protected against, or indemnified as to, construction liens and/or claims arising from such work.

3. EMERGENCIES IN OWNER'S ABSENCE: In order that proper steps and procedures may be taken in a minimum amount of time during an emergency situation, the Association may retain pass-keys to all units.

Any unit owner who plans to be absent from his unit for an extended period of time must prepare his unit prior to his departure in the following manner:

- A. By removing all furniture, plants and other objects from around the outside of the unit; and

- B. By designating a responsible caretaker to care for his unit should his unit suffer any damage caused by storms, hurricanes, winds or other violent acts of nature. The Manager and the Association shall be provided with the name of each unit owner's aforesaid designated caretaker. Such caretaker will notify the Association prior to making any entry to the unit during the owner's absence.
4. PETS: The Board may impose reasonable restrictions upon how and where pets may be permitted upon the common elements in accordance with the Declaration of Condominium.
5. USE OF COMMON AREAS:
- A. No member or its respective unit owners or occupants shall use or permit the use of the Common Areas in any manner which would be disturbing or be a nuisance to unit owners and occupants, or in such a way as to be injurious to the reputation of the property.
 - B. The use of Common Areas shall be consistent with existing law, the By-Laws and the governing documents of the Association and shall not constitute a general nuisance.
 - C. No camping facilities shall be permitted on any Common Areas.
 - D. Common Areas shall not be obstructed, littered, defaced or misused in any manner.
 - E. No animals or pets shall be allowed on Common Areas except to the extent permitted by the Declaration of Condominium; further, cats, dogs and the like shall be allowed only if carried or on a leash while on Condominium property. Pet owners must clean up after their pets. No pets are permitted in the pool area.
 - F. No unit owners or occupants shall post any advertisements or posters of any kind in or on the Common Areas except as required for notice of Association or Board Meetings and except as authorized, in writing, by the Board of Directors.
 - G. All garbage shall be deposited in the disposal installations provided for such purpose.
 - H. No unit owners or occupants shall make any alteration or improvement to Common Areas, except as authorized, in writing, by the majority of the Board of Directors.
 - I. No barbecuing or outdoor cooking of any type shall be permitted on Common Areas except where the Association designates a place or provides facilities for such cooking, and then such activity may be undertaken only in conformity with the rules established for the use of such facilities.

V:\VDC\Legal\ROBERT\DEVELOP\AVELLINO ISLES\CONDOMIN.RUL.doc

EXHIBIT F

**ESTIMATED OPERATING BUDGETS:
UNIT OWNER'S EXPENSES**

AVELLINO ISLES CONDOMINIUM ASSOCIATION

BUDGET YEAR 1/1/04 to 12/31/04

BASED ON 198 UNITS

PURSUANT TO SECTION 10.13 OF DECLARATION OF CONDOMINIUM, THE DEVELOPER HAS GUARANTEED THAT, FOR A PERIOD OF THREE YEARS FROM RECORDING OF THE DECLARATION, THE MONTHLY ASSESSMENT AGAINST EACH UNIT FOR COMMON EXPENSES SHALL NOT EXCEED: \$ 367.29 IN YEAR ONE; \$ 400.00 IN YEAR TWO; AND \$ 450.00 IN YEAR THREE. THE FOLLOWING ARE ESTIMATED EXPENSES OF OPERATING AVELLINO ISLES, A CONDOMINIUM, FOR JANUARY 1, 2004 TO DECEMBER 31, 2004 ALL OF WHICH SHALL BE ASSOCIATION EXPENSES COLLECTIBLE BY ASSESSMENTS.

	Annual	Annual Per Unit	Quarterly Per Unit	Monthly Per Unit
Administrative Expenses:				
Property Management Fees	\$ 26,136.00	\$ 132.00	\$ 33.00	\$ 11.00
Office Expense	\$ 2,500.00	\$ 12.63	\$ 3.16	\$ 1.05
Postage	\$ 750.00	\$ 3.79	\$ 0.95	\$ 0.32
Corporate Filing Fee	\$ 62.00	\$ 0.31	\$ 0.08	\$ 0.03
Permits & Licenses	\$ 650.00	\$ 3.28	\$ 0.82	\$ 0.27
Division of Condominium Fee	\$ 792.00	\$ 4.00	\$ 1.00	\$ 0.33
Administration of the Association	\$ N/A	\$ N/A	\$ N/A	\$ N/A
Professional & Legal Fees	\$ 500.00	\$ 2.53	\$ 0.63	\$ 0.21
Subtotal - Administration	\$ 31,390.00	\$ 158.54	\$ 39.63	\$ 13.21
Utilities:				
Electricity - Common Grounds	\$ 18,720.00	\$ 94.55	\$ 23.64	\$ 7.88
Electricity - Fountains	\$ 25,200.00	\$ 127.27	\$ 31.82	\$ 10.61
Electricity - Clubhouse	\$ 13,200.00	\$ 66.67	\$ 16.67	\$ 5.56
Pool Heat	\$ 21,000.00	\$ 106.06	\$ 26.52	\$ 8.84
Water & Sewer	\$ 10,200.00	\$ 51.52	\$ 12.88	\$ 4.29
Irrigation Water	\$ 9,750.00	\$ 49.24	\$ 12.31	\$ 4.10
Trash Disposal / Recycling	\$ 276.00	\$ 1.39	\$ 0.35	\$ 0.12
Telephone - Clubhouse	\$ 2,100.00	\$ 10.61	\$ 2.65	\$ 0.88
Cable TV Fees	\$ 58,093.20	\$ 293.40	\$ 73.35	\$ 24.45
Subtotal - Utilities	\$ 158,539.20	\$ 800.70	\$ 200.18	\$ 66.73
Grounds Maintenance:				
Landscape Maintenance - Common	\$ 48,000.00	\$ 242.42	\$ 60.61	\$ 20.20
Landscape Maintenance - Buildings	\$ 93,600.00	\$ 472.73	\$ 118.18	\$ 39.39
Sod / Plantings / Mulch / Other	\$ 38,000.00	\$ 191.92	\$ 47.98	\$ 15.99
Irrigation Maintenance	\$ 5,000.00	\$ 25.25	\$ 6.31	\$ 2.10
Grounds Maintenance	\$ 4,000.00	\$ 20.20	\$ 5.05	\$ 1.68
Fountain Maintenance	\$ 6,000.00	\$ 30.30	\$ 7.58	\$ 2.53
Lake Maintenance	\$ 2,000.00	\$ 10.10	\$ 2.53	\$ 0.84
Pool / Spa Maintenance	\$ 20,000.00	\$ 101.01	\$ 25.25	\$ 8.42
Exercise Equipment Maintenance	\$ 1,500.00	\$ 7.58	\$ 1.89	\$ 0.63
Building Maintenance & Repairs	\$ 4,500.00	\$ 22.73	\$ 5.68	\$ 1.89
Janitorial Service / Ext. Maint.	\$ 20,000.00	\$ 101.01	\$ 25.25	\$ 8.42
Pest Control	\$ 9,000.00	\$ 45.45	\$ 11.36	\$ 3.79
Alarm Monitoring / Security	\$ 1,000.00	\$ 5.05	\$ 1.26	\$ 0.42
Holiday Decorations	\$ 1,500.00	\$ 7.58	\$ 1.89	\$ 0.63
Subtotal - Ground Maintenance	\$ 254,100.00	\$ 1,283.33	\$ 320.83	\$ 106.94
Insurance and Other Expenses:				
Property/Liability/Other Insurance	\$ 226,000.00	\$ 1,141.41	\$ 285.35	\$ 95.12
Rent-Recreational & Other Commonly	\$ N/A	\$ N/A	\$ N/A	\$ N/A
Used Facilities	\$ N/A	\$ N/A	\$ N/A	\$ N/A
Taxes Upon Association Property	\$ N/A	\$ N/A	\$ N/A	\$ N/A
Taxes Upon Leased Areas	\$ N/A	\$ N/A	\$ N/A	\$ N/A
Operating Capital	\$ N/A	\$ N/A	\$ N/A	\$ N/A
Subtotal - Insurance	\$ 226,000.00	\$ 1,141.41	\$ 285.35	\$ 95.12
Miscellaneous:				
Master Association Fee	\$ 121,247.28	\$ 612.36	\$ 153.09	\$ 51.03
Gate Access Fee	\$ 69,379.20	\$ 350.40	\$ 87.60	\$ 29.20
Vintage Colony Blvd. Fee	\$ 11,856.24	\$ 59.88	\$ 14.97	\$ 4.99
Contingency	\$ -	\$ -	\$ -	\$ -
Subtotal - VCA Fees	\$ 202,482.72	\$ 1,022.64	\$ 255.66	\$ 85.22
Total Maintenance Fees	\$ 872,511.92	\$ 4,406.63	\$ 1,101.66	\$ 367.22
Reserves for Replacement:				
Roof	\$ 29,694.79	\$ 149.97	\$ 37.49	\$ 12.50
Building Painting	\$ 87,402.00	\$ 441.42	\$ 110.36	\$ 36.79
Clubhouse Roof	\$ 982.14	\$ 4.96	\$ 1.24	\$ 0.41
Pavement Resurfacing	\$ 5,178.57	\$ 26.15	\$ 6.54	\$ 2.18
Pool Refurbishing	\$ 6,500.00	\$ 32.83	\$ 8.21	\$ 2.74
Subtotal - Reserves	\$ 129,757.50	\$ 655.34	\$ 163.84	\$ 54.61
TOTAL AVELLINO ISLES ASSOC. FEES	\$ 1,002,269.42	\$ 5,061.97	\$ 1,265.49	\$ 421.83

AVELLINO ISLES CONDOMINIUM ASSOCIATION
BUDGET YEAR 1/1/04 to 12/31/04
BASED ON 80 UNITS (PHASES 1-8 & 32-39)

PURSUANT TO SECTION 10.13 OF DECLARATION OF CONDOMINIUM, THE DEVELOPER HAS
GUARANTEED THAT, FOR A PERIOD OF THREE YEARS FROM RECORDING OF THE DECLARATION,
THE MONTHLY ASSESSMENT AGAINST EACH UNIT FOR COMMON EXPENSES SHALL NOT EXCEED:
\$ 367.29 IN YEAR ONE; \$ 400.00 IN YEAR TWO; AND \$ 450.00 IN YEAR THREE. THE FOLLOWING ARE
ESTIMATED EXPENSES OF OPERATING AVELLINO ISLES, A CONDOMINIUM, FOR JANUARY 1, 2004
TO DECEMBER 31, 2004 ALL OF WHICH SHALL BE ASSOCIATION EXPENSES COLLECTIBLE BY ASSESSMENTS.

	Annual	Annual Per Unit	Quarterly Per Unit	Monthly Per Unit
Administrative Expenses:				
Property Management Fees	\$ 10,560.00	\$ 132.00	\$ 33.00	\$ 11.00
Office Expense	\$ 1,010.10	\$ 12.63	\$ 3.16	\$ 1.05
Postage	\$ 303.03	\$ 3.79	\$ 0.95	\$ 0.32
Corporate Filing Fee	\$ 25.05	\$ 0.31	\$ 0.08	\$ 0.03
Permits & Licenses	\$ 262.63	\$ 3.28	\$ 0.82	\$ 0.27
Division of Condominium Fee	\$ 320.00	\$ 4.00	\$ 1.00	\$ 0.33
Administration of the Association	N/A	N/A	N/A	N/A
Professional & Legal Fees	\$ 202.02	\$ 2.53	\$ 0.63	\$ 0.21
Subtotal - Administration	\$ 12,682.83	\$ 158.54	\$ 39.63	\$ 13.21
Utilities:				
Electricity - Common Grounds	\$ 7,563.64	\$ 94.55	\$ 23.64	\$ 7.88
Electricity - Fountains	\$ 10,181.82	\$ 127.27	\$ 31.82	\$ 10.61
Electricity - Clubhouse	\$ 5,333.33	\$ 66.67	\$ 16.67	\$ 5.56
Pool Heat	\$ 8,484.85	\$ 106.06	\$ 26.52	\$ 8.84
Water & Sewer	\$ 4,121.21	\$ 51.52	\$ 12.88	\$ 4.29
Irrigation Water	\$ 3,939.39	\$ 49.24	\$ 12.31	\$ 4.10
Trash Disposal / Recycling	\$ 111.52	\$ 1.39	\$ 0.35	\$ 0.12
Telephone - Clubhouse	\$ 848.48	\$ 10.61	\$ 2.65	\$ 0.88
Cable TV Fees	\$ 23,472.00	\$ 293.40	\$ 73.35	\$ 24.45
Subtotal - Utilities	\$ 64,056.24	\$ 800.70	\$ 200.18	\$ 66.73
Grounds Maintenance:				
Landscape Maintenance - Common	\$ 19,393.94	\$ 242.42	\$ 60.61	\$ 20.20
Landscape Maintenance - Buildings	\$ 37,818.18	\$ 472.73	\$ 118.18	\$ 39.39
Sod / Plantings / Mulch / Other	\$ 15,353.54	\$ 191.92	\$ 47.98	\$ 15.99
Irrigation Maintenance	\$ 2,020.20	\$ 25.25	\$ 6.31	\$ 2.10
Grounds Maintenance	\$ 1,616.16	\$ 20.20	\$ 5.05	\$ 1.68
Fountain Maintenance	\$ 2,424.24	\$ 30.30	\$ 7.58	\$ 2.53
Lake Maintenance	\$ 808.08	\$ 10.10	\$ 2.53	\$ 0.84
Pool / Spa Maintenance	\$ 8,080.81	\$ 101.01	\$ 25.25	\$ 8.42
Exercise Equipment Maintenance	\$ 606.06	\$ 7.58	\$ 1.89	\$ 0.63
Building Maintenance & Repairs	\$ 1,818.18	\$ 22.73	\$ 5.68	\$ 1.89
Janitorial Service / Ext. Maint.	\$ 8,080.81	\$ 101.01	\$ 25.25	\$ 8.42
Pest Control	\$ 3,636.36	\$ 45.45	\$ 11.36	\$ 3.79
Alarm Monitoring / Security	\$ 404.04	\$ 5.05	\$ 1.26	\$ 0.42
Holiday Decorations	\$ 606.06	\$ 7.58	\$ 1.89	\$ 0.63
Subtotal - Ground Maintenance	\$ 102,666.67	\$ 1,283.33	\$ 320.83	\$ 106.94
Insurance and Other Expenses:				
Property/Liability/Other Insurance	\$ 91,313.13	\$ 1,141.41	\$ 285.35	\$ 95.12
Rent-Recreational & Other Commonly	N/A	N/A	N/A	N/A
Used Facilities	N/A	N/A	N/A	N/A
Taxes Upon Association Property	N/A	N/A	N/A	N/A
Taxes Upon Leased Areas	N/A	N/A	N/A	N/A
Operating Capital	N/A	N/A	N/A	N/A
Subtotal - Insurance	\$ 91,313.13	\$ 1,141.41	\$ 285.35	\$ 95.12
Miscellaneous:				
Master Association Fee	\$ 48,988.80	\$ 612.36	\$ 153.09	\$ 51.03
Gate Access Fee	\$ 28,032.00	\$ 350.40	\$ 87.60	\$ 29.20
Vintage Colony Blvd. Fee	\$ 4,790.40	\$ 59.88	\$ 14.97	\$ 4.99
Contingency	\$ -	\$ -	\$ -	\$ -
Subtotal - VCA Fees	\$ 81,811.20	\$ 1,022.64	\$ 255.66	\$ 85.22
Total Maintenance Fees	\$ 352,530.07	\$ 4,406.63	\$ 1,101.66	\$ 367.22
Reserves for Replacement:				
Roof	\$ 12,442.31	\$ 155.53	\$ 38.88	\$ 12.96
Building Painting	\$ 35,449.65	\$ 443.12	\$ 110.78	\$ 36.93
Clubhouse Roof	\$ 396.83	\$ 4.96	\$ 1.24	\$ 0.41
Pavement Resurfacing	\$ 2,092.35	\$ 26.15	\$ 6.54	\$ 2.18
Pool Refurbishing	\$ 2,626.26	\$ 32.83	\$ 8.21	\$ 2.74
Subtotal - Reserves	\$ 53,007.40	\$ 662.59	\$ 165.65	\$ 55.22
TOTAL AVELLINO ISLES ASSOC. FEES	\$ 405,537.47	\$ 5,069.22	\$ 1,267.30	\$ 422.43

Bldgs	Estimated Replacement Cost	Remaining Life (Years)	Remaining Life (Months)	2004				2005				2006				2007				2008				Estimated Reserve Balance 12/31/2008	
																								Total	
Painting: Building (6 unit)	5	\$	77,350.00	5	60	\$	-	\$	-	\$	-	\$	15,470.00	\$	15,470.00	\$	15,470.00	\$	15,470.00	\$	15,470.00	\$	46,410.00	\$	30,940.00
Painting: Building (6 unit)	3	\$	46,410.00	5	60	\$	-	\$	-	\$	-	\$	9,282.00	\$	9,282.00	\$	9,282.00	\$	9,282.00	\$	9,282.00	\$	27,846.00	\$	18,564.00
Painting: Building (6 unit)	2	\$	30,940.00	7	84	\$	-	\$	-	\$	-	\$	4,420.00	\$	4,420.00	\$	4,420.00	\$	4,420.00	\$	4,420.00	\$	13,260.00	\$	17,680.00
Painting: Building (6 unit)	5	\$	77,350.00	7	84	\$	-	\$	-	\$	-	\$	-	\$	11,050.00	\$	11,050.00	\$	11,050.00	\$	11,050.00	\$	22,100.00	\$	55,250.00
Painting: Building (6 unit)	6	\$	92,820.00	7	84	\$	-	\$	-	\$	-	\$	-	\$	-	\$	-	\$	-	\$	13,260.00	\$	13,260.00	\$	79,560.00
Painting: Building (4 unit)	4	\$	44,800.00	5	60	\$	-	\$	-	\$	-	\$	8,960.00	\$	8,960.00	\$	8,960.00	\$	8,960.00	\$	8,960.00	\$	26,880.00	\$	17,920.00
Painting: Building (4 unit)	4	\$	44,800.00	5	60	\$	-	\$	-	\$	-	\$	8,960.00	\$	8,960.00	\$	8,960.00	\$	8,960.00	\$	8,960.00	\$	26,880.00	\$	17,920.00
Painting: Building (4 unit)	5	\$	56,000.00	7	84	\$	-	\$	-	\$	-	\$	-	\$	8,000.00	\$	8,000.00	\$	8,000.00	\$	8,000.00	\$	16,000.00	\$	40,000.00
Painting: Building (4 unit)	5	\$	56,000.00	7	84	\$	-	\$	-	\$	-	\$	-	\$	-	\$	-	\$	-	\$	8,000.00	\$	8,000.00	\$	48,000.00

Roof: Building (6 unit)	5	\$	77,350.00	28	336	\$	-	\$	-	\$	-	\$	2,762.50	\$	2,762.50	\$	2,762.50	\$	2,762.50	\$	2,762.50	\$	8,287.50	\$	69,062.50
Roof: Building (6 unit)	3	\$	46,410.00	28	336	\$	-	\$	-	\$	-	\$	1,657.50	\$	1,657.50	\$	1,657.50	\$	1,657.50	\$	1,657.50	\$	4,972.50	\$	41,437.50
Roof: Building (6 unit)	2	\$	30,940.00	30	360	\$	-	\$	-	\$	-	\$	1,031.33	\$	1,031.33	\$	1,031.33	\$	1,031.33	\$	1,031.33	\$	3,094.00	\$	27,846.00
Roof: Building (6 unit)	5	\$	96,687.50	30	360	\$	-	\$	-	\$	-	\$	-	\$	3,222.92	\$	3,222.92	\$	3,222.92	\$	3,222.92	\$	6,445.83	\$	90,241.67
Roof: Building (6 unit)	6	\$	96,687.50	30	360	\$	-	\$	-	\$	-	\$	-	\$	-	\$	-	\$	-	\$	3,222.92	\$	3,222.92	\$	93,464.58
Roof: Building (4 unit)	4	\$	115,000.00	28	336	\$	-	\$	-	\$	-	\$	4,107.14	\$	4,107.14	\$	4,107.14	\$	4,107.14	\$	4,107.14	\$	12,321.43	\$	102,678.57
Roof: Building (4 unit)	4	\$	115,000.00	28	336	\$	-	\$	-	\$	-	\$	4,107.14	\$	4,107.14	\$	4,107.14	\$	4,107.14	\$	4,107.14	\$	12,321.43	\$	102,678.57
Roof: Building (4 unit)	5	\$	143,750.00	30	360	\$	-	\$	-	\$	-	\$	-	\$	4,791.67	\$	4,791.67	\$	4,791.67	\$	4,791.67	\$	9,583.33	\$	134,166.67
Roof: Building (4 unit)	5	\$	143,750.00	30	360	\$	-	\$	-	\$	-	\$	-	\$	-	\$	-	\$	-	\$	4,791.67	\$	4,791.67	\$	138,958.33

Clubhouse Roof	\$	27,500.00	28	336	\$	-	\$	-	\$	-	\$	982.14	\$	982.14	\$	982.14	\$	982.14	\$	982.14	\$	2,946.43	\$	24,553.57

Pool Refurbishing	\$	32,500.00	5	60	\$	-	\$	-	\$	-	\$	6,500.00	\$	6,500.00	\$	6,500.00	\$	6,500.00	\$	6,500.00	\$	19,500.00	\$	13,000.00

Pavement Resurfacing	\$	145,000.00	28	336	\$	-	\$	-	\$	-	\$	5,178.57	\$	5,178.57	\$	5,178.57	\$	5,178.57	\$	5,178.57	\$	15,535.71	\$	129,464.29

Budgeted Reserves Due	\$	-	\$	-	\$	-	\$	-	\$	-	\$	73,418.33	\$	100,482.92	\$	129,757.50	\$	303,658.75

Waived

Avellino Isles Association, Inc.
 Budget Year 1/1/04 to 12/31/04
 Based on 198 Units

	Roof	Building Painting	Clubhouse Roof	Pavement Resurfacing	Pool Refurbishing
Life (Years)	30 Years	7 Years	30 Years	30 Years	5 Years
Replacement Costs	\$ 865,575.00	\$ 526,470.00	\$ 27,500.00	\$ 145,000.00	\$ 32,500.00
Remaining Life (Years)	30 Years	7 Years	30 Years	30 Years	5 Years
Balance in Account	\$ 865,575.00	\$ 526,470.00	\$ 27,500.00	\$ 145,000.00	\$ 32,500.00
Additional Required	\$ 865,575.00	\$ 526,470.00	\$ 27,500.00	\$ 145,000.00	\$ 32,500.00
2004 Funding	\$ -	\$ -	\$ -	\$ -	\$ -
Monthly Per Unit	\$ -	\$ -	\$ -	\$ -	\$ -

EXHIBIT G

MASTER ASSOCIATION DOCUMENTS –
VINEYARDS COMMUNITY
ASSOCIATION, INC.

OR: 2378 PG: 1670

OR: 3658 PG: 1784

1765

1763
OR BOOK

001228
PAGE

REC-22
RM-4050
DOC-
INT-
END-

1992 OCT 21 PM 2:55

RECORDED

OR: 2324 PG: 2877

AMENDED AND RESTATED DECLARATION OF MASTER COVENANTS, CONDITIONS
AND RESTRICTIONS FOR THE VINEYARDS OF MAPLES

01036646
COLLIER COUNTY

→ FILED HEREIN BY:
Terry A. Latta, Esquire
TIMOTHY A. LATTI, P.A.
98 Vineyard Boulevard
Naples, Florida 34109
(413) 353-0020

This Declaration was prepared
by and should be returned to:

Marc I. Spencer, Esq.
Cherry & Spencer, P.A.
1665 Palm Beach Lakes Blvd.
Suite 600
West Palm Beach, FL 33401
(407) 471-7767

POOR QUALITY ORIGINAL

1763
OR BOOK001229
PAGE

ARTICLE I	INTENT OF DECLARATION	1
ARTICLE II	DEFINITIONS	2
Section 2.01	"Annual Assessment"	2
Section 2.02	"Area of Common Responsibility"	2
Section 2.03	"Articles of Incorporation" or "Articles"	2
Section 2.04	"Assessment"	2
Section 2.05	"Association"	2
Section 2.06	"Board of Governors"	2
Section 2.07	"By-Laws"	2
Section 2.08	"Common Areas"	2
Section 2.09	"Common Expenses"	3
Section 2.10	"Community Wide Standards"	3
Section 2.11	"Country Club"	3
Section 2.12	"Country Club Property"	3
Section 2.13	"Declarant"	3
Section 2.14	"Declaration"	3
Section 2.15	"Design Standards and Guidelines"	3
Section 2.16	"Development Order"	4
Section 2.17	"First Mortgages"	4
Section 2.18	"Governing Documents"	4
Section 2.19	"Improvements"	4
Section 2.20	"Individual Assessments"	4
Section 2.21	"Institutional"	4
Section 2.22	"Institutional Lender"	4
Section 2.23	"Irrigation System"	5
Section 2.24	"Master Community Documents"	5
Section 2.25	"Master Development Plan"	5
Section 2.26	"Members"	5
Section 2.27	"Merchant Builder"	5
Section 2.28	"Modifications Committees" or "MC"	5
Section 2.29	"Neighborhood"	5
Section 2.30	"Neighborhood Assessments"	6
Section 2.31	"Neighborhood Association"	6
Section 2.32	"Neighborhood Common Area"	6
Section 2.33	"Neighborhood Covenant" or "Neighborhood Declaration"	6
Section 2.34	"Neighborhood Documents"	6
Section 2.35	"Neighborhood Expenses"	6
Section 2.36	"Neighborhood Representative"	6
Section 2.37	"New Construction Committee" or "NCC"	7
Section 2.38	"Owner"	7
Section 2.39	"Person"	7
Section 2.40	"Prior Declaration"	7
Section 2.41	"Property"	7
Section 2.42	"Public Records"	7
Section 2.43	"PUD"	7
Section 2.44	"Resident"	7

(1)

OR: 2324 PG: 2879

OR: 3658 PG: 1786

1787

1763

OR BOOK

001230

PAGE

Section 2.45	"Special Assessments"	7
Section 2.46	"Street"	7
Section 2.47	"Supplemental Declaration" or "Supplement"	8
Section 2.48	"Surface Water Management System"	8
Section 2.49	"Unit"	9
Section 2.50	"Vineyards"	9
Section 2.51	"Voting Group"	9
ARTICLE III DECLARANT'S RIGHTS AND POWERS		9
Section 3.01	Additions of Property Within the Vineyards	9
Section 3.02	Removal of Property	10
Section 3.03	Addition of Property Outside of the Vineyards	10
Section 3.04	Common Areas	10
Section 3.05	Neighborhood Associations	12
Section 3.06	Enforcement and Inaction	13
Section 3.07	Transfer of Declarant's Rights	13
Section 3.08	Amendment	14
ARTICLE IV ASSOCIATION'S RIGHTS AND POWERS		14
Section 4.01	Maintenance of the Areas of Common Responsibility	14
Section 4.02	Management of Common Area	14
Section 4.03	Streets	15
Section 4.04	Traffic Regulation	15
Section 4.05	Insurance	16
Section 4.06	Individual Insurance	18
Section 4.07	Damage and Destruction	19
Section 4.08	Disbursement of Proceeds	20
Section 4.09	Repair and Reconstruction	20
ARTICLE V MEMBERSHIP AND VOTING RIGHTS		21
Section 5.01	Members	21
Section 5.02	Classes of Voting Rights	21
Section 5.03	Voting Rights	22
Section 5.04	Neighborhood Representatives and Voting Groups	22
Section 5.05	Multiple Owners of a Unit	23
Section 5.06	Voting Control	23
Section 5.07	Transfer of Control of the Association	23
Section 5.08	Assignment of Units	24
ARTICLE VI MEMBERS' RIGHTS AND EASEMENTS		24
Section 6.01	Members' Rights and Easements	24
Section 6.02	Delegation of Right	24

(ii)

POOR QUALITY ORIGINAL

OR: 2324 PG: 2880

✓ OR: 2378 PG: 1673 ✓

✓ OR: 3658 PG: 1787 ✓ 1768

1763
OR BOOK

001231
PAGE

ARTICLE VII	PROPERTY RIGHTS	25
Section 7.01	Dedication of Common Areas	25
Section 7.02	Easements	25
Section 7.03	Restriction on Owner Easements	26
ARTICLE VIII	ASSESSMENTS	26
Section 8.01	Creation of the Lien and Personal Obligation	26
Section 8.02	Initial Reserve Assessment	28
Section 8.03	Annual Assessment	28
Section 8.04	Commencement of Annual Assessments	28
Section 8.05	Computation of Annual Assessment	29
Section 8.06	Computation of Neighborhood Assessments	29
Section 8.07	Special Assessments	30
Section 8.08	Individual Assessments	31
Section 8.09	Declarant Assessment	31
Section 8.10	Merchant Builder Assessment	32
Section 8.11	Exempt Property	32
Section 8.12	Lien	32
Section 8.13	Priority and Extinguishment of the Lien	33
Section 8.14	Collection by Neighborhood Associations	33
Section 8.15	Statement of Status of Assessments	34
ARTICLE IX	USE RESTRICTIONS AND ARCHITECTURAL APPROVAL	34
Section 9.01	Governmental Restrictions on Use	34
Section 9.02	Approval of Plans and Specifications	34
Section 9.03	Construction Regulations of the Design Guidelines	38
Section 9.04	Colors	38
Section 9.05	Materials	38
Section 9.06	Roofs	38
Section 9.07	Factory-Built Structures	39
Section 9.08	Landscaping	39
Section 9.09	Driveways and Parking Areas	39
Section 9.10	Underground Utility Lines	39
Section 9.11	Flagpoles	39
Section 9.12	Temporary and Accessory Structures	39
Section 9.13	Garages	40
Section 9.14	Outdoor Equipment	40
Section 9.15	Air Conditioning and Heating Equipment	40
Section 9.16	Security Systems	40
Section 9.17	Solar Collectors	41
Section 9.18	Signs	41
Section 9.19	Walls, Fences and Shutters	41
Section 9.20	Annoying Lighting, Sounds, Odors	42
Section 9.21	Pools	42
Section 9.22	Clothes Drying Area	42

(iii)

POOR QUALITY ORIGINAL

1763
OR BOOK

001232
PAGE

Section 9.23	Trucks, Commercial Vehicles, Recreation Vehicles, Mobile Homes, Boats, Campers and Trailers	42
Section 9.24	Pets and Animals	43
Section 9.25	Playground and Basketball Equipment	44
Section 9.26	Window Coverings	44
Section 9.27	Maintenance of Premises	44
Section 9.28	Nuisances	44
Section 9.29	Declarant's and the Association's Exculpation	44
Section 9.30	Subdivision and Regulation of Land	45
Section 9.31	Owner and Member Compliance	45
Section 9.32	Antennas	45
Section 9.33	Wells	46
Section 9.34	Compliance with Laws	46
Section 9.35	Hazardous Materials	46
Section 9.36	Leasing	46
ARTICLE X	PROPERTY MAINTENANCE	47
Section 10.01	Purpose and Authority	47
Section 10.02	Maintenance Requirement	47
Section 10.03	Guidelines	47
Section 10.04	Optional Maintenance of Individual Property	48
Section 10.05	Corrective Maintenance of a Unit	48
Section 10.06	Corrective Maintenance of Neighborhood Common Property	48
Section 10.07	Entry Rights	48
ARTICLE XI	NEIGHBORHOOD ASSOCIATIONS	49
Section 11.01	Cooperation with Neighborhood Associations	49
Section 11.02	Certain Rights of Association Regarding Neighborhood Associations	49
ARTICLE XII	MANAGEMENT SERVICES TO NEIGHBORHOOD ASSOCIATIONS	50
Section 12.01	Scope	50
Section 12.02	Service Agreement	50
Section 12.03	Basis of Management Services	51
ARTICLE XIII	COUNTRY CLUB	51
Section 13.01	Country Club	51
Section 13.02	Rights of Access	51
Section 13.03	Jurisdiction and Cooperation	52
Section 13.04	Easement for Golf Balls	52
Section 13.05	Assumption of Risk and Indemnification	52

(iv)

OR: 3658 PG: 1788 ✓

✓ OR: 2378 PG: 1675 ✓

OR: 3658 PG: 1789

1763
OR BOOK001233
PAGE

ARTICLE XIV	SURFACE WATER MANAGEMENT SYSTEM	53
Section 14.01	Surface Water Management System	53
ARTICLE XV	IRRIGATION SYSTEM	54
Section 15.01	General	54
Section 15.02	Maintenance and Operation of Irrigation System	54
ARTICLE XVI	CABLE TELEVISION	55
Section 16.01	CATV Agreement	55
Section 16.02	Easements	55
ARTICLE XVII	GENERAL PROVISIONS	55
Section 17.01	Public Facilities	55
Section 17.02	Declaration and General Protective Covenants Run With the Land	56
Section 17.03	Commencement and Completion of Construction	56 57
Section 17.04	Nonliability of Declarant	57
Section 17.05	Amendment	58
Section 17.06	Other Documents	58
Section 17.07	Severability	58
Section 17.08	Dissolution	58
Section 17.09	Gender	59
Section 17.10	Notices	59
Section 17.11	Construction	59
Section 17.12	Waiver	59
Section 17.13	Litigation	60
Section 17.14	Independent Builders	60
Section 17.15	Notice of Transfer of Unit	60

(v)

POOR QUALITY ORIGINAL

1763

001234

OR BOOK

PAGE

AMENDED AND RESTATED DECLARATION OF MASTER COVENANTS, CONDITIONS
AND RESTRICTIONS FOR THE VINEYARDS OF NAPLES

THIS DECLARATION made as of the 19th day of OCTOBER, 1992,
by THE VINEYARDS DEVELOPMENT CORPORATION; JOSEPH G. PROCACCI and
MICHAEL J. PROCACCI, as tenants in common; and is joined in by THE
VINEYARDS COMMUNITY ASSOCIATION, INC. and FIDELITY BANK, N.A.

RECITALS:

- A. Definitions of defined terms are set forth in Article II.
- B. Declarant is the master developer of the Vineyards.
- C. The Vineyards is a master planned community consisting of
a series of Neighborhoods, each governed by both the Master
Community Documents and Neighborhood Documents.
- D. The Declarant had previously submitted portions of the
Property to the Declaration of Master Covenants, Conditions and
Restriction for The Vineyards as recorded in O.R. Book 1284, Page
1938, at Seq., of the Public Records, Florida, as amended.
- E. Article 11.05 of the Prior Declaration permits the
Declarant to amend the Declaration.
- F. The Declarant is by this Declaration amending and
restating the Prior Declaration.

NOW, THEREFORE, Declarant declares that the Property and such
additions thereto as hereafter may be made subject to this
Declaration by Supplemental Declaration, is and shall be held,
transferred, sold, conveyed and occupied subject to the covenants,
conditions, restrictions, easements, encroachments and liens
hereafter set forth, specifying that this Declaration shall
constitute a covenant running with the land and this Declaration
shall be binding upon all Persons having an interest in the
Property.

ARTICLE I

INTENT OF DECLARATION

Declarant by this Declaration is modifying, amending and
restating the Prior Declaration. This Declaration shall be binding
on the Property.

This Declaration is intended to provide for the preservation
and enhancement of the value, desirability and attractiveness of
the Property by imposing mutually beneficial covenants,
conditions, restrictions and easements on the Property. This
Declaration provides a reasonable and flexible procedure for the

OR: 3658 PG: 1790 ✓

1763
OR BOOK001235
PAGE

overall development of the Property and establishes a method of administration, maintenance, preservation, use and enjoyment of the Property.

The Property will be developed in accordance with all applicable approvals granted by the PUD, the Development Order and all permits and other approvals for the Property, as the same may exist from time to time.

DEFINITIONS

Section 2.01 "Annual Assessment" shall mean and refer to Assessments levied in accordance with Article 8.03 hereof.

Section 2.02 "Area of Common Responsibility" shall mean and refer to the Common Area, together with those areas, if any, which by the terms of this Declaration, or by contract or agreement with any Neighborhood Association or a governmental agency become the responsibility of the Association. The Areas of Common Responsibility shall include, without limitation, maintenance of median landscaping on Vineyards Boulevard and may include maintenance of Streets not owned by the Association or any Neighborhood Association.

Section 2.03 "Articles of Incorporation" or "Articles" shall mean and refer to the Articles of Incorporation of The Vineyards Community Association, Inc., as filed with the Secretary of State of Florida, and as may be amended from time to time.

Section 2.04 "Assessment" shall mean and refer to those charges made by the Association from time to time in accordance with Article VIII hereof and shall include Annual Assessments, Special Assessments, Neighborhood Assessments and Individual Assessments.

Section 2.05 "Association" shall mean and refer to THE VINEYARDS COMMUNITY ASSOCIATION, INC., a Florida not-for-profit corporation, its successors and assigns.

Section 2.06 "Board of Governors" shall be the elected body of the Association having its normal meaning under Florida corporate law.

Section 2.07 "By-Laws" shall mean and refer to the By-Laws of the Association, as may be amended from time to time.

Section 2.08 "Common Areas" shall mean and refer to those areas of land shown on any plat of the Property which are dedicated to the Association, or any other property which is dedicated, conveyed, leased or licensed to the Association, and which are intended to be devoted to the common use and enjoyment of all or a

OR: 3658 PG: 1792

1763
OR BOOK001236
PAGE

portion of the Members of the Association. Common Area may be dedicated by Supplemental Declaration. The term "Common Area" shall also include any personal property acquired by the Association if said property is designated as "Common Area" in the bill of sale or instrument transferring same or subsequently declared by the Association or the Declarant to be Common Area. Any land or personal property leased by the Association shall lose its character as Common Area upon the expiration of such lease. No portion of the Country Club Property shall be included in or shall be deemed to be Common Area.

Section 2.09 "Common Expenses" shall mean and refer to all expenses incurred by the Association in connection with its ownership, maintenance and other obligations for the Areas of Common Responsibility or the operation of the Association. Common Expenses may include a reasonable reserve for capital repairs and replacements, all as may be specifically authorized from time to time by the Board of Governors.

Section 2.10 "Community Wide Standards" shall mean the standards of conduct, maintenance, or other activity generally prevailing throughout the Property. Such standards may be more specifically determined by the Board of Governors and by the Declarant so long as the Declarant owns one (1) or more Units within the Property. Community Wide Standards shall be part of the rules and regulations of the Association.

Section 2.11 "Country Club" shall mean and refer to the owner of the Country Club Property.

Section 2.12 "Country Club Property" shall mean the portion of the Property comprising the golf course, clubhouse and related facilities. THE COUNTRY CLUB PROPERTY IS NOT COMMON AREA.

Section 2.13 "Declarant" shall mean and refer to THE VINEYARDS DEVELOPMENT CORPORATION, a Florida corporation, MICHAEL J. PROCACCI, and JOSEPH G. PROCACCI, jointly and severally, together with their successors and assigns of any or all of their respective rights under this Declaration.

Section 2.14 "Declaration" shall mean and refer to this document entitled, Amended and Restated Declaration of Master Covenants, Conditions and Restrictions for The Vineyards of Naples as the same may be amended or supplemented from time to time.

Section 2.15 "Design Standards and Guidelines" shall mean and refer to the guidelines, standards and regulations governing construction of new improvements and any modifications to existing improvements adopted in accordance with Article IX. Design Standards may be different for different Neighborhood and may be amended from time to time.

✓ OR: 2378 PG: 1679 ✓
OR: 2324 PG: 28861763
OR BOOK001237
PAGE

Section 2.16 "Development Order" shall mean and refer to that certain Ordinance adopted by Collier County on May 7, 1985 governing the development of the Property, and any amendments thereto.

Section 2.17 "First Mortgage" shall mean and refer to any Institutional Lender who holds a first mortgage on a Unit.

Section 2.18 "Governing Documents" shall mean (i) in the case of the Association, this Declaration, any Supplemental Declaration, the Articles of Incorporation, By-Laws, rules and regulations and Design Standards and Guidelines, and (ii) in the case of a Neighborhood Association, the Neighborhood Declaration, the articles of incorporation, by-laws and rules and regulations of the Neighborhood Association, as the same may be amended from time to time. In the event of conflict or inconsistency between the Association and Neighborhood Association Governing Documents, to the extent permitted by law, the Association Governing Documents shall control. In the event of conflict or inconsistency among Governing Documents applicable to the Association or Neighborhood Association, as the case may be, to the extent permitted by law, the Declaration, any Supplemental Declaration, articles of incorporation, by-laws and rules and regulations in that order shall control. One Governing Document's lack of a provision with respect to a matter for which provision is made in another Governing Document shall not be deemed a conflict or inconsistency between such Governing Documents.

Section 2.19 "Improvements" shall mean and refer to all structures or land improvements of any kind, including, without limitation, any building, fence, wall, sign, paving, grading, parking and building addition, site or other structure alteration, screen enclosure, sewer, drain, disposal system, water distribution lines and facilities, decorative building, recreational facility, landscaping, exterior lighting, berming, mounding, or landscape device or object.

Section 2.20 "Individual Assessments" shall mean and refer to Assessments levied in accordance with Article 8.08 hereof.

Section 2.21 "Institutional" shall mean and refer to nonresidential and noncommercial uses, including but not limited to churches, schools, libraries, museums, utilities and governmental facilities.

Section 2.22 "Institutional Lender" shall mean and refer to a bank, federal savings and loan association, state savings and loan association, institutional investor, mortgage bank or broker, insurance company, union pension fund, real estate investment trust, or any similar type lender generally recognized as an institutional lender holding a mortgage on one or more Units. Institutional Lender shall also include any agency of the United States government, the Declarant, or any Person given a mortgage

OR: 3658 PG: 1793

1763
OR BOOK

001238
PAGE

insured by the Federal Housing Administration, the Veterans Administration, Federal National Mortgage Association, or any branch or agency of the United States government or the government of the State of Florida.

Section 2.23 "Irrigation System" shall mean all wells, pumps, pipes, check valves, meters and other equipment owned by Vineyards Utilities, Inc. or its successors or assigns used to irrigate the Country Club Property, the Common Area and Units. The Irrigation System shall include all replacements to any of the above outlined items.

Section 2.24 "Master Community Documents" shall mean and refer to this Declaration, any Supplemental Declaration, the Articles of Incorporation, By-Laws, Design Standards and Guidelines and rules and regulations of the Association.

Section 2.25 "Master Development Plan" shall mean and refer to the Declarant's plan for development of the Vineyards as may be amended from time to time by Declarant showing the land uses and Units assigned by Declarant to the various portions of the Property.

Section 2.26 "Members" shall mean and refer to those Persons who are entitled to membership in the Association. The three (3) classes of membership are:

A. "Class A" shall mean and refer to the class of membership which includes all Members with the exception of the Declarant for so long as he is a Class B Member.

B. "Class B" shall mean and refer to the class of membership which includes only the Declarant.

C. "Class C" shall mean and refer to the owner of the Country Club Property.

Section 2.27 "Merchant Builder" shall mean and refer to all builders who purchase Units to construct buildings and who are participants in an organized builder program implemented by the Declarant.

Section 2.28 "Modifications Committees" or "MC" shall refer to the committee established by the Board of Governors and described in Article 9.02 hereof.

Section 2.29 "Neighborhood" shall mean and refer to any single family development, condominium project, cluster development, commercial development or other sub-area development. Neighborhoods may, but shall not be required to be governed by a Neighborhood Association and Neighborhood Documents.

OR: 3658 PG: 1794

1763
OR BOOK001239
PAGE

Section 2.30 "Neighborhood Assessments" shall mean Assessments levied against the Units in a particular Neighborhood or Neighborhoods to fund Neighborhood Expenses.

Section 2.31 "Neighborhood Association" shall mean and refer to any property owners association, homeowners association, condominium association or other such entity, their successor(s) and assigns, for any particular Neighborhood.

Section 2.32 "Neighborhood Common Area" shall mean and refer to certain portions of the Common Area which are for the primary use and benefit of one (1) or more, but less than all, of the Members of the Association. All costs associated with maintenance, repair, replacement and insurance of Neighborhood Common Areas shall be assessed against the Owners and their Units which are benefited thereby as a Neighborhood Assessment. By way of illustration and not limitation, Neighborhood Common Areas may include operating and maintenance of guard gates intended for the benefit of Owners within a particular Neighborhood or Neighborhoods and supported exclusively by Neighborhood Assessments. Neighborhood Common Areas shall be designated as such and the exclusive use thereof shall be assigned in the deed, Plat or Supplement conveying or dedicating the same to the Association.

Section 2.33 "Neighborhood Covenant" or "Neighborhood Declaration" shall mean and refer to any and all covenants, conditions, restrictions and other provisions imposed by recorded instrument applicable to one (1) or more specific Neighborhoods, but not to all Neighborhoods. A Supplement applicable to one or more Neighborhoods shall not be considered a Neighborhood Declaration. By way of example, the Valley Oak Neighborhood Declaration recorded in O.R. Book 1301, Page 812 et seq. of the Collier County Public Records shall be considered a Supplement.

Section 2.34 "Neighborhood Documents" shall mean and refer to the Neighborhood Declaration, any Amendment thereto and the articles of incorporation, by-laws and rules and regulations of a Neighborhood Association.

Section 2.35 "Neighborhood Expenses" shall mean and include the expenses incurred by the Association for the benefit of Owners of Units within a particular Neighborhood or Neighborhoods, which may include a reasonable reserve for capital repairs and replacements, all as may be specifically authorized from time to time by the Board of Governors. Neighborhood Expenses may be shared by one (1) or more benefited Neighborhoods.

Section 2.36 "Neighborhood Representative" shall mean and refer to the representative elected by each Neighborhood Association to be responsible for casting all votes attributable to Units in the Neighborhood for election of governors, amending this Declaration or the By-Laws, and all other matters provided for in

1763

001240

OR BOOK

PAGE

OR: 3658 PG: 1796 ✓

this Declaration and in the By-Laws. Unless otherwise provided by the applicable Neighborhood Documents, the Neighborhood Representative from each Neighborhood shall be the highest elected officer (e.g., president) from that Neighborhood Association; the Alternate Neighborhood Representative shall be the next most senior officer.

Section 2.37 "New Construction Committee" or "NCC" shall refer to that committee as established by the Declarant and described in Article 9.02 hereof.

Section 2.38 "Owner" shall mean and refer to a record Owner of fee simple title to any Unit located within the Property, but excluding those having an interest in a Unit merely as security for the performance of an obligation.

Section 2.39 "Person" shall mean and include an individual, corporation, governmental agency, business trust, estate, trust, partnership, association, two (2) or more persons having a joint or common interest, or any other legal entity.

Section 2.40 "Prior Declaration" shall mean and refer to the Declaration of Master Covenants, Conditions and Restrictions for the Vineyards recorded in O.R. Book 1284, Page 1938, at seq., of the Public Records, as amended.

Section 2.41 "Property" shall mean and refer to all real property which is subject to this Declaration from time to time, including such real property as may from time to time be annexed hereto under the provisions of Article III hereof. The Property subject to this Declaration as of the date hereof is legally described on Exhibit A.

Section 2.42 "Public Records" shall mean and refer to the public records of Collier County, Florida.

Section 2.43 "PUD" shall mean and refer to Collier County Ordinance No. 85-15, establishing the Planned Unit Development for The Vineyards, adopted by the Board of County Commissioners of Collier County, Florida on May 7, 1985, as amended, and as the same may be additionally amended from time to time.

Section 2.44 "Resident" shall mean and refer to the legal occupant of any Unit.

Section 2.45 "Special Assessments" shall mean and refer to Assessments levied in accordance with Article 8.07.

Section 2.46 "Street" shall mean and refer to any street, highway or other thoroughfare constructed within the Vineyards that is dedicated to, or owned by, the Association, or is not a public right-of-way, or any section of a public right-of-way for which the

1763
CR 800K001241
PAGE

Association may have maintenance responsibility, whether same is designated as street, avenue, boulevard, drive, place, court, road, terrace, way, circle, lane, walk or other similar designation.

Section 2.47 "Supplemental Declaration" or "Supplement" shall mean an amendment or supplement to this Declaration executed by or consented to by Declarant or its successors in interest which subjects additional property to this Declaration; imposes, additional restrictions and obligations or removes restrictions and obligations on the land described therein; designates Voting Groups; and/or is for any other purpose specifically provided for in this Declaration. The term shall also refer to the instrument recorded pursuant to Article III to subject additional property to this Declaration.

Section 2.48 "Surface Water Management System" shall mean and refer to portions of the Property consisting of swales, inlets, culverts, lakes, outfalls, stormdrains, and the like, and all connecting pipes and easements, used in connection with the retention, drainage and control of surface water, including, but not by way of limitation, that portion of the Property subject to the jurisdiction of the Southwest Florida Water Management District.

Section 2.49 "Unit" shall mean and refer to a portion of the Property, whether developed or undeveloped, intended for development, use or occupancy as an attached or detached residence for a single family and shall, unless otherwise specified, include within its meaning (by way of illustration, but not limitation) single family lots, attached or detached villas, cluster homes, patio or zero lot line homes, single-family detached houses on one (1) or more separately platted lots and condominium units, as well as vacant land intended for development as such, all as may be developed, used and defined as herein provided or as provided in Supplemental Declarations covering all or part of the Property. The term shall include all portions of the land owned as well as any structure thereon. In the case of a condominium or other structure which contains multiple dwellings, each dwelling shall be deemed to be a separate Unit. Any two (2) or more Units which are under common ownership and on which a single residence has been constructed shall nevertheless be considered to be two (2) or more separate Units for purposes of voting, assessment and all other matters hereunder. The term unimproved Unit shall mean a Unit upon which a foundation slab has not been poured.

In the case of a parcel of vacant land or land which improvements are under construction, the parcel shall be deemed to contain the number of Units designated for such parcel on the Master Development Plan until such time as a certificate of occupancy is issued on the parcel by the local governmental entity having jurisdiction, after which the portion designated in the certificate of occupancy shall constitute a separate Unit or Units

1763

001242

OR BOOK

PAGE

as determined above and the number of Units on the remaining land, if any, shall continue to be determined in accordance with this paragraph. For any parcel of vacant land upon which development has not been completed three (3) years after the commencement of development, the number of Units applicable to such parcel shall be determined by certificates of occupancy issued for completed buildings on such parcel and the balance of the Units designated on the applicable site plan may be redetermined by Declarant in its sole discretion. At such time as a certificate of occupancy has been issued for all Units to be constructed on a parcel of land, any Units contained within the original Master Development Plan which exceed the actual number of Units completed shall revert to the Declarant to be assigned to the other vacant parcels of land.

Section 2.50 "Vineyards" shall mean and refer to those certain lands located in Collier County, Florida and owned by Declarant, within the general boundaries of Vanderbilt Beach Road on the north, Airport Road on the west, Pine Ridge Road on the south, and Golden Gate Estates on the east and such other lands as may, from time to time, be added to or subtracted from said lands pursuant to Article III. A legal description and sketch of the Vineyards is attached hereto as Exhibit B.

Section 2.51 "Voting Group" shall mean one (1) or more Neighborhood Representatives who vote on a common slate for election of governors to the Board of Governors of the Association, as more particularly described in Section 5.04 or, if the context permits, the group of Members whose Units are represented thereby.

ARTICLE III

DECLARANT'S RIGHTS AND POWERS

Section 3.01 Additions of Property Within the Vineyards

A. Declarant shall have the right and the power in its sole discretion, but neither the duty nor the obligation, to add any lands within the boundaries of the Vineyards to the Property by recording a Supplemental Declaration in the Public Records subjecting such additional lands to this Declaration. Such Supplemental Declaration shall require the consent of the Owner thereof and the Declarant and no other Person. THE EFFECT OF SUCH AN ADDITION WOULD BE TO ALLOW FOR AN INCREASE IN THE NUMBER OF UNITS, THE NUMBER OF POTENTIAL MEMBERS OF THE ASSOCIATION, THE NUMBER OF UNITS AND THE TOTAL NUMBER OF VOTES IN THE ASSOCIATION.

B. At the time additional lands are made subject to this Declaration, Declarant may also provide in such Supplemental Declaration that such Supplemental Declaration shall:

1763
OR BOOK001243
PAGE

(i) modify any of the provisions of this Declaration insofar as they may apply to such additional lands only; or

(ii) create new provisions applicable only to such additional lands; or

(iii) omit the applicability of any of the provisions of this Declaration as to any such additional lands; or

(iv) do any, all, or none of the above.

C. The execution and recordation of this Declaration shall not be construed to require Declarant to subject any of the lands within the Vineyards to the covenants, conditions and restrictions or other provisions of this Declaration or any other recorded instrument.

Section 3.02 Removal of Property

Declarant reserves the right to amend this Declaration from time to time prior to termination of the Class B Membership, in its sole discretion, without the prior notice or consent of any Person to remove any portions of the Property then owned by the Declarant (or any affiliate of Declarant) or by the Association from the provisions of this Declaration if and to the extent such property was originally subjected to this Declaration in error or if Declarant changes the development plan for the Property, provided, however, that such withdrawal does not materially and adversely change the general plan for development of the Property.

Section 3.03 Addition of Property Outside of the Vineyards

Any lands not within the boundaries of the Vineyards may be added to this Declaration by Declarant only upon the affirmative vote of Neighborhood Representatives casting a majority of the votes of the Association and the consent of the Declarant and the Owner of such Property. Such addition shall be accomplished by recording a Supplemental Declaration in the Public Records. Provided, however, this paragraph shall not prevent the Association from acquiring, by purchase, gift, dedication, lease, license or other use right, any lands outside the boundaries of the Vineyards.

Section 3.04 Common Areas

A. So long as there is a Class B Member, Declarant shall have the right and the power, but neither the duty nor the obligation, in its sole discretion, to set aside, grant a license or other use right to real property within or without the Vineyards for such purposes as may be expressed in the instrument of conveyance, lease or grant of license or use. No such real property shall be considered to be the Common Area until actually

1763
OR BOOK001244
PAGE

so conveyed, dedicated by platting or Supplemental Declaration, leased or a grant of license or other use right is created by a written instrument. All Common Areas shall be maintained by the Association at its expense for the benefit of its Members.

(i) Any such conveyance, dedication, lease or grant of license or use right to the Association may be exclusive or nonexclusive so that Persons or entities other than the Association may or may not have a right, power, duty or privilege with respect to all or any part of any real property so conveyed, leased, or licensed for the use to which it has been granted. The Association must accept from Declarant any such conveyance, dedication, lease, grant of license or grant of use right. So long as there is a Class B Member, the Association shall not accept from any Person other than Declarant a conveyance, dedication, lease, grant of license or grant of use right except upon the prior written approval and consent of the Declarant.

(ii) Prior to any conveyance, dedication, lease or grant of license or other use right by Declarant to the Association of any property, Declarant shall have the right to charge reasonable fees for the use of such property; thereafter, the right to use such property may be subject to reasonable rents, fees and other charges in favor of the Association; in any event, rents, fees and other charges required to be paid to Declarant under the leases, grants, license or contracts creating the use right shall continue to be paid.

B. Areas designated as Cypress Preserve Areas under the Master Development Plan are within the boundaries of the Country Club Property. Such Cypress Preserve Areas are hereby declared Areas of Common Responsibility, and they shall be the perpetual maintenance responsibility of the Association and may in no way be altered from their natural state. Activities prohibited within the Cypress Preserve Areas include, but are not limited to, construction or placing of buildings on or above the ground; dumping or placing of soil or other substances such as trash; removal or destruction of trees, shrubs or other vegetation; excavation, dredging or removal of soil material; diking or fencing; and any other activities detrimental to drainage, flood control, water conservation, erosion control or fish and wildlife habitat conservation or preservation.

C. So long as there is a Class B Member, Declarant shall have the right and the power to regulate and control the external design and appearance of Common Areas in such a manner as to promote a quality environment which will preserve the value of the Units and to foster the attractiveness and functional utility of the Vineyards as a place to live, work and play and which will maintain harmonious relationship among structures, vegetation and topography.

1763

001245

OR BOOK

PAGE

D. The Common Areas shall be subject to the provisions of Article IX. The provisions of Article IX shall not be applicable to any property owned by Declarant prior to its conveyance to the Association or a Neighborhood Association.

E. No nuisance or obnoxious or offensive activity shall be conducted or permitted on any Common Area. So long as there is a Class B Member, the Declarant shall have the right and the power in the exercise of its reasonable discretion to determine what activities or uses constitute nuisances or obnoxious or offensive activity. Nothing shall be done within the Common Areas which may be or become a nuisance to Residents or Members.

F. So long as there is a Class B Member, Common Areas shall only be used in the manner approved by Declarant.

G. Neither the execution and recordation of this Declaration, nor the creation of the Association or other entity, nor the recordation of any other instrument subjecting any land in the Vineyards to protective covenants and restrictions, shall obligate or require Declarant or any other Person to grant any right, power, duty or privilege of any nature or kind to the Association or other entity; or obligate or require Declarant to perform any act permitted under this Declaration or to enforce any covenant, condition, restriction or other provision thereof.

H. Except as otherwise specifically provided herein, so long as there is a Class B Member, Declarant reserves the right and the power, in its sole discretion, to delegate or assign, either exclusively or nonexclusively, to any Person or entity, any or all of its rights, powers, duties or privileges created or provided for by this Declaration or by any other recorded instrument. Such delegation or assignment may only be made by Supplemental Declaration recorded in the Public Records. Declarant shall be under no obligation to delegate or assign any of its rights, powers, duties, and/or privileges to any Person or entity.

Section 3.05 Neighborhood Associations

So long as Declarant owns property in the Vineyards for development, Declarant shall have the right and the power, but neither the duty nor the obligation, to amend the specific provisions of this Declaration insofar as they apply to one (1) or more Neighborhoods without amending those provisions with respect to all Neighborhoods and to supplement this Declaration by recording a Supplemental Declaration or Neighborhood Declaration applying to any specific Neighborhood. Such Neighborhood Declaration may or may not create property owners associations, homeowners associations, condominium associations or entities other than the Association.

OR: 2324 PG: 2895

.1763
OR BOOK001246
PAGESection 3.06 Enforcement and Inaction

A. So long as Declarant owns property in the Vineyards for development, Declarant reserves unto itself the right and the power to enforce the covenants, conditions, restrictions and other provisions of the Governing Documents and to delegate or assign either exclusively or nonexclusively any or all of its rights, powers, duties or privileges hereunder to the Association, or to any Neighborhood Association, or to an Owner, or to any other Person.

B. So long as Declarant owns property in the Vineyards for development, Declarant shall have the right and power to enforce the Governing Documents by any proceeding at law or in equity against any Person violating or attempting to violate such provision, to restrain any violation or attempted violation of such provisions, to require performance of such provisions, to recover damages for violations of such provisions and to levy against the property to enforce any lien created by this Declaration. Failure by Declarant or by the Association or by a Neighborhood Association or any other Owner or any other Person to enforce any of such provisions shall in no event be deemed a waiver of their right to do so thereafter.

C. The costs and reasonable attorneys' fees, including those resulting from any appellate proceedings, incurred by Declarant or the Association in any action against any Owner to enforce any provisions of this Declaration shall be a personal obligation of such Owner which shall be paid by such Owner and any amount which remains due and unpaid shall be considered an Individual Assessment collectible in the manner provided in Article VIII.

Section 3.07 Transfer of Declarant's Rights

The Association shall assume Declarant's rights and obligations under this Declaration as follows.

A. After Declarant and Merchant Builders no longer own property in the Vineyards for development if the right or obligation extends to Declarant so long as it owns property for development;

B. After Declarant becomes a Class A Member if the right or obligation extends to Declarant so long as it was a Class B Member; or

C. At such earlier time as Declarant may elect by written assignment of a right or obligation to the Association. Any such assignment may be revoked in writing by Declarant, thereby allowing Declarant to reacquire the right or obligation previously assigned. Unless transferred to the Association as described

OR: 3658 PG: 1802

OR: 2310 PG: 1000

1763
OR BOOK

001247
PAGE

above, the Association shall not succeed to the Declarant's rights under this Declaration.

Section 3.08 Amendment

This Article shall not be amended without the prior written consent of Declarant, so long as Declarant owns any property for development within the Vineyards.

ARTICLE IV

ASSOCIATION'S RIGHTS AND POWERS

Section 4.01 Maintenance of the Areas of Common Responsibility

The Association shall be responsible for maintenance and repair of the Areas of Common Responsibility, including but not limited to, the following:

A. Any security systems, guardhouses and other security facilities which may be operated and maintained for the benefit of all or a portion of the Units within the Property, except any security system, guardhouse or security facility established primarily for the benefit of a Neighborhood within the Property and owned, operated and maintained by a Neighborhood Association.

B. All Streets; bikepaths and crossovers within any portion of the Vineyards which are dedicated to the Association; and any streetlights, traffic signs and signals and informational signs on or over such Streets, bikepaths and crossovers.

C. The Surface Water Management System, subject to the terms of applicable permits and regulations issued by any government agency or water management district having jurisdiction.

D. Any common or other areas conveyed, dedicated or leased to or used by the Association, including any improvements on such Common Area.

Section 4.02 Management of Common Area

The Association's authority to manage the Common Areas shall include:

A. The right to establish rules and regulations governing the use of the Common Areas, subject to applicable law;

B. The right to charge reasonable admission and other fees or Assessments for the use of Common Areas;

OR: 2324 PG: 2897

1763
CR BOOK001248
PAGE

C. The right to suspend a Member's right to vote, and a Member's right to use Common Areas, for any period during which any Assessments against the Member's Unit or any obligation of the Member to the Association remains unpaid, and for a reasonable period during or after any infraction of the Association's rules and regulations;

D. The right to dedicate or transfer all or any part of Common Areas to any governmental agency, public authority or utility;

E. The right to borrow money for the purpose of improving Common Areas and in aid thereof to mortgage the same;

F. The right to take such steps as are reasonably necessary to protect Common Areas against foreclosure;

G. The right to enforce the provision of the Governing Documents governing use and enjoyment of the Common Areas; and

H. Except as provided in Article X regarding optional maintenance of individual property, corrective maintenance of Units, and corrective maintenance of common areas owned by a Neighborhood Association, and Article XII regarding management services to Neighborhood Associations, this Article shall not be construed to allow or require the Association to manage or maintain property owned by a Neighborhood Association.

Section 4.03 Streets

The Vineyards is planned to contain private rights-of-way and public streets. Vineyards Boulevard is a public thoroughfare for which the Association has the right to maintain median landscaping. All other streets within the Vineyards are planned as private to be maintained by the Association or a Neighborhood Association. Regardless of ownership of the Streets, the Association shall have the responsibility to maintain the Streets which are not the maintenance responsibility of a Neighborhood Association or the obligation of a governmental entity. Landscape areas of rights of way, including but not limited to medians on Vineyards Boulevard, and all private streets within the Vineyards shall be designated as Areas of Common Responsibility. Portions of the Streets service particular Neighborhoods, such as but not limited to Valley Oak. Allocation of the costs of maintenance of such Streets shall be Neighborhood Expenses to the benefitted Neighborhood(s). Costs associated with maintaining and operating access gates within the Vineyards shall be Neighborhood Expenses allocated to Neighborhoods with Units serviced by such access gates.

Section 4.04 Traffic Regulation

1763
OR BOOK001249
PAGE

A. The Association shall, to the extent permitted by applicable law, have the right to post speed limits on Streets and promulgate traffic and parking regulations for the use of the Streets and Common Areas. The Association shall also have the power to restrict the type of vehicles which may travel on or prevent vehicles from traveling on Streets. (The speed limits and traffic regulations are collectively referred to as "Traffic Regulations" and shall be considered rules and regulations of the Association.)

B. The Association shall have the right to establish enforcement mechanisms for violation of the Traffic Regulations, including without limitation, the assessment of fines which shall be collected as an Individual Assessment from Members, the removal of vehicles from the Property, and the suspension of a Member's rights and easements of enjoyment to the Common Areas.

Section 4.05 INSURANCE

The Association's Board of Governors or its duly authorized agent shall have the authority to and shall obtain blanket all-risk coverage insurance for all insurable Improvements on the Common Area, or if blanket all-risk coverage is not reasonably available, then at a minimum an insurance policy covering loss or damage by fire or other hazards, including extended coverage, vandalism, and malicious mischief. This insurance shall be in an amount sufficient to cover one hundred percent (100%) of the replacement cost of any repair or reconstruction in the event of damage or destruction from such hazard.

The Association shall not have any insurance responsibility for any Unit or common area of a Neighborhood Association.

Insurance obtained on the properties within any Neighborhood obtained by a Neighborhood Association shall at minimum comply with the applicable provisions of this Section, including the provisions of this Article applicable to policy provisions, loss adjustment, and all other subjects to which this Article applies with regard to insurance on the Common Area, except liability limits may be reduced pursuant to a Supplement or Board resolution affecting the Neighborhood. All such insurance shall be for the full replacement cost. All such policies shall provide for a certificate of insurance to be furnished to the Association.

The Board shall also obtain a public liability policy covering the Common Area, Streets, the Association, and its Members for all damage or injury caused by the negligence of the Association or any of its Members or agents, and, if reasonably available, governors' and officers' liability insurance. The public liability policy shall have at least Three Million Dollars (\$3,000,000.00) per person limit, as respects bodily injury and property damage, a Three Million Dollar (\$3,000,000.00) limit per occurrence, and the

1763
OR BOOK001250
PAGE

property damage limit shall be not less than Three Hundred Thousand Dollars (\$300,000.00).

Premiums for all insurance on the Common Area (other than Neighborhood Common Area) shall be a Common Expense of the Association and shall be included in the Annual Assessment; premiums for insurance on Neighborhood Common Area shall be charged to those Neighborhoods as a Neighborhood Assessment. The policy may contain a reasonable deductible, and in the case of property insurance, the amount thereof shall be added to the face amount of the policy in determining whether the insurance at least equals the full replacement cost.

All insurance coverage obtained by the Board of Governors shall be written in the name of the Association as trustee for the respective benefited parties, as further identified below. Such insurance shall be governed by the provisions hereinafter set forth.

A. All policies shall be written with a company authorized to do business in Florida which holds a Best's rating of A or better and is assigned a financial size category of XI or larger as established by A.M. Best Company, Inc., if reasonably available, or if not available, the most nearly equivalent rating.

B. All policies on the Common Area shall be for the benefit of the Association and its Members.

C. Exclusive authority to adjust losses under policies obtained by the Association shall be vested in the Association's Board of Governors. No First Mortgage or other lienholder shall have any right of participation with respect to losses pertaining to the Common Area.

D. In no event shall the insurance coverage obtained and maintained by the Association's Board of Governors hereunder be brought into contribution with insurance purchased by Neighborhood Associations, individual Owners, Residents, or their First Mortgagees and the insurance carried by the Association shall be primary.

E. All property insurance policies shall have an inflation guard endorsement, if reasonably available, and an agreed amount endorsement with an annual review by one (1) or more qualified persons, at least one of whom must be in the real estate industry and familiar with construction in the Southwest Florida area.

F. The Association's Board of Governors shall be required to make every reasonable effort to secure insurance policies that will provide for the following:

1763
OR BOOK001251
PAGE

(i) a waiver of subrogation by the insurer as to any claims against the Association's Board of Governors, the Owners, and their respective tenants, servants, agents, and guests;

(ii) a waiver by the insurer of its rights to repair and reconstruct, instead of paying cash;

(iii) a statement that no policy may be cancelled, invalidated, suspended, or subject to non-renewal on account of any one (1) or more individual Owners;

(iv) a statement that no policy may be cancelled, invalidated, suspended, or subject to non-renewal on account of the conduct of any governor, officer, or employee of the Association or its duly authorized manager without prior demand in writing delivered to the Association to cure the defect and the allowance of a reasonable time thereafter within which the defect may be cured by the Association, its manager, any Owner, or First Mortgagee;

(v) that any "other insurance" clause in any policy exclude individual Owners' policies from consideration; and

(vi) that the Association will be given at least thirty (30) days' prior written notice of any cancellation, substantial modification, or non-renewal.

In addition to the other insurance required by this Section, the Board shall obtain, as a Common Expense, worker's compensation insurance if and to the extent required by law, a fidelity bond or bonds on governors, officers, employees, and other Persons handling or responsible for the Association's funds, and flood insurance on Common Areas, if required. The amount of fidelity coverage shall be determined in the governors' best business judgment but, if reasonably available, may not be less than three (3) months' Assessments on all Units, plus reserves on hand. Bonds shall contain a waiver of all defenses based upon the exclusion of persons serving without compensation and shall require at least thirty (30) days' prior written notice to the Association of any cancellation, substantial modification, or non-renewal.

Section 4.06. Individual Insurance

By virtue of taking title to a Unit subject to the terms of this Declaration, each Owner covenants and agrees with all other Owners and with the Association that each Owner shall carry blanket all-risk property insurance on the Unit(s) and structures constructed thereon, unless the Neighborhood Association in which the Unit is located carries such insurance (which they are not obligated to do hereunder). Each Owner of a Unit further covenants and agrees that in the event of a partial loss or damage resulting in less than total destruction of the structures on his Unit, the

1763
OR BOOK001252
PAGE

Owner shall remove all debris within sixty (60) days and complete repair or reconstruction of the damaged structure within one (1) year in a manner consistent with the original construction or such other plans and specifications as are approved in accordance with Article IX of this Declaration. The Owner shall pay any costs of repair or reconstruction which are not covered by insurance proceeds. In the event that the structure is totally destroyed, the Owner may decide not to rebuild or not to reconstruct, in which case the Owner shall clear the Unit of all debris and return it to substantially the natural state in which it existed prior to the beginning of construction and thereafter shall maintain the Unit in a neat and attractive condition consistent with the Community Wide Standard.

Neighborhood Associations may have more stringent requirements regarding the standards for rebuilding or reconstructing improvements within the Neighborhood and the standard for returning the Units to their natural state in the event the structures are not rebuilt or reconstructed.

Section 4.07 Damage and Destruction

A. ~~Immediately after damage or destruction to all or~~ any part of the Property covered by insurance written in the name of the Association, the Board of Governors or its duly authorized agent shall proceed with the filing and adjustment of all claims arising under such insurance and obtain reliable and detailed estimates of the cost of repair or reconstruction of the damaged or destroyed improvements. Repair or reconstruction, as used in this paragraph, means repairing or restoring the affected portion of the Property to substantially the same condition in which they existed prior to the loss, allowing for any changes or improvements necessitated by changes in applicable building codes or other governmental requirements.

B. Any damage or destruction to the Common Area, or the Neighborhood Common Area, or the common property of any Neighborhood Association shall be repaired or reconstructed unless (a) if Common Area, the Neighborhood Representatives representing at least seventy-five percent (75%) of the votes attributable to Units, or (b) if Neighborhood Common Area or the common property of any Neighborhood Association, the Owners of Units representing at least seventy-five percent (75%) of the total votes of Units within the Neighborhood(s) whose Neighborhood Common Area or Neighborhood Association common property is damaged, shall decide within sixty (60) days after the loss not to repair or reconstruct. The foregoing may be made more stringent by the applicable Neighborhood Documents. If for any reason either the amount of the insurance proceeds to be paid as a result of such damage or destruction, or reliable and detailed estimates of the cost of repair or reconstruction, or both, are not made available to the Association within said period, then the period shall be extended until such

1763
OR BOOK001253
PAGE

funds or information shall be made available; provided however, such extension shall not exceed sixty (60) additional days. No holder of any lien relative to the Property or any Unit therein shall have the right to participate in the determination of whether the damage or destruction to Common Area or Neighborhood Common Area shall be repaired or constructed.

C. In the event that it should be determined in the manner described above that the Common Area, Neighborhood Common Area or Neighborhood Association common property shall not be repaired or reconstructed and no alternative improvements are authorized, then and in that event the affected portion of the Property shall be restored to their natural state and maintained undeveloped by the Association, or the Neighborhood Association, as applicable, in a neat and attractive condition consistent with the Community Wide Standard.

Section 4.08 Disbursement of Proceeds

A. Proceeds of insurance policies shall be disbursed as follows: If the damage or destruction for which the proceeds of insurance policies are paid is to be repaired or reconstructed, the proceeds, or such portion thereof as may be required for such purpose, shall be disbursed in payment of such repairs or reconstruction as hereinafter provided. Any proceeds remaining after defraying such costs of repair or reconstruction, or in the event no repair or reconstruction is made after making such settlement as is necessary and appropriate with the affected Owner or Owners and their mortgage(s), as their interest may appear, if any Unit is involved, shall be retained by and for the benefit of the Association and placed in a capital improvements account. This is a covenant for the benefit of any First Mortgagee of a Unit and may be enforced by such First Mortgagee.

B. If it is determined, as provided in Section 4.07 of this Article, that the damage or destruction to the Common Area for which the proceeds are paid shall not be repaired or reconstructed, such proceeds shall be disbursed in the manner as provided for excess proceeds described above.

Section 4.09 Repair and Reconstruction

If the damage or destruction to the Common Area for which insurance proceeds are paid is to be repaired or reconstructed, and such proceeds are not sufficient to defray the cost thereof, the Board of Governors shall, without the necessity of a vote of the Neighborhood Representative, levy a Special Assessment against all Owners on the same basis as provided for Annual Assessments; provided, if the damage or destruction involves the Neighborhood Common Area appurtenant to a specific Neighborhood(s), only the Owners of Units in the affected Neighborhood(s) shall be subject to assessment therefor. Additional Assessments may be made in like

OR: 3658 PG: 1809

OR: 2378 PG: 1695

1763
OR BOOK001254
PAGE

manner at any time during or following the completion of any repair or reconstruction. If the funds available from insurance exceed the cost of repair, such excess shall be deposited in a capital improvement account for the benefit of the Association.

ARTICLE V

MEMBERSHIP AND VOTING RIGHTS

Section 5.01 Members

A. Every Owner and the Declarant, so long as they own Units, shall be Members of the Association. Membership shall be appurtenant to and may not be separated from ownership of a Unit which is subject to Assessment by the Association. Persons other than an Owner may become Members of the Association only if a membership right is created in such Person by the recordation of a written instrument as provided for in Article III, which subjects lands owned by such Person to this Declaration.

B. Members' rights, powers, duties and privileges shall be as set forth in the Articles of Incorporation, By-Laws, this Declaration and any Supplemental Declaration.

Section 5.02 Classes of Voting Rights

The Association shall have three (3) classes of membership:

Class A. Class A Members shall be all Owners, with the exception of the Declarant while it is a Class B Member and the owner of the Country Club Property.

Class B. The Class B Member shall be the Declarant who shall have voting rights as provided below for each Unit owned. The Class B Membership shall cease and be converted to Class A Membership on the happening of either of the following events, whichever occurs earlier:

(i) when the total votes attributable to the Class A Membership exceeds the total votes attributable to the Class B Membership; or

(ii) on December 31, 2020, or

(iii) such earlier date as Declarant in its sole discretion establishes by recorded instrument executed by Declarant.

Class C. The Class C Member shall be the owner of the Country Club Property.

1763
OR BOOK001255
PAGESection 5.03 Voting Rights

There shall be one (1) vote attributable to each Unit owned by a Class A Member, three (3) votes attributable to each Unit attributable to the Class B Members and a total of eight (8) votes attributable to the Class C Member.

Section 5.04 Neighborhood Representatives and Voting Groups

A. Neighborhood Representatives. Voting on Association matters requiring a vote of the Members will be cast solely by Neighborhood Representatives, in accordance with the By-Laws and any Supplemental Declaration. Each Neighborhood Representative will represent the collective votes of the Members of the Association subject to that Neighborhood Association at all meetings of the Association and as to all Association matters requiring membership vote. Provided, no Neighborhood Representative shall be entitled to cast votes for Units owned by Declarant or a Merchant Builder, said rights being reserved solely to Declarant who shall be considered a Neighborhood Representative for the purpose of casting such collective votes.

Neighborhood Representatives shall not be required to obtain a consensus or approval on any voting matters from the Owners within their respective Neighborhoods, except as specifically provided in this Declaration or in the Neighborhood Documents.

B. Any Owner who is not a member of a Neighborhood Association shall have the right to cast the vote attributable to his Unit directly, and such Owner shall be considered a Neighborhood Representative for voting purposes; provided such Unit Owner shall not be entitled to attend advisory meetings of the Neighborhood Representatives.

C. Voting Groups. Prior to termination of the Class B Membership, the Declarant will segregate the Neighborhoods into Voting Groups for purposes of electing the Board of Governors. Designation of the Neighborhoods as to which Voting Group its Neighborhood Representatives will be assigned shall be made by the Declarant by designation thereof in a Supplemental Declaration. The Declarant shall have the right to redesignate Voting Groups so long as the Declarant has the right to annex additional property as described in Article III.

The Neighborhood Representative from each Neighborhood will cast their collective votes to elect governors to the Board of Governors in accordance with the By-Laws. Once Voting Groups are established, each Voting Group is entitled to elect at least one (1) governor to the Board of Governors of the Association upon termination of the Class B Membership. All Neighborhood Representatives from each Voting Group will cast their collective

1763
OR BOOK001256
PAGE

votes to elect one (1) governor from each respective Voting Group. After the termination of the Class B Membership, the Declarant shall have the right for any property within the Vineyards that has not been sold to Owners (other than Merchant Builders) to appoint one (1) at large governor to the Board of Governors as if that property were part of one (1) Voting Group, until such time that the property is conveyed to a Person, other than a Merchant Builder, at which time the property shall be assigned by Declarant to a particular Voting Group.

Section 5.05 Multiple Owners of a Unit

When more than one (1) Person holds an interest in any Unit, all such Persons shall be Members. The vote of such Unit shall be exercised as they together determine.

Section 5.06 Voting Control

Inasmuch as the total number of outstanding votes at any one time is determined by the total number of Units, it is important for all Owners to understand that the subjecting of additional lands to the jurisdiction of the Association will make the Owners of real property within such additional lands Members of the Association, which will increase the total number of votes and may have the effect of enabling the Declarant to retain voting control for a longer period of time.

Section 5.07 Transfer of Control of the Association

A. The Declarant shall relinquish control of the Association upon the earlier of the happening of the events described in Section 5.02, and the Owners (other than Declarant) shall accept control.

B. Declarant's relinquishment of control shall not require Declarant to relinquish control or allow the Association to assume control over any power or right which is reserved to Declarant hereunder, except as specifically provided in Section 5.07.

C. So long as Declarant or any Merchant Builder owns any portion of the Vineyards for development or for sale in the ordinary course of business, the Association may not take any action that would be detrimental to the development and sale of such property by Declarant or such Merchant Builder. However, an increase in Assessments for Common Expenses without discrimination against Declarant or the Merchant Builder shall not be deemed to be detrimental to the development and sale of such property.

D. So long as the Declarant is entitled to appoint at least one (1) member to the Board, the Declarant shall have a right to disapprove actions of the Board and any committees, as is more

OR: 2378 PG: 1698

OR: 3658 PG: 1812

1763
OR BOOK001257
PAGE

fully provided in this Section. This right shall be exercisable only by the Declarant, its successors, and assigns who specifically take this power in a recorded instrument, or who become a successor Declarant pursuant to a recorded assignment or court order. No action authorized by the Board of Governors or any committee shall become effective, nor shall any action, policy or program be implemented until ten (10) days following the meeting held pursuant to the terms and provisions hereof. At any time prior to the expiration of such ten (10) day period, the Declarant may exercise its right to disapprove actions of the Board and any committees and the Association shall not take any action or implement any policy, program or rule or regulation previously approved by the Association.

This right to disapprove may be used to block proposed actions but shall not extend to the requiring of any action or counteraction on behalf of any committee, or the Board or the Association. The Declarant shall not use its right to disapprove or reduce the level of services which the Association is obligated to provide or to prevent capital repairs or any expenditure required to comply with applicable laws and regulations.

E. This Section 5.07 may not be amended without the express, written consent of the Declarant.

Section 5.08 Assignment of Units

Any assignment of Units shall be done in compliance with the PUD and this Declaration.

ARTICLE VI

MEMBERS' RIGHTS AND EASEMENTS

Section 6.01 Members' Rights and Easements

Every Member shall have a right of enjoyment and use in and an easement to the Common Areas, which right and easement shall be appurtenant to and shall pass with the title to every Unit, subject to the rights of Declarant under Article III, the rights of the Association under Article IV, and the right to limit specific Common Areas to the use of Members within certain Neighborhoods. All rights and privileges to use the Common Areas shall be subject to the terms of the Master Community Documents.

Section 6.02 Delegation of Right

A. A Member may delegate his right of use and easement to Common Areas to the members of his family, to residential tenants who reside in or on the Member's Unit and to the Member's guests, but only to the extent and subject to conditions.

1763
OR BOOK001258
PAGE

limitations and restrictions as may be provided for in the Master Community Documents.

B. Each Member shall be responsible for the actions of any Person to whom the Member has delegated his right of use to the Common Areas. Any unpaid charge against such Person shall be charged against such Member personally and be assessed against such Member's Unit. Any infraction of the Association's rules and regulations by such Person shall be deemed to be an infraction by such Member.

ARTICLE VII

PROPERTY RIGHTS

Section 7.01 Dedication of Common Areas

Subject to the easements established in this Article and the provisions of Article III, the Common Areas dedicated to the Association in any recorded subdivision plat or Supplement, or conveyed to the Association by Declarant for use as Common Areas, are not dedicated for use by the general public but are reserved for the common use and enjoyment of all or a portion of the Members of the Association, as may be designated in this Declaration, a Supplement, a subdivision plat or instrument of conveyance.

Section 7.02 Easements

The following easements are hereby granted and/or reserved over, across and through the Property:

A. Easements for installation and maintenance of utilities are granted as indicated on the recorded subdivision plats of the Property.

B. An easement is hereby granted to each Institutional Mortgagee for the purpose of access to the portion of the Property subject to its mortgage.

C. Easements are hereby reserved throughout the Common Areas, including, without limitation, the Streets, by Declarant for its use and the use of its agents, employees, licensees and invitees.

D. Easements are hereby granted throughout the Property for police, fire, ambulance, trash collection, mosquito control, building inspection, postal and similar services benefitting the Property.

E. Every Owner of a Unit shall have a right and easement of enjoyment in and to the Common Area, subject to the

1763
OR BOOK001259
PAGE

OR: 3658 PG: 1815

Governing Documents, payment of use or access fees or other charges reasonably imposed by the Association and subject to any restrictions or limitations contained in any instrument conveying such property to the Association. Any Owner of a Unit may delegate his or her right of enjoyment to the members of his or her family, lessees and social invitees, as applicable, subject to the Governing Documents. An Owner who leases his or her Unit shall be deemed to have delegated all such rights to the lessee of the Unit.

The Association agrees that it may be necessary or desirable for the development and sale of the Property to grant, modify or enter into easements, dedications, agreements, licenses, restrictions, reservations, covenants and rights of way, to modify the boundary lines and to plat or replat portions of the Common Areas, and to take such other action as the Declarant may deem reasonably necessary and appropriate, all in a manner which does not materially affect the use of the Common Areas for its intended purpose. Subject to the foregoing, the Association agrees to execute and deliver, and will cause the holders of any liens upon or interest in the Common Area, to execute and deliver any and all documents and instruments the Declarant deems necessary or desirable to accomplish the same, specifically including without limitation, deeds reconveying portions of the Common Areas to the Declarant.

Section 7.03 Restriction on Owner Easements

No Owner shall grant any easement upon any portion of the Property to any Person or entity without the prior written consent of the Declarant.

ARTICLE VIII

ASSESSMENTS

Section 8.01 Creation of the Lien and Personal Obligation

A. The Declarant hereby covenants and each Owner of any Unit by acceptance of a deed therefor, whether or not it shall be so expressed in such deed, is deemed to covenant and agree to pay to the Association:

1. Initial Reserve Assessment;
2. Annual Assessments;
3. Special Assessments;
4. Neighborhood Assessments;
5. Individual Assessments; and

1763
OR BOOK001260
PAGE

6. User fees for any optional facilities or services used by the Owner or any Resident of the Unit or any guests of the Owner or Resident. Such user fees shall be considered Individual Assessments, if the same are not paid when due.

B. The Initial Reserve, Annual, Special, Neighborhood and Individual Assessments, together with interest and costs of collection, including reasonable attorneys' fees and costs, which includes those resulting from any appellate proceedings, shall be a continuing lien upon the Unit against which such Assessment is made.

C. Each such Assessment, together with interest and costs of collection, including reasonable attorneys' fees, which includes those resulting from appellate proceedings, shall also be the personal obligation of the Person who was the Owner of the Unit at the time such Assessment fell due, and any due and unpaid Assessments shall also be the personal obligation of each Person who becomes the Owner of the Unit. Each Owner, by acceptance of a deed for a Unit, is personally covenanting and agreeing to pay any such obligation falling due prior to or during the time of his ownership and such personal obligation shall survive any conveyance.

D. Delinquent Assessments shall bear interest at the maximum rate allowed by civil usury law, or 18% per annum, whichever is less, from the date when due until paid.

E. The lien of Assessments shall be considered a restriction and servitude running with the land.

F. Assessments shall be paid in such manner and on such dates as may be fixed by the Board of Governors.

G. No Owner may waive or otherwise exempt himself from liability for Assessments, including, by way of illustration and not limitation, by non-use of Common Areas or abandonment of the Unit. The obligation to pay Assessments is a separate and independent covenant on the part of each Owner. No diminution or abatement of Assessments or set-off shall be claimed or allowed by reason of any alleged failure of the Association or Board to take some action or perform some function required to be taken or performed by the Association or Board under this Declaration or the By-Laws, or for inconvenience or discomfort arising from the making of repairs or improvements which are the responsibility of the Association, or from any action taken by the Declarant in connection with the development and sale of the Vineyards or from any action taken to comply with any law, ordinance, or with any order or directive of any municipal or other governmental authority.

OR: 3658 PG: 1816

1763
OR BOOK001261
PAGESection 8.02 Initial Reserve Assessment

A. The Initial Reserve Assessment for Units shall be paid at the time a Unit is sold from the Declarant to an Owner other than a Merchant Builder.

B. The amount of such Initial Reserve Assessment shall be one fourth (1/4) of the then current Annual Assessment and one fourth (1/4) of any applicable Neighborhood Assessments; provided, in no event shall the Initial Reserve Assessment be less than One Hundred Fifty Dollars (\$150.00) for multi-family units and Two Hundred Dollars (\$200.00) for detached single-family units.

C. The Association shall have a lien on Units from the time the Unit is sold by Declarant in an amount equal to the total Initial Reserve Assessments which will be payable for such Unit. The Association may record a Claim of Lien against such Unit as described in Section 8.12, but shall not be entitled to bring an action to foreclose the lien until thirty (30) days after the Assessment is due in accordance with this Section 8.02. The Association shall issue a release of lien when the Assessment is paid in accordance with this Section 8.02.

D. The Association may use the amounts collected from Initial Reserve Assessments for any purpose deemed appropriate by the Board of Governors.

Section 8.03 Annual Assessment

A. An Annual Assessment may be levied against all Units. The Country Club Property shall be assessed as eight (8) Units.

B. The Association may collect a partial Annual Assessment in an amount lower than that approved and thereafter collect supplemental Annual Assessments in an assessment year, provided that the sum of all partial Annual Assessments collected in the assessment year does not exceed the amount approved in accordance with this Article.

Section 8.04 Commencement of Annual Assessments

A. Except as provided in Section 8.10 below, Annual Assessments levied under Section 8.03 shall commence on the first day of the month following the date the Unit is sold by Declarant.

B. The first Assessment shall be adjusted according to the number of months remaining in the assessment period.

C. The Association shall determine the amount of the Assessments against each Unit, provide notice of the Assessments and establish a due date in accordance with this Declaration.

OR: 3658 PG: 1817 ✓

OR: 2378 PG: 1703 ✓

1763
OR BOOKC01262
PAGESection 8.05 Computation of Annual Assessment

It shall be the duty of the Board annually to prepare a budget covering the estimated Common Expenses of the Association during the coming year. It shall be the duty of the Board at least fifteen (15) days prior to the budget workshop as described in the By-Laws to prepare a budget covering the estimated costs of operating the Association during the coming year and mail the same to all Neighborhood Representatives. The budget may include a capital contribution establishing a reserve fund, in accordance with a reserve budget separately prepared, and shall separately list general and specific expenses, if any. The Board shall cause a copy of the Common Expense budget, and the notice of the Common Assessment amount, to be delivered to each Owner at least thirty (30) days prior to the beginning of each fiscal year. Prior to termination of the Class B Membership, the budget and Annual Assessments shall be determined by the Board of Governors in their sole and absolute discretion. After termination of the Class B Membership, the budget and Annual Assessments shall be approved by the Board of Governors and shall become effective unless disapproved at the budget workshop by a vote of the Neighborhood Representatives representing at least a majority of the total Association membership.

Notwithstanding the foregoing, in the event the proposed budget is disapproved or the Board fails for any reason to determine the budget for any year, then and until such time as a budget shall have been determined as provided herein, the budget in effect for the immediately preceding year shall continue for the current year; provided, however, that upon the adoption of a new budget, the same shall be deemed retroactive to the beginning of the then current budget year and each Owner shall pay the increase, if any, in the Annual Assessment from the beginning of such year at the time the next installment is due.

The Annual Assessment to be levied for the coming year against each Unit subject to assessment shall be computed by dividing the budgeted Common Expenses by the total number of Units then subject to Assessment and reasonably anticipated to become subject to Assessment during the fiscal year.

Section 8.06 Computation of Neighborhood Assessments

In addition to the Annual Assessments authorized by this Article, it shall be the duty of the Board annually to prepare a separate budget covering the estimated Neighborhood Expenses to be incurred by the Association for each Neighborhood on whose behalf Neighborhood Expenses are expected to be incurred during the coming year at least sixty (60) days prior to the beginning of each fiscal year. The Board shall be entitled to set such budget only to the extent that this Declaration, Supplemental Declaration or written agreement with the Neighborhood Association authorizes the Board to

OR: 3658 PG: 1818 ✓

1763
OR BOOK001263
PAGE

OR: 3658 PG: 1819

assess certain costs as a Neighborhood Assessment. Any Neighborhood, through its Neighborhood Association, may request that additional services or a higher level of services be provided by the Association, and if the Association, in its sole discretion, agrees to provide such higher level of service, any additional costs shall be added to such budget. Such budget may include a capital contribution establishing a reserve fund for repair and replacement of capital items within the Neighborhood, as appropriate. Neighborhood Expenses shall be allocated equally among all Units within the Neighborhood(s) subject to Annual Assessments and benefited thereby and shall be levied as a Neighborhood Assessment irrespective of the benefit as to any particular Unit. The Board shall cause a copy of such budget and notice of the amount of the Neighborhood Assessment to be levied on each Unit for the coming year to be delivered to each Neighborhood Representative in the benefited Neighborhood(s) at least thirty (30) days prior to the beginning of each fiscal year. Such budget and assessment shall become effective unless disapproved by a majority of the Owners of Units in the Neighborhood to which the Neighborhood Assessment applies and by the Class B Member, so long as the Class B Membership exists; provided, there shall be no obligation to call a meeting for the purpose of considering the budget except on petition of Owners of at least fifty percent (50%) of the Units in such Neighborhood; and provided further, the right to disapprove shall apply only to those line items in the Neighborhood budget which are attributable to services specifically requested by the Neighborhood.

In the event the proposed budget for any Neighborhood is disapproved or the Board fails for any reason so to determine the budget for any year, then and until such time as a budget shall have been determined as provided herein, the budget in effect for the immediately preceding year shall continue for the current year; provided, however, that upon the adoption of a new budget, the same shall be deemed retroactive to the beginning of the then current budget year and each affected Owner shall pay the increase, if any, in such Neighborhood Assessment from the beginning of the year at the time the next installment is due.

Section 8.07 Special Assessments

A. As To All Members. In addition to Annual Assessments, the Association may levy Special Assessments applicable to that year only, provided any such assessment which would exceed the actual Common Expenses incurred for such year shall require the affirmative vote of a majority of the Neighborhood Representatives representing Members of the Association and the affirmative vote or written consent of the Class B Member, if such exists. Special Assessments shall be for the purpose of defraying, in whole or in part, the cost of any acquisition, construction or reconstruction, unexpected expense or repair or replacement, including assessments necessary to

1763
OR BOOK001264
PAGE

supplement the Annual Assessment after termination of the Class B Membership.

B. Less Than All Members. The Association may levy a Special Assessment against any Member individually and against such Member's Unit to reimburse the Association for costs incurred in bringing a Member and his Unit into compliance with the provisions of the Governing Documents, which Special Assessment may be levied upon the vote of the Board after notice to the Member and an opportunity for a hearing. The Association may also levy a Special Assessment against the Units in any Neighborhood(s) to (a) reimburse the Association for costs incurred in bringing the Neighborhood(s) into compliance with the provisions of the Governing Documents, which Special Assessment may be levied upon the vote of the Board after notice to the Neighborhood Representative(s) of the Neighborhood(s) and opportunity for a hearing, or (b) cover actual Neighborhood Expenses incurred in excess of the Neighborhood Expense budget adopted in accordance with Section 8.06.

C. Only Units then subject to Annual Assessments shall be liable for Special Assessments.

Section 8.08 Individual Assessments

The Board of Governors of the Association may impose an Individual Assessment upon any Owner whose use or treatment of a Unit increases the maintenance cost to the Association above that which would result from compliance by the Owner with the Governing Documents. The amount of such Assessment shall be equal to such cost increase and may be enforced in the manner provided for any other Assessment. Any charge imposed by the Association for failure to maintain an improved or unimproved Unit to the Community Wide Standard or for any fine imposed shall be deemed an Individual Assessment. Any charge for individual services or user fees, including but not limited to cable television or landscaping maintenance performed by the Association for a particular Unit (whether improved or unimproved), shall also be deemed an Individual Assessment.

Section 8.09 Declarant Assessment

A. Until such time as the Class B Membership shall expire, the Declarant shall be exempt from the payment of any Assessments levied under Section 8.03, 8.06 and 8.07; provided, however, the Declarant shall pay Neighborhood Assessments on Units which it owns within Valley Oak as the same applies to the maintenance of the roadways within Valley Oak and the funding of associated capital reserves. In lieu of such Assessments, the Declarant shall pay an Assessment for all Units it owns in an amount equal to the budget deficit, if any, of the Association. Such deficit shall be the difference between the amount collectible

OR: 3658 PG: 1820

OR: 2378 PG: 1706

1763
OR BOOK001265
PAGE

from other assessable Units and the actual operating expenses, with the exception of the reserves, of the Association. Since the Declarant will pay Neighborhood Assessments (on Units which it owns) relating to the Valley Oak roadways, the Declarant shall not be obligated to fund deficits incurred in maintaining the Valley Oak roadways.

B. Upon and after the expiration of the Class B Membership, the Declarant shall pay, as determined by the Declarant, either the actual deficit, if any, or twenty five percent (25%) of the Assessments levied under Section 8.03, 8.06 and 8.07, on any unimproved Unit it owns and on any other Unit it owns that has not been occupied until such time as the Unit is conveyed to an Owner other than a Merchant Builder.

Section 8.10 Merchant Builder Assessment

The Declarant may, in its sole discretion, provide in a Supplemental Declaration that a Merchant Builder, who acquires title to a Unit, will only be required to pay reduced Assessments indicated in such Supplemental Declaration, for the period of time indicated in such Supplemental Declaration.

Section 8.11 Exempt Property

The following property is exempt from the payment of any Assessments:

1. Any property owned by or leased to the Association.
2. The Common Areas.
3. Neighborhood Common Areas.
4. Neighborhood Association common property.
5. Property owned by a governmental agency and used solely for a public purpose.
6. Institutional Property.
7. Village Square Site.
8. Commercial Property

Section 8.12 Lien

A. If any Assessment, or any installment thereof, is not paid within thirty (30) days following the due date, the Association may declare the entire Assessment, and any interest and late charges accrued thereon, immediately due and payable. The

✓
OR: 3658 PG: 1821 ✓✓
OR: 2378 PG: 1707 ✓

1763
OR BOOK001266
PAGE

Association may at any time thereafter record in the Public Records a claim of lien against the Unit for which the Assessment was due and bring an action to foreclose the lien in the manner in which mortgages on real property are foreclosed. The Association may also bring an action at law against an Owner to pay his personal obligations to the Association.

B. The claim of lien shall include a description of the property encumbered, the Owner's name, the amount then due and the date when due.

Section 8.13 Priority and Extinguishment of the Lien

A. The lien herein created is specifically declared to be subordinate and inferior to the lien and operation of any Institutional Lender holding a First Mortgage encumbering the Unit in question, which mortgage is recorded prior to the date of recordation of the lien.

B. In the event the lien herein created is extinguished by the sale or transfer of a Unit pursuant to a foreclosure of a First Mortgage (or any conveyance in lieu of such foreclosure), such delinquent Assessments which were extinguished may be reallocated and assessed to all of the other Units in the Property then subject to the Assessments. Any such sale or transfer pursuant to a foreclosure shall not relieve the purchaser or transferee of a Unit from liability for, nor the Unit from the lien of, any Assessments arising thereafter.

C. The lien herein created is specifically declared to be superior to any lien created by any Neighborhood Declaration or imposed by any Neighborhood Association.

Section 8.14 Collection by Neighborhood Associations

If required by the Association, all Owners of Units shall pay any Assessments levied by the Association to the Neighborhood Association. Each Neighborhood Association shall have the duty to collect Association Assessments on Units within the Neighborhood, timely remit the same to the Association and notify the Association of Units for which Assessments are delinquent and the name and address of the Owners thereof. The Association shall be entitled to rely upon the information given by a Neighborhood Association regarding delinquencies, and impose a lien upon such delinquent Owner's Unit in accordance with this Declaration. Provided, however, the Association may, in its sole discretion, elect to collect Association Assessments and other charges directly from any Owner personally. If a Neighborhood Association does not timely remit payments due the Association in accordance with this Section, the Association may suspend the voting rights of the Neighborhood Representative until payment is made.

1763
OR BOOK001267
PAGE**Section 8.15 Statement of Status of Assessments**

Upon ten (10) days' written notice to the Treasurer of the Association or the manager and payment of a processing fee set by the Association from time to time, not to exceed fifty dollars (\$50), any Owner or Mortgagee of a Unit may request confirmation from the Association setting forth:

A. The amount of any unpaid Assessments (whether Annual, Neighborhood, Special or Individual), interest, late charges, costs, expenses and attorneys' fees then existing against a particular Unit;

B. The amount of the current periodic installments of the Annual Assessment and the date through which they are paid; and

C. Any other information deemed proper by the Association.

The information contained in such statement, when signed by an officer of the Association, shall be conclusive upon the Association as to the person or persons to whom such statement is issued and who rely on it in good faith.

Prior to the issuance of such statement, the Association may request the name of, any proposed transferee of the Unit and the scheduled closing date. This will permit the records of the Association to accurately identify Members and Owners.

ARTICLE IX**USE RESTRICTIONS AND ARCHITECTURAL APPROVAL****Section 9.01 Governmental Restrictions on Use**

The Property may be used for those purposes as provided in the Declarant's Master Development Plan. The PUD and Development Order contain certain provisions which allow flexibility in assigning and reassigning various land uses to the real property within the Vineyards. Declarant reserves solely unto itself the right and the power to assign and reassign various land uses to real property within the Vineyards as provided by the PUD, and to inaugurate and implement variations from, modifications to, or amendments of the PUD and any other governmental plans, land development regulations, development orders and development permits applicable to the Vineyards.

Section 9.02 Approval of Plans and Specifications

1763

001268

OR BOOK

PAGE

A. Declarant shall have the authority to enforce the provisions of this Article so long as Declarant owns property in the Vineyards for development.

B. All property which is now or may hereafter be subjected to this Declaration is subject to architectural and site plan review. This review shall be in accordance with this Article and such standards as may be promulgated by the New Construction Committee or the Modifications Committee. The Board of Governors shall have the authority and standing, on behalf of the Association, to enforce in courts of competent jurisdiction decisions of the committees established in accordance with this Article. This Article may not be amended without the Declarant's written consent in its sole and absolute discretion so long as the Declarant owns any property within the Vineyards.

No construction, which term shall include within its definition clearing, excavation, grading, and other site work, no exterior alteration or modification of existing improvements, and no plantings or removal of plants, trees or shrubs shall take place except in strict compliance with this Article, until the requirements below have been fully met, and until the approval of the appropriate committee has been obtained. The Board of Governors may establish reasonable fees to be charged by the committees on behalf of the Association for review of an application for approval hereunder, which fees, if established, shall be paid in full prior to review of any application hereunder. Notwithstanding the foregoing, the Declarant, in its discretion, may establish preliminary procedures for architectural review whereby an Owner or an Owner's agent may meet with the New Construction Committee or the Modifications Committee for the purpose of exhibiting to such body preliminary concepts or drawings for the contemplated construction and in order to assist such Owner or Owner's agent in formulating a design which will comply with the architectural standards of the appropriate committee. Such discussions shall not be binding on either committee.

All structures constructed on any portion of the Property shall be designed by and built in accordance with the plans and specifications submitted to the NCC or MC.

1. New Construction Committee. The New Construction Committee or NCC shall have exclusive jurisdiction over all original construction on any portion of the Property. Until all of the property within the Vineyards has been developed and conveyed to purchasers (other than Merchant Builders) in the normal course of development and sale, the Declarant retains the right to appoint all members of the NCC, which shall consist of at least three (3), but no more than five (5) persons, none of whom shall be required to be Residents or Members and who shall serve terms subject to the sole discretion of Declarant. The NCC shall not derive its authority from the Association, and is acting solely

OR: 3658 PG: 1824

1763
OR 300K001269
PAGE

as an agent of Declarant. There shall be no surrender of this right except in a written instrument in recordable form executed by Declarant.

The NCC shall prepare and shall promulgate Design Standards and Guidelines and application and review procedures. Copies shall be available from the New Construction Committee for review by Owners, Merchant Builders and developers who seek to engage in development of or construction upon all or any portion of the Property and such parties shall conduct their operations in accordance therewith. Said standards may include, without limitation, construction site maintenance standards and regulations governing construction and conduct on the Property. The guidelines and procedures shall be those of the Declarant, and the NCC shall have sole and full authority to prepare and to amend them. In the event that the NCC fails to approve or disapprove plans submitted to it, or to request additional information it may require, within forty-five (45) days after submission thereof, the plans shall be deemed approved. The Declarant may, but shall not be required to give the Association authority to enforce the Design Guidelines and Standards.

2. Modifications Committee. The Board of Governors may establish the Modifications Committee. The MC, shall consist of at least three (3), but no more than five (5) persons who shall be Owners. All MC members shall serve terms of one (1) year from the date of appointment. The Board of Governors shall appoint members to Modifications Committees.

The MC shall have jurisdiction over proposed alterations to existing Improvements. The Modifications Committee may delegate its authority to any appropriate board or committee of any Neighborhood Association so long as the Modifications Committee has determined that such board or committee has in force review and enforcement practices, procedures and appropriate written guidelines and procedures at least equal to those of the Modifications Committee. Such delegation may be revoked and jurisdiction reassumed at any time by written notice.

The Modifications Committees shall promulgate Design Standards and Guidelines governing its area of responsibility and practice, subject to the approval of the Board of Governors and consistent with those of the NCC. In any event of any conflict, the ruling of the NCC shall be controlling. Nothing contained herein shall be construed to limit the right of an Owner to remodel or paint the interior of his Unit; provided, modification or alterations to the interior of screened porches, patios and similar portions of Unit visible from outside the Unit shall be subject to approval hereunder. In the event that the applicable MC fails to approve or to disapprove such plans or to request additional information required within forty-five (45) days after submission, the plans shall be deemed approved.

OR: 3658 PG: 1825

1763
OR BOOKCC1270
PAGE

3. No Waiver of Future Approvals. The approval of either the NCC or MC of any proposals or plans and specifications or drawings for any work done or proposed, or in connection with any other matter requiring the approval and consent of the NCC or MC, shall not be deemed to constitute a waiver of any right to withhold approval or consent as to any similar proposals, plans and specifications, drawings, or matter whatever subsequently or additionally submitted for approval or consent.

4. Variance. The NCC and MC may authorize variances from compliance with any of its guidelines and procedures when circumstances such as topography, natural obstructions, hardship, or aesthetic or environmental considerations require. Such variances may only be granted, however, when unique circumstances dictate and no variance shall (a) be effective unless in writing, (b) be contrary to the restrictions set forth in the body of this Declaration, or (c) estop the Committee from denying a variance in other circumstances. For purposes of this Section, the inability to obtain the issuance of any permit, or the terms of any financing shall not necessarily be considered a hardship warranting a variance.

5. Compliance. Any contractor, subcontractor, agent, employee or other invitee of an Owner who fails to comply with the terms and provisions of the guidelines and procedures promulgated by the NCC or MC may be excluded from the Property without liability to any person, subject to the notice and hearing procedures contained in the By-Laws.

6. Right to Inspect. There is specifically reserved unto the NCC and MC the right of entry and inspection upon any Unit for the purpose of determination by the NCC or MC whether there exists any constriction or any Improvements which violate the terms of any approval by the NCC or MC, the terms of the Governing Documents, or of any other covenant, conditions and restrictions to which its deed or other instrument of conveyance or plat makes reference. The NCC and MC are specifically empowered to enforce the provisions of this Declaration by any legal or equitable remedy, and in the event it becomes necessary to resort to litigation to determine the propriety of any constructed Improvement, or to remove any unapproved Improvements, the prevailing party shall be entitled to recovery of all court costs, expenses, reasonable attorney's fees in connection therewith and the same shall be assessable and collectible in the same manner as any assessment provided for herein. The Association shall indemnify and hold harmless the NCC and MC from all costs, expenses, and liabilities, including attorney's fees, incurred by virtue of any service by a member of the NCC or MC as a member of the NCC or MC.

7. Rights of Owner of Country Club Property. The owner of the Country Club Property shall be given notice of all

1763
OR BOOK

001271
PAGE

meetings of the NCC and the MC wherein the Improvement under consideration (or any portion thereof) is contiguous to the Country Club Property. If in the reasonable opinion of the owner of the Country Club Property the construction or modification being reviewed has a material adverse impact on the Country Club Property whether by restriction of view, hazards to person or otherwise, then, in that event, the owner of the Country Club Property may voice its objection to the proposed construction irrespective of the approval of same by the NCC or the MC and the Owner may be required by the NCC or MC to resubmit to the NCC or the MC the proposed construction or modification so as to take into account the objection of the owner of the Country Club Property which shall be given in writing to the Owner by the NCC or the MC.

Section 9.03 Construction Regulations of the Design Guidelines

All Owners and their contractors who are constructing Improvements subject to approval as described in this Article shall comply with the construction regulations of the Design Standards and Guidelines. Such regulations may affect, without limitation, the following: trash and debris removal; sanitary facilities; parking areas; ~~permissible times of access and construction~~; outside storage; restoration of damaged property; conduct and behavior of builders, subcontractors, Owners and their representatives; the conservation of landscape materials; and fire protection.

Section 9.04 Colors

No exterior colors on any structure shall be permitted that, in the sole judgment of the NCC, would be inharmonious or incongruous with the Vineyards or the particular Neighborhood. Any future exterior color changes desired by Owner must be first approved in writing by the MC.

Section 9.05 Materials

No exterior materials used in the construction of any structure shall be permitted that, in the sole judgment of the NCC, would be inharmonious or incongruous with the Vineyards, the Property or the particular Neighborhood. Any future changes desired by Owner must be first approved in writing by the MC.

Section 9.06 Roofs

Single family roofs shall have a minimum slope rating of 6:12. Single family roofs shall be constructed of flat or barrel tile or cedar shake. In the event that some new, attractive material for roofing surfaces is discovered or invented, the NCC or MC may, in its sole discretion, approve the use of such new materials.

1763

C01272

CR 900K

PAGE

Section 9.07 Factory-Built Structures

No structure of any kind that is commonly known as "factory built," "modular," or "mobile home" type of construction shall be erected without the prior written permission of the NCC.

Section 9.08 Landscaping

All areas not covered by structures, walkways, paved parking facilities or areas approved by the NCC to be left in their natural state shall be maintained as lawn or landscape areas with underground sprinkler systems, to the pavement edge of any abutting Streets and to the waterline of any abutting lakes, canals or water management areas. No stone, gravel, or paving of any type shall be used as a lawn unless approved as part of the final landscape plan. All landscaping shall be accomplished in accordance with a plan approved by the NCC which shall be submitted prior to clearing or commencement of construction of any Unit for construction. All required lawns and landscaping shall be completed at the time of completion of the structure, as evidenced by the issuance of a Certificate of Occupancy by the appropriate governmental agency, and shall be kept in good and living condition by Owner in accordance with the Community Wide Standards.

Section 9.09 Driveways and Parking Areas

Driveways and parking areas must be constructed with materials as approved in writing by the NCC and shall be of a permanent and dust-free nature.

Section 9.10 Underground Utility Lines

All electric, telephone, gas and other utility lines must be installed underground, with the exception of high voltage electric transmission lines. This does not relate to transformers, junction boxes and other such equipment.

Section 9.11 Flagpoles

A flagpole for display of the American flag or any other flag shall be permitted if first approved in writing by the NCC or MC. Both its design and location must be first approved in writing by the NCC or MC. An approved flagpole shall not be used as an antenna.

Section 9.12 Temporary and Accessory Structures

No tents or temporary structures shall be permitted unless their size, appearance and temporary location on the Unit have first been approved in writing by the NCC or MC. Any signs to be used in conjunction with any tent or temporary structure must also be approved in writing by the NCC or MC. No accessory structure

1763
CR BOOK001273
PAGE

shall be permitted except with the prior written approval of the NCC or MC.

Section 9.13 Garages

Garages shall be used only for the purpose constructed and no Owner shall be permitted to enclose or finish the garage to provide additional living area.

Section 9.14 Outdoor Equipment

All garbage and trash containers, oil tanks, bottled gas tanks, swimming pool equipment, housing and sprinkler pumps and other such outdoor equipment must be placed underground, walled-in or placed in sight-screened or fenced-in areas so that they shall not be readily visible from any adjacent Streets or properties, or omit noxious or foul odors to neighboring properties. Otherwise, adequate landscaping shall be installed around these facilities and maintained by the Owner. All mailboxes shall be approved by the NCC or MC prior to installation. No newspaper tubes or driveway reflectors shall be installed on any Unit. All outside spigots shall be connected to potable water only.

Section 9.15 Air Conditioning and Heating Equipment

All air conditioning and heating units shall be shielded and hidden so that they shall not be readily visible from any adjacent Streets or properties. Wall air conditioning units may be permitted only upon the prior written approval of the NCC or MC. Window air conditioning units shall not be permitted.

Section 9.16 Security Systems

The NCC or MC, in its sole discretion, may approve any alarm, security, detection, intrusion companies of businesses that provide sales, leasing, installation or monitoring services, or any combination of those services, to be used on or within the Property. This shall apply to sales, leases or use by any and all developers, builders, Owners, lessor(s) or lessee(s), Residents or ultimate end users of any property or Unit within the "Property." Any and all developers, builders, Owners, lessor(s) or lessee(s), Residents or ultimate end users of any property or Unit(s) within the "Property" shall get from the NCC or MC the name(s) of the approved and authorized alarm-monitoring company(ies) prior to any sale, lease or installation of any security type system within the Vineyards.

The Association may, but shall not be obligated to, maintain or support certain activities within the Property designed to make the Property safer than they otherwise might be. Neither the Association, Declarant, nor any successor of Declarant shall in any way be considered insurers or guarantors of security within the

OR: 3658 PG: 1829

OR: 2378 PG: 1715

1763
OR BOOK091274
PAGE

property, however, and neither the Association, Declarant, nor any successor of Declarant shall be held liable for any loss or damage by reason or failure to provide adequate security or effectiveness of security measures undertaken. All Owners and Residents of any Unit, tenants, guests and invitees of any Owner, as applicable, acknowledge that the Association and its Board of Governors, Declarant, or any successor of Declarant, the NCC and the MC do not represent or warrant that any fire protection system, burglar alarm system or other security system designated by or installed according to guidelines established by the Declarant, the MC or the MC may not be compromised or circumvented, that any fire protection or burglar alarm systems or other security systems will prevent loss by fire, smoke, burglary, theft, hold-up, or otherwise, nor that fire protection or burglar alarm systems or other security systems will in all cases provide the detection or protection for which the system is designed or intended. Each Member, and Resident of any Unit, and each tenant, guest and invitee of a Member, as applicable, acknowledges and understands that the Association, its Board of Governors and committees, Declarant, or any successor of Declarant are not insurers and that each Member and Resident of any Unit and each tenant, guest and invitee of any Member assumes all risks for loss or damage to persons, to Units and to the contents of Units and further acknowledges that the Association, its Board of Governors and committees, Declarant, or any successor of Declarant have made no representations or warranties nor has any Member, Resident, tenant, guest or invitee relied upon any representations or warranties, expressed or implied, including any warranty of merchantability or fitness for any particular purpose, relative to any fire and/or burglar alarm systems or other security systems recommended or installed or any security measures undertaken within the Property.

Section 9.17 Solar Collectors

The NCC or MC shall approve the location of and materials used in the construction of solar collectors.

Section 9.18 Signs

No signs, freestanding or otherwise installed, shall be erected or displayed on any Unit or structure, unless the placement, character, form, size, lighting and time of placement of such sign is first approved in writing by the NCC or MC. All signs must also conform with governmental codes and regulations and with design Standards and Guidelines for signs established by the NCC or MC.

Section 9.19 Walls, Fences and Shutters

No wall or fence shall be constructed on any Unit until its height and location shall have first been approved in writing by the NCC or MC. The height of any wall or fence shall be measured

1763

001275

GR BOOK

PAGE

from the existing property elevations. Any dispute as to height, length, type, design, composition or material shall be resolved by the NCC or MC, whose decision shall be final. Hurricane or storm shutters are permitted, if approved by the NCC or MC.

Any Unit adjacent to the Country Club Property shall only be permitted to have opaque fences approved pursuant to the architectural review approval process under both the Master Community Documents and the applicable Neighborhood Documents. Illustrations of appropriate fencing materials, style and height shall be described in the Design Standards and Guidelines of the NCC. The intent of this restriction is to permit open views to the golf course from Streets within the Vineyards.

Section 9.20 Annoying Lighting, Sounds, Odors

No light, sound or odor shall be emitted from any Unit which is obnoxious or unreasonably offensive to others. Without limiting the generality of the foregoing, no exterior speakers, horns, whistles, bells or other sound devices or lights, other than devices used exclusively for security, fire prevention or fire control purposes, shall be permitted. Any security lights or bells, whistles, horns, etc. ... shall not be a nuisance to others.

Section 9.21 Pools

No above-ground pools shall be erected, constructed or installed on any Unit.

Section 9.22 Clothes Drying Area

All outdoor clothes drying areas must be walled in or placed in sight-screened or fenced-in areas so that they will not be visible from the Country Club Property, Streets or other Units.

Section 9.23 Trucks, Commercial Vehicles, Recreation Vehicles, Mobile Homes, Boats, Campers and Trailers

A. No commercial vehicle of any kind shall be permitted to be parked on a Unit for a period of more than four (4) hours unless such vehicle is necessary in the actual construction or repair of a structure or for ground maintenance.

B. No truck, commercial vehicle, and no recreation vehicle shall be permitted to be parked overnight unless kept fully enclosed inside a structure. Truck, as used herein, is defined as a commercial vehicle, and does not include small pick-ups, customized vans, and other such vehicles customarily used for personal transportation and not business use.

OR: 3658 PG: 1831 ✓

OR: 2378 PG: 1717 ✓

1763
OR BOOK001276
PAGE

C. No boat, boat trailer or other trailer of any kind, camper, mobile home or disabled vehicle shall be permitted to be permanently parked or stored on a Unit unless kept fully enclosed inside a structure.

D. Paragraphs A through C shall not be deemed to prohibit service vehicles from temporarily servicing Units.

E. Abandoned or inoperable automobiles or oversized vehicles of any kind shall not be stored or parked on any portion of a Unit. "Abandoned or inoperable vehicle" shall be defined as any vehicle which has not been driven under its own propulsion for a period of three (3) weeks or longer; provided, however, this shall not include vehicles parked in an enclosed garage or operable vehicles left in permitted parking areas by Owners while on vacation. A written notice describing the "abandoned or inoperable vehicle" and requesting removal thereof may be personally served upon the Owner or posed on the unused vehicle.

F. The Board of Governors shall determine whether a vehicle violates the restrictions set forth in this Section and the Board's determination shall be dispositive.

G. Subject to applicable laws and ordinances, any vehicle parked in violation of these or other restrictions contained herein or in the Rules may be towed by the Association as the sole expense of the owner of such vehicle if such vehicle remains in violation for a period of twenty-four (24) hours from the time a notice of violation is placed on the vehicle. The Association shall not be liable to the owner of such vehicle for trespass, conversion or otherwise, nor guilty of any criminal act, by reason of such towing and once the notice is posted, neither its removal, nor failure of the owner to receive it for any other reason, shall be grounds for relief of any kind.

Section 9.24 Pets and Animals

A. Commonly accepted household pets such as dogs, cats and birds may be kept in reasonable numbers. All animals shall be contained on the Owner's Unit and shall not be permitted to roam freely.

B. Any owner whose pet defecates on any Areas of Common Responsibility or another Owner's unit or any Neighborhood Common Area, shall immediately clean up the pet's waste. Failure to abide by this restriction may result in a fine being levied by the Association.

C. No horses, cows, hogs, pigs, swine, goats, chickens, pigeons or any other such animals, fowl or reptiles shall be kept on any of the Property.

OR: 3658 PG: 1832 ✓

OR: 2378 PG: 1718 ✓

1814

1763
OR BOOK001277
PAGE

D. The restrictions on pets and animals contained in any Neighborhood Documents may be more restrictive than those contained in this Declaration.

Section 9.25 Playground and Basketball Equipment

No jungle gyms, swing sets or other playground equipment including, but not limited to, basketball hoops and backboards shall be permitted on any Unit except as approved in accordance with this Article. No roadway or right-of-way shall be used as a basketball court, and no basketball hoops and basketball backboards shall be permitted on any portion of a Unit abutting a roadway or right-of-way.

Section 9.26 Window Coverings

Windows in any building which have window coverings shall have a white or off white backing or blend with the exterior color of the dwelling, as determined in the sole discretion of the Committee. Reflective window coverings are prohibited. Reflective window coverings are prohibited.

Section 9.27 Maintenance of Premises

No weeds, underbrush or other unsightly growth shall be permitted to grow or remain upon any Unit and no refuse or unsightly objects shall be placed or allowed to remain upon any Unit. All lawns, landscaping and sprinkler systems and any property, structure, improvements and appurtenances shall be kept in a safe, clean, orderly and attractive condition in accordance with the Community Wide Standards, and all structures shall be maintained in a finished, painted and attractive condition.

Section 9.28 Nuisances

Nothing shall be done which may be nor may become an annoyance or nuisance to any Person or to a Neighborhood. No obnoxious, unpleasant or offensive activity shall be carried on, nor shall anything be done, which can be reasonably construed to constitute a nuisance, public or private in nature. Any question with regard to the interpretation of this Section shall be decided by the Board whose decision shall be final.

Section 9.29 Declarant's and the Association's Exculpation

The Association, the NCC, MC and/or Declarant may grant, withhold or deny its or their permission or approval in any instance where its or their permission or approval is permitted or required without liability of any nature to Owner or any other Person for any reason whatsoever, and any permission or approval granted shall be binding upon all Persons.

OR: 3658 PG: 1833

1763
OR BOOK001278
PAGESection 9.30 Subdivision and Regulation of Land

A. No Unit shall be divided, subdivided or combined without the express written consent of Declarant, who may impose certain requirements on Owner to comply with the provisions of the Master Development Plan. Declarant shall assign the number of dwelling units for each Unit which limits shall not be increased by any Owner and shall not be exceeded without the prior express written approval of Declarant, which approval may be denied at the sole discretion of Declarant. Any action taken by Declarant or an Owner pursuant to this paragraph shall be in accordance with the PUD.

B. No covenant, condition, restriction or other provision of the Governing Documents shall be construed in any manner as limiting or preventing any Unit, and the Improvements thereon, from being submitted to a plan of condominium ownership.

C. An Owner shall not inaugurate or implement any variation from, modification to or amendment of the Master Development Plan or any other governmental plans, land development regulations, development orders or development permits applicable to the Vineyards, to the Property or to any Unit, without the prior written approval of Declarant.

Section 9.31 Owner and Member Compliance

A. The protective covenants, conditions, restrictions and other provisions of this Declaration shall apply not only to Owners, and Persons to whom an Owner has delegated his rights of use hereunder, but also to any other Person occupying an Owner's Unit under lease from the Owner or by permission or invitation, expressed or implied, of the Owner or his tenants, licensees, invitees or guests.

B. Failure of an Owner to notify any Person of the existence of the covenants, conditions, restrictions, and other provisions of this Declaration shall not in any way act to limit or divest the right of Declarant, the Association or any Neighborhood Association to enforce the provisions of this Declaration. The Owner shall be responsible for any and all violations of these provisions by his tenants, delegates, licensees, invitees or guests, and by guests, licensees and invitees of his tenants.

Section 9.32 Antennas

No exterior antennas, aerials, satellite dishes, or other apparatus for the transmission of television, radio, or other signals of any kind shall be placed, allowed, or maintained upon any portion of the Property, including any Unit, without the prior written consent of the Board of Governors. The Declarant and its affiliates shall have the sole right, without obligation, to erect

1763
OR BOOK

001279
PAGE

an aerial, satellite dish, or other apparatus for a master antenna or cable system for the benefit of all or a portion of the Property. If the Declarant fails to erect such a system, the Association may erect such a system after the termination of the Class B Membership.

Section 9.33 Wells

All Units shall be required to utilize potable water provided by Collier County Utilities or its successors or assigns. No potable or irrigation wells are permitted for any Unit.

Section 9.34 Compliance with Laws

Subject to the right of reasonable contest, each Owner shall promptly comply with the provisions of all applicable laws, regulations, ordinances, and other governmental or quasi-governmental regulations.

Section 9.35 Hazardous Materials

Each Owner shall comply with all federal, state and local statutes, regulations, ordinances, or other rules intended to protect the public health and welfare as related to land, water, groundwater, air or other aspects of the natural environment (the "Environmental Laws"). Environmental Laws shall include, but are not limited to, those hazardous substances, wastes and materials (collectively, the "Hazardous Materials"). No Owner or his tenants, guests, invitees, or permittees shall knowingly use, generate, manufacture, store, release, dispose of or knowingly permit to exist in, on, under or about his or her Lot any Hazardous Materials except in compliance with the Environmental Laws.

Section 9.36 Leasing

The owner of a Unit shall have the right to lease such Unit subject to the following conditions and the terms of the Governing Documents.

- A. All leases shall be in writing.
- B. The lease shall be specifically subject to the Governing Documents and any failure of a tenant to comply with the Governing Documents shall be a default under the lease.
- C. The Owner shall be liable for any violation of the Governing Documents committed by such Owner's tenant, without prejudice to such Owner's right to collect any sums paid from the tenant.

OR: 3658 PG: 1835

OR: 2378 PG: 1721

1763
OR BOOK001280
PAGE

ARTICLE X

PROPERTY MAINTENANCE

Section 10.01 Purpose and Authority

The Association shall regulate the maintenance of the Property and the Improvements thereon to create and conserve a quality environment for the Owners and Residents and to maintain the aesthetics of the Property.

Section 10.02 Maintenance Requirement

A. In order to maintain aesthetics, maintenance of any of the Common Areas, servitude or Improvements thereon shall be in full accordance with the restrictions and guidelines established pursuant to this Declaration. No situation shall be allowed to exist or continue that may be or could become an annoyance or nuisance to the Members of the Association. The Association may remedy any deficient maintenance, including but not limited to any Owner's failure to maintain an unimproved unit in a neat and attractive condition.

B. The preceding requirements of this Section shall also apply to any Unit, any Neighborhood Association common property or Improvement. If the Owner thereof fails to maintain such property in accordance with the maintenance regulation provisions determined by the Association, the cost of any corrective maintenance done by the Association shall be assessed to any such Unit or Neighborhood Association.

C. The Declarant shall be entitled to enforce the provisions of this Article if the Association fails to do so.

Section 10.03 Guidelines

A. The Association may develop and promulgate Community Wide Standards for the application of property maintenance provisions set forth in the Declaration. The policy guidelines may include (a) procedures, (b) aspects and objectives of property maintenance regulations, and (c) general principals and broad standards used as criteria in determining the achievement of the required objectives.

B. In addition to such policy guidelines for achieving the required objectives in particular maintenance problems frequently encountered in the Property, the Community Wide Standards may specify practices that are generally acceptable and unacceptable. The policy guidelines and any such specific practices are intended to assist the Association, Owners and Residents in the ongoing process of appropriate maintenance of the

OR: 3658 PG: 1836 ✓

OR: 2378 PG: 1722 ✓

1763
OR BOOK001281
PAGE

Units and Common Areas. Such guidelines and standards shall be considered Community Wide Standards.

Section 10.04 Optional Maintenance of Individual Property

The Association may, but is not required to, offer optional exterior maintenance for any Unit. Such exterior maintenance may include (without being limited to) the painting, repair, replacement and care of roofs, gutters, downspouts, the exterior surfaces of buildings and, to the extent exposed to Association view, fences, landscaping, walks and other exterior Improvements. When the Association provides maintenance pursuant to the provisions of this Section, the costs may be added to and become part of an Individual Assessment to which the Unit is subject.

Section 10.05 Corrective Maintenance of a Unit

In the event an Owner of any Unit shall fail in his obligation to maintain the premises and the Improvements situated thereon in compliance with the Community Wide Standards or the requirements and guidelines set by the Neighborhood Association, either the Association or the Neighborhood Association after approval by a two-thirds (2/3) vote of its Board, shall have the right, through its agents and employees, to enter upon said Unit and to repair, maintain and restore the Unit and the exterior of the building and any other Improvement erected thereon. The cost of such exterior maintenance, if performed by the Association, shall be an Individual Assessment.

Section 10.06 Corrective Maintenance of Neighborhood Common Property

In the event that any Neighborhood Association shall fail in its obligation to maintain any Neighborhood Association common property and/or the Improvements situated thereon in compliance with the requirements set out in the Governing Documents, the Association, after approval by a two-thirds (2/3) vote of its Board, shall have the right, through its agents and employees, to enter upon said parcel and to repair, maintain and restore the Neighborhood Association common property or Improvements thereto. The cost of such shall be added to and become part of the Neighborhood Assessment.

Section 10.07 Entry Rights

Each Owner and each Neighborhood Association shall permit the Association's officers, governors, agents and employees to enter upon the Owner's or Neighborhood Association's premises at reasonable times, to perform routine, preventative or corrective maintenance in accordance with this Article. Such entry shall include the right to use the Owner's or Neighborhood Association's water, from an outside spigot in reasonable amounts, without

OR: 3658 PG: 1837

OR: 2378 PG: 1723

1763

001282

OR BOOK

PAGE

compensation to the Owner or Neighborhood Association if used for maintenance on the Owner's Unit, the Association or a Neighborhood Association's common property or the Association's or a Neighborhood Association's easement immediately contiguous with said premises. This provision shall not be construed as authorizing the entry into any building located on the Property unless such entry is reasonably necessary to perform corrective maintenance pursuant to this Article.

ARTICLE XI

NEIGHBORHOOD ASSOCIATIONS

Section 11.01 Cooperation with Neighborhood Associations

The Board shall have the power to assist the Neighborhood Associations in the performance of their duties and obligations under the Neighborhood Documents and cooperate with the Neighborhood Associations so that the Neighborhood Associations and the Association can more efficiently and economically provide their respective services to the Owners. It is contemplated that from time to time either the Neighborhood Associations or the Association may use the services of the other in the furtherance of its goals and obligations and they may contract with each other to better provide for such cooperation.

Section 11.02 Certain Rights of Association Regarding Neighborhood Associations

A. Enforcement. If any Neighborhood Association fails to comply with the Governing Documents, the Association shall have the right and power, but neither the duty nor the obligation, to enforce the provisions of the Governing Documents, or to perform the Neighborhood Associations duties and responsibilities, or to seek judicial relief or remedy to require compliance with same, and to obtain payment of the cost of such performance or enforcement.

B. Special Assessments. The Association shall have the right, in addition to any other Assessment rights of the Association, to specially assess the Owners within a Neighborhood and a Neighborhood Association for expenses incurred by the Association in accordance with this Declaration.

C. Entry Rights. The Association shall have the right, for itself, its designee, or any agent or employee, to enter upon an Owner's property, or any property administered by a Neighborhood Association, to carry out the provisions of the Governing Documents, and the same shall not constitute a trespass.

D. Delegation. The Association shall have the right and power, but neither the duty nor the obligation, to delegate in

1763

001283

OR BOOK

PAGE

whole or in part, exclusively or non-exclusively, and on a permanent or temporary basis, to any Neighborhood Association any obligation of maintenance or repair created under Master Community Documents or by delegation from Declarant. If a Neighborhood Association does not accept such rights and obligations in a manner consistent with the standards established by the Association, then the Association shall have the right, but not the obligation, by its sole act, to terminate such assignment, and again fulfill such rights and obligations.

Z. Approval of Neighborhood Documents. The Board of Governors shall approve all Neighborhood Documents and any amendments thereto prior to their adoption and implementation.

ARTICLE XII

MANAGEMENT SERVICES TO NEIGHBORHOOD ASSOCIATIONS

Section 12.01 Scope

The Association may, but is not required to, perform association management services for any Neighborhood Association. Such services may include, but are not limited to:

- A. Consultations on policy determinations;
- B. Resident information booklets, newsletters, leadership development, rules, enforcement, recreation programs and other Association related activities;
- C. Complaint handling, emergency management, recordkeeping and other general administrative activities;
- D. Assessment collection, expense disbursement and other financial operations;
- E. Insurance, bond, security services and other risk management activities;
- F. Design review and construction inspection of alterations to the property improvements;
- G. Maintenance of Neighborhood Association common property and the exterior of Units; and
- H. Supplementary security.

Section 12.02 Service Agreement

Any such association management service shall be at the option of the Association and the Neighborhood Association, and as

1763

001284

OR BOOK

PAGE

contracted by them or otherwise agreed, including reimbursement and compensation therefor.

Section 12.03 Basis of Management Services

The Association and its officers, committees, employees and contractors shall perform any such association management service as the agent of the Neighborhood Association being served and in accordance with the Governing Documents, programs, budgets and other policies of the Neighborhood Association.

ARTICLE XIII

COUNTRY CLUB

Section 13.01 Country Club

The Country Club Property is private property owned and operated by the Country Club or its assigns and administered according to membership policies and rules and regulations adopted by the owner of the Country Club Property from time to time. Owners shall not be permitted to begin play from Units and the same shall be deemed a trespass. The facilities on the Country Club Property may include, without limitation, golf courses, clubhouses, tennis courts, swimming pools, etc. ... which are separate from the Common Areas. The owner of the Country Club Property has the exclusive right to determine from time to time, in its sole discretion and without notice or approval of any change, how and by whom these facilities shall be used, if at all. By way of example, but not limitation, the owner of the Country Club Property has the right to approve users and determine eligibility for use, to reserve use rights to terminate any or all use rights, to change, eliminate or cease operation of any or all of the facilities, to transfer any or all of the Country Club Property or the operation thereof to anyone (including without limitation a member-owned or equity club) and on any terms, to limit the availability of use privileges, and to require the payment of membership fees, dues, use charges and other charges for use privileges. Ownership of a Unit or any other portion of the Property or membership in the Association or any Neighborhood Association does not give any vested right or easement, prescriptive or otherwise, to use the Country Club Property, and does not grant any ownership or membership interest therein.

Section 13.02 Rights of Access

The owner of the Country Club Property shall at all times have a right and non-exclusive easement of access and use over all private roadways located within the Property reasonably necessary to maintain, repair and replace any provision of the Country Club Property.

OR: 3658 PG: 1840 ✓

✓ OR: 2378 PG: 1726 ✓

1763
OR BOOK001285
PAGESection 13.03 Jurisdiction and Cooperation

It is Declarant's intention that the Association and the owner of the Country Club Property cooperate to the maximum extent possible in the operation of the Property and the Country Club Property. Each shall reasonably assist the other in upholding the Community Wide Standard as set from time to time. The Association shall have no power to promulgate rules and regulations affecting activities on or use of the Country Club Property without the prior written consent of the owner of the Country Club Property.

Section 13.04 Easement for Golf Balls

Every Unit is burdened with an easement permitting golf balls hit from the Country Club Property to unintentionally come upon the Unit and for golfers at reasonable times and in a reasonable manner to come upon the exterior portions of the Unit to retrieve errant golf balls; provided, however, if the Unit is fenced or walled, the golfer shall seek the Owner's or Resident's permission before entry. All Owners, by acceptance and delivery of a deed to a Unit, assume all risks associated with errant golf balls, and all Owners agree and covenant not to make any claim or institute any action whatsoever against the Declarant, the Association, the golf course designer or Merchant Builder arising or resulting from any errant golf balls, any damages that may be caused thereby, or for negligent design of the golf course or siting of the structure on any Unit. Nothing in this paragraph shall in any way relieve golfers from liability for damages resulting from errant golf balls.

Section 13.05 Assumption of Risk and Indemnification

Each Owner by its purchase of a Unit in the vicinity of the Country Club Property hereby expressly assumes the risk of noise, personal injury or property damage caused by maintenance and operation of the Country Club Property, including, without limitation: (a) noise from maintenance equipment and that such maintenance typically takes place around sunrise or sunset, (b) noise caused by golfers, (c) use of pesticides, herbicides and fertilizers, (d) view restrictions caused by maturation of trees and shrubbery, (e) reduction in privacy caused by constant golf traffic on the golf course or the removal or pruning of shrubbery or trees on the Country Club Property, (f) errant golf balls, and (g) design of the Country Club Property and agrees that neither Declarant, Association nor any of Declarant's affiliates or agents nor any entity managing the Country Club Property shall be liable to Owner or any other person claiming any loss of damage, including, without limitation, indirect, special or consequential loss or damage arising from personal injury, destruction of property, trespass, loss of enjoyment or any other alleged wrong or entitlement to remedy based upon, due to, arising from or otherwise related to the proximity of Owner's Unit to the Country Club

OR: 3658 PG: 1841

OR: 2378 PG: 1727

1763
OR BOOK001286
PAGE

Property, including, without limitation, any claim arising in whole or in part from the negligence of Declarant, Association, the Country Club or any other entity managing the Country Club Property. The Owner hereby agrees to indemnify and hold harmless Declarant, Association, the Country Club and any other entity managing the Country Club Property against any and all claims by Owner's visitors, tenants and others upon such Owner's Unit.

ARTICLE XIV

SURFACE WATER MANAGEMENT SYSTEM

Section 14.01 Surface Water Management System

A. It is the responsibility of the Association to operate and maintain the Surface Water Management System, including but not limited to aquatic weed control, in a manner consistent with the original design thereof, and in accordance with the requirements of all applicable governmental authorities. A blanket easement is hereby created in favor of the Association over the Property for purposes of ingress, egress, maintenance and operation of the Surface Water Management System. The Association may contract with the Country Club to provide required maintenance.

B. No structure of any kind shall be constructed or erected, nor shall an Owner in any way change, alter, impede, revise or otherwise interfere with the flow and the volume of water in any portion of the Surface Water Management System without the specific written permission of the Association, the Declarant and the Southwest Florida Water Management District.

C. An Owner shall in no way deny or prevent ingress and egress by Declarant, Association, the Southwest Florida Water Management District or governmental agencies to the Surface Water Management System for maintenance or landscape purposes. The right of ingress and egress, and easements therefor are hereby specifically reserved and created in favor of the Declarant, the Association, the Southwest Florida Water Management District or any appropriate governmental or quasi-governmental agency that may reasonably require such ingress and egress.

D. No Unit shall be increased in size by filling in any water retention or drainage areas on which it abuts. Owners shall not fill, dike, rip-rap, block, divert or change the established water retention and drainage areas that have been or may be created by easement without the prior written consent of the Association and the Declarant.

E. Portions of the Surface Water Management System are located adjacent to or within the boundaries of the Country Club Property or adjacent thereto. Such areas of the Surface Water

53

1763
OR BOOK001287
PAGE

Management System are hereby burdened with an easement for reasonable use in connection with golf play, including without limitation play over such bodies of water, retrieval of golf balls by persons utilizing the Country Club Property and the Country Club for retrieval of golf balls which are not retrieved by persons utilizing the Country Club Property, and drainage of the Country Club Property into the Surface Water Management System. No person other than the Country Club shall have the right to retrieve any golf balls which are not retrieved by golfers during play. In addition the Country Club may, in its sole discretion, contract with the Association to maintain areas of the Surface Water Management System which are utilized in connection with golf play or operation of the Country Club Property. Lakes located adjacent to or within the boundaries of the Country Club Property are aesthetic amenities only and may not be used for recreational fishing, boating or swimming.

ARTICLE XV

IRRIGATION SYSTEM

Section 15.01 - General

Vineyards Utility, Inc. will provide irrigation service to portions of the Common Area, the Country Club Property and all Units. As long as Vineyards Utility, Inc. provides irrigation water no other irrigation source of any type shall be installed, constructed or operated on the Property or by any Person, other than Vineyards Utilities, Inc. Vineyards Utility, Inc. may, in its sole and absolute discretion, determine to terminate its obligation to provide irrigation water to all or any portion of the Property.

Section 15.02 Maintenance and Operation of Irrigation System.

A blanket easement is granted to Vineyards Utility, Inc. over the Property for the purpose of ingress and egress and designing, studying, mapping, engineering, constructing, maintaining, operating and servicing the Irrigation System. Vineyards Utility, Inc. shall have the irrevocable right, without compensation to the Association to draw irrigation water from any surface water lakes or wells within the Property. Private irrigation wells are prohibited by the PUD.

EACH OWNER ACKNOWLEDGES THAT HE IS REQUIRED TO USE WATER PROVIDED BY VINEYARDS UTILITY, INC. AND THE IRRIGATION SYSTEM TO IRRIGATE HIS UNIT. EACH OWNER IS REQUIRED TO PAY VINEYARDS UTILITY, INC. FOR HOOK-UP CHARGES AND USE FEES FOR THE IRRIGATION SYSTEM. NEITHER THE DECLARANT, THE ASSOCIATION, THE COUNTRY CLUB OWNER NOR VINEYARDS UTILITY, INC. SHALL HAVE ANY LIABILITY FOR INJURY OR DAMAGE CAUSED BY THE OWNERS' USE OF WATER PROVIDED BY THE IRRIGATION SYSTEM.

1763
OR BOOK301288
PAGEARTICLE XVI
CABLE TELEVISIONSection 16.01 CATV Agreement

The Association may, but shall not be required to, enter into a bulk rate cable television agreement ("CATV Agreement") for all or a portion of the Property. The CATV Agreement shall only apply to Units subject to a Neighborhood Association existing on the date of this Declaration, if adopted by a majority of the Owners in that Neighborhood Association. If a CATV Agreement is entered into, all Units subject to the CATV Agreement for which a certificate of occupancy has been issued shall be charged for basic cable service as an Individual Assessment, regardless of whether the Owner desires cable television service. It is anticipated that if a CATV Agreement is entered into by the Association, tier channels, remotes, pay channels and other services offered by the cable provider will be available on an individual subscriber basis.

Section 16.02 Easements

Declarant and the Association shall have the right to grant easements on any portion of the Property to the cable provider for installation and maintenance of the cable television system, including without limitation head-ends, wiring, switches and amplifiers. The cable provider shall also have the right to use easement areas dedicated for utilities. Notwithstanding anything to the contrary, the cable provider shall retain ownership of all cable television equipment installed within the Property.

ARTICLE XVII
GENERAL PROVISIONSSection 17.01 Public Facilities

A. In order to supplement the public facilities and services that may be furnished by any local governmental agency, and in order to provide additional facilities and services that may not be otherwise available, Declarant is hereby authorized and empowered by all of the Owners, when Declarant in its sole discretion determines that it is necessary or desirable, to act on their behalf to provide or contract with other Persons for the installation of a water plant and supply system, irrigation water system, mosquito control facilities, fire fighting facilities, a gas system, a sewage disposal plant and sanitary sewer system, and any other facilities or services customarily furnished or provided by the Association. Any services provided by Declarant hereunder and any facilities owned by Declarant may, in Declarant's discretion, be transferred to the Association. Owners of Units are

OR: 3658 PG: 1844 ✓

OR: 2378 PG: 1730 ✓

1763
GR BOOK00:289
PAGE

not permitted to utilize any outside services if such services are provided by the Declarant or the Association.

B. Each Owner shall install, subject to the written approval of Declarant and the Association, if applicable, all sewer connections so that direct connections can be made to the nearest Street, alley, main or collection lines and the plan for such sewer connection shall be submitted to Declarant and the Association, if applicable, for approval prior to commencement of said construction. No Owner shall install any potable or irrigation well or draw irrigation water from any lake or drainage area. The Association and/or the Declarant, whichever is applicable, in its sole judgment, shall determine when an Owner must connect to central potable or irrigation water systems and disconnect any private system.

C. The Country Club Property may be exempted from the requirements of this Section by the Declarant.

Section 17.02 Declaration and General Protective Covenants Run With the Land

A. The covenants, reservations, restrictions and other provisions of this Declaration shall run with and bind the Property and shall inure to the benefit of the Declarant or any Owner subject to this Declaration, their respective legal representatives, heirs, successors and assigns for a term of thirty (30) years from the later of:

1. The date this Declaration is recorded; or
2. the date of the last addition of land to the Property in accordance with the provisions of Article III, but not more than thirty-five (35) years from the date of this Declaration. After which time these covenants, conditions, restrictions and other provisions shall automatically be extended for successive periods of five (5) years, unless an instrument signed by Members holding title to at least sixty percent (60%) of the Units has been recorded one (1) year prior to expiration agreeing to change or terminate these covenants, conditions, restrictions or provisions in whole or in part.

Section 17.03 Commencement and Completion of Construction

A. After a Unit is sold by the Declarant, construction shall commence thereon within a reasonable time in accordance with the plans and specifications approved by the Declarant.

B. Once construction has begun, work thereon must be prosecuted diligently and completed within a reasonable time. If for any reason work is discontinued or there is no substantial progress toward completion for a continuous sixty (60) day period,

1827

1763
OR BOOK001290
PAGE

then Declarant and the Association shall have the right to notify the Owner of its intentions herein, enter the Unit and take such steps as might be required to correct the undesirable appearance. The reason for such correction shall be solely in the discretion of Declarant and the Association and may include but not be limited to aesthetic grounds. The Owner shall be liable for all costs incurred in such action and the same shall be deemed an Individual Assessment.

Section 17.04 Non-liability of Declarant

The Declarant shall not in any way or manner be held liable or responsible for any violation of these covenants, conditions, restrictions or other provision by any Person other than itself or for failure to enforce these covenants, conditions and restrictions, in whole or in part.

Section 17.05 Amendment

Until the termination of the Class B Membership, the Declarant may unilaterally amend this Declaration. After termination of the Class B Membership, the Declarant may unilaterally amend this Declaration at any time and from time to time if such amendment is (a) necessary to bring any provision hereof into compliance with any applicable governmental statutes, rule, requirement or regulation, or judicial determination; (b) necessary to enable any reputable title insurance company to issue title insurance coverage on Units; (c) required by an Institutional Lender to enable such lender to make or purchase mortgage loans on Units; or (d) necessary to enable any governmental agency or reputable private insurance company to insure mortgage loans on the Units; or (e) correct any stenographic, scrivener's or surveyor's error or any error of a like nature; provided, however, any such amendment shall not adversely affect the title to any Units unless the Owner thereof shall consent thereto in writing. After the termination of the Class B Membership, (a) any non-Declarant initiated amendment, or (b) any Declarant initiated amendment which has a materially adverse effect on the Owner of Units shall require the affirmative vote (in person or by alternate) or written consent, or any combination thereof, of Neighborhood Representatives representing sixty-seven percent (67%) of the total votes in the Association, including sixty-seven percent (67%) of the votes held by Members other than the Declarant, and the consent of the Declarant, so long as the Declarant owns one (1) or more Units. However, the percentage of votes necessary to amend a specific clause shall not be less than the prescribed percentage of affirmative votes required for action to be taken under that clause. Any amendment to be effective must be recorded in the Public Records.

No amendment which affects the Surface Water Management System within the Property or maintenance thereof shall be effective

OR: 3658 PG: 1846

OR: 2310 PG: 1106

1763
OR BOOK001291
PAGE

without the prior written consent of the Southwest Florida Water Management District.

If an Owner consents to any amendment to this Declaration or the By-Laws, it will be conclusively presumed that such Owner has the authority so to consent and no contrary provision in any mortgage or contract between the Owner and a third party will affect the validity of such amendment.

No amendment may remove, revoke, or modify any right or privilege of Declarant without the written consent of Declarant, as the case may be, or the assignee of such right or privilege.

Section 17.06 Other Documents

Declarant, the Association, any Neighborhood Association, or other entity provided for herein or in any applicable recorded instrument shall have such rights, powers, duties and privileges as set forth herein or in the Articles of Incorporation, By-Laws and other constituent documents of such entity; however, no such entity may have rights, duties, powers or privileges that are in conflict with the provision of this Declaration which shall prevail in all events of conflict.

Section 17.07 Severability

If any covenant, condition, restriction or other provision of this Declaration is held to be invalid in whole or in part by any Court of competent jurisdiction, then such holding shall in no way affect the validity of the remaining provisions of this Declaration, all of which shall remain in full force and effect.

Section 17.08 Dissolution

In the event the Association is dissolved, each Unit shall continue to be subject to Assessments and each Owner shall continue to be personally obligated to Declarant or the successor or assigns of the Association, as the case may be, for such Assessment to the extent that such successor or assign acquiring any real property previously owned by the Association to properly maintain, operate and preserve it. The provisions of this Section shall only apply with regard to the maintenance, operation and preservation of property which was Common Area and continues to be so used for the common use, enjoyment and benefit of the Owners.

Section 17.09 Gender

Whenever in this Declaration the context so requires the singular number shall include the plural, and the converse; and the use of any gender shall be deemed to include all genders.

1829

OR: 3658 PG: 1848

1763
OR 300K001292
PAGESection 17.10 Notices

A. To Declarant. Notice to Declarant as may be required herein shall be in writing and delivered or mailed to Declarant at its principal place of business as shown by the records of the Secretary of State of Florida, or at any other location designated by Declarant.

B. The Association. Notice to the Association as may be required herein or in the By-Laws of the Association shall be in writing and delivered or mailed to the Association at its principal place of business as shown by the records of the Secretary of State of Florida, or at any other location designated by the Association.

C. To Owner. Notice to any Owner of a violation of any of these restrictions or any other notice as may be required herein shall be in writing and shall be delivered or mailed to the address of the Owner, as shown on the on the Association records.

Section 17.11 Construction

The provisions of this Declaration shall be liberally interpreted and construed to provide maximum flexibility consistent with the Master Development Plan and the purposes set forth herein, including the Preamble.

Section 17.12 Waiver

Failure of the Declarant or Association to enforce, cite or otherwise allow any violation of any of these covenants, conditions or restrictions shall not operate to waive said covenant, condition or restriction in such an instance or in any subsequent incidents.

Section 17.13 Litigation

No judicial or administrative proceeding shall be commenced or prosecuted by the Association unless approved by a vote of the Neighborhood Representatives representing seventy-five percent (75%) of the total votes in the Association. In the case of such a vote, and notwithstanding anything contained in this Declaration or the Articles of Incorporation or By-Laws of the Association to the contrary, a Neighborhood Representative shall not vote in favor of bringing or prosecuting any such proceeding unless authorized to do so by a vote of seventy-five percent (75%) of all Members of the Neighborhood represented by the Neighborhood Representative. This Section shall not apply, however, to (a) actions brought by the Association against parties other than the Declarant to enforce the provisions of this Declaration (including, without limitation, the foreclosure of liens), (b) the imposition and collection of Assessments as provided herein, (c) proceedings involving challenges to ad valorem taxation, or (d) counterclaims brought by the Association in proceedings instituted against it. In the event

1763
OR BOOK001293
PAGE

OR: 3658 PG: 1849

the Association brings suit against the Declarant, the Association shall assess all Owners (other than the Declarant) for the costs and fees thereof and no funds from Annual Assessments may be used for such purpose. This Section shall not be amended unless such amendment is made by the Declarant or is approved by the percentage votes, and pursuant to the same procedures, necessary to institute proceedings as provided above.

Section 17.14 Independent Builders

The Vineyards is a master-planned mixed use community being developed by the Declarant. The individual buildings constructed within the Property may be constructed by the Declarant, Merchant Builders or others who are independent contractors who purchase Units from the Declarant. If a building is constructed by a person or entity other than the Declarant, the Declarant shall have no liability whatsoever for such builder's activities, whether direct or indirect, including, without limitation, marketing or construction of the building or actions of any principal, officer, trustee, partner, agent or subcontractor.

Section 17.15 Notice of Transfer of Unit

In the event that any Owner (other than the Declarant) desires to sell or otherwise transfer title of his or her Unit, such Owner shall give the Board of Governors at least seven (7) days prior written notice of the name and address of the purchaser or transferee, the date on which such transfer of title is to take place, and such other information as the Board of Governors may reasonably require. Until such written notice is received by the Board of Governors, transferor shall remain jointly and severally liable with the transferee for all obligations of the Owner of the Unit, including payment of all Assessments, notwithstanding the transfer of title to the Unit.

IN WITNESS WHEREOF, THE VINEYARDS DEVELOPMENT CORPORATION, a Florida corporation, JOSEPH C. PROCACCI, and MICHAEL J. PROCACCI, do hereby execute this Amended and Restated Declaration of Master Covenants, Conditions and Restrictions for The Vineyards of Naples

OR: 3658 PG: 1850

1763
OR BOOK

001294
PAGE

In its name by its undersigned authorized officers and affixes its corporate seal hereto this 19th day of October, 1992.

WITNESSES:

[Signature]
Printed Name: Terry A. Lurie

[Signature]
Printed Name: Mary Lou Dunnigan

(Corporate Seal)

THE VINEYARDS DEVELOPMENT CORPORATION

By: [Signature]
Its:

Printed Name and Address:

Lawrence A. Mullins
98 Vineyards Boulevard
Naples, Florida 33960

STATE OF FLORIDA)
) ss.
COUNTY OF COLLIER)

The foregoing instrument was acknowledged before me this 19th day of October, 1992 by Lawrence A. Mullins as President of THE VINEYARDS DEVELOPMENT CORPORATION, a Florida corporation, on behalf of the corporation. He/She is personally known to me or has produced n/a as identification and did/did not take an oath.

[Signature]
Printed Name: Mary Lou Brees

NOTARY PUBLIC
State of Florida at Large
My Commission Expires:

NOTARY PUBLIC STATE OF FLORIDA
MY COMMISSION EXP. JULY 1, 1993
BONDED THRU CENTRAL INS. CO.

WITNESSES:

[Signature]
Printed Name: Terry A. Lurie

[Signature]
Printed Name: Mary Lou Dunnigan

By: [Signature]
JOSEPH G. PROCACCI
Address:

98 Vineyards Boulevard
Naples, Florida 33960

OR: 2378 PG: 1736

OR: 3658 PG: 1851

1763
OR BOOK

001295
PAGE

STATE OF FLORIDA)
COUNTY OF COLLIER) ss.

The foregoing instrument was acknowledged before me this 19th day of October, 1992 by Joseph G. Procacci. He is personally known to me or has produced n/a as identification and did/did not take an oath.

Mary Lou Bress
Printed Name: Mary Lou Bress

NOTARY PUBLIC
State of Florida at Large
My Commission Expires:

NOTARY PUBLIC STATE OF FLORIDA
MY COMMISSION EXPIRES: 10/31/93
BOOK 1763 PAGE 1737

WITNESSES:

Terry A. Jurle
Printed Name: Terry A. Jurle

Mary Lou Bress
Printed Name: Mary Lou Bress

By: Michael J. Procacci
MICHAEL J. PROCACCI
Address: 98 Vineyards Boulevard
Naples, Florida 33999

OR: 2378 PG: 1737

STATE OF FLORIDA)
COUNTY OF COLLIER) ss.

The foregoing instrument was acknowledged before me this 19th day of October, 1992 by Michael J. Procacci. He is personally known to me or has produced n/a as identification and did/did not take an oath.

Mary Lou Bress
Printed Name: Mary Lou Bress

NOTARY PUBLIC
State of Florida at Large
My Commission Expires:

NOTARY PUBLIC STATE OF FLORIDA
MY COMMISSION EXPIRES: 10/31/93
BOOK 1763 PAGE 1737

POOR QUALITY ORIGINAL



OR: 3658 PG: 1852

1763
OR BOOK

001296
PAGE

JOINDER

FURTHER, FIDELITY BANK, NATIONAL ASSOCIATION, a national banking association, as Mortgagee of that certain mortgage on the above described property as the same is recorded in O.R. Book 1233, pages 1129 through 1162, inclusive, of the Public Records of Collier County, Florida hereby joins in the execution of this Amended and Restated Declaration of Master Covenants, Conditions and Restrictions for The Vineyards of Naples and by said Joinder, agrees to subject themselves, their successors and assigns to the provisions of this Amended and Restated Declaration of Master Covenants, Conditions and Restrictions for The Vineyards of Naples.

WITNESSES:
ASSOCIATION

FIDELITY BANK, NATIONAL

Printed Name: [Signature]
Printed Name: [Signature]

(Corporate Seal)

By: [Signature]
Its: [Signature]
Printed Name and Address:
Pauline Kline
Grand - Wilcox Street
Philadelphia PA 19107

STATE OF Florida)
COUNTY OF Collier) ss.

The foregoing instrument was acknowledged before me this 11 day of October, 1992 by [Signature] as President of FIDELITY BANK, NATIONAL ASSOCIATION, a national banking association, on behalf of the association. He/She is personally known to me or has produced [Signature] as identification and did/did not take an oath.

Printed Name: [Signature]

NOTARY PUBLIC
State of Florida at Large
My Commission Expires:

POOR QUALITY ORIGINAL

NOTARIAL SEAL
USA A CURTIS, Notary Public
City of Philadelphia, Pa. 19107

OR: 3658 PG: 1853

1763
OR BOOK

001297
PAGE


JOINDER


FURTHER, THE VINEYARDS COMMUNITY ASSOCIATION, a Florida not-for-profit corporation, hereby joins in the execution of this Amended and Restated Declaration of Master Covenants, Conditions and Restrictions for The Vineyards of Naples and by said Joinder agrees to subject themselves, their successors and assigns to the provisions of this Amended and Restated Declaration of Master Covenants, Conditions and Restrictions for The Vineyards of Naples.

WITNESSES:
ASSOCIATION

THE VINEYARDS COMMUNITY
ASSOCIATION, INC.


Printed Name: Terry A. Lucie

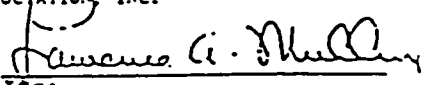By: 
Title: President

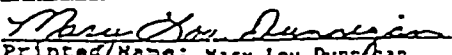

Printed Name: Mary Lou Dunne

Printed Name and Address:
Laurence A. Mullins
98 Vineyards Boulevard
Naples, Florida 33999

(Corporate Seal)

STATE OF FLORIDA)
COUNTY OF COLLIER) ss.

The foregoing instrument was acknowledged before me this 19th day of October, 1992 by Laurence A. Mullins, as President of THE VINEYARDS COMMUNITY ASSOCIATION, a Florida not-for-profit corporation, on behalf of the corporation. He/She is personally known to me or has produced n/a as identification and did/did not take an oath.

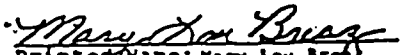
Printed Name: Mary Lou Brode
NOTARY PUBLIC
State of Florida at Large
My Commission Expires:

NOTARY PUBLIC STATE OF FLORIDA
MY COMMISSION EXPIRES 11/1/93
BOOK 1763 PAGE 1739

0907292
vineyards/postmaster.doc

POOR QUALITY ORIGINAL

1835

✓ OR: 2378 PG: 1740 ✓

OR: 3658 PG: 1854

DESCRIPTION OF UNIT ONE, THE VINEYARDS

A parcel of land located in Section 5 and Section 8, Township 49 South, Range 26 East, Collier County, Florida, being more particularly described as follows:

Commence at the Southwest corner of Section 8, Township 49 South, Range 26 East, Collier County, Florida, thence run North $00^{\circ}12'17''$ East along the West line of the Southwest quarter of the said Section 8 for a distance of 2246.09 feet to the Northwest corner of the Florida Department of Transportation parcel 121 as recorded in O.R. Book 907, Pages 637 through 643, Public Records of Collier County, Florida, and the POINT OF BEGINNING of the parcel of land herein described; thence continue North $00^{\circ}12'17''$ East along the West line of the Southwest quarter of the said Section 8 for a distance of 286.57 feet to the West quarter corner of the said Section 8; thence run North $00^{\circ}17'47''$ East along the West line of the Northwest quarter of the said Section 8 for a distance of 2731.52 feet to the Northwest corner of the said Section 8 and the Southwest corner of Section 5, Township 49 South, Range 26 East, Collier County, Florida; thence run North $01^{\circ}28'00''$ West along the West line of the Southwest quarter of the said Section 5 for a distance of 624.02 feet; thence run North $81^{\circ}32'00''$ East for a distance of 303.52 feet; thence run North $75^{\circ}54'54''$ East for a distance of 698.53 feet; thence run North $68^{\circ}51'58''$ East for a distance of 471.42 feet to the beginning of a tangential circular curve, concave to the Southeast; thence run Northeasterly along the arc of said curve to the right, having a radius of 795.74 feet, through a central angle of $19^{\circ}08'49''$, for a distance of 265.92 feet to the end of said curve; thence run North $88^{\circ}00'47''$ East for a distance of 203.87 feet; thence run North $84^{\circ}18'15''$ East for a distance of 139.24 feet; thence run North $62^{\circ}37'52''$ East for a distance of 206.37 feet; thence run North $78^{\circ}19'42''$ East for a distance of 606.91 feet; thence run South $66^{\circ}07'01''$ East for a distance of 510.08 feet; thence run South $05^{\circ}44'03''$ East for a distance of 230.92 feet; thence run South $74^{\circ}40'34''$ East for a distance of 471.57 feet; thence run South $63^{\circ}05'32''$ East for a distance of 317.92 feet; thence run South $44^{\circ}18'16''$ East for a distance of 540.02 feet to a point on the South line of the said Section 5, said point bearing North $87^{\circ}16'22''$ East from the Southwest corner, along the South line, of the said Section 5 a distance of 4,392.21 feet therefrom; thence continue South $44^{\circ}18'18''$ East for a distance of 50.16 feet; thence run South $33^{\circ}08'21''$ East for a distance of 285.17 feet; thence run South $15^{\circ}38'06''$ East for a distance of 279.72 feet; thence run South $08^{\circ}45'33''$ East for a distance of 353.63 feet; thence run South $00^{\circ}58'42''$ West for a distance of 840.00 feet; thence run South $16^{\circ}25'11''$ West for a distance of 299.77 feet; thence run South $35^{\circ}17'53''$ West for a distance of 132.98 feet; thence run South $67^{\circ}23'43''$ West for a distance of 291.24 feet; thence run South $81^{\circ}00'11''$ West for a distance of 167.38 feet; thence run South $14^{\circ}18'13''$ East for a distance of 371.53 feet; thence run North $81^{\circ}00'11''$ East for a distance of 120.02 feet; thence run South $00^{\circ}59'49''$ East for a

1763
BOOKPAGE
1290EXHIBIT A
Page 1 of 3

POOR QUALITY ORIGINAL

OR: 3658 PG: 1855

REPRODUCED FROM: "NEW YORK" of writing, Typing or Printing unsatisfactory in this document when received.

Distance of 120.00 feet; thence run South $81^{\circ}00'11''$ West for a distance of 257.38 feet to the beginning of a tangential circular curve, concave to the Southeast; thence run Southwesterly along the arc of said curve to the left, having a radius of 313.00 feet, through a central angle of $75^{\circ}13'33''$, for a distance of 411.50 feet to the end of said curve; thence run South $85^{\circ}40'38''$ West for a distance of 159.58 feet to the beginning of a tangential circular curve, concave to the Northwest; thence run Southwesterly along the arc of said curve to the right, having a radius of 960.00 feet, through a central angle of $27^{\circ}28'09''$, for a distance of 460.75 feet to the end of said curve; thence run South $33^{\circ}08'47''$ West for a distance of 643.81 feet to the beginning of a tangential circular curve, concave to the Northwest; thence run Southwesterly along the arc of said curve to the right, having a radius of 485.00 feet, through a central angle of $21^{\circ}07'37''$, for a distance of 178.84 feet to the end of said curve; thence run South $34^{\circ}16'24''$ West for a distance of 210.26 feet to the beginning of a tangential circular curve, concave to the Southeast; thence run Southwesterly along the arc of said curve to the left, having a radius of 390.00 feet, through a central angle of $12^{\circ}32'06''$, for a distance of 85.32 feet to the end of said curve; thence run South $41^{\circ}44'48''$ West for a distance of 157.88 feet; thence run South $48^{\circ}15'42''$ East for a distance of 20.00 feet; thence run North $73^{\circ}21'36''$ East for a distance of 117.66 feet to the beginning of a tangential circular curve, concave to the Southwest; thence run Southeasterly along the arc of said curve to the right, having a radius of 35.00 feet, through a central angle of $99^{\circ}13'56''$ for a distance of 60.62 feet to the end of said curve; thence run South $07^{\circ}24'28''$ East for a distance of 534.00 feet; thence run South $02^{\circ}51'45''$ East for a distance of 173.52 feet; thence run South $07^{\circ}18'39''$ East for a distance of 317.20 feet to a point on the South line of the said Section 8, said point bearing North $89^{\circ}34'44''$ East, from the Southwest corner, along the South line, of the said Section 8 a distance of 3157.73 feet therefrom; thence run South $89^{\circ}34'44''$ West along the South line of the said Section 8 for a distance of 1,514.65 feet to the Southeast corner of the said Florida Department of Transportation Parcel 121; thence run North $00^{\circ}25'16''$ West along the Easterly line of said Parcel 121 for a distance of 54.00 feet to the beginning of a tangential circular curve, concave to the Southwest; thence run Northwesterly along the arc of said curve to the left, the same being the Easterly line of the said Parcel 121, having a radius of 135.00 feet, through a central angle of $90^{\circ}00'00''$, for a distance of 212.06 feet to the end of said curve; thence run South $89^{\circ}34'44''$ West along the Easterly line of said Parcel 121 for a distance of 344.06 feet to the beginning of a tangential circular curve, concave to the Northeast; thence run Northwesterly along the arc of said curve to the right, the same being the Easterly line of said Parcel 121, having a radius of 470.20 feet, through a central angle of $22^{\circ}11'05''$, for a distance of 182.00 feet to the end of said curve; thence run North $68^{\circ}14'11''$ West along the Easterly line of said Parcel 121 for a distance of 225.30 feet to the beginning of a tangential circular curve, concave to the Northeast; thence run Northwesterly along the arc of said curve to the right, the same being the Easterly line of said Parcel 121, having a radius of 465.00 feet, through

1763
BOOKnn1299
PAGEEXHIBIT A
Page 2 of 3

POOR QUALITY ORIGINAL

OR: 3658 PG: 1856

RECORDS ADMINISTRATION
of writing, Typing or Printing
unsatisfactory in this document
when received.

1763
OR BOOK001300
PAGE

a central angle of $53^{\circ}17'19''$, for a distance of 432.48 feet to the end of said curve; thence run North $14^{\circ}56'52''$ West along the Easterly line of said Parcel 121 for a distance of 506.21 feet to the beginning of a tangential circular curve, concave to the East; thence run Northerly along the arc of said curve to the right, the same being the Easterly line of said Parcel 121, having a radius of 365.00 feet, through a central angle of $15^{\circ}41'09''$, for a distance of 355.20 feet to the end of said curve; thence run North $89^{\circ}47'43''$ West along the Easterly line of said Parcel 121 for a distance of 107.78 feet; thence run North $14^{\circ}56'52''$ West along the Easterly line of said Parcel 121 for a distance of 41.86 feet to the beginning of a tangential circular curve, concave to the East; thence run Northerly along the arc of said curve to the right, the same being the Easterly line of said Parcel 121, having a radius of 2,217.79 feet, through a central angle of $13^{\circ}07'39''$, for a distance of 514.91 feet to the end of said curve; thence run North $01^{\circ}49'22''$ West along the Easterly line of said Parcel 121 for a distance of 430.65 feet; thence run South $89^{\circ}19'23''$ West along the Northerly line of said Parcel 121 for a distance of 119.82 feet to the POINT OF BEGINNING.


Containing 559.04 acres, more or less.

EXHIBIT A
Page 3 of 3

POOR QUALITY ORIGINAL

✓ OR: 2378 PG: 1743 ✓

1S3E

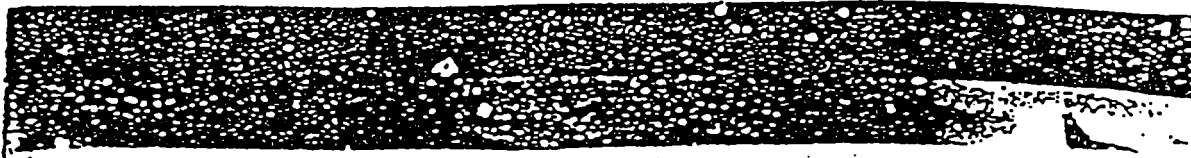

1763
OR BOOK

001301
PAGE

EXHIBIT B

The Vineyards, Unit One per plat recorded in Plat Book 14, Page 67, less and except Tract B and Tract D, Public Records of Collier County, Florida;

and

All of Tracts J & K, The Vineyards, Unit One per plat recorded in Plat Book 14, Page 67, Public Records of Collier County, Florida;

and

~~The Vineyards, Unit Two per plat recorded in Plat Book 14, Page 98, Public Records of Collier County, Florida;~~

and

The Vineyards, Unit 3 per plat recorded in Plat Book 16, Page 2, less and except Tract S-3 and Tract S-4, Public Records of Collier County, Florida;

and

The Vineyards, Unit 3A, per plat recorded in Plat Book 17, Page 7, Public Records of Collier County, Florida.

OR: 3658 PG: 1857

POOR QUALITY ORIGINAL

OR: 3658 PG: 1858

RECORDS DEPARTMENT
of writing. Typing or Retaining
unsatisfactory in this document
than received.



Anchor Engineering

1763
OR BOOK

001302
PAGE

EXHIBIT C
Page 1 of 6

A strip of land lying in Section 8, Township 49 South, Range 26 East, being a part of The Vineyards Unit One as recorded in Plat Book 14, Pages 67 through 74 records of Collier County, State of Florida, for road purposes said strip being 120' wide lying 60' on each side of the following described line:

(Arbor Boulevard)

Beginning at the intersection of Vineyards Boulevard and Arbor Boulevard as shown on said Vineyards Unit One plat; thence N 41°44'18" E a distance of 357.84 feet to the beginning of a tangential circular curve concave to the southeast, thence run northeasterly along the arc of said curve to the right, having a radius of 450.00 feet, through a central angle of 12°32'06", for a distance of 98.45 feet to the end of said curve; thence N 54°16'24" E a distance of 210.26 feet to the beginning of a tangential circular curve concave to the northwest; thence run northeasterly along the arc of said curve to the left, having a radius of 425.00 feet, through a central angle of 21°07'37", for a distance of 156.71 feet to the end of said curve; thence N 33°08'47" E a distance of 643.81 feet to the beginning of a tangential circular curve concave to the northwest; thence run northeasterly along the arc of said curve to the left, having a radius of 900.00 feet, through a central angle of 27°28'09", for a distance of 431.48 feet to the end of said curve; thence N 05°40'38" E a distance of 159.58 feet to the beginning of a tangential circular curve concave to the southeast, thence run northeasterly along the arc of said curve to the right, having a radius of 373.00 feet, through a central angle of 75°19'33", for a distance of 490.28 feet to the end of said curve; thence N 81°00'11" E a distance of 257.38 feet to a POINT OF ENDING.

4091 Colonial Boulevard
Fort Myers, Florida 33912
813/934-4003

Naples, 813/648 1551

Marco Island 813/254 222

POOR QUALITY ORIGINAL

✓ OR: 2378 PG: 1745 ✓

OR: 3658 PG: 1859

RECORDS AND REPRODUCTION
of Writing, Typing or Printing
unsatisfactory in this document
when received.



Anchor Engineering

1763

001303

OR BOOK

PAGE

EXHIBIT C
Page 2 of 6

A strip of land lying in Section 8, Township 49 South, Range 26 East being a part of The Vineyards Unit One Tract F as recorded in Plat Book 14, Pages 96 and 97 records of Collier County, State of Florida, for road purposes said strip being 60' wide lying 30' on each side of the following described line:

(Silver Oaks Drive)

Beginning at the intersection of Arbor Boulevard and Silver Oaks Drive as shown on said Vineyards Unit One Plat; thence N 58°48'27" W a distance of 487.06 feet to the beginning of a tangential circular curve concave to the northeast; thence run northwesterly along the arc of said curve to the right, having a radius of 750.00 feet, through a central angle of 08°22'59", for a distance of 109.73 feet to the end of said curve; thence N 50°25'28" W a distance of 372.64 feet to the beginning of a tangential circular curve concave to the southwest; thence run northwesterly along the arc of said curve to the left, having a radius of 50.00 feet, through a central angle of 03°54'44" for a distance of 64.87 feet to the end of said curve; thence N 54°43'38" W a distance of 733.65 feet to the beginning of a tangential circular curve concave to the northeast; thence run northwesterly along the arc of said curve to the right, having a radius of 350.00 feet, through a central angle of 20°11'30", for a distance of 123.34 feet to the end of said curve; thence N 34°08'42" W a distance of 117.11' to a POINT OF ENDING, said point being the center of a cul de sac having a radius of 50 feet.

Naples, 813/649-1551
... ..

4091 Colonial Boulevard
Fort Myers, Florida 33912
813/936-4003
... ..

Marco Island: 813/394-1857
... ..

POOR QUALITY ORIGINAL

OR: 2324 PG: 2953


✓ OR: 2378 PG: 1746 ✓

1841

OR: 3658 PG: 1860 ✓

POOR QUALITY ORIGINAL

RECORDED
of writing. Typing or Printing
unsatisfactory in this document
when received.

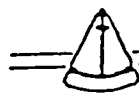

Anchor Engineering

OR BOOK

1763

001306

PAGE

EXHIBIT C
Page 3 of 6

A strip of land of lying in Section 8, Township 49 South, Range 26 East, being part of The Vineyards Unit One Tract J as recorded in Plat Book 14, Pages 67 through 74 records of Collier County, State of Florida, for road purposes said strip being 60' wide lying 30' on each side of the following described line.

(Stonegate Court)

Beginning at the Intersection of Arbor Boulevard and Stonegate Court as shown on said Vineyards Unit One Plat; thence N 15°26'34" W a distance of 266.91 feet; thence S 74°33'26" W a distance of 20.00 feet to a POINT OF ENDING, said point being the center of a cul de sac having a radius of 50 feet.

(Monterey Drive)

Beginning at the Intersection of Arbor Boulevard and Monterey Drive as shown on said Vineyards Unit One Plat; thence N 67°33'47" W a distance of 1070.63 feet to the beginning of tangential circular curve concave to the northeast thence run northwesterly along the arc of said curve to right having a radius of 200.00 feet, through a central angle of 28°07'23", for a distance of 98.17 to the end of said curve; thence N 39°26'24" W a distance of 341.42 feet to a POINT OF ENDING, said point being the east line of Tract K.

(Santa Maria Lane)

Beginning at the Intersection of Monterey Drive and Santa Maria Lane as shown on said Vineyards Unit One Plat; thence N 51°48'32" E a distance of 331.67 feet to POINT OF ENDING, said point being the Intersection of Silverado Drive and Santa Maria Lane.

(Silverado Drive)

Beginning at the Intersection of Monterey Drive and Silverado Drive as shown on said Vineyards Unit One Plat; thence N 22°42'12" E a distance of 264.42 feet to the beginning of a tangential circular curve concave to the southwest; thence run northwesterly along the arc of said curve to the left, having a radius of 35.00 feet, through a central angle of 90°02'16", for a distance of 86.43 feet to the end of said curve; thence N 67°20'04" W a distance of 535.61 feet to the beginning of a tangential circular curve concave to the northeast; thence run northwesterly along the arc of said curve to the right, having a radius of 200.00 feet, through a central angle of 27°10'32", for a distance of 94.86 feet to the end of said curve; thence N 40°09'32" W a distance of 292.32 feet to a POINT OF ENDING, said point being the east line of Tract K.

Naples 813/649-1551
FAX 813/649-1112

4031 Colonial Boulevard
Fort Myers, Florida 33912
813/936-4003
FAX 813/936-4010

Marco Island 813/354-1871
FAX 813/354-1872

1763

001303

OF BOOK

PAGE



Anchor Engineering

EXHIBIT C
Page 4 of 6

A strip of land lying in Section 8, Township 49 South, Range 26 East, being a part of The Vineyards Unit One Tract X as recorded in Plat Book 14, Pages 86 through 88 records of Collier County, State of Florida, for road purposes said strip being 60 feet wide lying 30 feet on each side of the following described line:

(Monterey Drive)

Beginning at the west line of Tract J on Monterey Drive as shown on said Vineyards Unit One Plat; thence N 39°26'24" W a distance of 257.57 feet to the beginning of a tangential curve concave to the east; thence run northerly along the arc of said curve to the right, having a radius of 120.00 feet, through a central angle of 34°06'29", for a distance of 71.44 feet to the end of said curve; thence N 05°19'55" W a distance of 588.78 feet to the beginning of a tangential circular curve concave to the southeast; thence run northeasterly along the arc of said curve to the right having a radius of 150.00 feet, through a central angle of 45°45'41", for a distance of 119.80 feet to the end of said curve; thence N 40°25'46" E a distance 283.62 feet to the beginning of a tangential circular curve concave to the northwest; thence run northerly along the arc of said curve to the left, having a radius of 120.00 feet, through a central angle of 46°40'47" for a distance of 97.77 feet to the end of said curve; thence N 06°15'01" W a distance of 252.71 feet to the beginning of a tangential circular curve concave to the east; thence run northeasterly along the arc of said curve to the right, having a radius of 180.00 feet, through a central angle of 49°49'45" for a distance of 156.54 feet to the end of said curve; thence N 43°34'44" E a distance of 406.51 feet to the beginning of a tangential circular curve concave to the southeast; thence run easterly along the arc of said curve to the right, having a radius of 125.00 feet, through a central angle of 41°02'21" for a distance of 89.53 feet to the end of said curve; thence N 84°37'05" E a distance of 382.01 feet to the beginning of a tangential circular curve concave to the southwest; thence run southeasterly along the arc of said curve to the right, having a radius of 150.00 feet, through a central angle 35°14'38", for a distance of 92.27 feet to the end of said curve; thence S 60°08'17" E a distance of 71.03 feet to the beginning of a tangential circular curve concave to the west; thence run southeasterly, southerly and southwesterly along the arc of said curve to the right, having a radius of 75.00 feet, through a central angle of 102°34'10", for a distance of 134.76 feet to the end of said curve; thence S 42°25'53" W a distance of 128.07 feet to the beginning of a tangential circular curve concave to the northwest; thence run southwesterly along the arc of said curve to the right, having a radius of 150.00 feet, through a central angle of 41°49'05" for a distance of 109.48 feet to the end of said curve; thence S 84°14'58" W a distance of 196.78 feet to the beginning of a tangential curve concave to the southeast; thence

4051 Colonial Boulevard
Fort Myers, Florida 33912
813/936-4003

March 15, 1964

Maples 813/649-1551
FOR INFORMATION

POOR QUALITY ORIGINAL

OR: 3658 PG: 1861

ALCOA QUALITY MASTER COPY
of writing, typing or printing
unsatisfactory in this document
when received.

1763

001306

Page 500K

PAGE

OR: 3658 PG: 1862

RECOMMENDATION
of Writing, Typing or Printing
unsatisfactory in this document
when received.

run southerly along the arc of said curve to the left, having a radius of 140.00 feet, through a central angle of $39^{\circ}22'08''$ for a distance of 96.20 feet to the end of said curve; thence S $44^{\circ}37'30''$ W a distance of 189.79 feet to the beginning of tangential curve concave to the southeast; thence run southerly along the arc of said curve to the left having a radius of 110.00 feet, through a central angle of $51^{\circ}41'16''$, for a distance of 99.23 feet to the end of said curve; thence S $06^{\circ}48'26''$ E a distance of 251.80 feet to the beginning of tangential circular curve concave to the northeast; thence run southeasterly along the arc of said curve to the left having a radius of 220.00 feet, through a central angle of $24^{\circ}29'13''$, for a distance of 94.02 feet; thence S $31^{\circ}17'39''$ E 79.10 feet to a POINT OF ENDING, said point being the intersection of Silverado Drive and Monterey Drive.

(Silverado Drive)

Beginning at the west line of Tract J on Silverado Drive as shown on said Vineyards Unit One Plat; thence N $40^{\circ}09'32''$ W a distance of 183.56 feet to the beginning of a tangential circular curve concave to the northeast; thence run northerly along the arc of said curve to the right having a radius of 120.00 feet, through a central angle of $34^{\circ}47'41''$, for a distance of 72.87 feet to the end of said curve; thence N $05^{\circ}21'51''$ W a distance of 336.16 feet to the beginning of a tangential circular curve concave to the southeast; thence northeasterly along the arc of said curve to the right having a radius of 125.00 feet through a central angle of $65^{\circ}36'00''$, for a distance of 143.12 feet to the end of said curve; thence N $60^{\circ}14'09''$ E a distance of 335.41 feet to the beginning of a tangential circular curve concave to the south; thence run southeasterly along the arc of said curve to the right, having a radius of 160.00 feet, through a central angle of $32^{\circ}50'59''$, for a distance of 91.73 feet to the end of said curve; thence S $86^{\circ}54'52''$ E a distance of 264.51 feet to the beginning of a tangential circular curve concave to the southwest; thence run southeasterly along the arc of said curve to the right having a radius of 200.00 feet, through a central angle of $33^{\circ}02'56''$, for a distance of 115.36 feet to the end of said curve; thence S $53^{\circ}51'56''$ E a distance of 493.69 feet to the beginning of a tangential circular curve concave to the northeast; thence run easterly along the arc of said curve to the left having a radius of 80.00 feet through a central angle of $51^{\circ}57'34''$, for a distance of 72.55 feet to the end of said curve; thence N $74^{\circ}10'30''$ E a distance of 168.12 feet; thence S $15^{\circ}49'30''$ E a distance of 20.00 feet to a POINT OF ENDING, said point being the center of a cul de sac having a radius of 50 feet.

(Sonoma Lane)

Beginning at the intersection of Monterey Drive and Sonoma Lane as shown on said Vineyards Unit One Plat; thence S $89^{\circ}22'44''$ E a distance of 264.06 feet to the beginning of a tangential circular curve concave to the north; thence run easterly along the arc of said curve to the left having a radius of 600.00 feet, through a central angle of $05^{\circ}14'08''$ for a distance of 54.83 feet to a POINT OF ENDING at the intersection of Monterey Drive, Sonoma Lane and

1763

001307

EXHIBIT C OR BOOK
Page 6 of 6

PAGE

Sonoma Court.

(Sonoma Court)
Beginning at the intersection of Monterey Drive, Sonoma Lane and Sonoma Court as shown on said Vineyards Unit One Plat, thence run easterly along the arc of a tangential circular curve to the left, having a radius of 600.00 feet, through a central angle of $05^{\circ}14'08''$ for a distance of 55.02 feet to the end of said curve; thence $N 80^{\circ}07'55'' E$ for a distance of 170.59 feet to the beginning of a tangential circular curve concave to the south; thence run easterly along the arc of said curve to the right, having a radius of 600.00 feet through a central angle of $14^{\circ}07'37''$, for a distance of 14.79 feet to the end of said curve; thence $S 85^{\circ}44'28'' E$ a distance of 50.36 feet to the beginning of a tangential circular curve concave to the north; thence run northeasterly along the arc of said curve to the left, having a radius of 95.00 feet, through a central angle of $27^{\circ}23'51''$ for a distance of 45.43 feet to the end of said curve; thence $N 66^{\circ}51'44'' E$ a distance of 92.28 feet to a POINT OF ENDING, said point being the center of a cul de sac having a radius of 50 feet.

(Cloudstone Court)
Beginning at the intersection of Monterey Drive and Cloudstone Court as shown on said Vineyards Unit One Plat; thence $N 35^{\circ}20'32'' E$ a distance of 538.24 feet to a POINT OF ENDING, said point being the center of a cul de sac having a radius of 50 feet.

(Cinzano Court)
Beginning at the intersection of Silverado Drive and Cinzano Court as shown on said Vineyards Unit One Plat; thence $N 37^{\circ}21'59'' E$ a distance of 311.65 feet to the beginning of a tangential circular curve concave to the southeast; thence run northeasterly along the arc of said curve to the right having a radius of 25.00 feet, through a central angle of $41^{\circ}53'23''$, for a distance of 18.38 feet to the end of said curve; thence $N 79^{\circ}15'22'' E$ a distance of 41.93 feet; thence $S 10^{\circ}44'38'' E$ a distance of 20.00 feet to a POINT OF ENDING, said point being the center of a cul de sac having a radius of 50 feet.

RECEIVED
of writing. Typing or Printing
unsatisfactory in this document
when received.

1876
JR BOOK021091
PAGETHIS INSTRUMENT PREPARED BY AND
AFTER RECORDING RETURN TO:Terry A. Lurie, Esquire
TERRY A. LURIE, P.A.
38 Vineyards Boulevard
Naples, Florida 34109
(813) 353-99293658
2003
INC
INT
INDFIRST SUPPLEMENTAL DECLARATION OF THE AMENDED AND RESTATED
DECLARATION OF MASTER COVENANTS, CONDITIONS AND RESTRICTIONS:
FOR THE VINEYARDS OF NAPLES

THIS FIRST SUPPLEMENTAL DECLARATION is made as of August 12, 1993, by Vineyards Development Corporation, a Florida corporation (hereinafter referred to as "Developer").

PRELIMINARY STATEMENT:

Developer has heretofore caused to be filed in the Official Records of Collier County, Florida an Amended and Restated Declaration of Master Covenants, Conditions and Restrictions for The Vineyards of Naples, and recorded on October 21, 1992 at 2:55 p.m. (the "Declaration"). The Declaration is recorded in Official Records Book 1763, at Page 1228, of the Public Records of Collier County, Florida.

Developer caused to be filed in Plat Book 21, Pages 39 through 41, Public Records of Collier County, Florida a certain plat for Vineyards Arbor Glen with the following legal description:

See attached Exhibit "A"

Developer now desires to hereby subject Vineyards Arbor Glen, pursuant to the plat thereof recorded in Plat Book 21, Pages 39 through 41, Public Records of Collier County, Florida, to the terms and conditions of the Declaration pursuant to the provisions of Section 3.01 of Article III thereof.

NOW, THEREFORE, Developer hereby declares that title to Vineyards Arbor Glen as shown in Plat Book 21, Pages 39 through 41, of the Public Records of Collier County, Florida, shall be held, sold, conveyed, encumbered, used and occupied subject to the terms and conditions of that certain Amended and Restated Declaration of Master Covenants, Conditions and Restrictions for The Vineyards of Naples, as may be amended from time to time, as covenants running with the land enforceable in accordance with the terms and conditions of said Declaration.

1875

001092

BOOK

PAGE

This First Supplemental Declaration shall be effective on and after August 12, 1993.

IN WITNESS WHEREOF, Developer has caused this instrument to be executed on the day first above written.

Signed, sealed and delivered in the presence of:

VINEYARDS DEVELOPMENT CORPORATION
a Florida corporation

Terry A. Lurie
Printed Name: Terry A. Lurie
Witness #1

By: Laurence A. Mullins
Laurence A. Mullins
Its: President


Mary Lou Dunnigan
Printed Name: Mary Lou Dunnigan
Witness #2

STATE OF FLORIDA
COUNTY OF COLLIER

The foregoing instrument was acknowledged before me this 12th day of August, 1993, by LAURENCE A. MULLINS as President of Vineyards Development Corporation, a Florida corporation, and who is personally known to me or has produced n/a as identification.

Mary Lou Dunnigan
Signature of Acknowledger

Mary Lou Dunnigan
Printed Name of Acknowledger
NOTARY PUBLIC
MY COMMISSION EXPIRES:

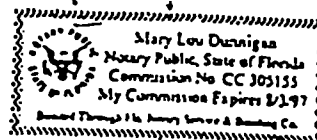

1876

001093

JR BOOK

PAGE

DESCRIPTION OF LANDS PLATTED

THAT PART OF TRACT "BB" OF THE VINEYARDS, UNIT 3A, A SUBDIVISION RECORDED IN PLAT BOOK 17, PAGES 7 THROUGH 18 OF THE PUBLIC RECORDS OF COLLIER COUNTY, FLORIDA, BEING MORE PARTICULARLY DESCRIBED AS FOLLOWS:

COMMENCING AT THE NORTHEAST CORNER OF SECTION 8, TOWNSHIP 49 SOUTH, RANGE 26 EAST, COLLIER COUNTY, FLORIDA, RUN ALONG THE BOUNDARY OF SAID TRACT "BB", 500°58'42"W ALONG THE EAST LINE OF SAID SECTION 8, A DISTANCE OF 625.11 FEET TO THE POINT OF BEGINNING, THENCE CONTINUE 500°58'42"W 1476.67 FEET TO A POINT OF CURVATURE, THENCE 868.45 FEET ALONG THE ARC OF A CURVE, CONCAVE TO THE NORTHWEST HAVING A RADIUS OF 621.79 FEET, A CENTRAL ANGLE OF 80°01'29" AND A CHORD OF 799.56 FEET, BEARING S40°59'26"W TO A POINT OF TANGENCY, THENCE S81°00'11"W 368.33 FEET; THENCE N08°59'49"W 120.00 FEET; THENCE S81°00'11"W 128.02 FEET; THENCE N14°18'13"W 371.59 FEET; THENCE N81°00'11"E 58.44 FEET; THENCE N71°07'21"E 147.73 FEET; THENCE N58°59'17"E 223.08 FEET; THENCE N45°22'18"E 85.40 FEET; THENCE N20°46'35"E 326.24 FEET; THENCE N12°24'43"E 207.14 FEET; THENCE N10°14'37"W 157.62 FEET; THENCE N06°42'00"W 190.29 FEET; THENCE N03°11'21"E 110.41 FEET; THENCE N01°35'54"W 131.23 FEET; THENCE N03°49'16"W 90.60 FEET; THENCE N01°50'13"W 117.18 FEET; THENCE N05°48'26"W 91.51 FEET; THENCE N19°44'10"W 47.59 FEET; THENCE LEAVING THE BOUNDARY OF SAID TRACT "BB" S89°01'18"E 529.99 FEET; THENCE 500°58'42"W 10.00 FEET; THENCE S89°01'18"E 75.00 FEET TO THE POINT OF BEGINNING.

THE ABOVE DESCRIBES AN AREA OF APPROXIMATELY 31.87 ACRES OF LAND.

SUBJECT TO EASEMENTS, RESTRICTIONS AND RESERVATIONS OF RECORD.

EXHIBIT "A"

RECORDED IN PLAT BOOK 17, PAGES 7 THROUGH 18 OF THE PUBLIC RECORDS OF COLLIER COUNTY, FLORIDA, BEING MORE PARTICULARLY DESCRIBED AS FOLLOWS:

✓ OR: 2378 PG: 1753 ✓

2004934 OR: 2129 PG: 1597

RECORDED IN OFFICIAL RECORDS OF COLLIER COUNTY, FL
12/18/95 at 03:26PM BY VIGET 1. BLOCK, CLERK
RIC 711 13.50

This instrument prepared by
and after recording return to:
Donna M. More, Esquire
96 Vineyards Boulevard
Naples, FL 33999

Retn:
DONNA M. MORE
96 VINEYARDS BLVD
NAPLES, FL 33999

✓ OR: 3658 PG: 1867 ✓✓

SECOND SUPPLEMENTAL DECLARATION
FOR
AMENDED AND RESTATED
DECLARATION OF MASTER COVENANTS, CONDITIONS AND RESTRICTIONS
FOR THE VINEYARDS OF NAPLES

This Second Supplemental Declaration for the Amended and Restated Declaration of Master Covenants, Conditions and Restrictions for The Vineyards of Naples is made this 8th day of December, 1995, by VINEYARDS DEVELOPMENT CORPORATION ("Developer") AND MICHAEL J. PROCACCI AND JOSEPH G. PROCACCI ("Owner"), collectively, ("DECLARANT").

PRELIMINARY STATEMENT

A. DECLARANT is the Owner and Developer of a Planned Unit Development in Collier County, Florida, known as THE VINEYARDS, and previously recorded an Amended and Restated Declaration of Master Covenants, Conditions and Restrictions for The Vineyards of Naples (the "Declaration") in Official Records Book 1763, Pages 1228 through 1307, inclusive; a First Supplemental Declaration in Official Records Book 1876, Page 109; and a First Amendment in Official Records Book 1898, Page 2324, all of the Public Records of Collier County, Florida.

B. Section 3.01 of the Declaration allows the DECLARANT to add any lands within the boundaries of The Vineyards to the property by recording a Supplemental Declaration in the public records, subjecting such additional lands to the Declaration.

C. Certain additional lands were subjected to the Declaration by way of recording neighborhood declarations in O.R. Book 2019, Page 1937, and O.R. Book 2056, Page 1691, each of which recited that the property subject thereto is also subject to the Declaration.

D. The DECLARANT desires to ratify and confirm the above referenced submissions of land to the Declaration and to subject additional lands to the Declaration.

E. By amendments to the prior Declaration, which amendments were recorded in Official Records Book 1326, Page 1200, et seq., and Official Records Book 1531.

Page 524, et seq., Public Records of Collier County, Florida, certain lands known as The Vineyards Unit Two and The Vineyards Unit 3 were added to the original Declaration.

F. The Amended and Restated Declaration was recorded with an incomplete legal description which failed to reference The Vineyards Unit Two and The Vineyards Unit 3 in the legal description on Exhibit "A" thereto.

G. For purposes of clarification and consistency, and as part of the general scheme of development, operation and use of The Vineyards, DECLARANT wishes to correct said legal description to assure that reference is made to all of the land which is subject to the Declaration.

NOW, THEREFORE, DECLARANT hereby supplements the Amended and Restated Declaration of Master Covenants, Conditions and Restrictions as follows:

1. All of the following described real property is hereby added to the Property subject to the Declaration:

(a) THE VINEYARDS, UNIT 3A, according to the Plat thereof recorded in Plat Book 17, Pages 7 through 18, Public Records of Collier County, Florida, as further described on Exhibit "A" attached hereto and made a part hereof.

(b) V/EDGEWOOD SUBDIVISION, according to the plat thereof recorded in Plat Book 24, Pages 11 through 19, inclusive, Public Records of Collier County, Florida.

(c) FOUNTAINHEAD SUBDIVISION, according to the plat thereof recorded in Plat Book 24, Pages 22 through 24, Public Records of Collier County, Florida;

(d) TIERRA LAGO, according to the plat thereof recorded in Plat Book 24, Pages 20 and 21, Public Records of Collier County, Florida

2. The legal description originally attached on Exhibit "A" to the Declaration is hereby corrected to show that the following property is subject to the Declaration:

(a) THE VINEYARDS, UNIT TWO, according to the Plat thereof as recorded in Plat Book 14, Pages 98 and 99, Public Records of Collier County, Florida; and

(b) THE VINEYARDS, UNIT 3, according to the Plat thereof as recorded in Plat Book 16, Pages 2 through 5, inclusive, less and except Tracts S-3 and S-4, Public Records of Collier County, Florida.

IN WITNESS WHEREOF, the DECLARANT has executed this Second Supplemental Declaration as of the date first written above.

VINEYARDS DEVELOPMENT CORPORATION

By: Michel Saadeh
Michel Saadeh, President & CEO

Donna More
Witness
DONNA MORE
Printed Name

Deborah Farris
Witness
Deborah Farris
Printed Name

Donna More
Witness
DONNA MORE
Printed Name

Michael J. Procacci
Michael J. Procacci

Deborah Farris
Witness
Deborah Farris
Printed Name

Eveline Mc Cortney
Witness
Eveline Mc Cortney
Printed Name


Joseph G. Procacci
Joseph G. Procacci

Elizabeth Becht
Witness
Elizabeth Becht
Printed Name

*** OR: 2129 PG: 1600 ***

STATE OF FLORIDA
COUNTY OF COLLIER


The foregoing instrument was acknowledged before me this 7th day of Dec, 1995 by Michel Saadeh, as President & CEO of Vineyards Development Corporation, on behalf of the corporation. He is personally known to me.

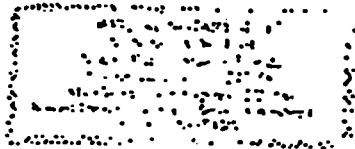

By: [Signature]
NOTARY PUBLIC

STATE OF FLORIDA
COUNTY OF COLLIER

The foregoing instrument was acknowledged before me this 6th day of Dec, 1995 by Michael J. Procacci. He is personally known to me.

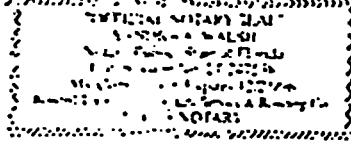


By: [Signature]
NOTARY PUBLIC

COMMONWEALTH OF PENNSYLVANIA
COUNTY OF PHILADELPHIA

The foregoing instrument was acknowledged before me this 9th day of Dec, 1995 by Joseph G. Procacci. He is personally known to me.



By: [Signature]
NOTARY PUBLIC

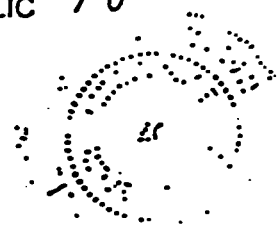

OR: 3658 PG: 1870

and Restated Declaration and amends the same as follows:

Section 8.02 D. is deleted in its entirety and the following is inserted in lieu thereof:

Section 8.02 Initial Reserve Assessment.

B. The amount of such initial Reserve Assessment shall be One Hundred Fifty Dollars (\$150.00) for multi-family units and Two Hundred Dollars (\$200.00) for detached single-family units.

In all other respects the Amended and Restated Declaration of Master Covenants, Conditions and Restrictions for The Vineyards of Naples remains unchanged.

IN WITNESS WHEREOF, MICHAEL J. PROCACCI, JOSEPH G. PROCACCI, and THE VINEYARDS DEVELOPMENT CORPORATION do hereby execute this First Amendment to the Amended and Restated Declaration of Master Covenants, Conditions and Restrictions for The Vineyards of Naples this 24th day of December, 1993.

[Signature]
Witness
Printed Name of Witness: Terry A. Lurie

[Signature]
Michael J. Procacci

[Signature]
Witness
Printed Name of Witness: Deborah P. Himes

[Signature]
Witness
Printed Name of Witness: Terry A. Lurie

[Signature]
Joseph G. Procacci

[Signature]
Witness
Printed Name of Witness: Deborah P. Himes

First Amendment to Declaration of Master Covenants,
Conditions and Restrictions for The Vineyards of Naples
Page 2 of 4

001896
OR BOOK

002326
PAGE

OR: 3658 PG: 1872

POOR QUALITY ORIGINAL

001898
OR BOOK

002327
PAGE

THE VINEYARDS DEVELOPMENT
CORPORATION, a Florida
corporation


BY: Laurence A. Mullins
Laurence A. Mullins
President

Witness
Printed Name of Witness TERRY A. LILL

Witness
Printed Name of Witness ROBERT D. HAYES

STATE OF FLORIDA
COUNTY OF COLLIER


The foregoing instrument was acknowledged before me this 22
day of December, 1993, by Michael J. Procacci, who is personally
known to me or has produced n/a as
identification.

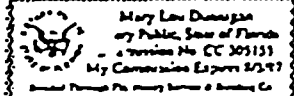My Commission Expires:

Mary Lou Dunnigan
Notary Public, State of Florida
Commission No. CC 305155
My Commission Expires 2/2/97
Bonded Through Fidelity Surety & Bonding Co.

Mary Lou Dunnigan
Signature of Acknowledger
Mary Lou Dunnigan
Printed Name of Acknowledger
NOTARY PUBLIC

STATE OF FLORIDA
COUNTY OF COLLIER

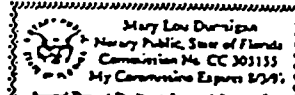The foregoing instrument was acknowledged before me this 22
day of December, 1993, by Joseph G. Procacci, who is personally
known to me or has produced n/a as
identification.

My Commission Expires:

Mary Lou Dunnigan
Notary Public, State of Florida
Commission No. CC 305155
My Commission Expires 2/2/97
Bonded Through Fidelity Surety & Bonding Co.

Mary Lou Dunnigan
Signature of Acknowledger
Mary Lou Dunnigan
Printed Name of Acknowledger
NOTARY PUBLIC

First Amendment to Declaration of Master Covenants,
Conditions and Restrictions for The Vineyards of Naples
Page 3 of 4

POOR QUALITY ORIGINAL

✓ OR: 3658 PG: 1873 ✓

OR: 3658 PG: 1874


001896
OR BOOK

002328
PAGE

STATE OF FLORIDA
COUNTY OF COLLIER

The foregoing instrument was acknowledged before me this 24
day of December, 1993, by LAURENCE A. MULLINS as President of
Vineyards Development Corporation, a Florida corporation, and who
is personally known to me or has produced, n/a
as identification.

My Commission Expires:

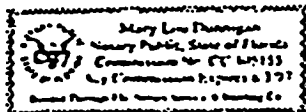

Mary Lou Punnigan
Signature Acknowledges

Mary Lou Punnigan
Printed Name of Acknowledges
NOTARY PUBLIC

al/vineyard/amend1.doc

First Amendment to Declaration of Master Covenants,
Conditions and Restrictions for The Vineyards of Naples
Page 4 of 4

RECORDED AND INDEXED
NOV 24 1994
COLLIER COUNTY, FLORIDA

POOR QUALITY ORIGINAL

OR: 2318 PG: 1100

✓ OR: 2378 PG: 1761 ✓

// OR: 3658 PG: 1875 ✓ //

2108439 OR: 2239 PG: 0343

RECORDED IN OFFICIAL RECORDS OF COLLIER COUNTY, FL
10/14/94 at 11:31AM BY MICHAEL E. BLOTT, CLERK

REC FEE 21.00
LITTLING 1.00

THIS INSTRUMENT PREPARED BY AND
AFTER RECORDING RETURN TO:

Donna M. More, Esquire
88 Vineyards Boulevard
Naples, Florida 34110
941-353-1973

DATE:
MICHAEL E. BLOTT
91 VINEYARDS BLVD
NAPLES FL 34110

**SECOND AMENDMENT TO AMENDED AND RESTATED DECLARATION OF
MASTER COVENANTS, CONDITIONS AND RESTRICTIONS FOR
THE VINEYARDS OF NAPLES**

WHEREAS, VINEYARDS DEVELOPMENT CORPORATION, MICHAEL J. PROCACCI and JOSEPH G. PROCACCI are the Declarant under that certain Amended and Restated Declaration of Master Covenants, Conditions and Restrictions for The Vineyards of Naples (the "Declaration"), recorded in O.R. Book 1763, Page 1228, et seq., Public Records of Collier County, Florida; and,

WHEREAS, pursuant to Article XVII, Section 17.05 of the Declaration, Declarant may unilaterally amend the Declaration while Declarant is a Class "B" Member; and,

WHEREAS, Declarant desires to amend the Declaration for the purpose of clarifying and updating certain provisions thereof.

NOW, THEREFORE, in accordance with the provisions of said Article XVII of the Declaration, Declarant does hereby amend the Declaration as follows:

1. Section 9.32 is hereby amended by deleting the first sentence thereof and replacing it with the following language:

Satellite dishes not larger than eighteen (18) inches in diameter shall be permitted to be installed by the Owner of a Unit only with the prior written consent of the Board of Governors, subject to the following restrictions:

(a) Satellite dishes must be confined to the property of the Owner and shall not be permitted on any common areas or limited common areas, except as set forth below in the case of a condominium unit;

(b) In the case of condominium units, satellite dishes may be installed on a lanai, subject to the provisions of this section, and subject to the rules and regulations of the applicable condominium association; and

(c) All satellite dishes must be reasonably buffered by shrubs, plants or trees so as not to be openly visible from the street or from neighboring properties, and such buffering shall also be subject to the review and approval of the MC and the Declarant so long as Declarant owns any property within The Vineyards.

2. Section 9.11 is hereby amended for purposes of clarification by deleting said section in its entirety and replacing it with the following language:

Flagpoles and flags or banners shall be permitted only if the design, size and location of such flags, banners and flagpoles are first approved in writing by the NCC or MC. Flags and banners may only be displayed on a flagpole and shall not be hung or displayed from roofs, windows or otherwise hung from a Unit; however, a flagpole may be attached to a residence in an appropriate area to be determined and approved in writing by the NCC or MC on a case by case basis.

3. Section 9.13 is hereby amended to add the following language at the end thereof:

OR: 2239 PG: 0344

Garage doors must remain closed at all times except when in use for ordinary and customary ingress and egress to and from the garage. No garage sales shall be permitted within The Vineyards community.

4. Section 9.18 is hereby amended to add the following language at the end thereof:

The Association shall have the right to delegate, and does hereby delegate, to each Neighborhood Association, the responsibility for purchasing Master Association approved signage for the purpose of announcing open houses within each Neighborhood, if such Neighborhood Association chooses to permit and pay for such signage. Notwithstanding the above, no "Open House" signage shall be permitted in a Neighborhood until such time as the developer of that Neighborhood has turned over control of the Neighborhood Association to the homeowners. Further, at no time shall any "For Sale" sign or similar signage be permitted in any community within The Vineyards.

IN WITNESS WHEREOF, the Declarant has caused this SECOND AMENDMENT TO AMENDED AND RESTATED DECLARATION OF MASTER COVENANTS, CONDITIONS AND RESTRICTIONS FOR THE VINEYARDS OF NAPLES to be executed by its duly authorized officers and its seal to be affixed this 9th day of October, 1996.

Signed, sealed and delivered
in our presence

[Signature]
Witness

Donna More
Printed Name

Deborah Farris
Witness

Deborah Farris
Printed Name

[Signature]
Witness

Donna More
Printed Name

Deborah Farris
Witness

Deborah Farris
Printed Name

VINEYARDS DEVELOPMENT CORPORATION
a Florida corporation

By: [Signature]
Michel Saadeh, President & CEO

[Signature]
Michael J. Procacci

(Signatures continued on next page)

✓ OR: 2378 PG: 1763 ✓

✓ OR: 3658 PG: 1877 ✓

OR: 2239 PG: 0345

Donna More
Witness

Donna More
Printed Name


Richard Olandi
Witness

Richard Olandi
Printed Name

Joseph G. Procacci
Joseph G. Procacci

STATE OF FLORIDA
COUNTY OF COLLIER


The foregoing instrument was acknowledged before me this 9th day of October, 1996 by MICHEL SAADEH, as President of VINEYARDS DEVELOPMENT CORPORATION, a Florida corporation, who is personally known to me or who has produced n/a as identification.

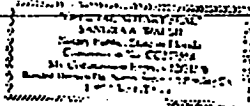

Sandra A. Walsh
Notary Public

STATE OF FLORIDA
COUNTY OF COLLIER

The foregoing instrument was acknowledged before me this 9th day of October, 1996 by Michael J. Procacci, who is personally known to me or who has produced n/a as identification.

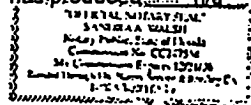


Sandra A. Walsh
Notary Public

COMMONWEALTH OF PENNSYLVANIA
COUNTY OF PHILADELPHIA

The foregoing instrument was acknowledged before me this 8th day of October, 1996 by Joseph G. Procacci, who is personally known to me or has produced n/a as identification.

June D. DiToro
Notary Public

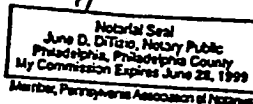

✓ OR: 2378 PG: 1764 ✓

✓ OR: 3658 PG: 1878 ✓

OR: 2239 PG: 0346

JOINDER BY FIRST UNION NATIONAL BANK t/w/a First Fidelity Bank, N.A.

FIRST UNION NATIONAL BANK hereby joins in the foregoing Second Amendment to Amended and restated Declaration of Master Covenants, Conditions and Restrictions for The Vineyards of Naples.

FIRST UNION NATIONAL BANK t/w/a
First Fidelity Bank, N.A.

Mary P. Sanger By: Garry J. Cap
Witness Garry J. Cap, Vice President

Mary P. Sanger
Printed Name

James H. Manton
Witness

JAMES H. MANTON
Printed Name

COMMONWEALTH OF PENNSYLVANIA
COUNTY OF PHILADELPHIA

The foregoing instrument was acknowledged before me this 10th day of October, 1996 by GARRY J. CAP as Vice President of FIRST UNION NATIONAL BANK t/w/a First Fidelity Bank, N.A., and he is personally known to me or has produced n/a as identification.



Tina L. Sahir
Notary Public

NOTARIAL SEAL
TINA L. SAHIR, Notary Public
City of Philadelphia, Pa., County
My Commission Expires July 24, 2000

✓ OR: 2378 PG: 1765 ✓

✓✓ OR: 3658 PG: 1879 ✓✓

*** OR: 2239 PG: 0347 ***

JOINDER BY VINEYARDS COMMUNITY ASSOCIATION, INC.

VINEYARDS COMMUNITY ASSOCIATION, INC. hereby joins in the foregoing Second Amendment to Amended and restated Declaration of Master Covenants, Conditions and Restrictions for The Vineyards of Naples.

VINEYARDS COMMUNITY ASSOCIATION, INC.

Donna More
Witness

By: *Michel Saadeh*
Michel Saadeh, President

DONNA MORE
Printed Name


Allison L. Parish
Witness

ALLISON L. PARISH
Printed Name

STATE OF FLORIDA

COUNTY OF COLLIER

The foregoing instrument was acknowledged before me this 7th day of October, 1996 by Michel Saadeh as President of VINEYARDS COMMUNITY ASSOCIATION, INC., and he is personally known to me or has produced _____
n/a as identification.

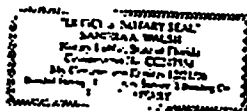

Allison L. Parish
Notary Public

RECORDED IN OFFICIAL RECORDS OF COLLIER COUNTY, FL
10/02/97 at 00:10AM DEIGHT B. BLOTT, CLERK

MIC FIL 11.50
COPIES 4.00
MISC 1.00

THIS INSTRUMENT PREPARED BY AND
AFTER RECORDING RETURN TO:
Robert F. Rogers, Esquire
98 Vineyards Boulevard
Naples, Florida 34119
941-353-1973

Re: ~~ROBERT F. ROGERS~~
~~98 VINEYARDS BLVD~~
~~NAPLES, FL 34119~~

THIRD AMENDMENT TO AMENDED AND RESTATED DECLARATION OF MASTER COVENANTS, CONDITIONS AND RESTRICTIONS FOR THE VINEYARDS OF NAPLES

WHEREAS, VINEYARDS DEVELOPMENT CORPORATION, MICHAEL J. PROCACCI and JOSEPH G. PROCACCI are the Declarant under that certain Declaration of Master Covenants, Conditions and Restrictions for The Vineyards (the "Original Declaration"), recorded in O.R. Book 1284, Page 1938 et seq., Public Records of Collier County, Florida; and,

WHEREAS, pursuant to Article XI, Section 11.05, of the Original Declaration, Declarant may unilaterally amend the Original Declaration while Declarant is a Class "B" Member; and,

WHEREAS, VINEYARDS DEVELOPMENT CORPORATION, MICHAEL J. PROCACCI and JOSEPH G. PROCACCI are the Declarant under that certain Amended and Restated Declaration of Master Covenants, Conditions and Restrictions for The Vineyards of Naples (the "Declaration"), recorded in O.R. Book 1763, Page 1228, et seq., Public Records of Collier County, Florida, as amended, which is a restatement and amendment of the Original Declaration; and,

WHEREAS, pursuant to Article XVII, Section 17.05 of the Declaration, Declarant may unilaterally amend the Declaration while Declarant is a Class "B" Member; and,

WHEREAS, Declarant desires to amend the Declaration for the purpose of clarifying and updating certain provisions thereof.

NOW, THEREFORE, in accordance with the provisions of said Article XVII of the Declaration, Declarant does hereby amend the Declaration as follows:

1. Section 16.01 is hereby deleted and the following is inserted in its place:

"Section 16.01 CATV Agreement.

The Association may, but shall not be required to, enter into a bulk rate television agreement ("CATV Agreement") for all or a portion of the Property. If the Association does enter into a CATV Agreement, each Neighborhood Association will be bound and obligated to the terms of that agreement.

All Units subject to the CATV Agreement for which a Certificate of Occupancy has been issued shall be charged for basic cable service as an Individual Assessment, regardless of whether the Owner desires cable television service. It is anticipated that if a CATV Agreement is entered into by the Association, tier channels, remotes, pay channels and other services offered by the cable provider will be provided on an individual subscriber basis.

It is the intent of the Declarant that through the bargaining power of the Association as a whole, the various Neighborhood Associations will receive better rates than would otherwise be available; however, there is no requirement that this in fact occur.

IN WITNESS WHEREOF, the Declarant has caused this THIRD AMENDMENT TO AMENDED AND RESTATED DECLARATION OF MASTER COVENANTS, CONDITIONS AND RESTRICTIONS FOR THE VINEYARDS OF NAPLES to be executed by its duly authorized officers and its seal to be affixed this 29th day of Sept, 1997.

Signed, sealed and delivered in our presence
Witnesses:

VINEYARDS DEVELOPMENT CORPORATION
a Florida corporation

Cynthia VanderLee
Printed Name: Cynthia VanderLee

By: Michel Saadeh
Michel Saadeh, President & CEO

Sandra Walsh
Printed Name: Sandra Walsh

Cynthia VanderLee
Printed Name: Cynthia VanderLee

Michael J. Procacci
Michael J. Procacci

Sandra Walsh
Printed Name: Sandra Walsh

Eveline McCartney
Printed Name: Eveline McCartney

Joseph G. Procacci
Joseph G. Procacci

JoAnn Greenwood
Printed Name: JoAnn Greenwood

STATE OF FLORIDA
COUNTY OF COLLIER

The foregoing instrument was acknowledged before me this 24th day of September, 1997 by MICHEL SAADEH, as President and CEO of VINEYARDS DEVELOPMENT CORPORATION, a Florida corporation, who is personally known to me or who has produced n/a as identification.

Sandra A. Walsh
Notary Public
State of Florida
Commission No. CC 996217
Expires 12/31/2000

Sandra A. Walsh
Notary Public

STATE OF FLORIDA
COUNTY OF COLLIER

The foregoing instrument was acknowledged before me this 24th day of September, 1997 by Michael J. Procacci, who is personally known to me or who has produced State of Fla as identification.

Sandra A. Walsh
Notary Public
State of Florida
Commission No. CC 996217
Expires 12/31/2000

Sandra A. Walsh
Notary Public

COMMONWEALTH OF PENNSYLVANIA
COUNTY OF PHILADELPHIA

The foregoing instrument was acknowledged before me this 26th day of September, 1997 by Joseph G. Procacci, who is personally known to me or has produced n/a as identification.

June D. DiToro
Notary Public
June D. DiToro, Notary Public
Philadelphia, Pennsylvania
My Commission Expires June 26, 2000

June D. DiToro
Notary Public

OR: 3658 PG: 1881

OR: 2318 PG: 1101

JOINDER BY FIRST UNION NATIONAL BANK f/k/a First Fidelity Bank, N.A.

FIRST UNION NATIONAL BANK hereby joins in the foregoing Third Amendment to Amended and restated Declaration of Master Covenants, Conditions and Restrictions for The Vineyards of Naples, *as Mortgage only*.

FIRST UNION NATIONAL BANK f/k/a
First Fidelity Bank, N.A.


C. Brewer
Witness
C. BREWER
Printed Name

By: Garry J. Cap
Garry J. Cap, Vice President

George W. Chalmers
Witness
GEORGE W. CHALMERS
Printed Name

COMMONWEALTH OF PENNSYLVANIA
COUNTY OF PHILADELPHIA

The foregoing instrument was acknowledged before me this 29 day of September, 1997 by GARRY J. CAP as Vice President of FIRST UNION NATIONAL BANK f/k/a First Fidelity Bank, N.A., and he is personally known to me or has produced n/a as identification.

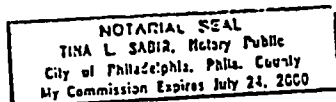

Tina L. Sabir
Notary Public

JOINDER BY VINEYARDS COMMUNITY ASSOCIATION, INC.

VINEYARDS COMMUNITY ASSOCIATION, INC. hereby joins in the foregoing Third Amendment to Amended and restated Declaration of Master Covenants, Conditions and Restrictions for The Vineyards of Naples.

VINEYARDS COMMUNITY ASSOCIATION, INC.

Andrea Walsh
Witness

By: *Michel Saadeh*
Michel Saadeh, President

Sandra Walsh
Printed Name


Cynthia VanderZee
Witness

CYNTHIA VANDERZEE
Printed Name

STATE OF FLORIDA

COUNTY OF COLLIER

The foregoing instrument was acknowledged before me this 24th day of September, 1997 by Michel Saadeh as President of VINEYARDS COMMUNITY ASSOCIATION, INC., and he is personally known to me or has produced n/a as identification.

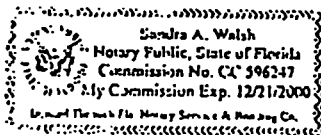

Sandra A. Walsh
Notary Public

State of FLORIDA
County of COLLIER
I HEREBY CERTIFY THAT this is a true and correct copy of a document recorded in the OFFICIAL RECORDS of Collier County, FLORIDA, and is a true and correct copy of the original.
Date: Oct 2 1997
Bright E. Ruff, CLERK OF CIRCUIT COURT
By: *Dale C. Ruff*

THIS INSTRUMENT PREPARED BY AND
AFTER RECORDING RETURN TO:Robert F. Rogers, Esquire
98 Vineyards Boulevard
Naples, Florida 34119
941-353-1973Retn:
ROBERT ROGERS
98 VINEYARDS BLVD
NAPLES FL 34119FOURTH AMENDMENT TO AMENDED AND RESTATED DECLARATION OF
MASTER COVENANTS, CONDITIONS AND RESTRICTIONS FOR
THE VINEYARDS OF NAPLES

WHEREAS, VINEYARDS DEVELOPMENT CORPORATION, MICHAEL J. PROCACCI and JOSEPH G. PROCACCI are the Declarant under that certain Declaration of Master Covenants, Conditions and Restrictions for The Vineyards (the "Original Declaration"), recorded in O.R. Book 1284, Page 1938 et seq., Public Records of Collier County, Florida; and,

WHEREAS, pursuant to Article XI, Section 11.05, of the Original Declaration, Declarant may unilaterally amend the Original Declaration while Declarant is a Class "B" Member; and,

WHEREAS, VINEYARDS DEVELOPMENT CORPORATION, MICHAEL J. PROCACCI and JOSEPH G. PROCACCI are the Declarant under that certain Amended and Restated Declaration of Master Covenants, Conditions and Restrictions for The Vineyards of Naples (the "Declaration"), recorded in O.R. Book 1763, Page 1228, et seq., Public Records of Collier County, Florida, as amended, which is a restatement and amendment of the Original Declaration; and,

WHEREAS, pursuant to Article XVII, Section 17.05 of the Declaration, Declarant may unilaterally amend the Declaration while Declarant is a Class "B" Member; and,

WHEREAS, Declarant desires to amend the Declaration to allow the Vineyards Community Association to allocate costs associated with maintaining Common Areas in a manner which charges the cost of maintaining the Common Area to the Neighborhood Association which receives the majority of the benefit of the Common Area.

NOW, THEREFORE, in accordance with the provisions of said Article XVII of the Declaration, Declarant does hereby amend the Declaration as follows:

1. A new Section 4.10 is hereby added which reads as follows:

Section 4.10 Allocation of Common Expenses


So long as the Declarant owns property in the Vineyards for development, the Declarant may proportion Common Expenses to individual Neighborhood Associations in any manner the Declarant deems appropriate. Said charge will be noted as a line item charge to the particular Neighborhood Association being charged.

IN WITNESS WHEREOF, the Declarant has caused this THIRD AMENDMENT TO THE AMENDED AND RESTATED DECLARATION OF MASTER COVENANTS, CONDITIONS AND RESTRICTIONS FOR THE VINEYARDS OF NAPLES to be executed by its duly authorized officers and its seal to be affixed this 22nd day of Oct., 1998.

Signed, sealed and delivered
in our presence

Witnesses:


Printed Name: Robert Rogers

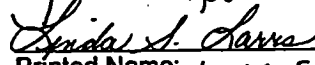
Printed Name: LINDA S. LARRA


Printed Name: Robert Rogers


Printed Name: LINDA S. LARRA
VINEYARDS DEVELOPMENT CORPORATION
a Florida corporation

By: Michel Saadeh, President & CEO


Michael J. Procacci

Joseph G. Procacci
Procacci Elizabeth A. Becht
Printed Name: *Joseph G. Procacci*

Eveline Mc Ginty
Printed Name: *Eveline Mc Ginty*

STATE OF FLORIDA
COUNTY OF COLLIER

The foregoing instrument was acknowledged before me this 27th day of Oct., 1997 by MICHEL SAADEH, as President and CEO of VINEYARDS DEVELOPMENT CORPORATION, a Florida corporation, who is personally known to me or who has produced n/a as identification.

Sandra A. Walsh
Notary Public, State of Florida
Commission No. CC 596247
My Commission Expires 12/21/2000
STATE OF FLORIDA
COUNTY OF COLLIER

Sandra A. Walsh
Notary Public

The foregoing instrument was acknowledged before me this _____ day of _____, 1997 by Michael J. Procacci, who is personally known to me or who has produced n/a as identification.

Sandra A. Walsh
Notary Public, State of Florida
Commission No. CC 596247
My Commission Expires 12/21/2000
STATE OF FLORIDA
COUNTY OF COLLIER

Sandra A. Walsh
Notary Public

COMMONWEALTH OF PENNSYLVANIA
COUNTY OF PHILADELPHIA

The foregoing instrument was acknowledged before me this 5th day of November, 1997 by Joseph G. Procacci, who is personally known to me or has produced n/a as identification.

Notarial Seal
June D. Ditzig, Notary Public
Philadelphia, Philadelphia County
My Commission Expires June 28, 1999
Member, Pennsylvania Association of Notaries

June D. Ditzig
Notary Public

JOINED BY VINEYARDS COMMUNITY ASSOCIATION, INC.

VINEYARDS COMMUNITY ASSOCIATION, INC. hereby joins in the foregoing Fourth Amendment to Amended and restated Declaration of Master Covenants, Conditions and Restrictions for The Vineyards of Naples.

VINEYARDS COMMUNITY ASSOCIATION, INC.

Robert Rogers
Printed Name: *Robert Rogers*
Linda S. Laris
Printed Name: *LINDA S. LARRS*

By: *Michel Saadeh*
Michel Saadeh, President

STATE OF FLORIDA
COUNTY OF COLLIER

The foregoing instrument was acknowledged before me this 27th day of Oct., 1997 by Michel Saadeh as President of VINEYARDS COMMUNITY ASSOCIATION, INC., and he is personally known to me or has produced n/a as identification.

Sandra A. Walsh
Notary Public, State of Florida
Commission No. CC 596247
My Commission Expires 12/21/2000
STATE OF FLORIDA
COUNTY OF COLLIER

Sandra A. Walsh
Notary Public

THIS INSTRUMENT PREPARED BY AND
AFTER RECORDING RETURN TO:
Robert F. Rogers, Esquire
98 Vineyards Boulevard
Naples, Florida 34119
941-353-1973

Retn:
ROBERT F ROGERS
98 VINEYARDS BLVD
NAPLES FL 34119

Retn:
ROBERT F ROGERS
98 VINEYARDS BLVD
NAPLES FL 34119

**FIFTH AMENDMENT TO AMENDED AND RESTATED DECLARATION OF
MASTER COVENANTS, CONDITIONS AND RESTRICTIONS FOR
THE VINEYARDS OF NAPLES**

This document is being re-recorded to reflect the changes contained herein.

WHEREAS, VINEYARDS DEVELOPMENT CORPORATION, MICHAEL J. PROCACCI and JOSEPH G. PROCACCI are the Declarant under that certain Declaration of Master Covenants, Conditions and Restrictions for The Vineyards (the "Original Declaration"), recorded in O.R. Book 1284, Page 1938 et seq., Public Records of Collier County, Florida; and,

WHEREAS, pursuant to Article XI, Section 11.05, of the Original Declaration, Declarant may unilaterally amend the Original Declaration while Declarant is a Class "B" Member; and,

WHEREAS, VINEYARDS DEVELOPMENT CORPORATION, MICHAEL J. PROCACCI and JOSEPH G. PROCACCI are the Declarant under that certain Amended and Restated Declaration of Master Covenants, Conditions and Restrictions for The Vineyards of Naples (the "Declaration"), recorded in O.R. Book 1763, Page 1228, et seq., Public Records of Collier County, Florida, as amended, which is a restatement and amendment of the Original Declaration; and,

WHEREAS, pursuant to Article XVII, Section 17.05 of the Declaration, Declarant may unilaterally amend the Declaration while Declarant is a Class "B" Member; and,

WHEREAS, Declarant desires to amend the Declaration to allow the Vineyards Community Association to allocate costs associated with maintaining Common Areas in a manner which charges the cost of maintaining the Common Area to the Neighborhood Association which receives the majority of the benefit of the Common Area.

NOW, THEREFORE, in accordance with the provisions of said Article XVII of the Declaration, Declarant does hereby amend the Declaration as follows:

1. Section 9.20, Annoying Lighting, Sounds, Odors, is hereby deleted in its entirety and the following inserted in its place:

No light or odor shall be emitted from any Unit which is obnoxious or unreasonably offensive to others. No sound shall be emitted from any Unit which is in violation of any Collier County Ordinance.

IN WITNESS WHEREOF, the Declarant has caused this ~~THIRD~~ ^{Fifth} AMENDMENT TO THE AMENDED AND RESTATED DECLARATION OF MASTER COVENANTS, CONDITIONS AND RESTRICTIONS FOR THE VINEYARDS OF NAPLES to be executed by its duly authorized officers and its seal to be affixed this 28th day of February, 2001.

Signed, sealed and delivered
in our presence
Witnesses:

VINEYARDS DEVELOPMENT CORPORATION
a Florida corporation

Claudia Tygha
Printed Name:

By: Michel Saadeh
Michel Saadeh, President & CEO

[Signature]
Printed Name:

Claudia Tygha
Printed Name:

Michael Procacci
Michael J. Procacci

[Signature]
Printed Name:

✓ 2848346 OR: 2882 PG: 1540
RECORDED in the OFFICIAL RECORDS of COLLIER COUNTY, FL
03/27/2001 at 03:09PM DWIGHT B. BROCK, CLERK
RBC PBB 10.50

✓ OR: 3658 PG: 1886

Claudia Tygha
 Printed Name:
TH
 Printed Name:

Joseph G. Procacci
 Joseph G. Procacci

STATE OF FLORIDA
 COUNTY OF COLLIER

The foregoing instrument was acknowledged before me this 28th day of Feb., 2001 by MICHEL SAADEH, as President and CEO of VINEYARDS DEVELOPMENT CORPORATION, a Florida corporation, who is personally known to me or who has produced n/a as identification.



Robert Rogers
 MY COMMISSION # CC912116 EXPIRES
 March 19, 2004
 BONDED THRU TROY FARM INSURANCE, INC.

TH
 Notary Public

STATE OF FLORIDA
 COUNTY OF COLLIER

The foregoing instrument was acknowledged before me this 28th day of Feb., 2001 by Michael J. Procacci, who is personally known to me or who has produced n/a as identification.



Robert Rogers
 MY COMMISSION # CC912116 EXPIRES
 March 19, 2004
 BONDED THRU TROY FARM INSURANCE, INC.

TH
 Notary Public

COMMONWEALTH OF PENNSYLVANIA
 COUNTY OF PHILADELPHIA

The foregoing instrument was acknowledged before me this 28th day of Feb., 2001 by Joseph G. Procacci, who is personally known to me or has produced n/a as identification.



Robert Rogers
 MY COMMISSION # CC912116 EXPIRES
 March 19, 2004
 BONDED THRU TROY FARM INSURANCE, INC.

TH
 Notary Public

JOINDER BY VINEYARDS COMMUNITY ASSOCIATION, INC.

VINEYARDS COMMUNITY ASSOCIATION, INC. hereby joins in the foregoing Fourth Amendment to Amended and restated Declaration of Master Covenants, Conditions and Restrictions for The Vineyards of Naples.

VINEYARDS COMMUNITY ASSOCIATION, INC.

Claudia Tygha
 Printed Name:
TH
 Printed Name:

By: Michel Saadeh
 Michel Saadeh, President

STATE OF FLORIDA
 COUNTY OF COLLIER

The foregoing instrument was acknowledged before me this 28th day of Feb., 2001 by Michel Saadeh as President of VINEYARDS COMMUNITY ASSOCIATION, INC., and he is personally known to me or has produced n/a as identification.



Robert Rogers
 MY COMMISSION # CC912116 EXPIRES
 March 19, 2004
 BONDED THRU TROY FARM INSURANCE, INC.

TH
 Notary Public

OR: 3658 PG: 1887

OR: 2882 PG: 1541

RECORDED IN OFFICIAL RECORDS OF COLLIER COUNTY, FL
07/17/2002 at 01:28PM DWIGHT E. BROCK, CLERKRBC FEE 10.50
COPIES 2.00
MISC 1.00THIS INSTRUMENT PREPARED BY AND
AFTER RECORDING RETURN TO:Robert F. Rogers, Esquire
98 Vineyards Boulevard
Naples, Florida 34119
941-353-1973Retn:
ROBERT F. ROGERS
98 VINEYARDS BLVD
NAPLES FL 34119**SIXTH AMENDMENT TO AMENDED AND RESTATED DECLARATION OF
MASTER COVENANTS, CONDITIONS AND RESTRICTIONS FOR
THE VINEYARDS OF NAPLES**

WHEREAS, VINEYARDS DEVELOPMENT CORPORATION, MICHAEL J. PROCACCI and JOSEPH G. PROCACCI are the Declarant under that certain Declaration of Master Covenants, Conditions and Restrictions for The Vineyards (the "Original Declaration"), recorded in O.R. Book 1284, Page 1938 et seq., Public Records of Collier County, Florida; and,

WHEREAS, pursuant to Article XI, Section 11.05, of the Original Declaration, Declarant may unilaterally amend the Original Declaration while Declarant is a Class "B" Member; and,

WHEREAS, VINEYARDS DEVELOPMENT CORPORATION, MICHAEL J. PROCACCI and JOSEPH G. PROCACCI are the Declarant under that certain Amended and Restated Declaration of Master Covenants, Conditions and Restrictions for The Vineyards of Naples (the "Declaration"), recorded in O.R. Book 1763, Page 1228, et seq., Public Records of Collier County, Florida, as amended, which is a restatement and amendment of the Original Declaration; and,

WHEREAS, pursuant to Article XVII, Section 17.05 of the Declaration, Declarant may unilaterally amend the Declaration while Declarant is a Class "B" Member; and,

WHEREAS, Declarant desires to amend the Declaration as stated below.

NOW, THEREFORE, in accordance with the provisions of said Article XVII of the Declaration, Declarant does hereby amend the Declaration as follows:

1. A new paragraph, Section 17.16, Roof Overhangs, is added which reads as follows:

As specifically permitted by Collier County Code, in zero lot line communities, roof eaves may overhang the zero lot line.

IN WITNESS WHEREOF, the Declarant has caused this SIXTH AMENDMENT TO THE AMENDED AND RESTATED DECLARATION OF MASTER COVENANTS, CONDITIONS AND RESTRICTIONS FOR THE VINEYARDS OF NAPLES to be executed by its duly authorized officers and its seal to be affixed this 17th day of July, 2002.

Signed, sealed and delivered
in our presence
Witnesses:

VINEYARDS DEVELOPMENT CORPORATION
a Florida corporation

Claudia Tyghe
Printed Name: Claudia Tyghe

By: Michel Saadeh
Michel Saadeh, President & CEO

Linda H. Fowell
Printed Name: LINDA H. FOWELL

Michael Procacci
Michael J. Procacci

Claudia Tyghe
Printed Name: Claudia Tyghe

Linda H. Fowell
Printed Name: LINDA H. FOWELL

Robert Rogers
Printed Name: Robert Rogers

Joseph G. Procacci
Joseph G. Procacci

Claudia Tyger
Printed Name: Claudia Tyger

STATE OF FLORIDA
COUNTY OF COLLIER

The foregoing instrument was acknowledged before me this 17th day of July, 2002 by Michel Saadeh, as President and CEO of VINEYARDS DEVELOPMENT CORPORATION, a Florida corporation, who is personally known to me or who has produced n/a as identification.



Robert Rogers
MY COMMISSION # CC912116 EXPIRES
March 19, 2004
BONDED THRU TROY FAIR INSURANCE, INC.

[Signature]
Notary Public

STATE OF FLORIDA
COUNTY OF COLLIER

The foregoing instrument was acknowledged before me this 17th day of July, 2002 by Michael J. Procacci, who is personally known to me or who has produced n/a as identification.



Robert Rogers
MY COMMISSION # CC912116 EXPIRES
March 19, 2004
BONDED THRU TROY FAIR INSURANCE, INC.

[Signature]
Notary Public

COMMONWEALTH OF PENNSYLVANIA
COUNTY OF PHILADELPHIA

The foregoing instrument was acknowledged before me this 17th day of July, 2002 by Joseph G. Procacci, who is personally known to me or has produced n/a as identification.



Robert Rogers
MY COMMISSION # CC912116 EXPIRES
March 19, 2004
BONDED THRU TROY FAIR INSURANCE, INC.

[Signature]
Notary Public

JOINDER BY VINEYARDS COMMUNITY ASSOCIATION, INC.

VINEYARDS COMMUNITY ASSOCIATION, INC. hereby joins in the foregoing Sixth Amendment to Amended and restated Declaration of Master Covenants, Conditions and Restrictions for The Vineyards of Naples.

VINEYARDS COMMUNITY ASSOCIATION, INC.

Claudia Tyger
Printed Name: Claudia Tyger

By: Michel Saadeh
Michel Saadeh, President & CEO

Linda H. Fowler
Printed Name: LINDA H. FOWLER

STATE OF FLORIDA
COUNTY OF COLLIER

The foregoing instrument was acknowledged before me this 17th day of July, 2002 by Michel Saadeh as President of VINEYARDS COMMUNITY ASSOCIATION, INC., and he is personally known to me or has produced n/a as identification.



Robert Rogers
MY COMMISSION # CC912116 EXPIRES
March 19, 2004
BONDED THRU TROY FAIR INSURANCE, INC.

[Signature]
Notary Public

OR: 3658 PG: 1889

THIS INSTRUMENT PREPARED BY AND
AFTER RECORDING RETURN TO:
Robert F. Rogers, Esquire
75 Vineyards Boulevard
Naples, Florida 34119-4748
239-353-1973

Retn:
ROBERT F. ROGERS
75 VINEYARDS BLVD
NAPLES FL 34119

**SEVENTH AMENDMENT TO AMENDED AND RESTATED DECLARATION OF
MASTER COVENANTS, CONDITIONS AND RESTRICTIONS FOR
THE VINEYARDS OF NAPLES**

WHEREAS, VINEYARDS DEVELOPMENT CORPORATION, MICHAEL J. PROCACCI and JOSEPH G. PROCACCI are the Declarant under that certain Declaration of Master Covenants, Conditions and Restrictions for The Vineyards (the "Original Declaration"), recorded in O.R. Book 1284, Page 1938 et seq., Public Records of Collier County, Florida; and,

WHEREAS, pursuant to Article XI, Section 11.05, of the Original Declaration, Declarant may unilaterally amend the Original Declaration while Declarant is a Class "B" Member; and,

WHEREAS, VINEYARDS DEVELOPMENT CORPORATION, MICHAEL J. PROCACCI and JOSEPH G. PROCACCI are the Declarant under that certain Amended and Restated Declaration of Master Covenants, Conditions and Restrictions for The Vineyards of Naples (the "Declaration"), recorded in O.R. Book 1763, Page 1228, et seq., Public Records of Collier County, Florida, as amended, which is a restatement and amendment of the Original Declaration; and,

WHEREAS, pursuant to Article XVII, Section 17.05 of the Declaration, Declarant may unilaterally amend the Declaration while Declarant is a Class "B" Member; and,

WHEREAS, Declarant desires to amend the Declaration as stated below.

NOW, THEREFORE, in accordance with the provisions of said Article XVII of the Declaration, Declarant does hereby amend the Declaration as follows:

1. It is the intent of the Developer of the community and of each individual community that common areas, including, but not limited to, roads, right-of-ways and entry statements (collectively the "Common Area"), that serve a particular neighborhood, be maintained by that neighborhood. As such, the Developer, if he has not already, intends to deed over all Common Areas to the individual neighborhoods. Whether this deeding occurs or not, maintenance responsibilities, including the costs associated therewith, are allocated to the individual neighborhoods for the Common Areas that serve those individual neighborhoods. Also, it is the intention that the sidewalk along Arbor Boulevard would be maintained by the Master Association. Where the sidewalk turns off of Arbor Boulevard, the individual neighborhoods would take over maintenance responsibilities.

IN WITNESS WHEREOF, the Declarant has caused this SEVENTH AMENDMENT TO THE AMENDED AND RESTATED DECLARATION OF MASTER COVENANTS, CONDITIONS AND RESTRICTIONS FOR THE VINEYARDS OF NAPLES to be executed by its duly authorized officers and its seal to be affixed this 11 day of Feb., 2004.

Signed, sealed and delivered
in our presence
Witnesses:


Printed Name: Robert F. Rogers

Printed Name: LINDA H. FOWEL

VINEYARDS DEVELOPMENT CORPORATION
a Florida corporation

By: 
Michel Saadeh, President & CEO

TP
 Printed Name: Robert Rogers
Linda H. Fowell
 Printed Name: LINDA H. FOWELL

Michael Procacci
 Michael J. Procacci


TP
 Printed Name: Robert Rogers
Linda H. Fowell
 Printed Name: LINDA H. FOWELL

Joseph G. Procacci
 Joseph G. Procacci

STATE OF FLORIDA
 COUNTY OF COLLIER

The foregoing instrument was acknowledged before me this 11th day of FEBRUARY, 2004 by Michel Saadeh, as President and CEO of VINEYARDS DEVELOPMENT CORPORATION, a Florida corporation, who is personally known to me or who has produced n/a as identification.


Linda H. Fowell
 Notary Public

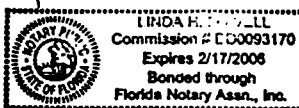

STATE OF FLORIDA
 COUNTY OF COLLIER


The foregoing instrument was acknowledged before me this 11th day of FEBRUARY, 2004 by Michael J. Procacci, who is personally known to me or who has produced n/a as identification.

Linda H. Fowell
 Notary Public

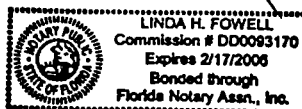

COMMONWEALTH OF PENNSYLVANIA
 COUNTY OF PHILADELPHIA

The foregoing instrument was acknowledged before me this 11th day of FEBRUARY, 2004 by Joseph G. Procacci, who is personally known to me or has produced n/a as identification.

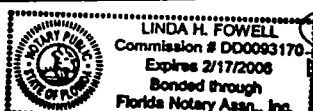

Linda H. Fowell
 Notary Public

JOINDER BY VINEYARDS COMMUNITY ASSOCIATION, INC.

VINEYARDS COMMUNITY ASSOCIATION, INC. hereby joins in the foregoing Seventh Amendment to Amended and restated Declaration of Master Covenants, Conditions and Restrictions for The Vineyards of Naples.

VINEYARDS COMMUNITY ASSOCIATION, INC.

TP
 Printed Name: Robert Rogers
Linda H. Fowell
 Printed Name: LINDA H. FOWELL

By: Michel Saadeh
 Michel Saadeh, President & CEO

STATE OF FLORIDA
COUNTY OF COLLIER

The foregoing instrument was acknowledged before me this 11th day of
FEBRUARY, 2004 by Michel Saadeh as President of VINEYARDS COMMUNITY
ASSOCIATION, INC., and he is personally known to me or has produced
n/a as identification.


Notary Public

V:\VDC\Legal\ROBERT\DEVELOPMENT\CA\DOCAM07.doc



OR: 3658 PG: 1892

EXHIBIT H

FORM OF AGREEMENT FOR
PURCHASE AND SALE OF UNIT AND
FREQUENTLY ASKED QUESTIONS AND
ANSWER SHEET

**AVELLINO ISLES CONDOMINIUM ASSOCIATION, A CONDOMINIUM
AGREEMENT FOR PURCHASE AND SALE OF
CONDOMINIUM UNIT**

ORAL REPRESENTATIONS CANNOT BE RELIED UPON AS CORRECTLY STATING THE REPRESENTATIONS OF THE DEVELOPER. FOR CORRECT REPRESENTATIONS REFERENCE SHOULD BE MADE TO THIS CONTRACT AND THE DOCUMENTS REQUIRED BY SECTION 718.503, FLORIDA STATUTES, TO BE FURNISHED BY A DEVELOPER TO A BUYER OR LESSEE.

THIS AGREEMENT is made and entered into this _____ day of _____, 200__, (the "Execution Date") by and between Avellino Isles Developers, Inc., a Florida corporation, herein called "Seller" (a/k/a "Developer"), and

Name _____
Local Address _____
Address _____
City _____ State _____ Zip _____
Phone _____
Social Security No(s). _____
Name(s) in which title will be taken: _____

herein called "Purchaser."

In consideration of the mutual covenants and agreements contained herein, the parties agree as follows:

1. **THE PROPERTY:** Seller agrees to sell to Purchaser that certain condominium parcel described as Unit Number _____, _____, a Condominium; Model Type: (_____) along with an undivided share in the Common Elements appurtenant thereto, and the exclusive use of the Limited Common Elements assigned thereto according to the Declaration of Condominium of Avellino Isles, a Condominium, and related documents to be recorded in the Public Records of Collier County, Florida. Purchaser agrees to purchase said condominium parcel upon the terms and conditions set forth herein, and subject to all of the provisions of the Declaration of Condominium and Exhibits thereto, which terms and conditions Purchaser assumes and agrees to observe and perform as part of the consideration of this Agreement.

2. **PURCHASE PRICE/PAYMENT TERMS:**

ANY PAYMENT IN EXCESS OF 10 PERCENT OF THE PURCHASE PRICE MADE TO DEVELOPER PRIOR TO CLOSING PURSUANT TO THIS CONTRACT MAY BE USED FOR CONSTRUCTION PURPOSES BY DEVELOPER.

***BUYER'S SIGNATURE** _____

PURCHASE PRICE NOT INCLUDING EXTRAS

AND OPTIONS - Item (e)

(See Contract Itemizations attached
and Incorporated herein)

\$ _____

(a) Deposit this date _____

\$ _____

(b) Balance of 10% deposit due fifteen days from Execution Date

\$ _____

(c) 2nd 10% deposit due thirty days from Execution Date

\$ _____

(d) Balance Due at Closing \$ _____

(e) EXTRAS AND OPTIONS -payment due _____ \$ _____

TOTAL PAYMENTS \$ _____

3. **ESCROW:** The monies deposited hereunder shall be held until closing in an escrow account, pursuant to the terms of this Agreement, as well as the Escrow Agreement, entered into by and between the Seller and the Escrow Agent; a photocopy of said Escrow Agreement appearing as an Exhibit to the Prospectus. Upon execution of this Agreement, Purchaser does hereby approve and agrees to be bound by and to abide by the Escrow Agreement. Escrow Agent shall furnish Purchaser with a receipt for monies deposited, upon request. The name and address of the Escrow Agent is: Robert F. Rogers, Attorney at Law, 75 Vineyards Boulevard, Suite 500, Naples, FL 34119. All payments made under this Agreement must be in U.S. funds.

4. **THIS AGREEMENT IS VOIDABLE BY PURCHASER BY DELIVERING WRITTEN NOTICE OF THE PURCHASER'S INTENTION TO CANCEL WITHIN FIFTEEN (15) DAYS AFTER THE DATE OF EXECUTION OF THIS AGREEMENT BY THE PURCHASER AND RECEIPT BY PURCHASER OF ALL OF THE ITEMS REQUIRED TO BE DELIVERED TO HIM BY THE DEVELOPER UNDER SECTION 718.503, FLORIDA STATUTES. THIS AGREEMENT IS ALSO VOIDABLE BY PURCHASER BY DELIVERING WRITTEN NOTICE OF THE PURCHASER'S INTENTION TO CANCEL WITHIN 15 DAYS AFTER THE DATE OF RECEIPT FROM THE DEVELOPER OF ANY AMENDMENT WHICH MATERIALLY ALTERS OR MODIFIES THE OFFERING IN A MANNER THAT IS ADVERSE TO THE PURCHASER. ANY PURPORTED WAIVER OF THESE VOIDABILITY RIGHTS SHALL BE OF NO EFFECT. PURCHASER MAY EXTEND THE TIME FOR CLOSING FOR A PERIOD OF NOT MORE THAN FIFTEEN (15) DAYS AFTER PURCHASER HAS RECEIVED ALL OF THE ITEMS REQUIRED. PURCHASER'S RIGHT TO VOID THIS AGREEMENT SHALL TERMINATE AT CLOSING.**

Prior to the recordation of the Declaration of Condominium, the Seller reserves the right to make such changes in any of the condominium documents as Seller, governmental authorities having jurisdiction over the property, title insurance companies or mortgage lenders require. Purchaser acknowledges that the condominium documents, as discussed herein, constitute proposed documents until such time as they are recorded; and further agrees that said documents may be modified or amended before or after being recorded. After being recorded, said document may be amended in accordance with the provisions contained therein for amendment. Purchaser specifically authorizes Seller to record in the Public Records of Collier County, Florida, prior to closing, all instruments required to be recorded to legally create the Condominium. Seller may, from time to time, send written notice to the Purchaser of changes or amendments. In the event that such written notice contains a proposed change or amendment which materially affects the offering in a manner adverse to Purchaser, this Agreement shall be voidable by the Purchaser by delivery of written notice to the Seller within fifteen (15) days of receipt by the Purchaser of written notice from the Seller outlining said changes or amendments.

5. **CONSTRUCTION PLANS:** Seller will construct and equip the unit and other improvements comprising the condominium substantially in accordance with the plans and specifications prepared by the architect; a copy of the plans and specifications, and amendments thereto (if any), are available for inspection by the purchaser at the construction office of the seller located at the site. If the unit is now completed, the purchaser acknowledges that he has inspected the unit and approves it, and that he is buying the unit "as is" except as indicated on any addendum attached hereto.

6. **GOVERNMENTAL REGULATIONS:** If the plans and specifications referenced herein must be changed due to state, regional or local governmental regulations, the Purchaser agrees to pay any additional costs incurred by reason of such a change.

7. **EXTRAS AND SELECTIONS:** All change orders or extras requested by Purchaser must be agreed to by the Developer in writing and Purchaser must pay for them when ordered. If Developer omits any changes or extras, the Developer will only have to refund to the Purchaser the amount paid by Purchaser to Developer for each item omitted. Except for such omissions, the Purchaser's payment for any change orders or extras are not refundable. Developer may, at its option, grant Purchaser the right to make color, material, appliance or other selections, and if the Developer does, then the Purchaser will make those selections within five (5) days after the Developer's request, and if Purchaser fails or refuses to make any selections within this time period, the Developer is authorized to make such selections as the Developer deems desirable and Purchaser agrees to close with such selections as are made by the Developer. If Purchaser does make any selections pursuant to this Paragraph, Developer will use its best efforts to provide the Purchaser with those selections, but Developer will not be liable for any substitutions Developer may make. If the unit is completed or partially completed, Purchaser accepts all selections which have previously been made by Developer.

8. **TAXES OR IMPACT FEES:** If a tax or impact fee is passed after the Execution Date by the state or local government that adds to the cost of construction, the amount of the tax or impact fee increase will be added to the purchase price. In no event shall the Purchaser be required to pay more than one percent (1%) of the purchase price for any such tax or impact fee increase.

9. **CLOSING:**

Certificate of Occupancy ("CO") issued:

_____ Yes

_____ No

(1) If a CO has not been issued, closing will be no later than thirty (30) days after issuance of the CO; or,

(2) If a CO has been issued, closing will be on _____ (must be within 60 days of Effective Date) and Buyer will finalize all selections and changes at least 30 days prior to the closing date.

If Purchaser fails to close on time pursuant to the requirements of this paragraph, this Agreement will be voidable at the option of Seller, and all monies previously paid by Purchaser will be forfeited as outlined in Paragraph 18. The closing shall be effected in the following manner:

- (a) The closing will be at the offices of Pro Title & Abstract, Inc., or at such other location as Seller may designate at a later date;
- (b) The balance of the purchase price will be paid in cash or cashier's check drawn on a Collier County, Florida Bank. The closing date shall be set by Seller within the above mentioned time period in a notice to close sent to Buyer at the address on page one at least fifteen (15) days prior to the closing date;
- (c) Real estate taxes and condominium assessments will be prorated to the date set forth above for closing, or to such earlier date on which the closing occurs;
- (d) If Purchaser delays the closing for any reason, including delays caused by Purchaser's lender, Purchaser shall pay interest on the balance due at the rate of 18% per annum for the period of such delay.
- (e) The following expenses will be paid by Seller:

- (1) Premium for owner's title insurance policy;
 - (2) Cost of recording any documents necessary to the creation of the estate called for in Section 1;
 - (3) Pro rata share of real estate taxes for the year in which the transaction is closed.
- (f) The following expenses will be paid by Purchaser:
- (1) Cost of documentary stamps and other fees required for recording the deed;
 - (2) A sum equal to the pro rata portion of the quarterly assessment for common expenses of the condominium for the remainder of the quarter of closing;
 - (3) The sum of \$150.00 payable to Vineyards Community Association, Inc. as a contribution to its working capital;
 - (4) All mortgage or financing closing costs if the Purchaser finances the purchase of the unit; and
 - (5) Purchaser's attorney's fees.
10. TITLE: The Seller will furnish, without cost to the Buyer, at closing, an owner's title insurance commitment, insuring the total purchase price referenced herein in Paragraph 2, subject to the exceptions hereinafter set forth:

- (a) Taxes for the year of closing, pending municipal liens, and easements existing and to be created for ingress and egress to the property, and for utilities, parking and other purposes;
- (b) Conditions, restrictions, limitations and easements of record;
- (c) Reservations of oil, gas and mineral rights;
- (d) The Condominium Documents (the Declaration of Condominium and all Exhibits attached thereto), and other documents, as set forth in the Prospectus including the Amended and Restated Declaration of Master Covenants, Conditions and Restrictions for the Vineyards of Naples (the "Master Declaration"), the Vineyards Planned Unit Development Ordinance (the "PUD") and the provisions of the Vineyards Development of Regional Impact Development Order (the "DRI");
- (e) Mortgage (if any) executed by Purchaser in favor of Seller and/or a mortgage lender in connection with the purchase of the Condominium; and
- (f) Standard title exceptions printed on the jacket cover of an ALTA-approved form of Owner's Policy of Title Insurance.

Title to the unit shall be conveyed by Warranty Deed subject only to the exceptions stated in this Agreement. If Purchaser, at the time of the delivery of the commitment, finds that Seller's title does not conform to the provisions of this Agreement and it appears that such objection to title may, according to reasonable expectation, be removed as an objection within sixty (60) days, Seller shall have sixty (60) days in which to remove said objection and Purchaser's obligations hereunder shall remain in full force and effect. Nothing herein shall require Seller to bring any action or proceeding or incur any expenses to

remove such objection to title, and any attempt by Seller to cure such objection shall not be construed as one that would give Purchaser the right to refuse delivery of the deed.

11. **PURCHASER'S OBLIGATION FOR CONDOMINIUM ASSESSMENTS:** This Agreement contemplates the sale of fee simple title in the subject unit, together with an undivided interest in the Common Elements appurtenant thereto (it being acknowledged that Purchaser's unit's share of Common Elements and the particulars of Purchaser's interest in the same are to be determined solely by reference to the Declaration of Condominium and the Exhibits attached thereto), and the Purchaser will be responsible to the Association governing the affairs of the Condominium for payment of assessments for common expenses such as, but not limited to, management and administration; premiums for casualty, liability and workmen's compensation insurance; maintenance and repairs of the Common Elements; fees assessed by the Master Property Owners Association on the Condominium Association; and obligations incurred by the said Association with respect to recreational facilities.

By signing DBPR Form CO 6000-6, Purchaser acknowledges receipt of the Declaration, Articles of Incorporation, By-Laws, Rules, Plot Plans, Estimated Operating Budget and other important matters to be considered. DO NOT SIGN THIS AGREEMENT UNLESS YOU HAVE RECEIVED THESE DOCUMENTS.

12. **INSPECTION OF UNIT:** Purchaser will be given a reasonable opportunity to examine the subject unit prior to closing and at that time, will sign an inspection statement ("punchlist") listing any defects in workmanship or materials which are discovered. Seller will be responsible to repair these defects in workmanship or materials (keeping in mind the construction standards prevalent in Collier County, Florida, for similar property) at Seller's cost, within a reasonable period of time after closing, but Seller's obligation to make said repairs will not be a grounds for deferring the closing, nor for imposing any conditions on closing. No "escrows" or holdbacks of closing funds will be permitted.

13. **INSULATION:** Insulation will be installed in the above described Condominium unit as follows:

*Living area ceilings	Type BATT	R-Value 30
Exterior walls - first floor	Type REFLECTIVE	R-Value 4.2
Exterior walls - second floor	Type REFLECTIVE	R-Value 4.2
Living area garage walls	Type REFLECTIVE	R-Value 4.2
Interior ceiling knee walls	Type BATT	R-Value 11

(The higher the R-Value, the greater the insulating power. All values stated as minimums.)

*ONLY TOP FLOORS

14. **LIMITED WARRANTY:** To the fullest extent lawful, all implied warranties of fitness for a particular purpose, merchantability and habitability, and all warranties imposed by statute (excepting only those imposed by the Florida Condominium Act to the extent they cannot be disclaimed) are specifically disclaimed.

15. **CHANGES BY SELLER:** The Seller reserves the right to make architectural, structural or design modifications or other changes in the unit and/or improvements constituting the Common Elements, the recreational facilities as Seller deems necessary or desirable or in the materials, appliances and equipment contained therein, and the Purchaser agrees to close title notwithstanding any such modifications, changes or substitutions; provided that, no such modification or change shall materially negatively alter the dimensions, size or the value of the unit, and any substituted materials, equipment or appliances shall be equivalent or better quality, and no change, modification or substitution shall result in the purchase price of the unit being increased without Purchaser's consent except as otherwise stated herein.

16. **COMPLETION OF CONSTRUCTION:** Seller only anticipates that the building in which the above-described condominium unit is located will be ready for occupancy by _____.

if not already completed. However, the date of closing shall be controlled by the terms contained in Paragraph 9 above. Purchaser understands that Seller cannot provide a fixed date for occupancy by reason of factors influencing the rate of construction such as, but not limited to, acts of God, strikes, wars, availability of material and the like. In all events, however, Seller will cause the building containing the above described condominium unit to be completed no later than two (2) years from the Execution Date unless prevented from doing so by events or circumstances which constitute impossibility of performance under Florida law.

17. AGREEMENT NOT TO BE RECORDED: This Agreement shall not be recorded in the Public Records, and execution or recording hereof shall not create any lien or lien right in favor of the Purchaser and the Purchaser hereby expressly waives and relinquishes any such lien or lien rights. Any recording of same by Purchaser shall be considered a default under this Agreement.

18. PURCHASER'S DEFAULT: Should Purchaser fail to make any of the payments hereinabove scheduled, or fail or refuse to execute the instruments required to close this transaction (including failure to promptly execute and file all mortgage loan application documents, and all mortgage loan and real estate closing documents and to comply with the requirements of the mortgage lender, including providing any and all information as requested) or refuse to pay any costs or sums required by this Agreement, or otherwise default hereunder, and shall fail to correct such default within two (2) business days after Seller has given Purchaser a written notice of such default, then Seller may declare this Agreement terminated and retain all monies paid by Purchaser as liquidated and agreed upon damages which Seller shall have sustained and suffered as a result of Purchaser's default, and thereupon the parties hereto will be released and relieved from all obligations hereunder. Purchaser does hereby direct and instruct the escrow agent referred to in paragraph 3 above, to release all of Purchaser's deposits, including any and all accrued interest, to Seller in the event of Purchaser's default hereunder. The provisions for liquidated and agreed damages are bona fide, and are not a penalty. The parties understand that by reason of the withdrawal of the unit from sale to the general public at the time when other parties would be interested in purchasing the unit, Seller will have sustained damages if Purchaser defaults, which damages will be substantial but will not be capable of determination with mathematical precision. Therefore, provisions for liquidated and agreed damages have been incorporated into this Agreement as being beneficial to both parties.

19. SELLER'S DEFAULT: In the event of Seller's default or breach of any of the terms and provisions hereof, Purchaser shall be entitled to the return of Purchaser's deposits made hereunder, with interest, if any. Nothing herein shall be construed to limit or preclude any other remedy Purchaser may have. In the event of any dispute or litigation as to the parties' rights under this Agreement, the prevailing party shall be entitled to recover reasonable attorney's fees and costs both at trial and on appeal, from the nonprevailing party.

20. MULTIPLE PURCHASERS: If two or more persons are named as Purchaser herein, any one of them is authorized to act as agent for, with the right to bind, the other(s) in all matters and of every kind and nature with respect to this Agreement. If the Purchaser is married, and the Purchaser's spouse is not named as a Purchaser herein, Purchaser shall be responsible and liable for such spouse executing the mortgage and other closing documents as required by lender and Seller. Failure of said spouse to do so shall constitute a default hereunder by Purchaser.

21. NOTICES: Notices to either party shall be deemed as properly given when mailed by certified mail, return receipt requested, with sufficient postage stamps affixed, within the continental United States, and by registered mail, telegram or telex within the continental United States; said notices to be addressed as follows:

For the Seller: Michel Saadeh, President.
Avellino Isles Developers, Inc.
75 Vineyards Boulevard, Suite 500
Naples, FL 34119

For the Purchaser: At the address on Page 1

22. ACCESS TO UNIT: Purchaser shall not have access or entry to the unit nor shall Purchaser store any of his possessions in or about the unit or the Condominium Property prior to the closing of this transaction. Purchaser shall not interfere with workmen during working hours, nor trespass upon the job site, and all matters pertaining to the construction of the unit shall be presented by the Purchaser directly to the Seller's representative.

23. DEVELOPER'S USE OF PROPERTY: If there are unsold units owned by the Seller at time of closing, Seller, as the owner of such unsold units, and at no cost to Seller, shall have the right to use the condominium property, improvements thereon and the recreation areas for the promotion of sales of units owned or to be constructed by the Seller, its successors or assigns, including, but not limited to, the maintenance of a sales office, maintenance of models, showing of the property and the display of signs. Seller may rent units owned by Seller to tenants selected by Seller and Seller may subsequently sell such units to Purchasers acceptable to Seller.

24. MERGER: It is agreed by the parties hereto that all prior understandings and agreements are superseded by and are merged into this Agreement. Except as otherwise required by law, no representations, claims, statements, inducements, advertising, promotional activities, maps or otherwise made by Seller or Seller's agents, representatives or employees shall in any way be binding on Seller and same shall be of no force and effect unless expressly set forth in this Agreement. The provisions of this paragraph shall survive the closing. Upon closing, acceptance of a Warranty Deed by Purchaser shall be deemed acknowledgment of full performance and discharge of every agreement, obligation and representation made by the Seller, in accordance with the terms and provisions hereof, and no agreement or representation shall survive the delivery and acceptance of said Deed except as may be set forth in writing herein.

25. MISCELLANEOUS:

- (a) It is hereby acknowledged by the parties that time is of essence in connection with this entire transaction.
- (b) Purchaser warrants and represents that no real estate broker and/or salesman is involved in this purchase and sale, other than _____ and agrees to indemnify and save harmless the Seller against all claims of other real estate brokers and/or salesmen due to acts of the Purchaser or Purchaser's representatives.
- (c) This Agreement shall not be assignable by the Purchaser without the express written consent of Seller.
- (d) This contract shall not be considered approved and accepted by Seller unless executed by Michel Saadeh, as President of the Developer.
- (e) Purchaser acknowledges that this Agreement has been negotiated in the English language.
- (f) The subject unit has/has not (strike one) been previously occupied.
- (g) **RADON GAS**: Radon is a naturally occurring radioactive gas that, when it has accumulated in a building in sufficient quantities, may present health risks to persons who are exposed to it over time. Levels of radon that exceed federal and state guidelines have been found in buildings in Florida. Additional information regarding radon and radon testing may be obtained from your county public health unit.

26. HURRICANE DISCLOSURE STATEMENT:

The unit sold herein is within the Vineyards community. Purchaser is hereby notified that (1) the unit is located within a hurricane vulnerability zone; (2) the hurricane evacuation time for the southwest

Florida region is high; and (3) hurricane shelter space is limited. Purchaser agrees that Purchaser shall include this disclosure statement in any subsequent deed conveying his or her unit.

By signing this Agreement, Purchaser acknowledges receipt of the Declaration, Articles of Incorporation, By-Laws, Rules, Plot Plans, Estimated Operating Budget and other important matters to be considered. **DO NOT SIGN THIS AGREEMENT UNLESS YOU HAVE RECEIVED THESE DOCUMENTS.**

27. AFFILIATED BUSINESS ARRANGEMENT DISCLOSURE NOTICE:

The following information is provided to you in compliance with the disclosure requirements of Regulation X of the Real Estate Settlement Procedures Act of 1974 (RESPA), Section 3500.15.

This is to give you notice that the Seller has a business relationship with Pro Title & Abstract, Inc. The nature of this business relationship is that Pro Title is an affiliate of Seller.

Set forth below is the estimated charge or range of charges by Pro Title for the following settlement services:

Owner's Title Insurance Premium:	\$Minimum Promulgated Rate
Title search fee:	\$100.00
Settlement charge:	\$100.00

You are not required to use Pro Title as a condition for purchase of the subject property. You may be able to get these services at a lower rate by shopping with other settlement service providers. (Although the foregoing statement is required under Federal Law, the minimum owner's title insurance policy rate in Florida is the minimum rate promulgated by the Office of Insurance Commission of Florida for an owner's policy of title insurance in the amount of the purchase price. Pro Title charges the minimum promulgated rate in Florida.) If you elect to use Pro Title, Seller will pay the cost of the Owner's Title Insurance premium. If you elect to have an owner's commitment and policy of title insurance provided by an attorney or title insurance agency other than Pro Title, you must advise Seller of this decision in writing not less than thirty (30) days prior to closing. In the event of such election, no credit will be given to Purchaser by Seller. A lender is allowed to require the use of any attorney, credit reporting agency or real estate appraiser chosen to represent the lender's interest.

28. MOLD DISCLAIMER:

Whether or not your home experiences mold growth depends largely on how you maintain your home. Whether you or a family member experience any adverse health effects due to exposure to mold depends largely on your personal susceptibility to those conditions. The Buyer understands and agrees that the Builder is not responsible, and hereby disclaims any liability for any damages, illness or allergic reactions which the Buyer, or the Buyer's family members may experience as a result of mold, mildew, fungus or spores, to include, but not be limited to, property damage, personal injury, loss of income, emotional distress, death, loss of use, loss of value, and adverse health effects, or any other effects.

29. LITIGATION DISCLAIMER:

FLORIDA LAW CONTAINS IMPORTANT REQUIREMENTS YOU MUST FOLLOW BEFORE YOU MAY FILE A LAWSUIT FOR DEFECTIVE CONSTRUCTION AGAINST A CONTRACTOR, SUBCONTRACTOR, SUPPLIER, OR DESIGN PROFESSIONAL FOR AN

ALLEGED CONSTRUCTION DEFECT IN YOUR HOME. SIXTY DAYS BEFORE YOU FILE YOUR LAWSUIT, YOU MUST DELIVER TO THE CONTRACTOR, SUBCONTRACTOR, SUPPLIER, OR DESIGN PROFESSIONAL A WRITTEN NOTICE OF ANY CONSTRUCTION CONDITIONS YOU ALLEGE ARE DEFECTIVE AND PROVIDE YOUR CONTRACTOR AND ANY SUBCONTRACTORS, SUPPLIERS, OR DESIGN PROFESSIONALS THE OPPORTUNITY TO INSPECT THE ALLEGED CONSTRUCTION DEFECTS AND MAKE AN OFFER TO REPAIR OR PAY FOR THE ALLEGED CONSTRUCTION DEFECTS. YOU ARE NOT OBLIGATED TO ACCEPT ANY OFFER MADE BY THE CONTRACTOR OR ANY SUBCONTRACTORS, SUPPLIERS, OR DESIGN PROFESSIONALS. THERE ARE STRICT DEADLINES AND PROCEDURES UNDER FLORIDA LAW.

30. DISCLOSURE SUMMARY:

IF THE DISCLOSURE SUMMARY REQUIRED BY SECTION 689.26 FLORIDA STATUTES, HAS NOT BEEN PROVIDED TO THE PROSPECTIVE PURCHASER BEFORE EXECUTING THIS CONTRACT FOR SALE, THIS CONTRACT IS VOIDABLE BY BUYER BY DELIVERING TO SELLER OR SELLER'S AGENT WRITTEN NOTICE OF THE BUYER'S INTENTION TO CANCEL WITHIN 3 DAYS AFTER RECEIPT OF THE DISCLOSURE SUMMARY OR PRIOR TO CLOSING, WHICHEVER OCCURS FIRST. ANY PURPORTED WAIVER OF THIS VOIDABILITY RIGHT HAS NO EFFECT. BUYER'S RIGHT TO VOID THIS CONTRACT SHALL TERMINATE AT CLOSING.

PURCHASER

DATE

PURCHASER

DATE

ACCEPTED FOR:

AVELLINO ISLES DEVELOPERS, INC.,
a Florida corporation

BY: _____

MICHEL SAADEH, President

DATE

V:\VDC\Legal\ROBERT\DEVELOP\AVELLINO ISLES\Condo Agreement.doc

FREQUENTLY ASKED QUESTIONS AND ANSWERS SHEET**AVELLINO ISLES CONDOMINIUM ASSOCIATION, INC.**

Q: What are my voting rights in the condominium association?

A: Each unit in the Association will be entitled to cast one vote consisting of its voting interest on all matters on which the membership shall be entitled to vote. **(See Article 23.3 of the Declaration of Condominium.)**

Q: What restrictions exist in the condominium documents on my right to use my unit?

A: Only residential use is permitted. There are restrictions on the alteration and improvement of units. There are restrictions on signs. There are restrictions on pets. There are restrictions on the use of common elements and common areas. **(See Article 12 of the Declaration of Condominium.)**

Q: What restrictions exist in the condominium documents on the leasing of my unit?

A: Only entire units may be leased. Board approval is required. No leases for less than 30 days. Board must be given 20 days notice and fully executed lease for approval. Board may require a personal interview. No more than 3 leases per year. No lease for more than 1 year. **(See Article 13 of the Declaration of Condominium.)**

Q: How much are my assessments to the condominium association for my unit type and when are they due?

A: Your initial estimated monthly assessment is \$367.29 including Master Association assessments. It is paid quarterly in the amount of \$1,101.87 in advance, and it is due on January 1, April 1, July 1 and October 1 of each year. The developer has guaranteed that, for a period of THREE years from the recording of the Declaration, the monthly assessment, including Master Association expenses, will not exceed \$367.29 for year one, \$400.00 for year two AND \$450.00 in year three. **(Budgets are attached as Exhibit F to the Prospectus.)**

Q: Do I have to be a member in any other association? If so, what is the name of the association and what are my voting rights in that association? Also, how much are my assessments?

A: Yes, the Vineyards Community Association, Inc. There are 3 classes of voting membership in the Master Association. Basically, each existing proposed dwelling unit is entitled to one vote. The developer will retain voting control until December 31, 2020 or until the total number of Class A votes exceeds the total number of Class B votes, whichever occurs sooner. Class A is owners, other than the developer while Class B exists, of dwelling units. Class B is the developer of The Vineyards. **(See Article V of the Master Declaration.)** The monthly assessment for the Master Association is \$85.22 and is included in the calculation of your condominium association assessment.

Q: Am I required to pay rent or land use fees for recreational or other commonly used facilities? If so, how much am I obligated to pay annually?

A: No.

Q: Is the condominium association or other mandatory membership association involved in any court cases in which it may face liability in excess of \$100,000? If so, identify each such case.

A: No.

NOTE: THE STATEMENTS CONTAINED HEREIN ARE ONLY SUMMARY IN NATURE. A PROSPECTIVE PURCHASER SHOULD REFER TO ALL REFERENCES, EXHIBITS HERETO, THE SALES CONTRACT AND THE CONDOMINIUM DOCUMENTS.

EXHIBIT I
ESCROW AGREEMENT

ESCROW AGREEMENT

THIS AGREEMENT, dated this _____ of _____, 200____, by and between Avellino Isles Developers, Inc., a Florida corporation, ("Developer"), and Robert F. Rogers, Esquire ("Escrow Agent").

WITNESSETH

WHEREAS, Developer is developing a certain condominium project known as Avellino Isles, a condominium, located in Collier County, Florida;

WHEREAS, Developer wishes to have Robert F. Rogers, Esquire, act as Escrow Agent in accordance with Florida Statutes Chapter 718 and the Rules of the Division of Florida Land Sales, Condominiums and Mobile Homes;

WHEREAS, Escrow Agent is agreeable to the above; and

WHEREAS, the parties wish to define their respective rights and obligations.

NOW THEREFORE, it is agreed:

1. Developer shall deliver to Escrow Agent all deposit and down payment funds received from various condominium purchasers relative to the project known as Avellino Isles, a Condominium, along with true copies (showing execution) of all Agreement for Purchase and Sale of Condominium Unit (hereinafter "Purchase Contracts") together with a Notice of Escrow Deposit executed by the individual condominium purchasers in the form attached to this Agreement. The Escrow Agent shall acknowledge on the Notice of Escrow Deposit the receipt of the deposit, and shall deliver an executed copy of the same to the Developer and to the individual condominium unit purchasers. Escrow Agent's address is Robert F. Rogers, Esquire, 75 Vineyards Boulevard, Naples, Florida 34119.

2. Escrow Agent shall receive the funds and hold them in accordance with the Purchase Contracts in accounts and institutions insured by an agent of the United States.

3. The escrowed funds shall be held by the Escrow Agent in accordance with the Purchase Contract and in accordance with the applicable Florida Statutes and Administrative Rules, and shall be disbursed in accordance with those statutes and Administrative Rules, or in the event of notice of a dispute being received by Escrow Agent prior to disbursement, held until the dispute is settled or deposited in the registry of a court of competent jurisdiction, if so elected by the Escrow Agent.

All payments which are in excess of the 10 percent of the sale price and which have been received prior to completion of construction by the Developer shall be held in a special escrow account controlled by Escrow Agent and may not be used by the Developer prior to closing the transaction, except if the contract for sale of the condominium unit so provides, Developer may withdraw escrow funds in excess of 10 percent of the purchase price when the construction of improvements has begun. He may use the funds in the actual construction and development of the condominium property in which the unit to be sold is located. However, no part of these funds may be used for salaries, commissions, or expenses of salespersons or for advertising purposes. Thus, ANY PAYMENT IN EXCESS OF 10 PERCENT OF THE PURCHASE PRICE MADE TO DEVELOPER PRIOR TO CLOSING PURSUANT TO THIS

CONTRACT MAY BE USED FOR CONSTRUCTION PURPOSES BY THE DEVELOPER. If the money remains in this special account for more than 3 months and earns interest, the interest shall be paid as provided in Florida Statute 718.202.

If a buyer properly terminates the contract pursuant to its terms or pursuant to this chapter, the funds shall be paid to the buyer together with any interest earned. If the buyer defaults in the performance of his or her obligations under the contract of purchase and sale, the funds shall be paid to Developer together with any interest earned. If the contract does not provide for the payment of any interest earned on the escrowed funds, interest shall be paid to the developer at the closing of the transaction. If the funds of a buyer have not been previously disbursed in accordance with the provisions of this subsection, they may be disbursed to Developer by the Escrow Agent at the closing, unless prior to the disbursement the escrow agent receives from the buyer written notice of a dispute between the buyer and Developer.

4. Developer agrees to save and hold Escrow Agent harmless in the event of misdelivery and shall indemnify Escrow Agent for all costs expenses incurred relating to misdelivery or any claim resulting therefrom unless the misdelivery was the willful and intentional act of Escrow Agent.

5. Escrow Agent shall have the right to resign by giving written notice of his intent to resign to Developer and to all parties for which the Escrow Agent is holding funds. Within seven (7) days after receipt of the notice, Developer shall appoint a successor escrow agent and notify the Escrow Agent of the appointment. Developer also shall notify all parties for whom the Escrow Agent is holding funds of the name and address of the successor escrow agent. Upon receipt of the notice of appointment of a successor escrow agent, Escrow Agent shall deliver all escrowed funds together with copies of all Purchase Contracts or other documentation under which the funds are held to the successor escrow agent and upon delivery shall be relieved of all responsibility relating to them.

IN WITNESS WHEREOF, the parties to this Escrow Agreement have affixed their respective signatures and seal, this _____ day of _____, 200 ____.

Witness:

Print Name

Print Name

Witness:

Print Name

Print Name

Developer:

Avellino Isles Developers, Inc.
a Florida corporation

By: Michel Saadeh
Its: President

Escrow Agent:

Robert F. Rogers

NOTICE OF ESCROW DEPOSIT

TO: Robert F. Rogers, Esquire
75 Vineyards Boulevard
Naples, Florida 34119

Date: _____

Re: Reservation of Unit No. _____, Avellino Isles, A PROPOSED CONDOMINIUM, to be developed in Collier County, Florida.

Ladies and Gentlemen:

The undersigned purchaser(s) hereby notify you that they have entered into an Agreement for Purchase and Sale of Condominium Unit for the above condominium unit and deliver herewith a deposit of \$ _____ in accordance with said Agreement, an executed copy of which is prefixed to this Notice.

Name of Purchaser(s) - PLEASE PRINT

Signature of Purchaser: _____

Social Security Number
or Federal Tax Number: _____

Signature of Purchaser: _____

Social Security Number
or Federal Tax Number: _____

Mailing Address: _____

RECEIPT FOR ESCROW DEPOSIT

Escrow Agent hereby acknowledges receipt of the above deposit held pursuant to the requirements of Section 718.202(6), Florida Statutes, subject to clearance of funds.

Date of Receipt: _____

ROBERT F. ROGERS, ESQUIRE

EXHIBIT J

FORM OF RECEIPT FOR
CONDOMINIUM DOCUMENTS

RECEIPT FOR CONDOMINIUM DOCUMENTS

The undersigned acknowledges that the documents checked below have been received or, as to plans and specifications, made available for inspection.

Name of Condominium Avellino Isles

Address of Condominium 75 Vineyards Boulevard, Naples, FL 34119

Place a check in the column by each document received or, for the plans and specifications, made available for inspection. If an item does not apply, place "N/A" in the column.

DOCUMENT	RECEIVED	BY ALTERNATIVE MEDIA
Prospectus Text		
Declaration of Condominium		
Articles of Incorporation		
Bylaws		
Estimated Operating Budget		
Form of Agreement for Sale or Lease		
Rules or Regulation		
Covenants and Restrictions		
Ground Lease		
Management and Maintenance Contracts for More Than One Year		
Renewable Management Contracts		
Lease of Recreational and Other Facilities to be Used Exclusively by Unit Owners of Subject Condominiums (See s. 718.503(1)(b) 7, F.S. And s.718.504, F.S.)		
Form of Unit Lease if a Leasehold		
Declaration of Servitude		
Sales Brochures		
Phase Development Description (See s. 718.503(1)(b) 11, F.S. And s.718.504, F.S.)		
Lease of Recreational and Other Facilities to be Used by Unit Owners with Other Condominiums (See s. 718.503(1)(b) 8, F.S. And s.718.504, F.S.)		
Description of Management for Single Management of Multiple Condominiums (See s. 718.503(1)(b) 5, F.S. And s.718.504, F.S.)		
Conversion Inspection Report		
Conversion Termite Inspection Report		
Plot Plan		
Floor Plan		
Survey of Land and Graphic Description of Improvements		
Executed Escrow Agreement		
Alternative Media Disclosure Statement (See Rule 61B-17.011, F.A.C.)		

DOCUMENT	RECEIVED	O R	MADE AVAILABLE	BY ALTERNATIVE MEDIA
Plans and Specifications				
Frequently Asked Questions & Answers Sheet				
Developer's Interest				

THE PURCHASE AGREEMENT IS VOIDABLE BY BUYER BY DELIVERING WRITTEN NOTICE OF THE BUYER'S INTENTION TO CANCEL WITHIN 15 DAYS AFTER THE DATE OF EXECUTION OF THE PURCHASE AGREEMENT BY THE BUYER AND RECEIPT BY THE BUYER OF ALL OF THE DOCUMENTS REQUIRED TO BE DELIVERED TO HIM OR HER BY THE DEVELOPER. THE AGREEMENT IS ALSO VOIDABLE BY THE BUYER BY DELIVERING WRITTEN NOTICE OF THE BUYER'S INTENTION TO CANCEL WITHIN 15 DAYS AFTER THE DATE OF RECEIPT FROM THE DEVELOPER OF ANY AMENDMENT WHICH MATERIALLY ALTERS OF MODIFIES THE OFFERING IN A MANNER THAT IS ADVERSE TO THE BUYER. ANY PURPORTED WAIVER OF THESE VOIDABILITY RIGHTS SHALL BE OF NO EFFECT. BUYER MAY EXTEND THE TIME FOR CLOSING FOR A PERIOD OF NOT MORE THAN 15 DAYS AFTER THE BUYER HAS RECEIVED ALL OF THE DOCUMENTS REQUIRED. BUYER'S RIGHT TO VOID THE PURCHASE AGREEMENT SHALL TERMINATE AT CLOSING.

Executed this _____ day of _____, 20_____.

Signature of Purchaser Purchaser or Lessee Signature of Lessee
or

EXHIBIT K

EVIDENCE OF DEVELOPER'S
OWNERSHIP OF PROPERTY

L 243

3368019 OR: 3529 PG: 1242

RECORDED in OFFICIAL RECORDS of COLLIER COUNTY, FL
03/26/2004 at 02:29PM DWIGHT B. BROCK, CLERK
RRC FEE 15.00
DOC-.70 .70

This Document Prepared By and Return to:
Robert Rogers, Esq.
75 Vineyards Blvd.
Naples, FL 34119
(without opinion of title)

Retn:
ROBERT ROGERS
75 VINEYARDS BLVD
NAPLES FL 34119

Parcel ID Number: 80708200258

Quitclaim Deed

This Quitclaim Deed, Made this 15th day of March, 2004 A.D., Between
Vineyards Development Corporation, a corporation existing under the
laws of the State of Florida
of the County of Collier, State of Florida, grantor, and
Avellino Isles Developers, Inc., a corporation existing under the laws
of the State of Florida
whose address is: 75 Vineyards Blvd., Naples, FL 34119

of the County of Collier, State of Florida, grantee.

Witnesseth that the GRANTOR, for and in consideration of the sum of
-----TEN DOLLARS (\$10)----- DOLLARS,
and other good and valuable consideration to GRANTOR in hand paid by GRANTEE, the receipt whereof is hereby acknowledged, has
granted, bargained and quitclaimed to the said GRANTEE and GRANTEE'S heirs, successors and assigns forever, the following described land, situate,
lying and being in the County of Collier State of Florida to wit:
See Exhibit A.

To Have and to Hold the same together with all and singular the appurtenances thereunto belonging or in anywise
appertaining, and all the estate, right, title, interest, lien, equity and claim whatsoever of grantor, either in law or equity, for
the use, benefit and profit of the said grantee forever.

In Witness Whereof, the grantor has hereunto set its hand and seal the day and year first above written.


Signed, sealed and delivered in our presence: Vineyards Development Corporation
By: Michel Saadeh (Seal)
Printed Name: MICHEL SAADAH, Pres. & CEO
Witness P.O. Address: 75 Vineyards Blvd., Naples, FL 34119

Robert Rogers
Printed Name: ROBERT ROGERS
Witness

(Corporate Seal)

STATE OF Florida
COUNTY OF Collier

The foregoing instrument was acknowledged before me this 15th day of March, 2004 by
Michel Saadeh, Pres. & CEO of Vineyards Development Corporation, a
Florida Corporation, on behalf of the corporation
he is personally known to me or he has produced his Florida driver's license as identification.

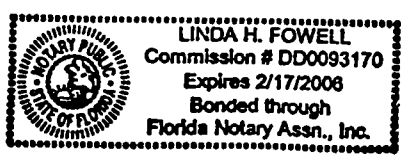

Linda H. Fowell
Printed Name: LINDA H. FOWELL
Notary Public
My Commission Expires:

EXHIBIT "A"

AVELLINO ISLES
LEGAL DESCRIPTION

A PARCEL OF LAND LYING IN THAT PART OF TRACT "AA" AND TRACT "L-18" OF THE VINEYARDS UNIT 3A AS RECORDED IN PLAT BOOK 17, PAGES 7 THROUGH 18 OF THE PUBLIC RECORDS, COLLIER COUNTY, FLORIDA, BEING DESCRIBED AS FOLLOWS:

COMMENCING AT THE SOUTHERLY MOST CORNER OF VENEZIA GRANDE ESTATES AS RECORDED IN PLAT BOOK 40, PAGES 4 AND 5 OF SAID PUBLIC RECORDS, SAID POINT ALSO BEING ON THE NORTHERLY LINE OF TRACT "GC" OF SAID THE VINEYARDS UNIT 3A SUBDIVISION, RUN N 67°07'00" W ALONG THE SOUTHERLY LINE OF SAID VENEZIA GRANDE ESTATES SUBDIVISION AND THE NORTHERLY LINE OF SAID TRACT "GC" FOR A DISTANCE OF 112.47 FEET TO THE POINT OF BEGINNING;

THENCE CONTINUE N 67°07'00" W 124.65 FEET;
THENCE S 54°49'37" W 293.06 FEET TO THE INTERSECTION WITH THE BOUNDARY COMMON LINE TO SAID TRACT "AA" AND SAID TRACT "L-18";
THENCE LEAVING SAID LINE N 87°09'39" W 30.00 FEET TO POINT ON A CIRCULAR CURVE;
THENCE 185.80 FEET ALONG THE ARC OF A CURVE CONCAVE TO THE SOUTHWEST HAVING A RADIUS OF 115.00 FEET, A CENTRAL ANGLE OF 92°34'16", A CHORD DISTANCE OF 166.24 FEET, BEARING N 43°26'47" W TO A POINT OF TANGENCY;
THENCE N 89°43'56" W 31.75 FEET TO A POINT OF CURVATURE;
THENCE 68.26 FEET ALONG THE ARC OF A CURVE CONCAVE TO THE SOUTHEAST HAVING A RADIUS OF 90.00 FEET, A CENTRAL ANGLE OF 43°27'20", A CHORD DISTANCE OF 66.64 FEET, BEARING S 68°32'24" W TO A POINT TANGENCY;
THENCE S 46°48'44" W 206.23 FEET TO A POINT OF CURVATURE;
THENCE 105.87 FEET ALONG THE ARC OF A CURVE CONCAVE TO THE SOUTHEAST HAVING A RADIUS OF 990.00 FEET, A CENTRAL ANGLE OF 6°07'37", A CHORD DISTANCE OF 105.82 FEET, BEARING S 43°44'55" W TO A POINT OF TANGENCY;
THENCE S 40°41'07" W 140.73 FEET TO A POINT OF CURVATURE;
THENCE 266.82 FEET ALONG THE ARC OF A CURVE CONCAVE TO THE NORTHWEST HAVING A RADIUS OF 310.00 FEET, A CENTRAL ANGLE OF 49°18'52", A CHORD DISTANCE OF 258.66 FEET, BEARING S 65°20'33" W TO A POINT OF TANGENCY;
THENCE S 89°59'59" W 108.02 FEET TO A POINT OF CURVATURE;
THENCE 336.41 FEET ALONG THE ARC OF A CURVE CONCAVE TO THE NORTHEAST HAVING A RADIUS OF 168.81 FEET, A CENTRAL ANGLE OF 114°10'53", A CHORD DISTANCE OF 283.44 FEET, BEARING N 32°54'35" W TO A POINT OF TANGENCY;
THENCE N 24°10'52" E 95.82 FEET TO A POINT OF CURVATURE;
THENCE 235.16 FEET ALONG THE ARC OF A CURVE CONCAVE TO THE NORTHWEST HAVING A RADIUS OF 390.00 FEET, A CENTRAL ANGLE OF 34°32'55", A CHORD DISTANCE OF 231.62 FEET, BEARING N 06°54'25" E TO A POINT OF REVERSE CURVATURE;
THENCE 564.68 FEET ALONG THE ARC OF A CURVE CONCAVE TO THE SOUTHEAST HAVING A RADIUS OF 560.00 FEET, A CENTRAL ANGLE OF 57°46'29", A CHORD DISTANCE OF 541.06 FEET, BEARING N 18°31'12" E TO A POINT OF TANGENCY;
THENCE N 47°24'26" E 90.00 FEET TO A POINT OF CURVATURE;

THENCE 316.55 FEET ALONG THE ARC OF A CURVE CONCAVE TO THE SOUTHEAST
HAVING A RADIUS OF 425.82 FEET, A CENTRAL ANGLE OF 42°35'34", A CHORD
DISTANCE OF 309.31 FEET, BEARING N 68°42'13" E TO A POINT OF TANGENCY;
THENCE S 90°00'00" E 27.71 FEET TO A POINT OF CURVATURE;
THENCE 333.84 FEET ALONG THE ARC OF A CURVE CONCAVE TO THE NORTHWEST
HAVING A RADIUS OF 360.00 FEET, A CENTRAL ANGLE OF 53°07'56", A CHORD
DISTANCE OF 322.01 FEET, BEARING N 63°26'02" E TO A POINT OF TANGENCY;
THENCE N 36°52'04" E 35.59 FEET TO AN INTERSECTION WITH THE
SOUTHWESTERLY PROLONGATION OF THE SOUTHERLY LINE OF REGENCY
RESERVE, A CONDOMINIUM RECORDED IN OFFICIAL RECORDS BOOK 2739,
COMMENCING AT PAGE 3046 OF SAID PUBLIC RECORDS;
THENCE ALONG SAID LINE N 77°43'46" E 202.11 FEET TO AN INTERSECTION WITH
THE WESTERLY RIGHT-OF-WAY LINE OF VINTAGE COLONY BOULEVARD AND THE
SOUTHERLY MOST LINE OF GLEN LAKE ESTATES AS RECORDED IN PLAT BOOK 34,
PAGES 54 THROUGH 56 OF SAID PUBLIC RECORDS;
THENCE ALONG SAID LINE N 82°24'16" E 100.00 FEET TO AN INTERSECTION WITH
THE WESTERLY LINE OF SAID VENEZIA GRANDE ESTATES;
THENCE ALONG SAID LINE S 05°11'39" E 96.57 FEET;
THENCE S 19°59'40" E 198.20 FEET TO A POINT ON A CIRCULAR CURVE AND A
POINT OF NON-TANGENCY;
THENCE 20.57 FEET ALONG THE ARC OF A CURVE CONCAVE TO THE NORTHWEST
HAVING A RADIUS OF 60.00 FEET, A CENTRAL ANGLE OF 19°38'37", A CHORD
DISTANCE OF 20.47 FEET, BEARING S 34°12'12" W TO A POINT OF REVERSE
CURVATURE;
THENCE 35.42 FEET ALONG THE ARC OF A CURVE CONCAVE TO THE SOUTHEAST
HAVING A RADIUS OF 32.00 FEET, A CENTRAL ANGLE OF 63°25'14", A CHORD
DISTANCE OF 33.64 FEET, BEARING S 12°18'54" W TO A POINT OF TANGENCY;
THENCE S 19°23'43" E 36.19 FEET TO A POINT OF CURVATURE;
THENCE 41.16 FEET ALONG THE ARC OF A CURVE CONCAVE TO THE NORTHEAST
HAVING A RADIUS OF 32.00 FEET, A CENTRAL ANGLE OF 73°41'42", A CHORD
DISTANCE OF 38.38 FEET, BEARING S 56°14'20" E TO A POINT OF REVERSE
CURVATURE;
THENCE 12.83 FEET ALONG THE ARC OF A CURVE CONCAVE TO THE SOUTH
HAVING A RADIUS OF 9,446.06 FEET, A CENTRAL ANGLE OF 00°04'40" AND A
CHORD DISTANCE OF 12.83 FEET, BEARING N 86°57'23" E TO A POINT OF NON-
TANGENCY;
THENCE S 17°01'59" E 107.49 FEET;
THENCE S 01°16'33" E 273.43 FEET;
THENCE S05°51'42" E 253.16 FEET TO THE POINT OF BEGINNING;

THE ABOVE DESCRIBES AN AREA OF APPROXIMATELY 29.97 ACRES OF LAND.

SUBJECT TO EASEMENTS, RESTRICTIONS AND RESERVATIONS OF RECORD.

COASTAL ENGINEERING CONSULTANTS, INC.
FLORIDA BUSINESS AUTHORIZATION NO. LB 2464

RICHARD J. EWING, V.P.
PROFESSIONAL SURVEYOR AND MAPPER
FLORIDA CERTIFICATE NO. 5295
NOT VALID WITHOUT THE SIGNATURE AND
THE ORIGINAL RAISED SEAL OF A FLORIDA
LICENSED SURVEYOR AND MAPPER
CEC FILE NO. 03.175
DATE:

EXHIBIT L

FORM OF MANAGEMENT AGREEMENT

MANAGEMENT AGREEMENT

This **AGREEMENT** is made and entered into this ____ day of _____, 20__, by and between **Avellino Isles Condominium Association, Inc.**, a not-for profit Florida corporation (the "Association") and **Property Management Professionals of Southwest Florida, Inc.** (the "Management Company").

IT IS THEREFORE AGREED AS FOLLOWS:

1. **EMPLOYMENT.** The Association hereby employs the Management Company and the Management Company hereby accepts such employment on the terms and conditions as set forth below.

2. **TERM.** This Agreement shall be in effect for a term of one year from the date of its execution, and thereafter for a renewal period on a month to month basis, unless written notice is given of a party's intention not to renew sixty (60) days prior to the expiration of this Agreement or any renewal period thereafter pursuant to paragraph 15.

3. **GOVERNING DOCUMENTS.** The Declaration of Condominium for **Avellino Isles**, a condominium or such other similar document of record, regardless of its designation, which subjects the property described therein or portions of the property to administration and operation by the Association shall be referred to as the "Declaration." The Declaration and the Articles of Incorporation and Bylaws of the Association, the rules and regulations established by the Board, and all other documents relating to or governing the Property shall be collectively referred to as the "Governing Documents." The land owned by the Association for the use and enjoyment of its members is referred to either as the "common areas" or "common elements."

4. **MANAGEMENT COMPANY'S DUTIES.** The Management Company shall perform the following services, when and if needed, and as often as may reasonably be required to accomplish the purposes of this Agreement or as otherwise specified in this Agreement:

- (a) **Personnel.** Engage, train and supervise all persons engaged on a full or part-time basis necessary to properly maintain and operate the Association; it being understood that all applicable personnel so engaged shall be employees of the Management Company. The Management Company shall employ at least two (2) individuals, on an as needed basis, for the purpose of providing services to the Association as set forth in this Agreement. Any Person so designated by the Management Company as said Association's Property Manager shall be a licensed Community Association Manager (CAM), as required by Florida law.

Prepare and file on a timely basis all necessary forms for unemployment insurance, withholding and social security taxes, and all other taxes and forms relating to all of the Management Company's employees and to the

maintenance and operation of the Association, as and when required by federal, state or local laws.

- (b) **Collections.** Collect on behalf of the Association all assessments for common expenses, Deposit all funds collected from all sources into accounts at one or more financial institutions established by the Management Company as custodian for the Association, so that said funds may be withdrawn therefrom to pay all expenses of operation and maintenance of the Association as contemplated herein. This activity shall also be subject to the requirements of Paragraph 5 below.
- (c) **Care of Property.** Protect, maintain, repair and replace the Property and the common areas to the same extent that the Association is required to do so in the Governing Documents.
- (d) **Purchase Services and Supplies.** Purchase on behalf of the Association all services, equipment, supplies and materials as may be necessary for the maintenance and upkeep of the Property. Such purchases shall be made in the name of the Association and shall be subject to the consent of the Association unless provided for in the approved budget of the Association and shall also be subject to the terms of Paragraph 6 below.

Enter into contracts on behalf of the Association for services that the Association may require, with the understanding that any such contract may be entered into only with the prior written approval of the Board.

For all purchases of goods or services in excess of \$1000.00, the Management Company shall attempt to obtain no less than three competitive bids.

- (e) **Payment of Bills and Costs.** Check the accuracy of all bills and/or invoices received by the Association for services and supplies in connection with maintaining and operating the Property. Provide the day-to-day bookkeeping services and procedures necessary to pay the expenses and costs of the Association, the payroll of its employees and any other debts incurred by the Association, taking advantage of prompt payment discounts when available.
- (f) **Insurance.** Cause all required insurance as outlined in the Associations governing documents to be carried and maintained in full force and effect, maintain files of all insurance coverage carried by the Association, and assist the Association in making appropriate adjustments with the insurance companies.
- (g) **Notice, Meetings.** Prepare and send all letters, reports and notices as may be reasonably required by law or requested by the Board; attend, if requested, no more than twelve meetings of Directors and owners; and type and distribute minutes thereof. In the event the Board requires the Management Company's

attendance at more than 12 meetings annually, a charge of \$75.00 per hour shall be paid to the Management Company for each such meeting attended.

The Management Company shall be paid an additional fee of \$65 for every Board Meeting lasting more than two but less than three hours, an additional \$130 for every Board meeting lasting more than three hours.

- (h) **Members Roster.** Maintain a current roster of all members.
- (i) **Transfers.** Accept applications and references from all prospective purchasers and/or tenants and assist the Association in facilitating transfers of Units, except to the extent that the Management Company is legally or ethically prevented, in the Management Company's sole discretion, from providing such assistance.
- (j) **Financial Records and Reports.** Maintain the Association's financial books, records, accounts and other records as provided by the Governing Documents or required by the Board, in accordance with good business practices; and issue certificates of account to owners, their mortgagees and lienors, without liability for errors unless as a result of gross negligence. The financial records shall provide information adequate to trace all collections and disbursements of Association funds made by the Management Company. Such records shall be kept in the Management Company's offices and shall be available for inspection and photocopying by owners or their authorized representatives or applicable government agencies at all reasonable times. The Management Company will produce monthly financial Statements detailing the Associations current financial status.
- (k) **Year-End Report.** Within 60 days following the end of the fiscal or calendar year (or on the date otherwise provided for in the By-laws of the Association), the Management Company shall mail to all members of the Association a complete financial report of actual receipts and expenditures of the Association for the previous 12 months.
- (l) **Budget.** Compile cost estimates and prepare the proposed operating and reserve budgets for each fiscal year, setting forth anticipated income and expenses of the Property for the year and each owner's share thereof. The proposed budget shall be submitted to the Board for consideration at least 30 days prior to the beginning of the fiscal/calendar year, and shall be mailed to the members at least 14 days in advance of (or such greater time as required by the Governing Documents) the budget meeting.
- (m) **Tax Returns.** Assist the Association's accountants in their preparation of all required tax returns for the Association.

- (n) **Official Books and Records.** Be responsible for the keeping of the official books and records of the Association, as directed by the Board, and make such records available as required by State Statute for inspection and photocopying by owners or their authorized representatives.
- (o) **Compliance with Laws, Covenants and Rules.** Take such action as may be necessary to assist the Association in causing the Association, the Management Company, owners and occupants of dwelling units to comply with all laws, statutes, ordinances and rules of all appropriate governmental authorities having jurisdiction, and with the Governing Documents and the applicable rules and regulations of the Association, in connection with the operation of the Property and the performance of this Agreement. The Management Company will confer with the Association's legal counsel for these purposes.
- (p) **Cooperation.** The Management Company fully accepts that its function is to assist the Board in the operation and administration of the Association. Notwithstanding the express authority given to the Management Company in this Agreement, it is understood and agreed that the Management Company will at all times confer fully and freely with the Board in the performance of the services set forth herein, including but not limited to, attendance at Board meetings.

5. **DEPOSITS.** All funds collected by the Management Company will be deposited in one or more Banks or Savings and Loan associations. The deposits of which are insured by an agency of the United States. Such accounts or other investments will be styled so as to indicate the custodial nature thereof and the funds therein will not be commingled with other funds collected by the Management Company as agents for others. The Management Company will not be liable for any loss resulting from the insolvency of such depository or the loss of such investments if directed to invest by the Association. Withdrawals from the Association's accounts shall require either: (a) the signature of at least one Officer or Director of the Association, and/or (b) the signature of one of the Management Company's designated employees. Designated employees will be covered by the Management Company's employee dishonesty insurance in an amount no less than equal to the maximum amount of funds to which said employee has access at any given time.

6. **LIMITATIONS ON EXPENDITURES.** Except for the payment of insurance premiums or utility bills, and except as specifically authorized in any approved operating budget or plan of operation approved by the Board, for any one item of repair or replacement, the expenditure incurred shall not exceed the sum of \$1,000.00 unless specifically authorized by the Board; provided, however, that emergency repairs involving clear danger to life or property, or immediately necessary for the preservation and safety of the Association or for the safety of the Unit Owners, or required to avoid the suspension of any necessary services to the Association, may be made by the Management Company irrespective of the cost limitation imposed by this Paragraph. Notwithstanding this authority as to emergency matters, it is understood and agreed that the Management Company will, if reasonably possible, confer immediately with the authorized Board Representative regarding every such expenditure.

7. **RESPONSIBILITIES OF ASSOCIATION.** In order for the Management Company to effectively perform their duties, the Association must assume the following responsibilities:

- (a) Maintain a fully constituted Board.
- (b) Designate one Director who shall be authorized to deal with the Management Company on matters relating to this Agreement and the Management Company's performance of its duties. In the absence of any such designation, the President of the Association shall be deemed to have this authority.
- (c) Initially supply the Management Company with an accurate owner's roster.
- (d) Provide the Management Company with a current set of Governing Documents and Association Rules and Regulations.
- (e) Neither permit, allow nor cause any of the officers, directors, or members to interfere with the Management Company in the performance of their duties or the legitimate exercise of any of their powers hereunder.
- (f) Assist the Management Company as requested in making decisions and in guiding them in the performance of their duties under this Agreement.

8. **OTHER ASSOCIATIONS.** The parties recognize that the Management Company will be performing similar services for other Associations in Southwest Florida, and will be managing other properties. Nothing in this Agreement shall be construed to employ the exclusive services of the Management Company.

9. **AUTHORITY.** The function of the Association is the administration and operation of the Property and the common areas; and the Management Company agrees, notwithstanding the authority given to the Management Company in this Agreement, to confer fully and freely with the Board in the performance of its duties as set forth herein. It is further understood and agreed that the authority and duties conferred upon the Management Company herein under are confined to the Property and common areas, as defined in the Governing Documents, the Association's property, and such portions of the individual residences as may be controlled, inspected, or maintained by the Association. The Management Company's responsibility will be the implementation of policy decisions and directives of the Board in accordance with the Governing Documents. However, the Board will not unreasonably interfere with the Management Company's performance by dealing directly with those persons or organizations performing services under the supervision of the Management Company.

10. RELATIONSHIP OF PARTIES.

- (a) **Agency.** All actions by the Management Company with respect to management and maintenance under this Agreement shall be as Agent for the Association, and all obligations or expenses incurred in the performance of the Management Company's duties and obligations shall be for the account of, on behalf of, and at the expense of the Association. The Management Company shall not be obligated to make any advances to or for the account of the Association or to pay any obligations of the Association, except out of funds provided by the Association, nor shall the Management Company be obligated to incur any liability or obligation on behalf of the Association without reasonable assurance that the necessary funds for the discharge thereof will be provided.
- (b) **Independent contractor.** The Management Company, its employees and Agents shall be deemed to be independent contractors and not employees of the Association. The Association shall be responsible to pay for any employee benefits, employee withholding taxes or other taxes, charges or costs, or any other expenses of any nature, except for the fees and costs specifically provided by this Agreement.

11. EXCULPATION, BOND, INSURANCE.

- (a) The Management Company shall not be liable to the Association or its Members for any loss or damage not caused by the Management Company's own gross negligence or willful misconduct, and said Association and its members will and do hereby indemnify and save harmless the Management Company from any such liability for damages, costs and expenses arising from injury to any person or property in, about and in connection with the Property, its common areas and dwelling units, from any cause whatsoever, unless such injury shall be caused by said Management Company's own gross negligence or willful misconduct.
- (b) The Association shall insure itself against liability arising from negligent acts by the Management Company, its Agents and employees. Because the Management Company will be acting at all times for and on behalf of the Association, it is understood and agreed that if possible the public liability insurance carried and maintained by the Association shall be extended to and will cover the Management Company, its Agents and employees, as well as the Association, all at the expense of the Association.
- (c) The Management Company agrees to indemnify the Association against the loss of Association funds through dishonesty of its employees, but such indemnification shall not exceed the limits of coverage provided in the Management Company's Employee Dishonesty Insurance Policy.

12. **FEES AND COSTS.**

- (a) **Management Fee.** The Association hereby agrees to pay for management and accounting services to be furnished hereunder at a fee of \$10.00 per unit per month for the first year this Agreement. If less than 25 units, a minimum fee of \$250.00 per month shall be paid. This fee is due and payable on the first day of each calendar month. Fees after the initial one-year term shall be increased a minimum of 5% annually on the anniversary date of this agreement. More than 5% may be negotiated and agreed upon based on the adopted budget.
- (b) **Separate Cost Items.** The Association will pay or reimburse the Management Company separately for the following services or costs:
- (1) Postage - the exact costs incurred as per bill submitted.
 - (2) Photocopies - \$.10 each page.
 - (3) Notices, letter, newsletter, etc. - the exact costs incurred as per bill submitted plus \$25.00 per hour for related clerical services.
 - (4) Special mass mailings - \$.30 each piece plus postage and printing costs.
 - (5) Advertising and publishing notices - the exact cost incurred as per bill submitted.
 - (6) Facsimile - \$1.00\each incoming.
 - (7) Long distance telephone, telex or other communication - the exact costs incurred as per bill submitted.
 - (8) All cost expended by the Management Company for material, supplies and services other than the management and overhead expenses of the Management Company's office operations - the exact cost incurred as per bill submitted.
 - (9) A fee of \$2.00 per month per box of Association records that require storage at Management Company's off-site storage facility.
 - (10) When the services of a recording secretary are required, a fee of \$25.00 per hour will be charged.
 - (11) Processing Fee of Rental/Resale Information – a processing fee of \$25.00 per unit for the maintaining of rental/resale history, when applicable.

13. **ATTORNEYS' FEES.** In connection with any dispute, proceeding, arbitration or litigation arising out of, or to enforce or settle issues under this Agreement, the prevailing party shall be entitled to recover against the other party all costs and expenses incurred, including reasonable attorneys' fees and any costs and attorneys' fees incurred by virtue of any appellate proceedings, in addition to any other remedy or relief granted.

14. **NOTICES.** Any notice required or permitted between the parties to this Agreement shall be in writing and shall be delivered by United States Certified Mail - Return Receipt Requested, or by special messenger service, or by hand, to the parties at the following addresses:

TO THE ASSOCIATION:

Michel Saadeh
Avellino Isles Condominium Association, Inc.
c/o 1234 Anyplace Court, #2003
Naples, Florida 34110

TO THE MANAGEMENT COMPANY:

PMP of Southwest Florida, Inc.
75 Vineyards Blvd.
Third Floor
Naples, Florida 34119

15. **TERMINATION.**

By Either Party. At any time after the commencement date, this Agreement may be terminated by either party's giving the other written notice sixty (60) days in advance of the termination. The notice must specify the reason for termination and give the non-terminating party (30) days to cure same.

Procedure. In the event of termination, the Management Company will cooperate fully with the Board and any new Management Company employed by the Association in causing an orderly transition and shall turn over all funds, records and property of the Association to the new Management Company, if any, at the direction of the Board.

16. **ASSIGNMENT.** With the prior written approval of the Association, the Management

Company may assign its rights and duties under this Agreement, as long as the Assignee agrees, in writing, to assume and perform the same terms and covenants of this Agreement. Upon such assumption, the Management Company will be released from any and all obligations hereunder.

17. **SEVERABILITY.** In the event that any portion of this Agreement is deemed to be illegal, void, or otherwise inoperative by a court of law or other tribunal having jurisdiction, that portion shall be severed from this Agreement, and the remaining portion of this Agreement shall remain in full force and effect.

18. **BINDING EFFECT.** This Agreement shall be binding upon and inure to the benefit of the parties hereto, and upon their respective successors and assigns.

19. **ENTIRE AGREEMENT.** This Agreement constitutes the full and complete understanding between the Association and the Management Company and supersedes any and all agreements, contracts, promises or representations, whether oral or written expressions of understanding, unless expressly set forth in this Agreement. This Agreement may not be amended or modified in any manner except by a written instrument executed by both the Association and the Management Company with the same formalities in which this Agreement has been executed.

IN WITNESS WHEREOF, the parties hereby execute this Agreement.

Avellino Isles Condominium Association, Inc.

By: 
Michel Saadeh, President

Date: 10/7/4

**PROPERTY MANAGEMENT PROFESSIONALS
OF SOUTHWEST FLORIDA, INC.**

By: 
Maria Procacci, President

Date: 10/7/4

V:\VDC\Legal\ROBERT\DEVELOP\AVELLINO ISLES\CONFIDENTIALITY AGREEMENT.DOC